




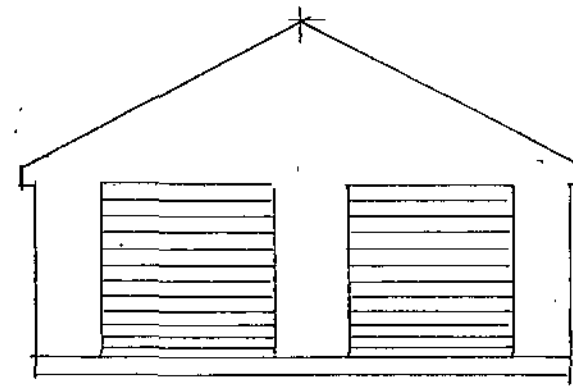


PROPOSED FRONT ELEVATION

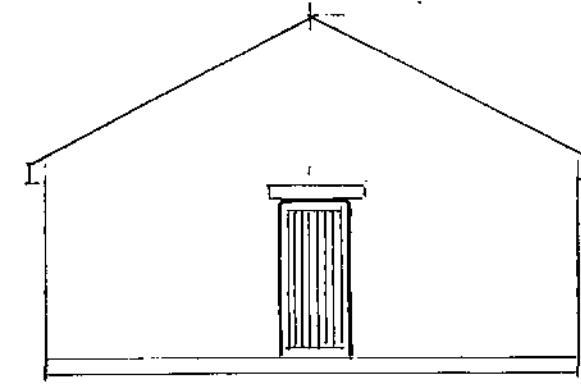

PROPOSED REAR ELEVATION

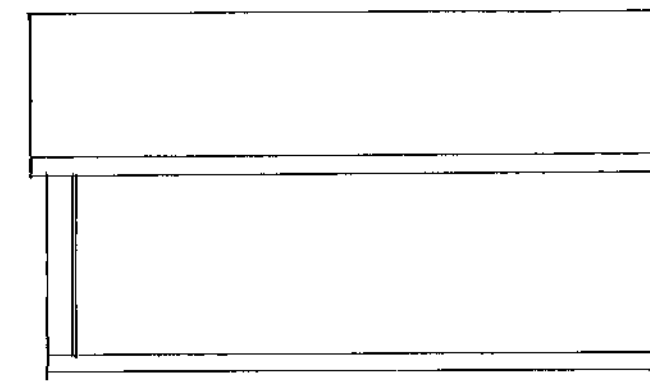


PROPOSED SIDE ELEVATION

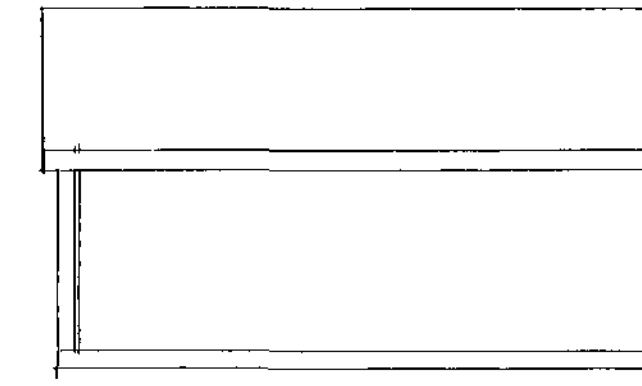


PROPOSED SIDE ELEVATION


ELEVATIONS SCALE 1:100

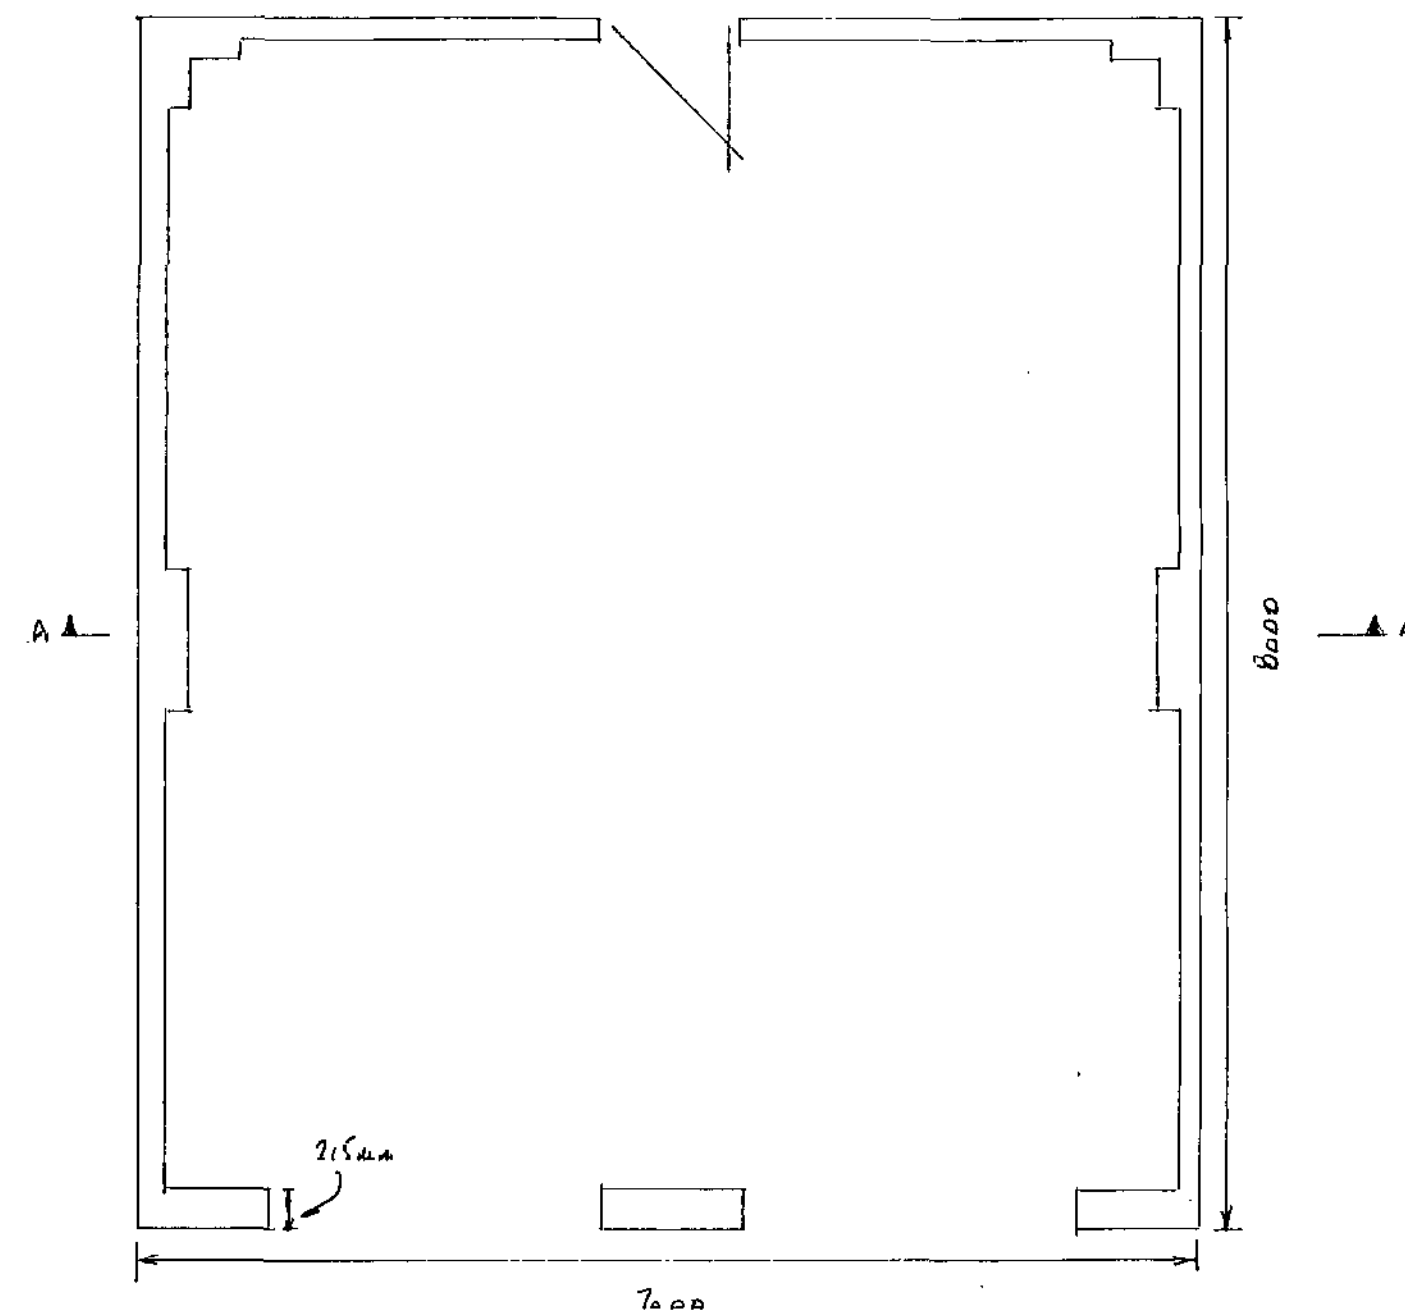

PROPOSED PLAN SCALE 1:50

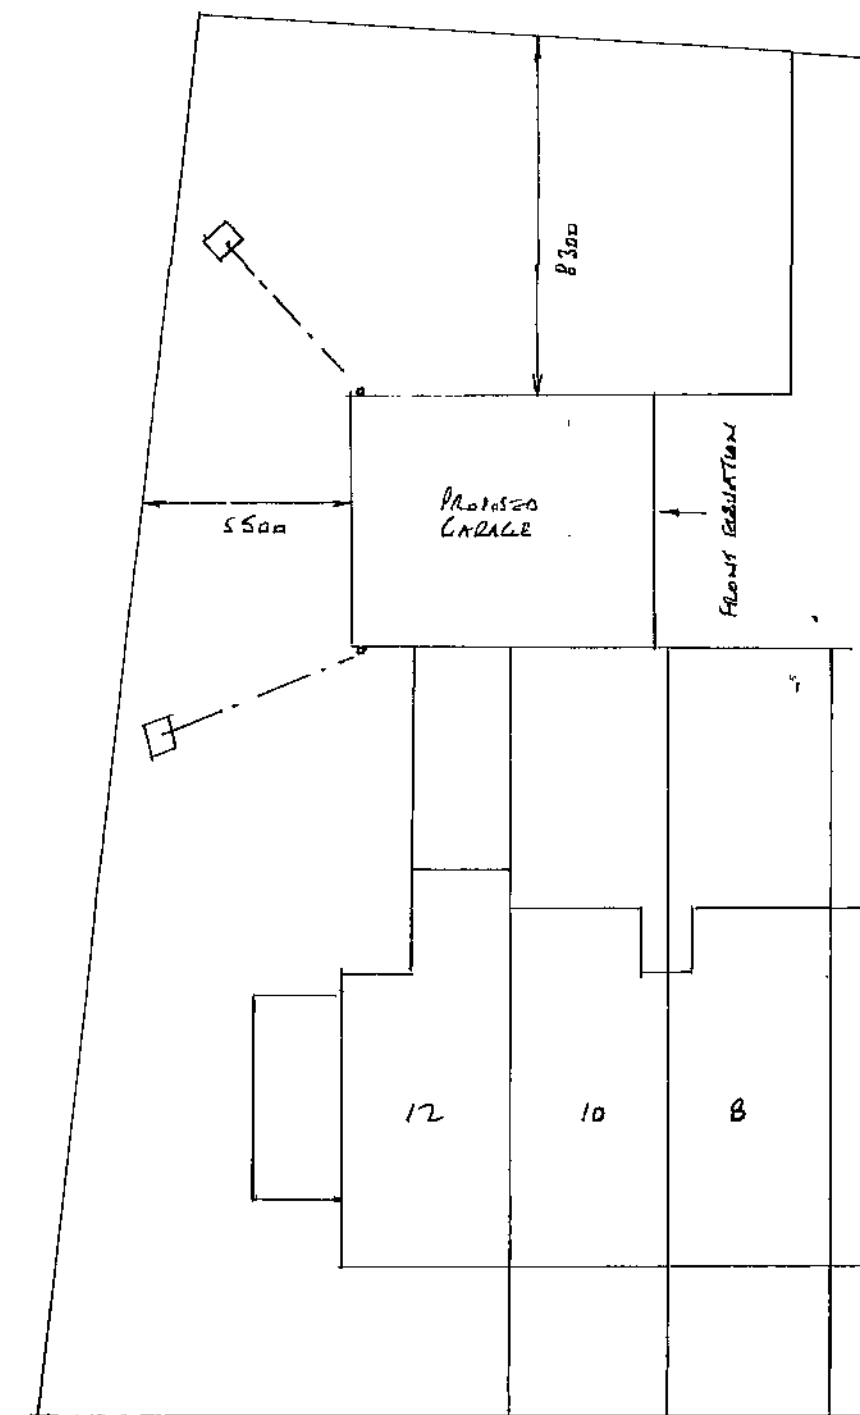

ASH STREET
SITE PLAN SCALE 1:200

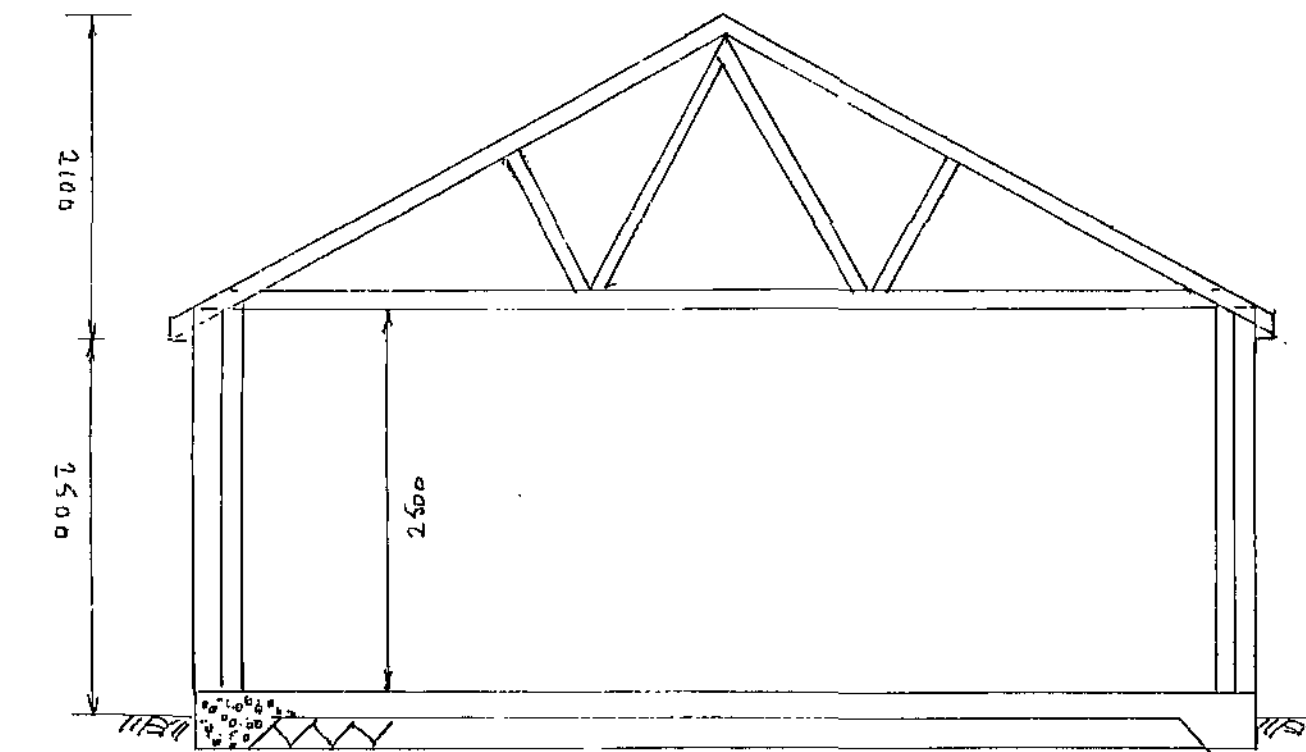

SECTION A-A SCALE 1:50

- 200x25mm FASCIA • 6mm EXTERIOR PLY
- SOFFIT WITH 25mm CONT FLY PROOF ALUM
- REINFORCED BITUMEN ROOFING FELT • 38x25mm
- TILE BATENS • ROOF TILES TO MATCH EXISTING

DRAINS

- 100mm RWG + 65mm RW'S TO MATCH EXISTING
- S.W. TO DOWNLET TO EXISTING SW DRAIN OR TO
- A SOUTHWAY SW AWAY FROM BUILDING + 1m³
- BELOW INVERT LEVEL

GENERAL

- ALL ELECTRICAL WORK TO MEET REQUIREMENTS
- OF PART P ELECTRICAL SAFETY & MUST BE
- DESIGNED, INSTALLED, INSPECTED & TESTED BY A
- COMPETENT PERSON REGISTERED UNDER THE
- COMPETENT PERSON SCHEME. A COPY OF THE BUILDING
- REGS SELF CERTIFICATE IS TO BE GIVEN TO THE
- LA ON COMPLETION OF THE WORK

FOUNDATIONS/FLOOR

- 150mm WELL COMPACTED HAMMOLINE • 25mm SAND
- BLINDING • 1200 GAUGE VISQUEEN DPM • 150mm
- CONCRETE THICKENED TO 300mm TO OUTSIDE

WALLS

- 150mm SOLID CONCRETE BLOCKS & RENDERED • 140mm
- HYPER EMBLINTER OVER DOOR OPENING
- CONCRETE LINTELS OF GARAGE DOOR OPENINGS

ROOF

- 100x50mm WALL PLATE • TOA ROOF TRUSSES
- SUPPLIED BY SPECIALIST'S & TO COMPLY TO BS168
- PART 3 SPALMS AT 600mm CENTRES CALLS TO BE
- PROVIDED FOR LA 28 DAYS BEFORE COMMENCEMENT
- 1m HOLDING DOWN STRAPS EVERY 3 TRUSSES
- 1m LATERAL RESTRAINT STRAPS TO HORIZONTAL LUT
- UPS EVERY 1.5m WITH NOGGIN'S TO SUPPORT

PROPOSED DETACHED GARAGE AT:-

12 ASH STREET

WORMWELL BOWNSLEY