






Front Elevation

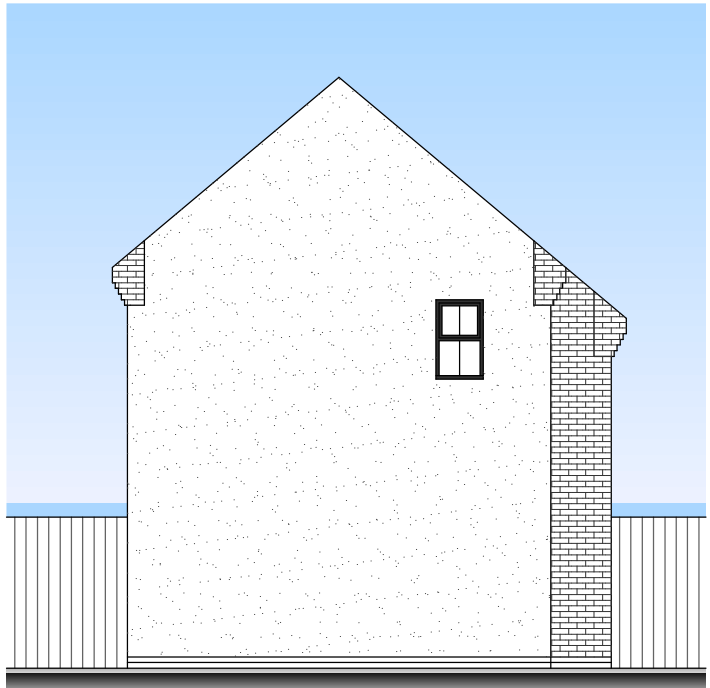

Side Elevation

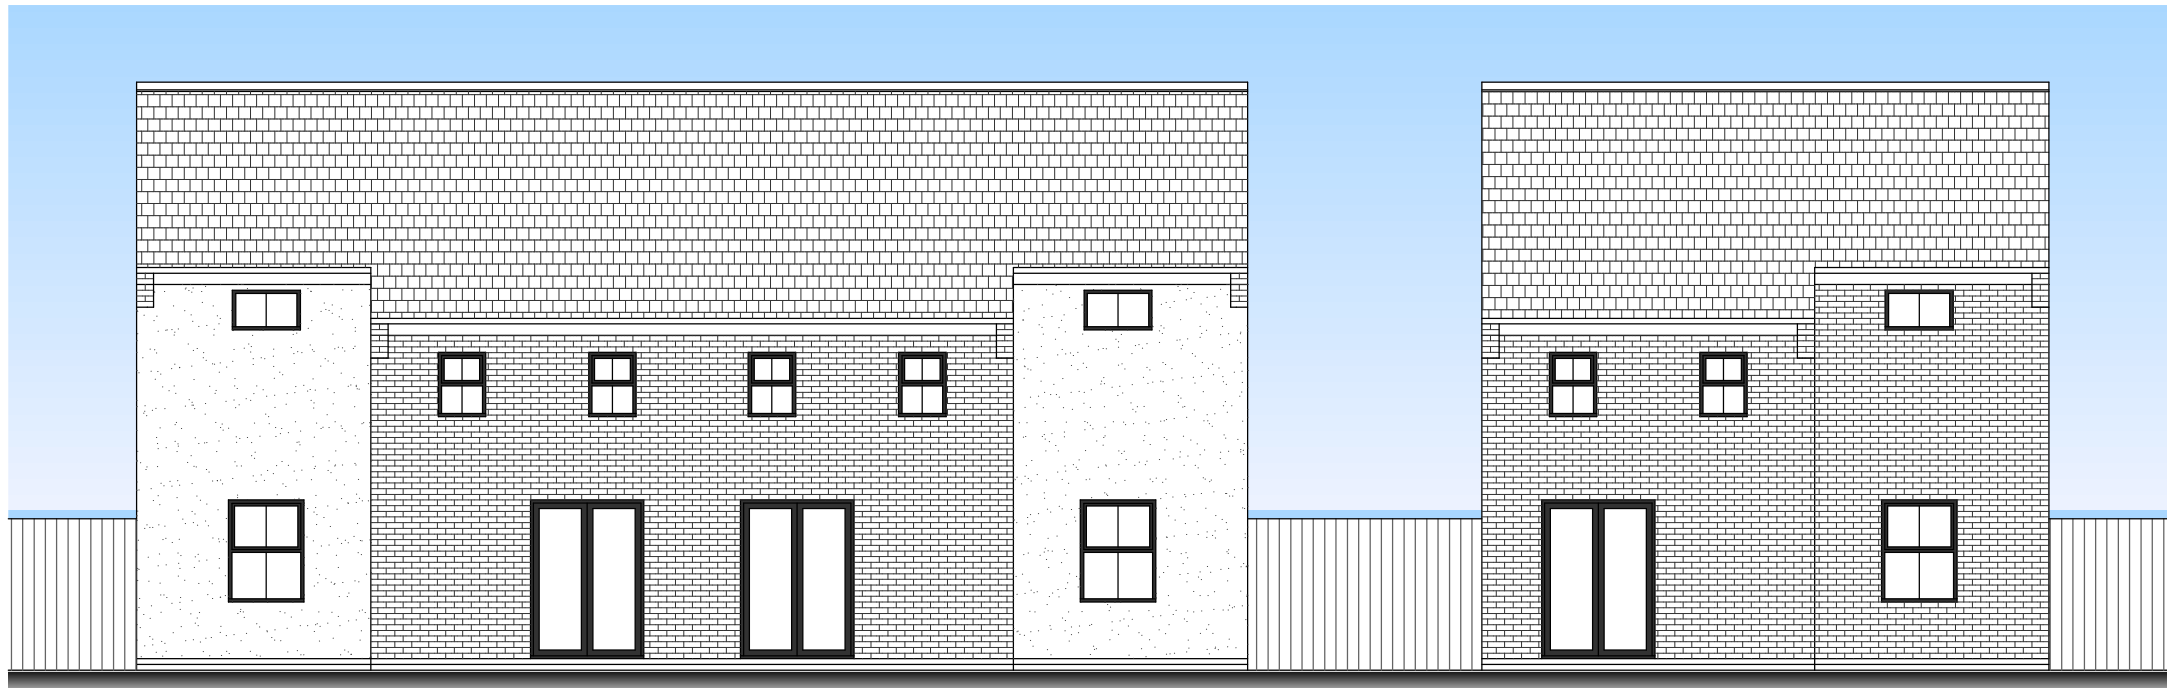

Rear Elevation

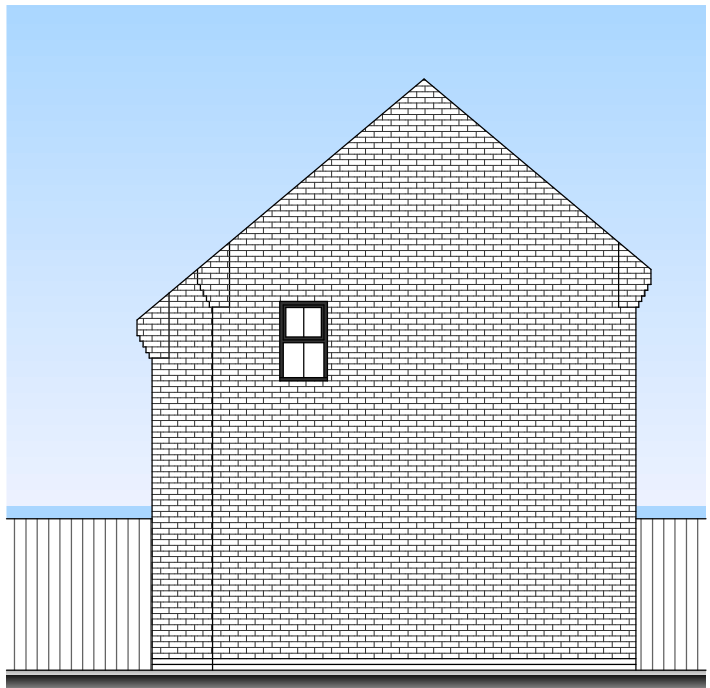

Side Elevation

IAN BUCKLEY

**PROPOSED RESIDENTIAL DEVELOPMENT  
FILEY AVENUE  
ROYSTON  
S71 4PZ**

**HOUSETYPE sheet 2 of 2**

| scale              | date     | drawn | checked |
|--------------------|----------|-------|---------|
| 1:100 @ A3         | July 20  | PB    |         |
| drawing no         | revision |       |         |
| <b>20 - 052- 4</b> | B        |       |         |

**C3** Architecture Planning  
& Design Ltd

Tel 07963 686613  
web [www.c3planninganddesign.co.uk](http://www.c3planninganddesign.co.uk)  
email [info@c3planninganddesign.co.uk](mailto:info@c3planninganddesign.co.uk)