


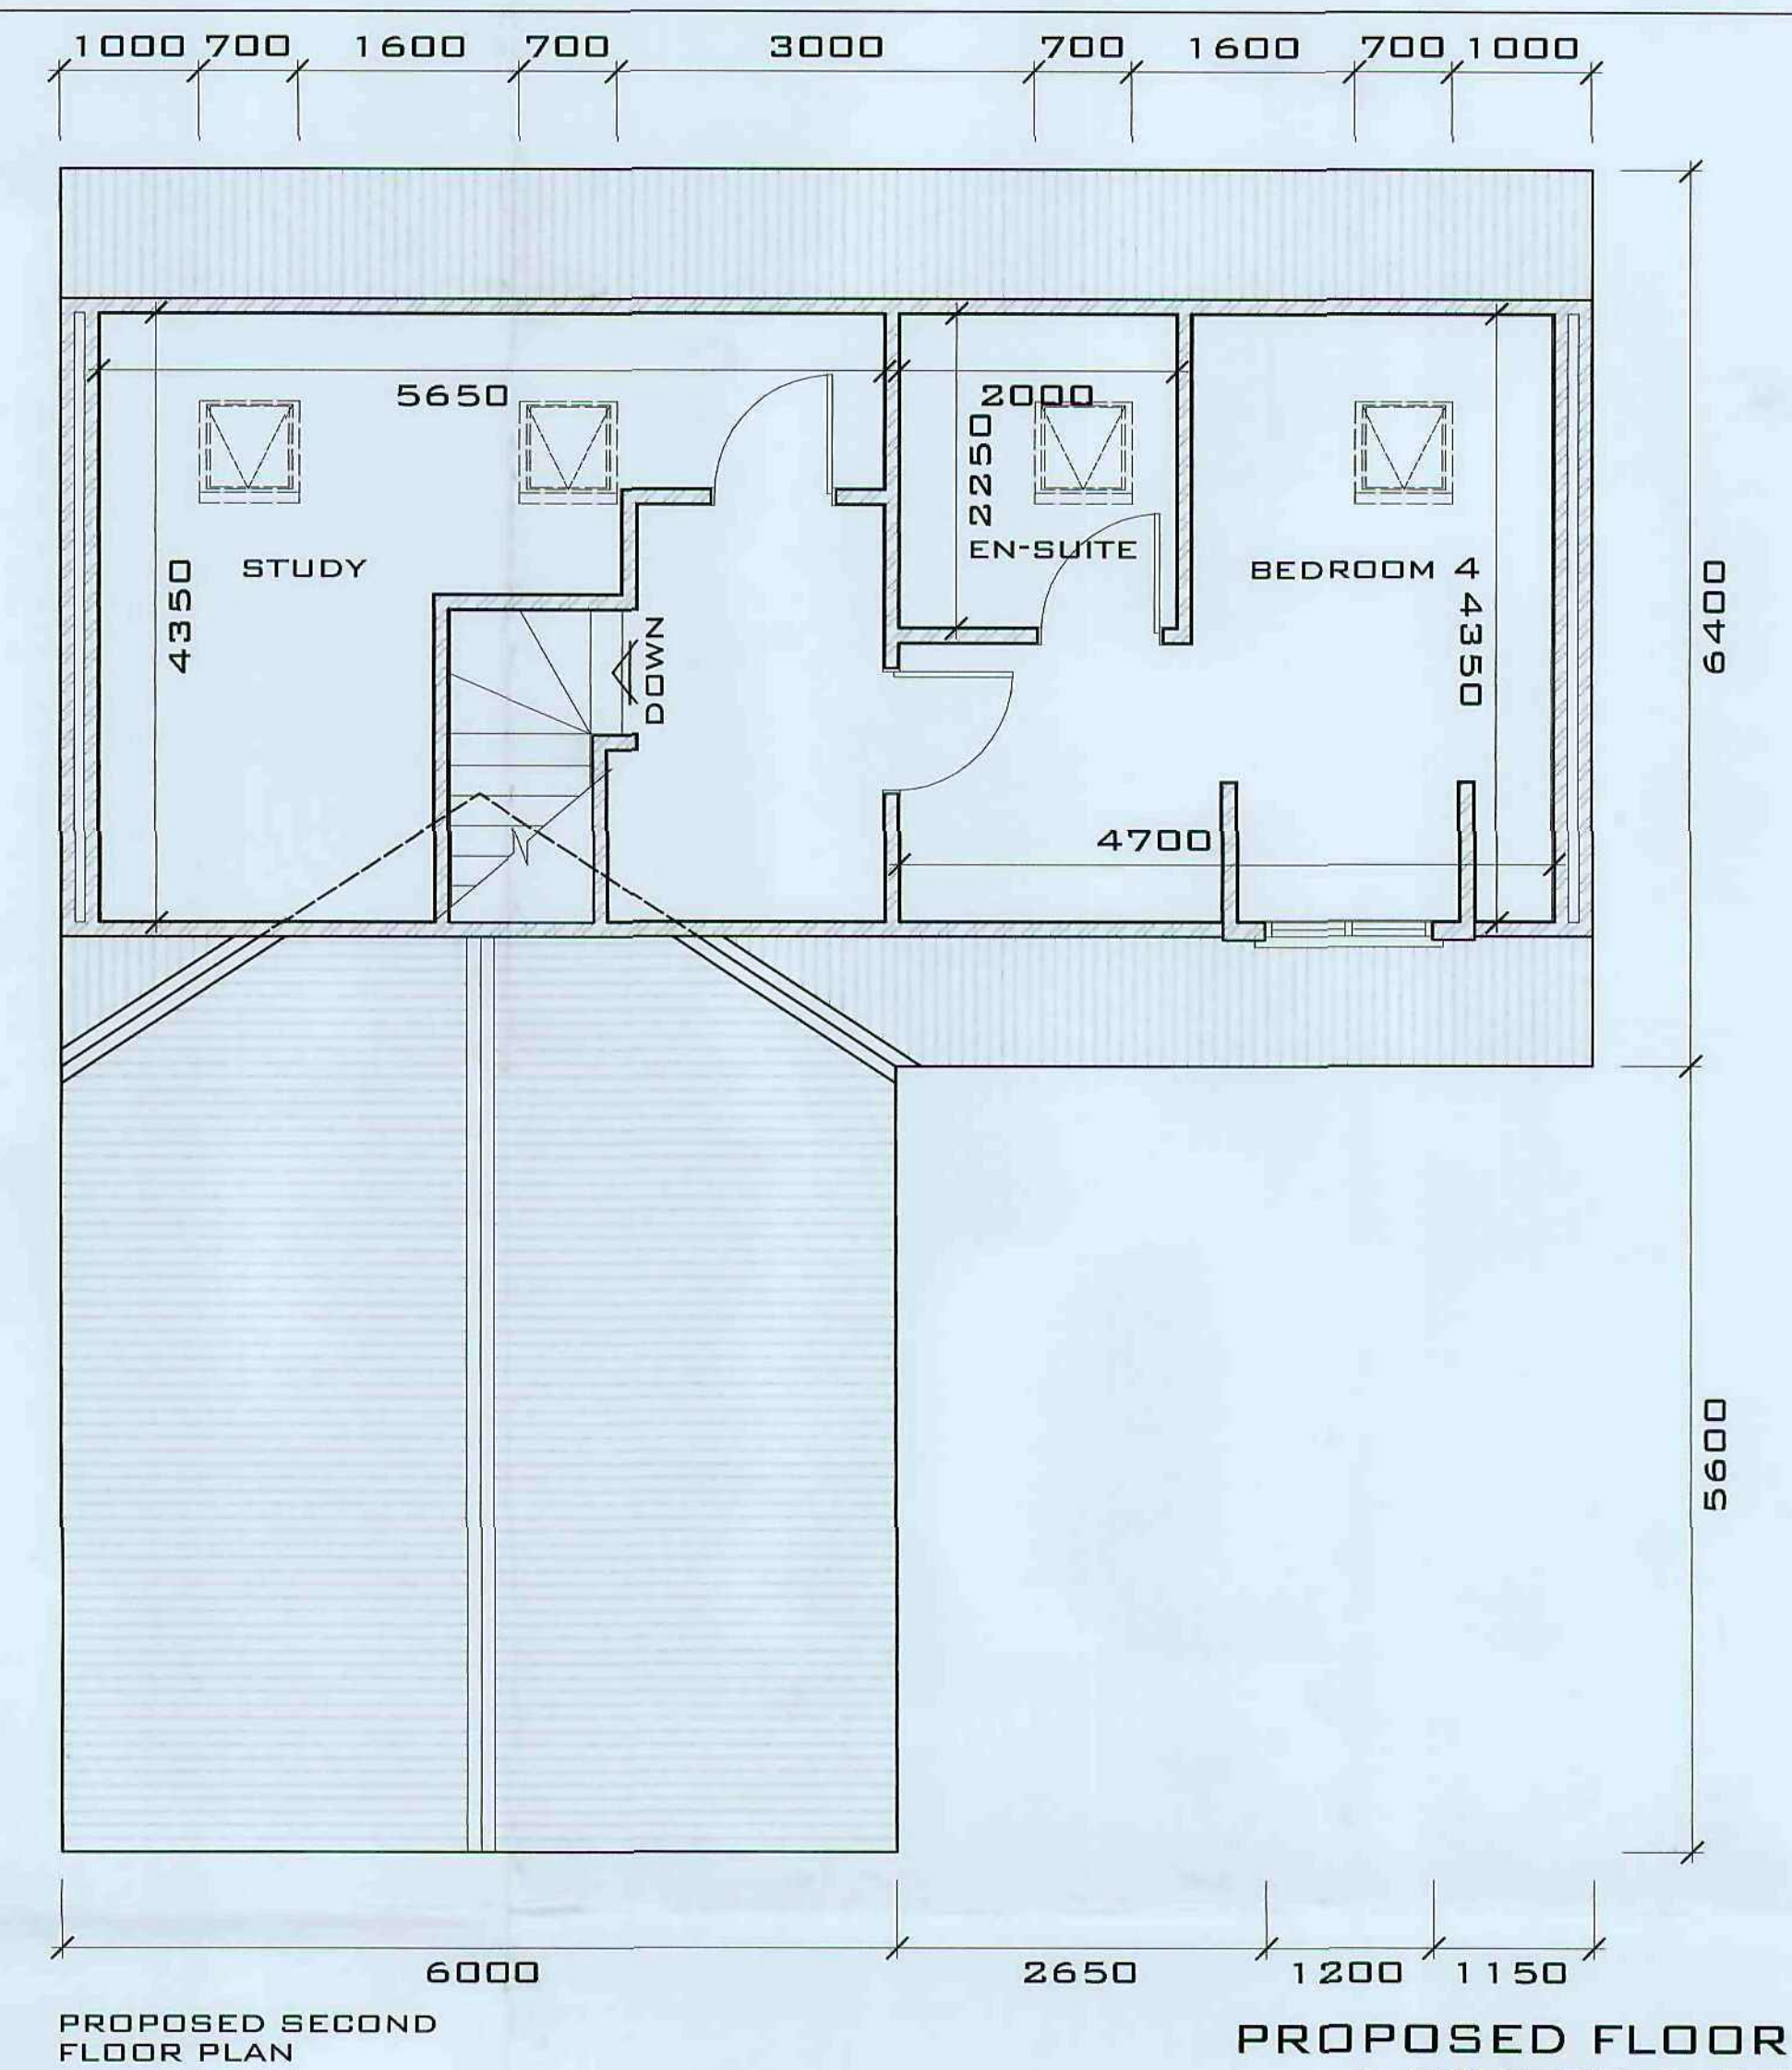
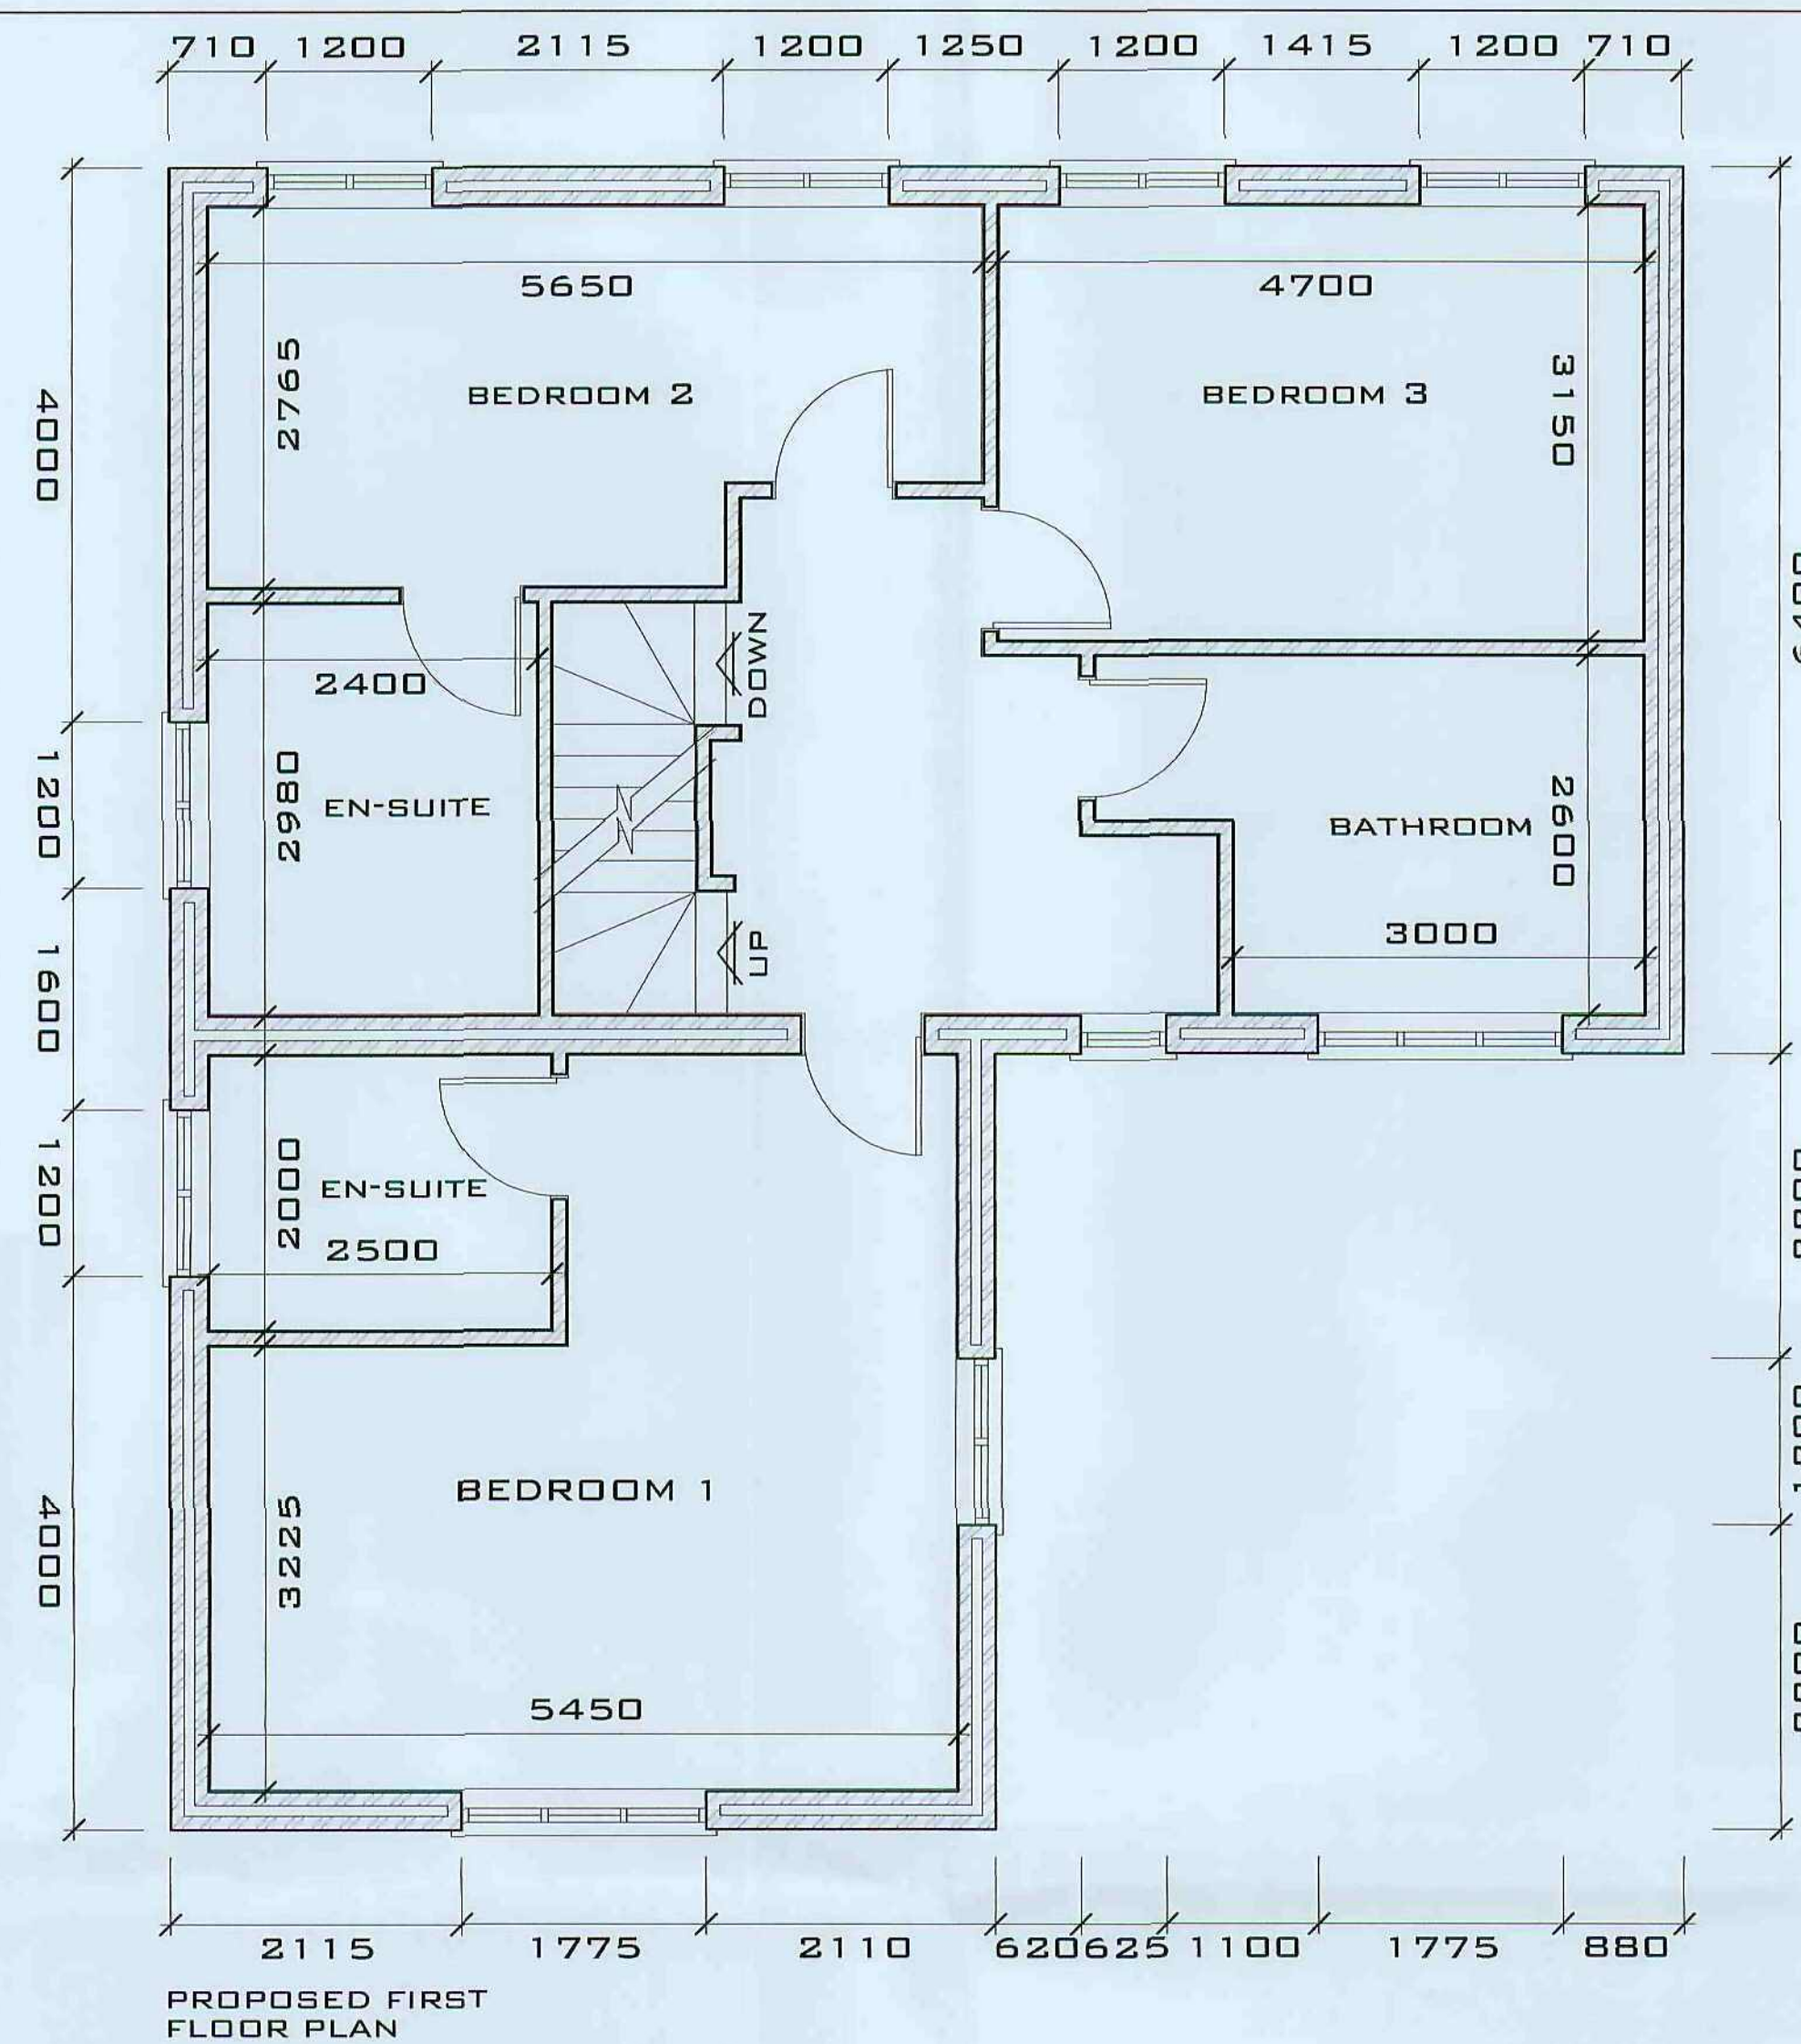
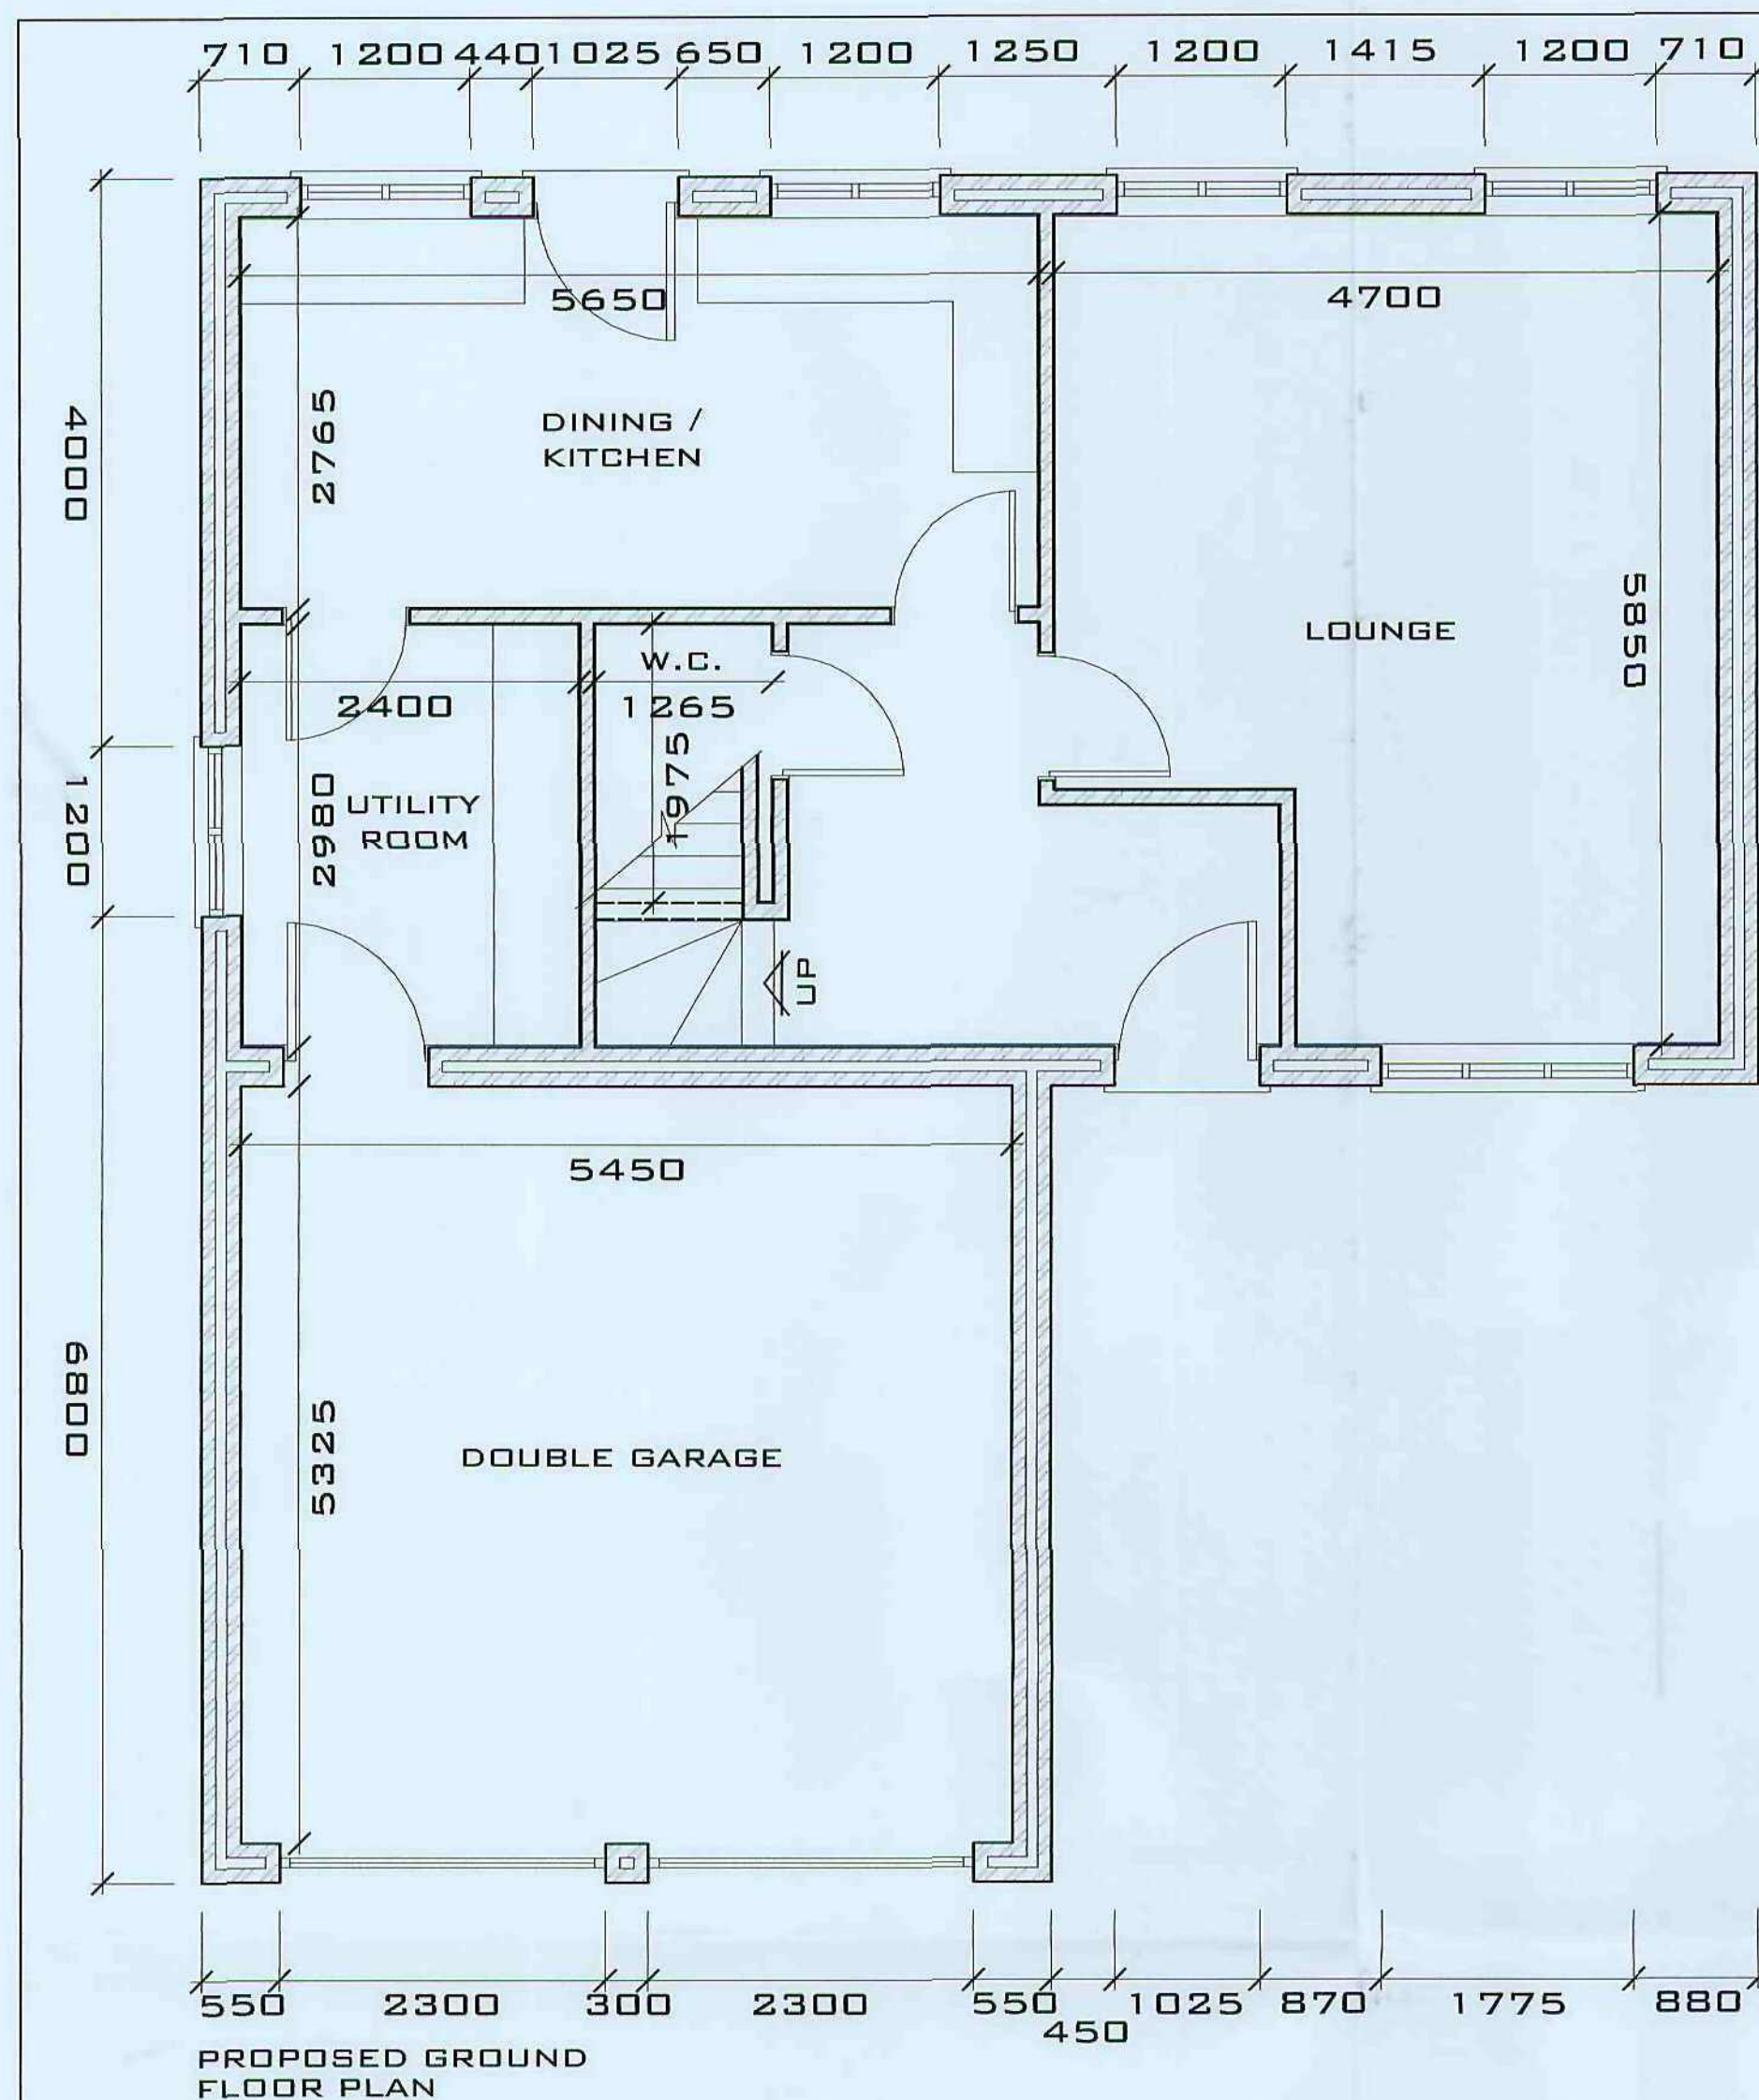
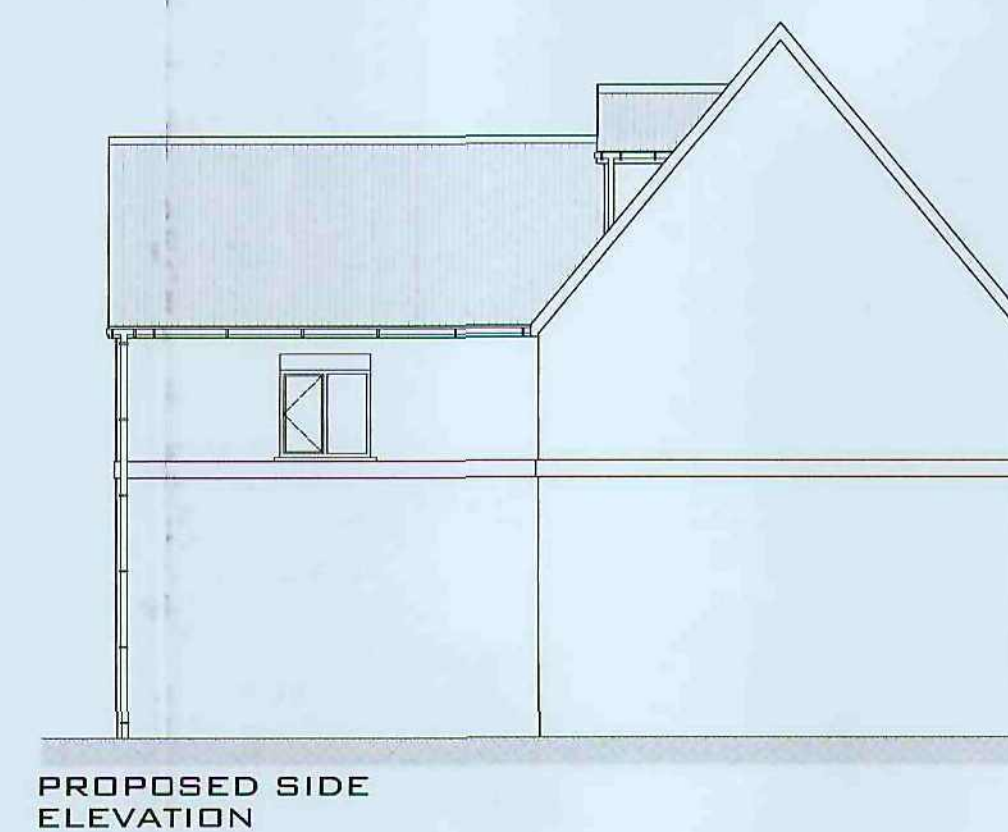
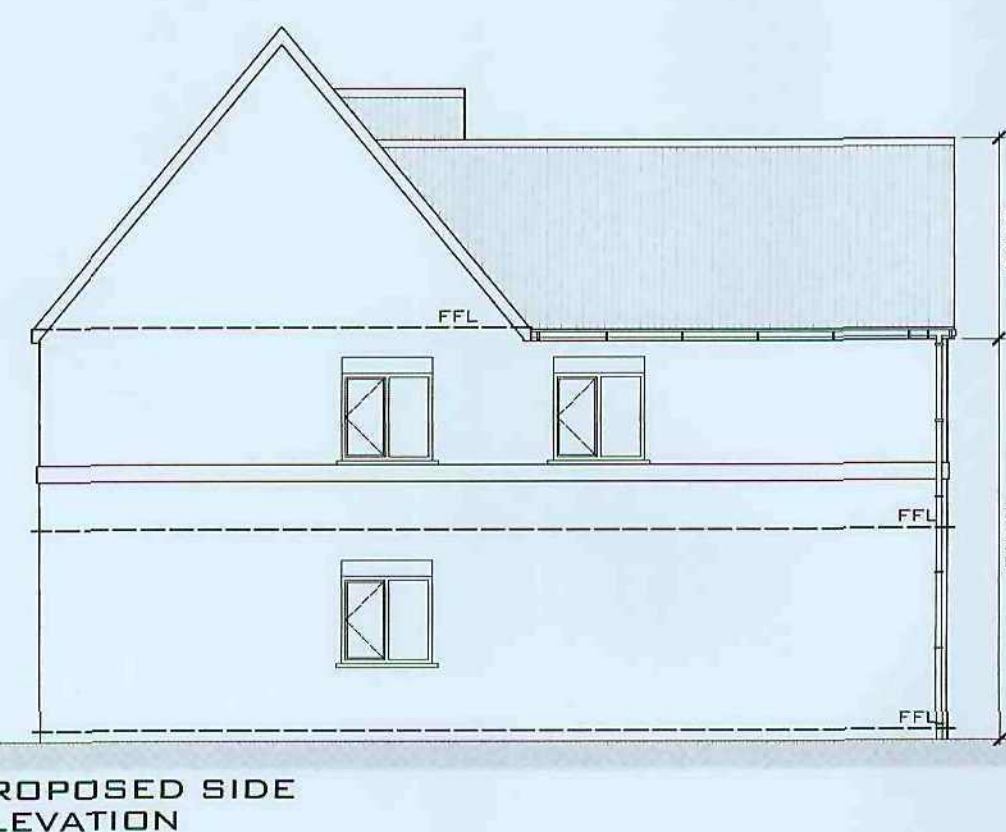


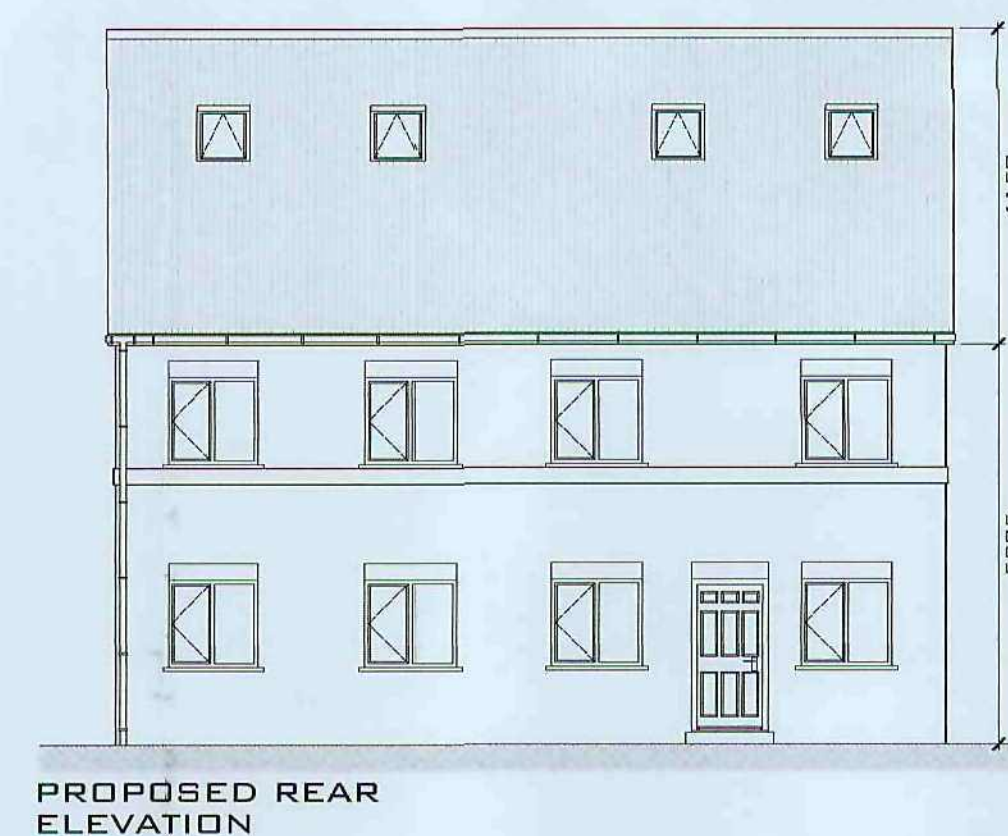

PROPOSED FLOOR LAYOUTS 1:50

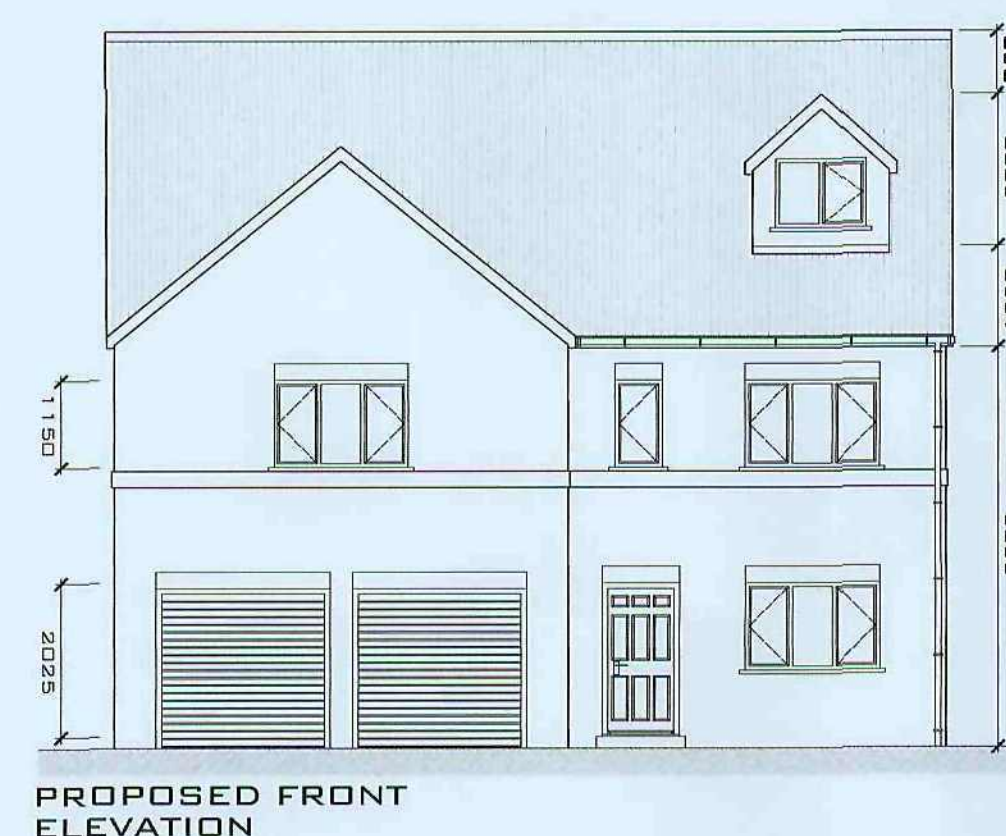

PROPOSED ELEVATIONS 1:100

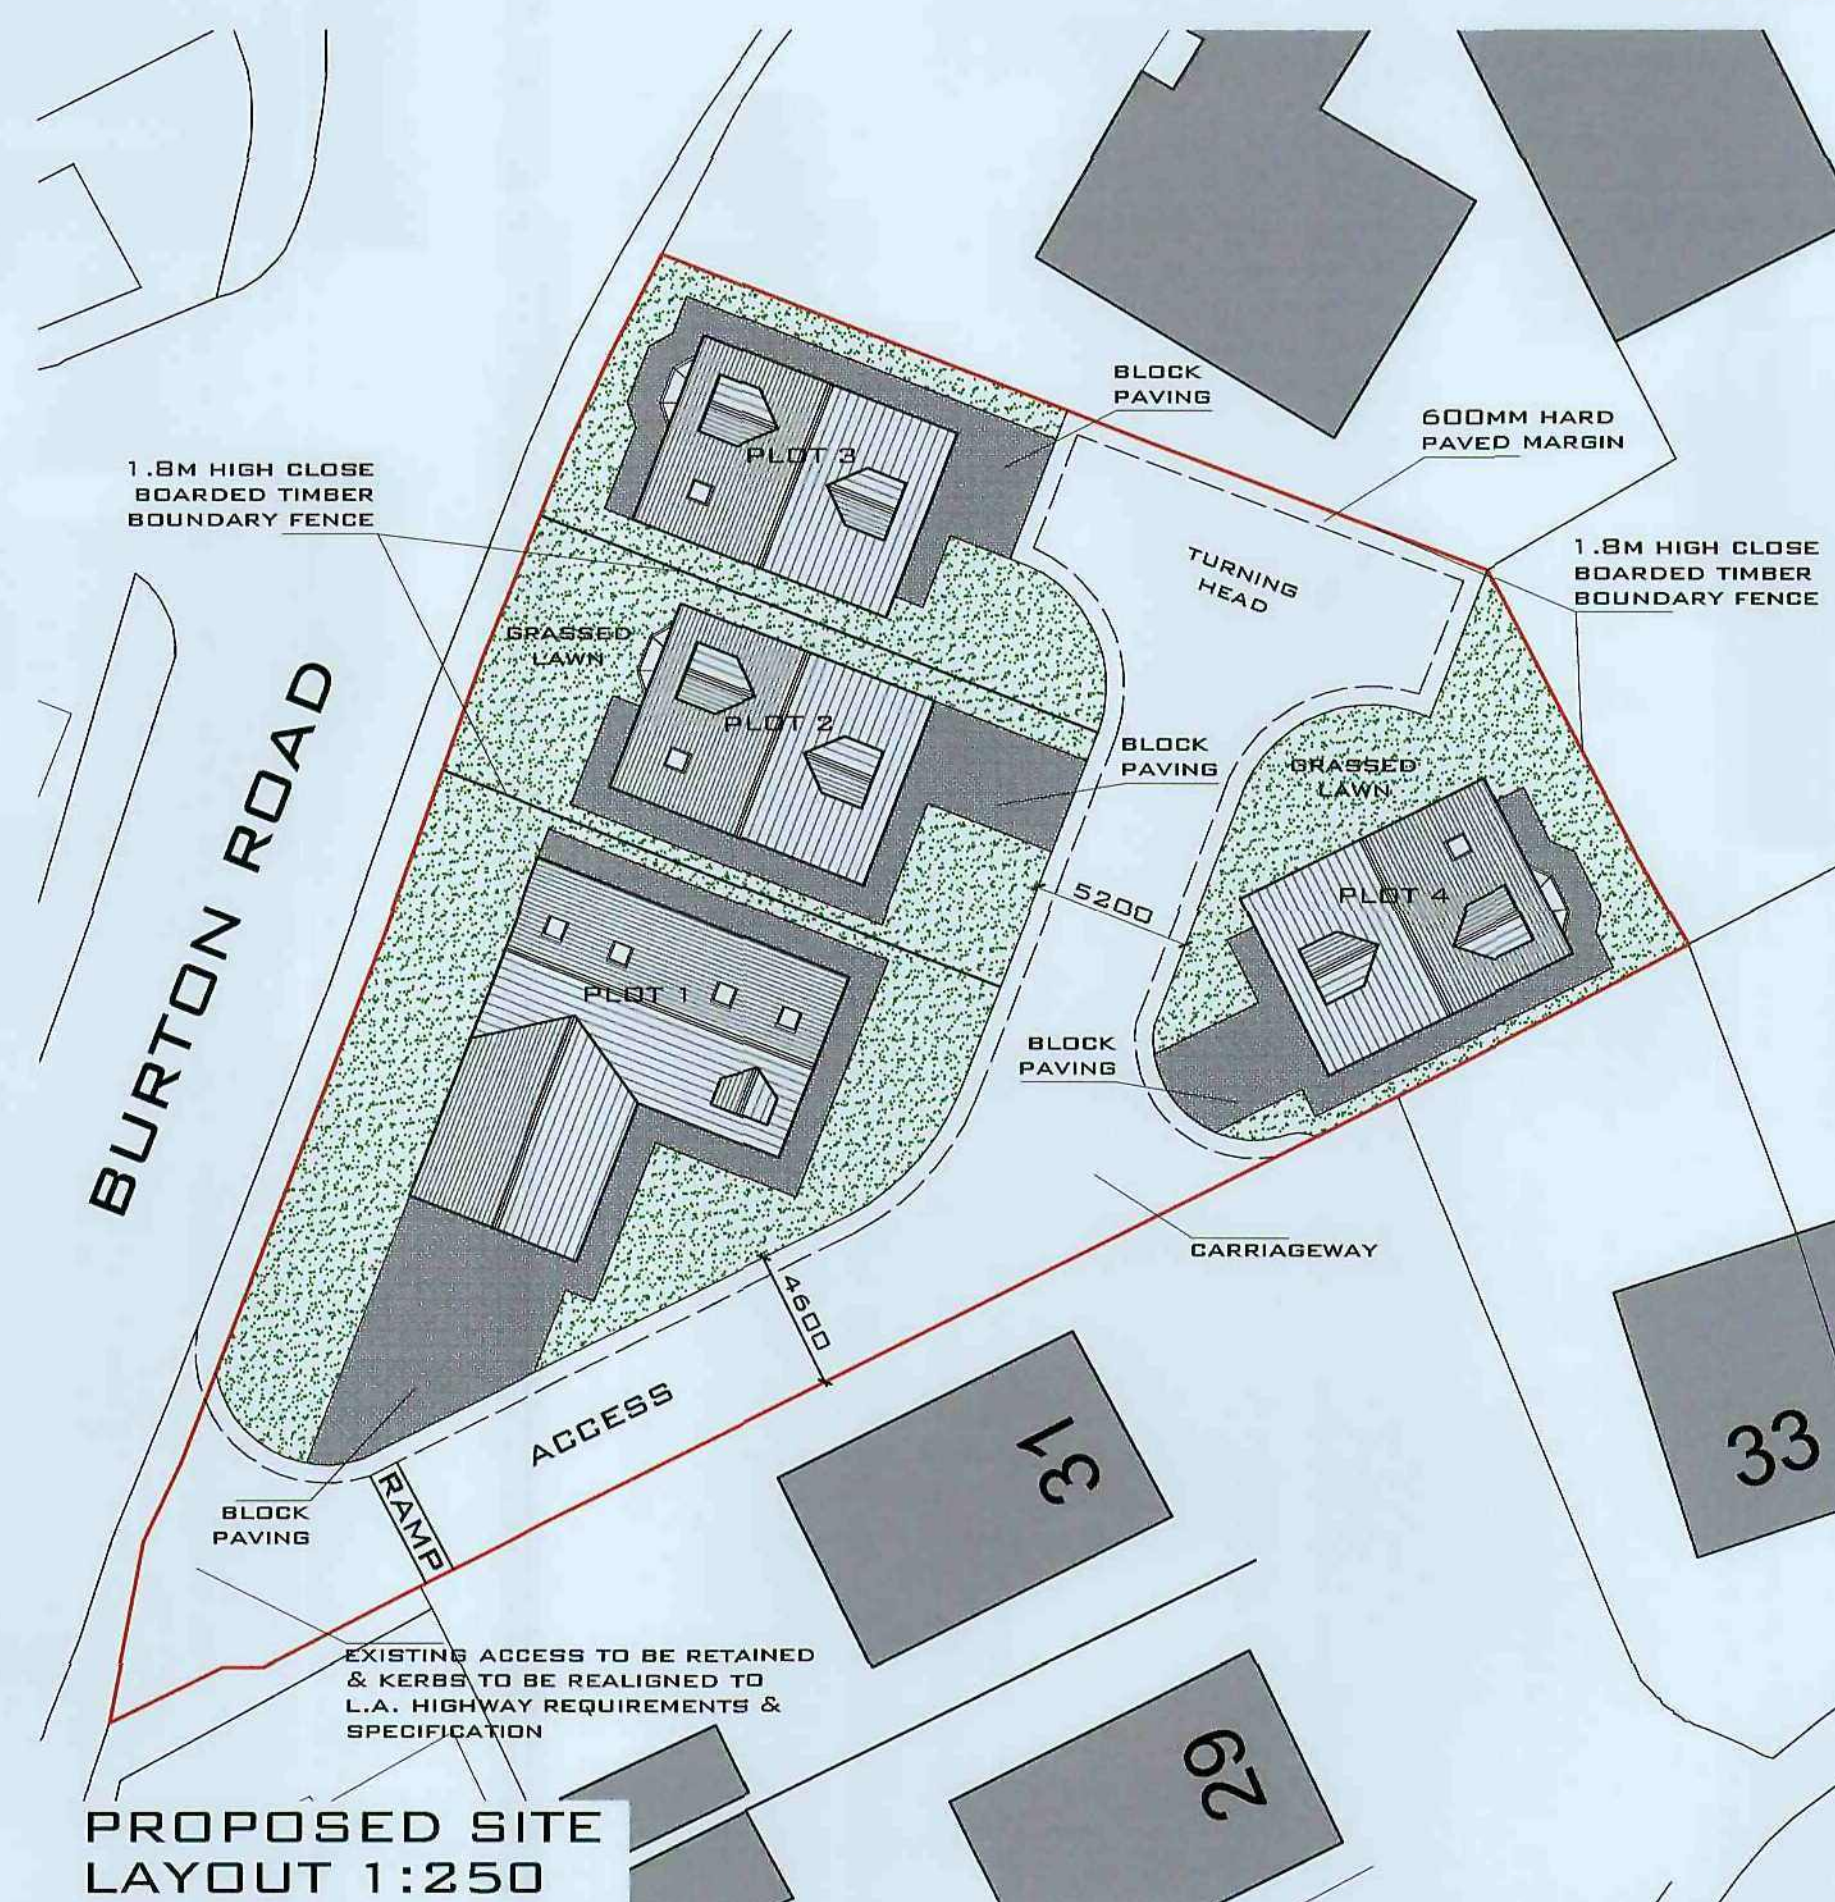

NOTES

- PLOT 1 = HOUSE TYPE 1
 - PLOT 2 = HOUSE TYPE 2
 - PLOT 3 = HOUSE TYPE 2
 - PLOT 4 = HOUSE TYPE 2
- DO NOT SCALE FROM THIS DRAWING FOR CONSTRUCTION PURPOSES.
- ALL DIMENSIONS ARE IN MM UNLESS OTHERWISE STATED.
- NOTE TO CONTRACTOR**
- CHECK ALL DIMENSIONS PRIOR TO COMMENCING WORKS OR ORDERING MATERIALS.
- ON NO ACCOUNT ARE ANY WORKS WHATSOEVER, INCLUDING FOUNDATIONS, TO BE UNDERTAKEN OUTSIDE THE BOUNDARY OF THE SITE WITHOUT THE EXPRESS PERMISSION OF THE ADJOINING OWNER.
- NOTE TO CLIENT**
- IT IS YOUR RESPONSIBILITY TO CHECK WITH THE STATUTORY AUTHORITIES WHERE ALL THE SERVICES, PARTICULARLY THOSE OUTSIDE THE BOUNDARY, ARE LOCATED AND ADVISE THE CONTRACTOR ACCORDINGLY. PRIOR TO ACCEPTING QUOTATION FOR THE WORKS, THIS MAY HAVE BOTH COST AND SAFETY ISSUES.
- THESE WORKS ARE SUBJECT TO CDM LEGISLATION.


Date	Description	By
REVISIONS		
FGB Fennell, Green & Bates Mining Engineers, Surveyors & Environmental Consultants FENNELL, GREEN & BATES 25 Smyth Street Wakefield West Yorkshire WF1 1ED Tel - 01924 372197 Fax - 01924 385559 Corporate Mail Room e-mail - fgb@fgb-surveyors.co.uk		

Client
Mr Wilf Conway
 243 Burton Road
 Monk Bretton
 Barnsley
 S71 2QA


Site Name
243 Burton Road, Monk Bretton,
Barnsley, S71 2QA
 Project Title
Proposed Erection of 4No. Dwellings
 Scale Date Drawn by Checked Rev.
 As Shown Oct 2008 SS JC

Dwg. title
Proposed Plans & Elevations -
House Type 1


DWG No. Job no. Rev.
BR/1193-01 08-10-1193B 00
 PLOT SIZE: A1. PLOT SCALE: 1:1

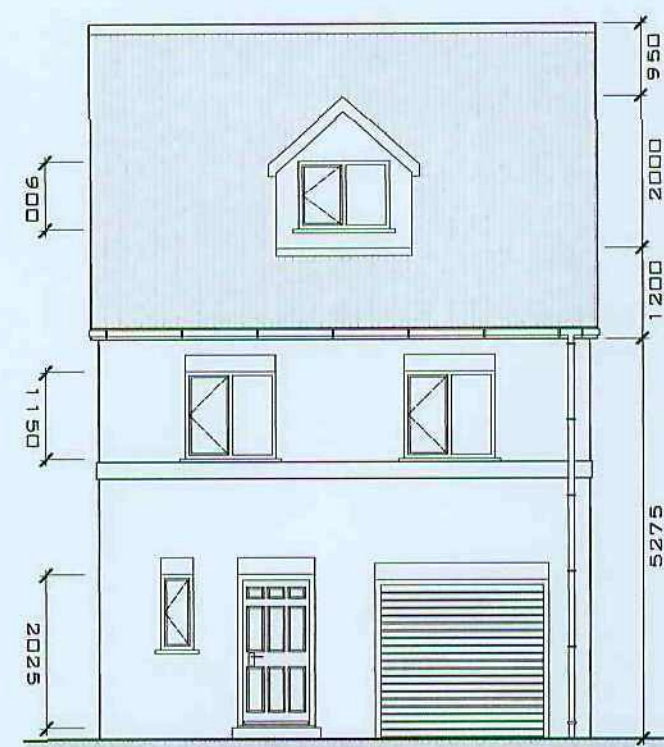


PROPOSED FRONT ELEVATION

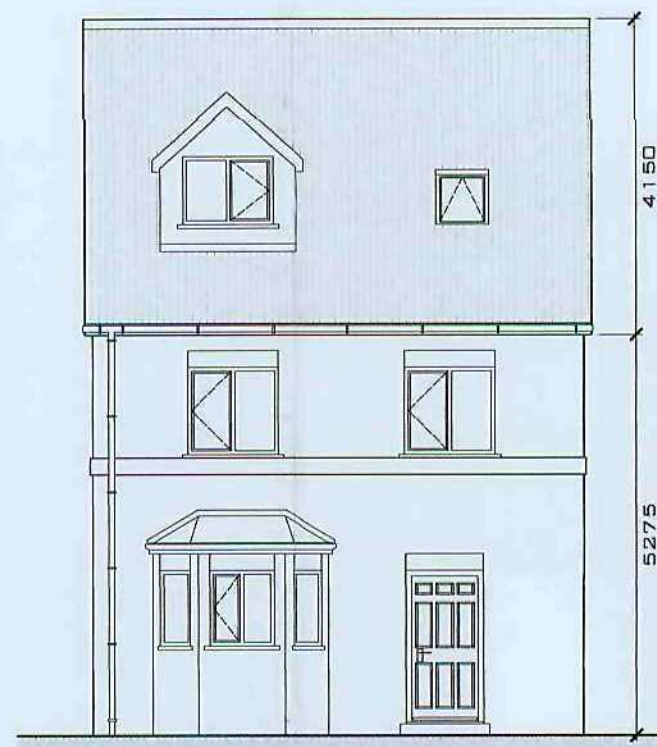

PROPOSED REAR ELEVATION

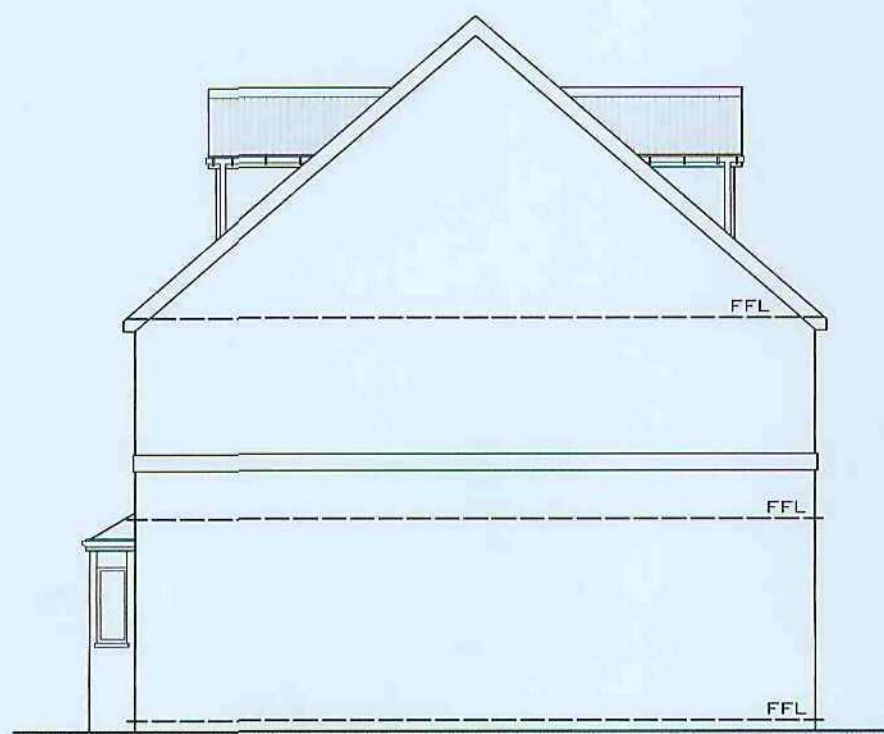

PROPOSED SIDE ELEVATION

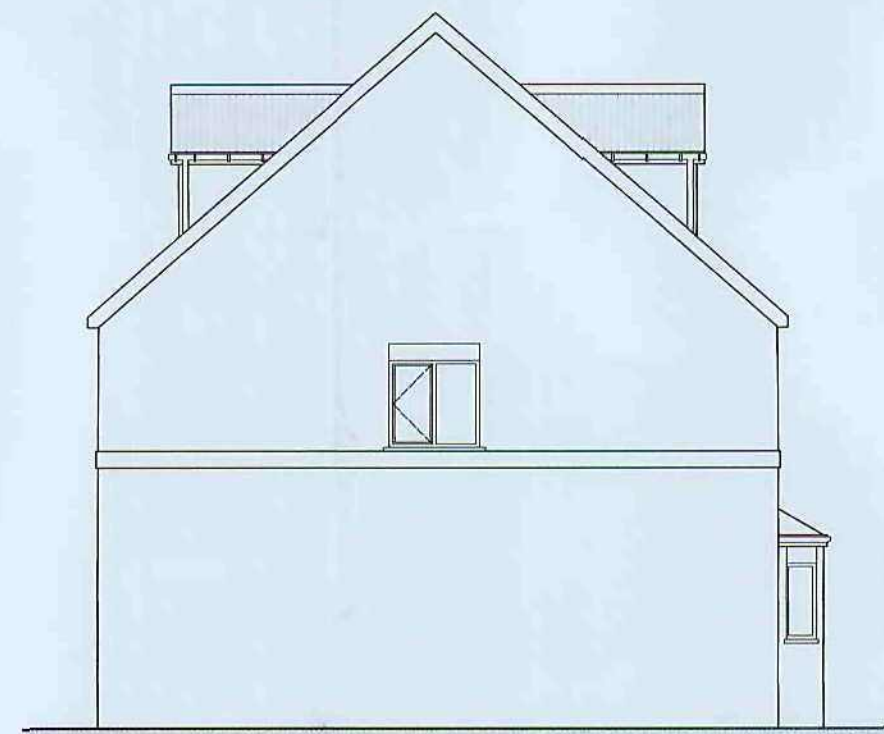


PROPOSED SIDE ELEVATION


PROPOSED ELEVATIONS
1:100



SITE BLOCK
PLAN 1:500

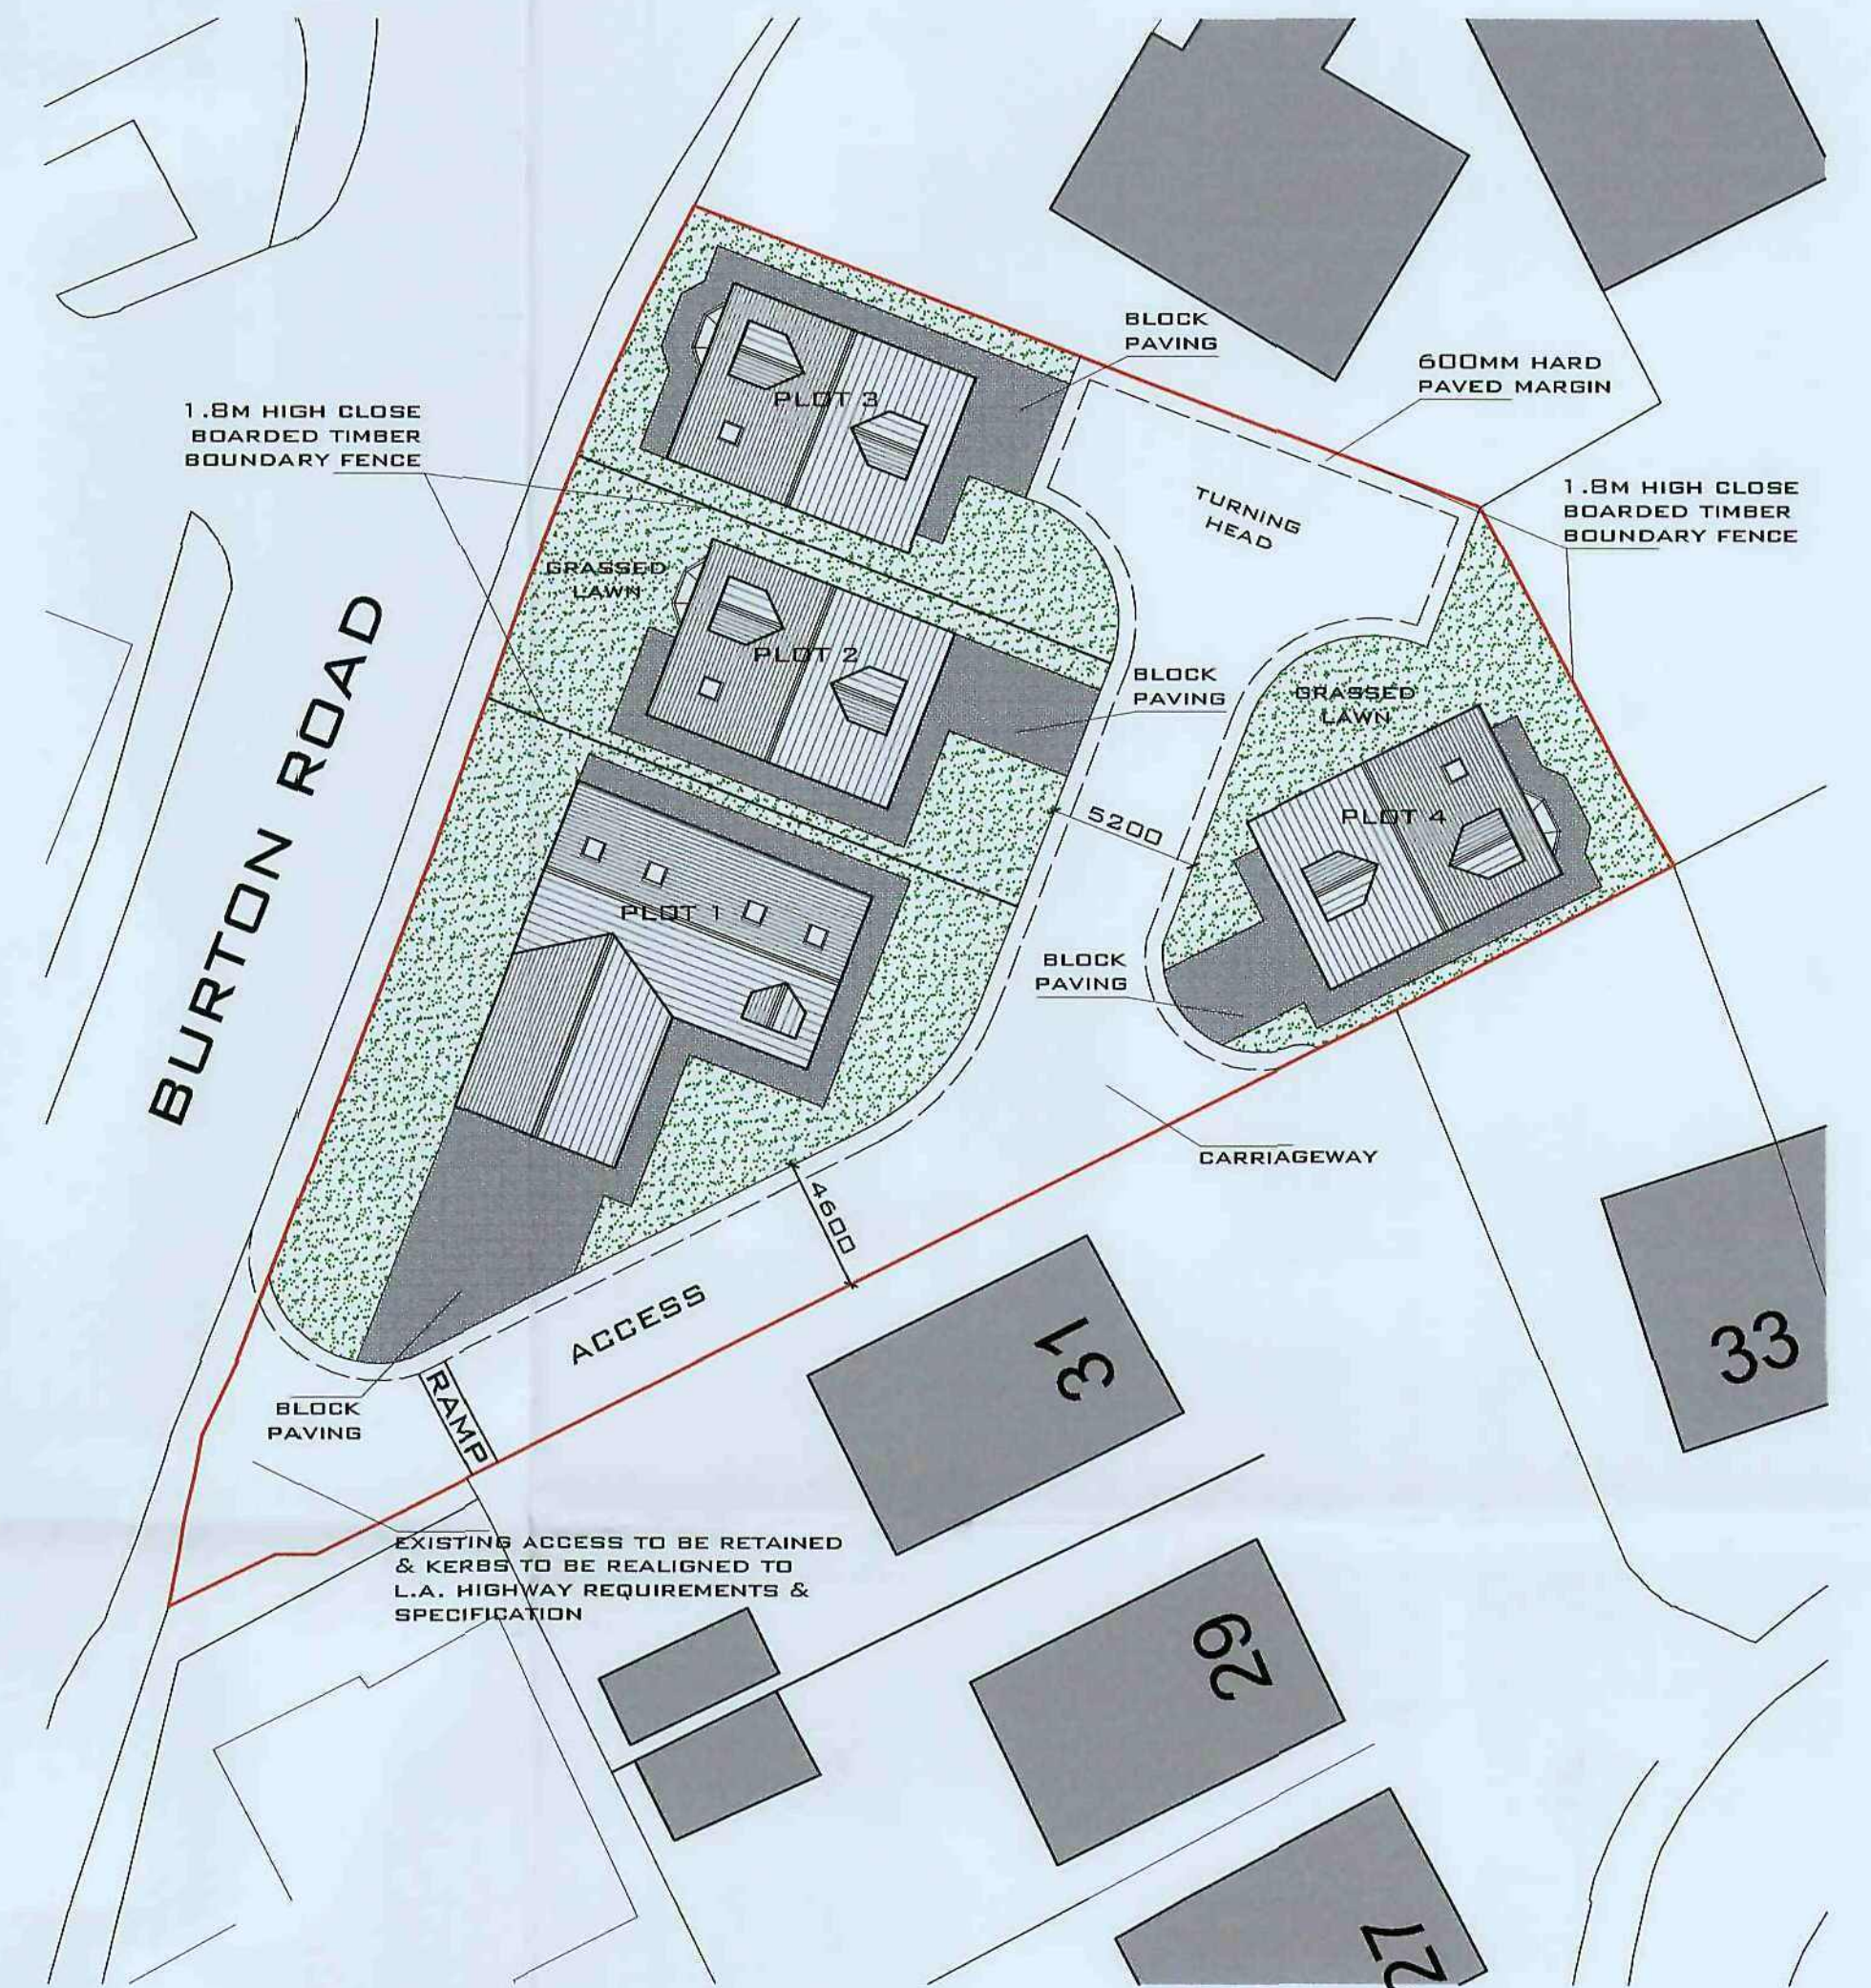


PROPOSED SITE
LAYOUT 1:250

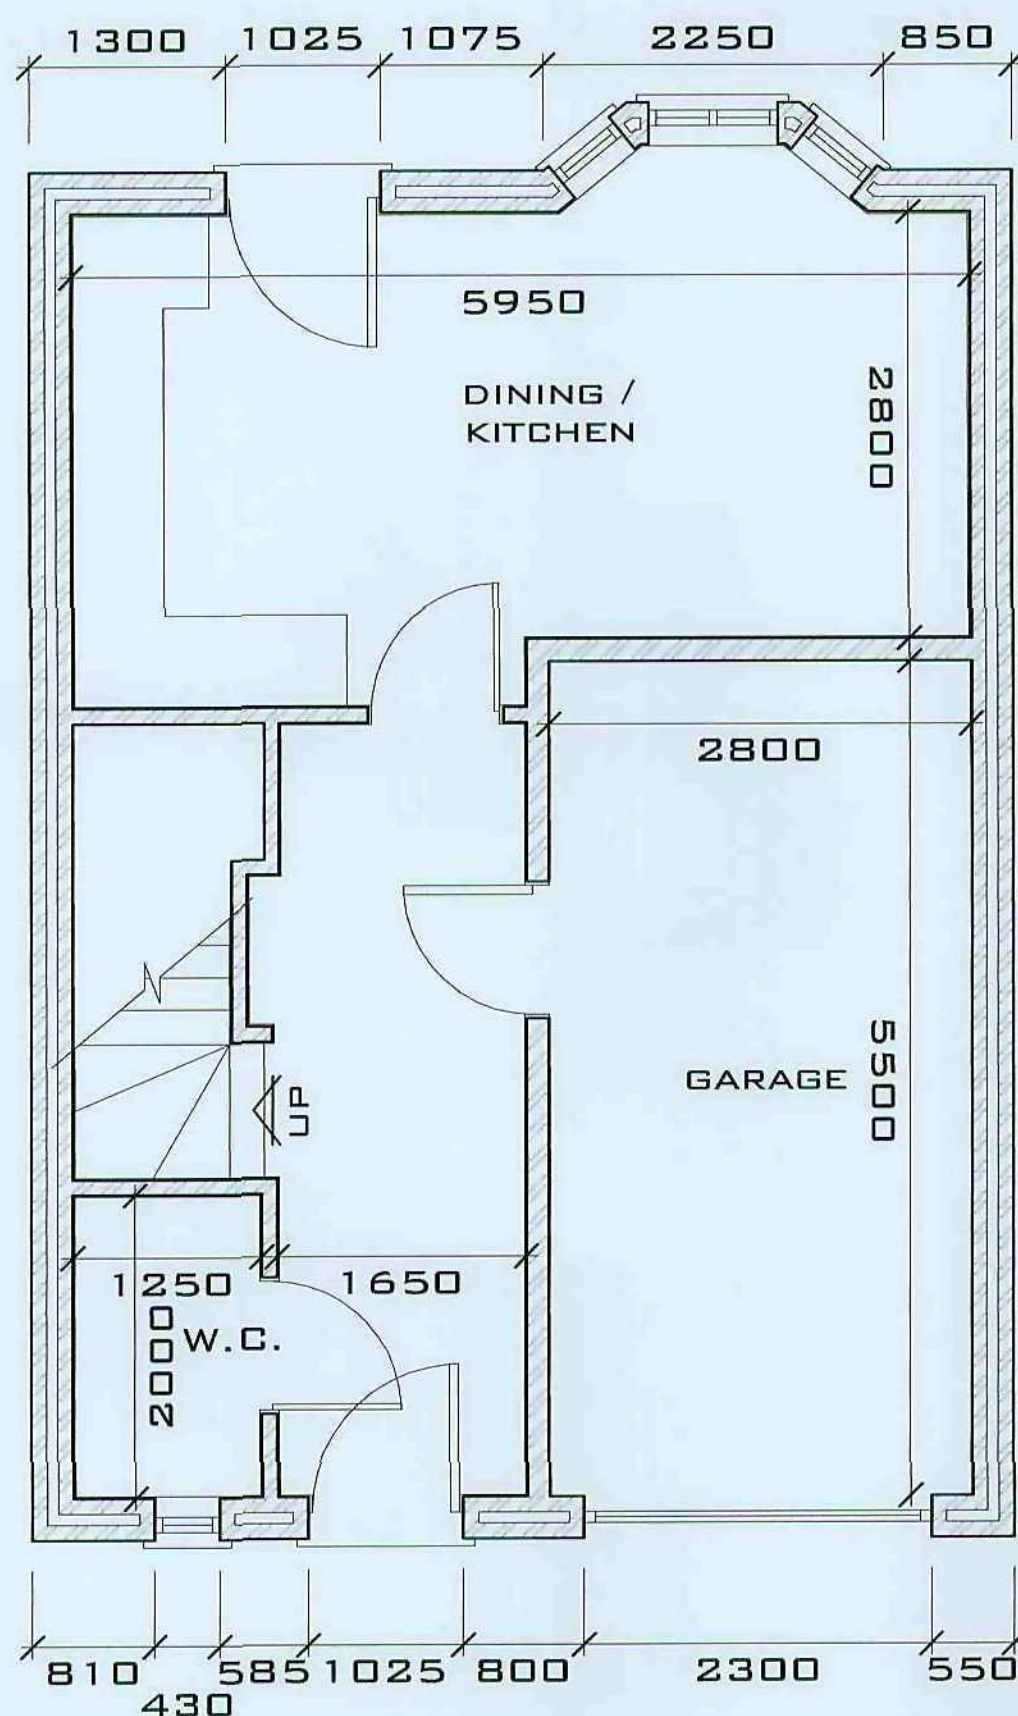


PROPOSED GROUND
FLOOR PLAN

PROPOSED FLOOR
LAYOUTS 1:50

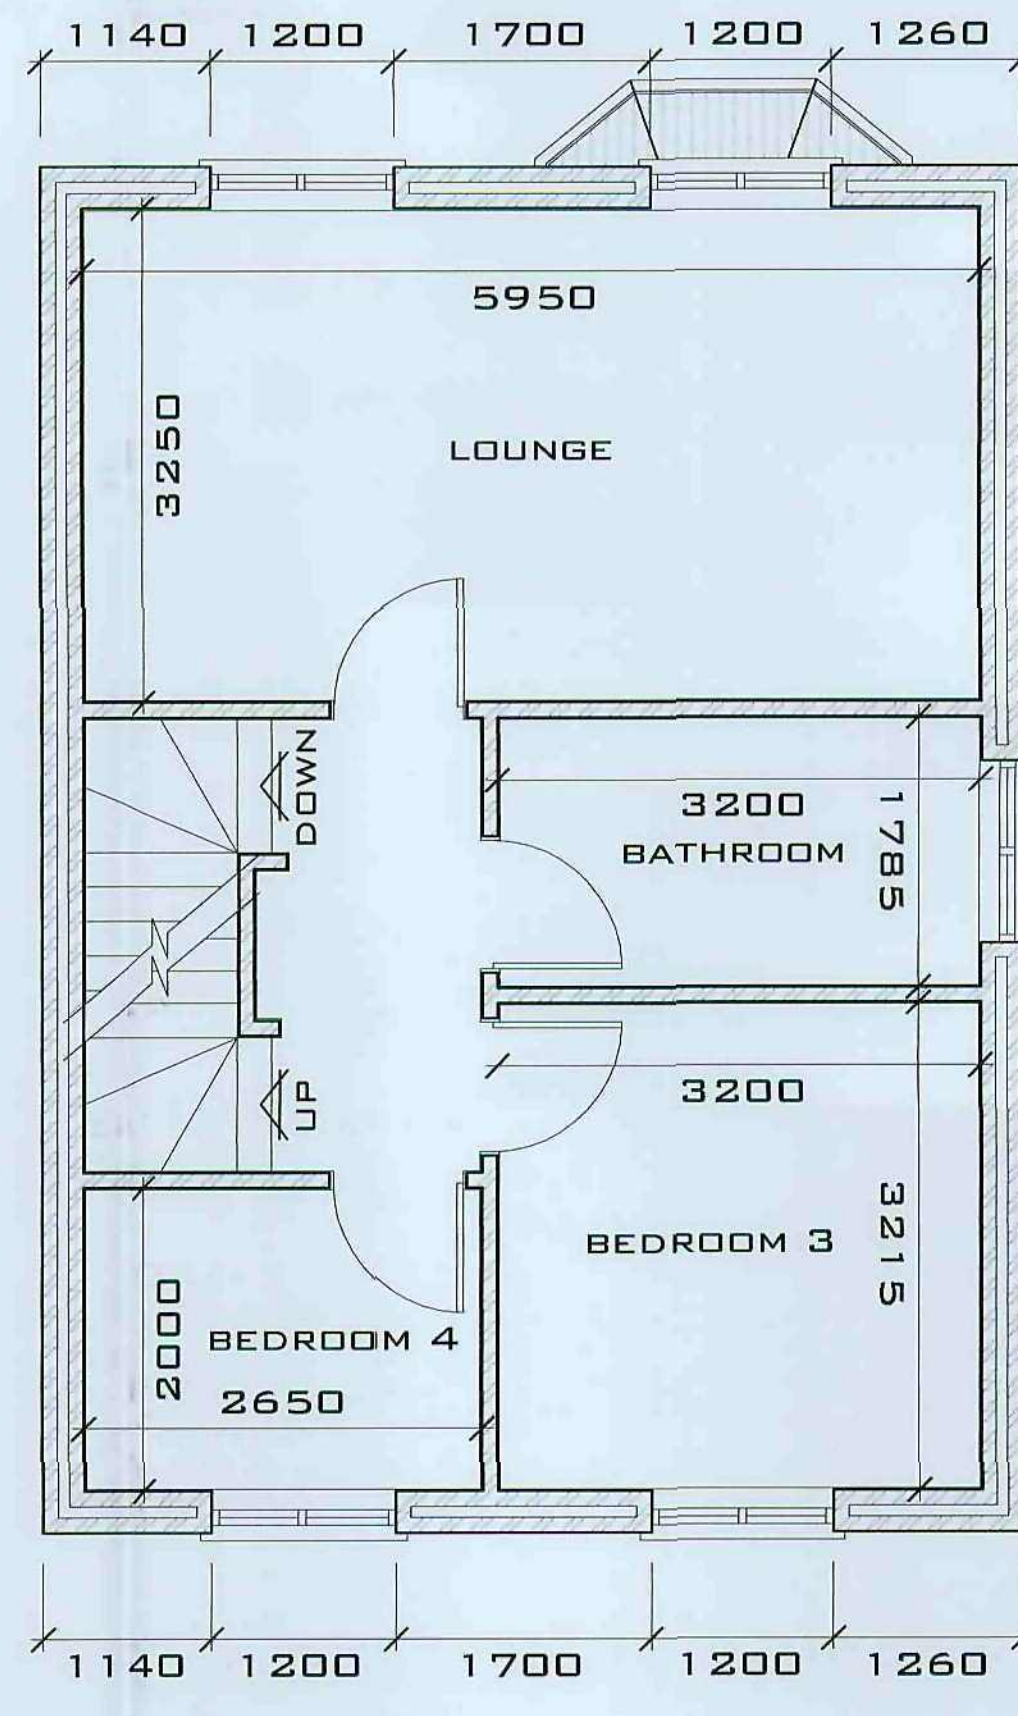

PROPOSED FIRST
FLOOR PLAN

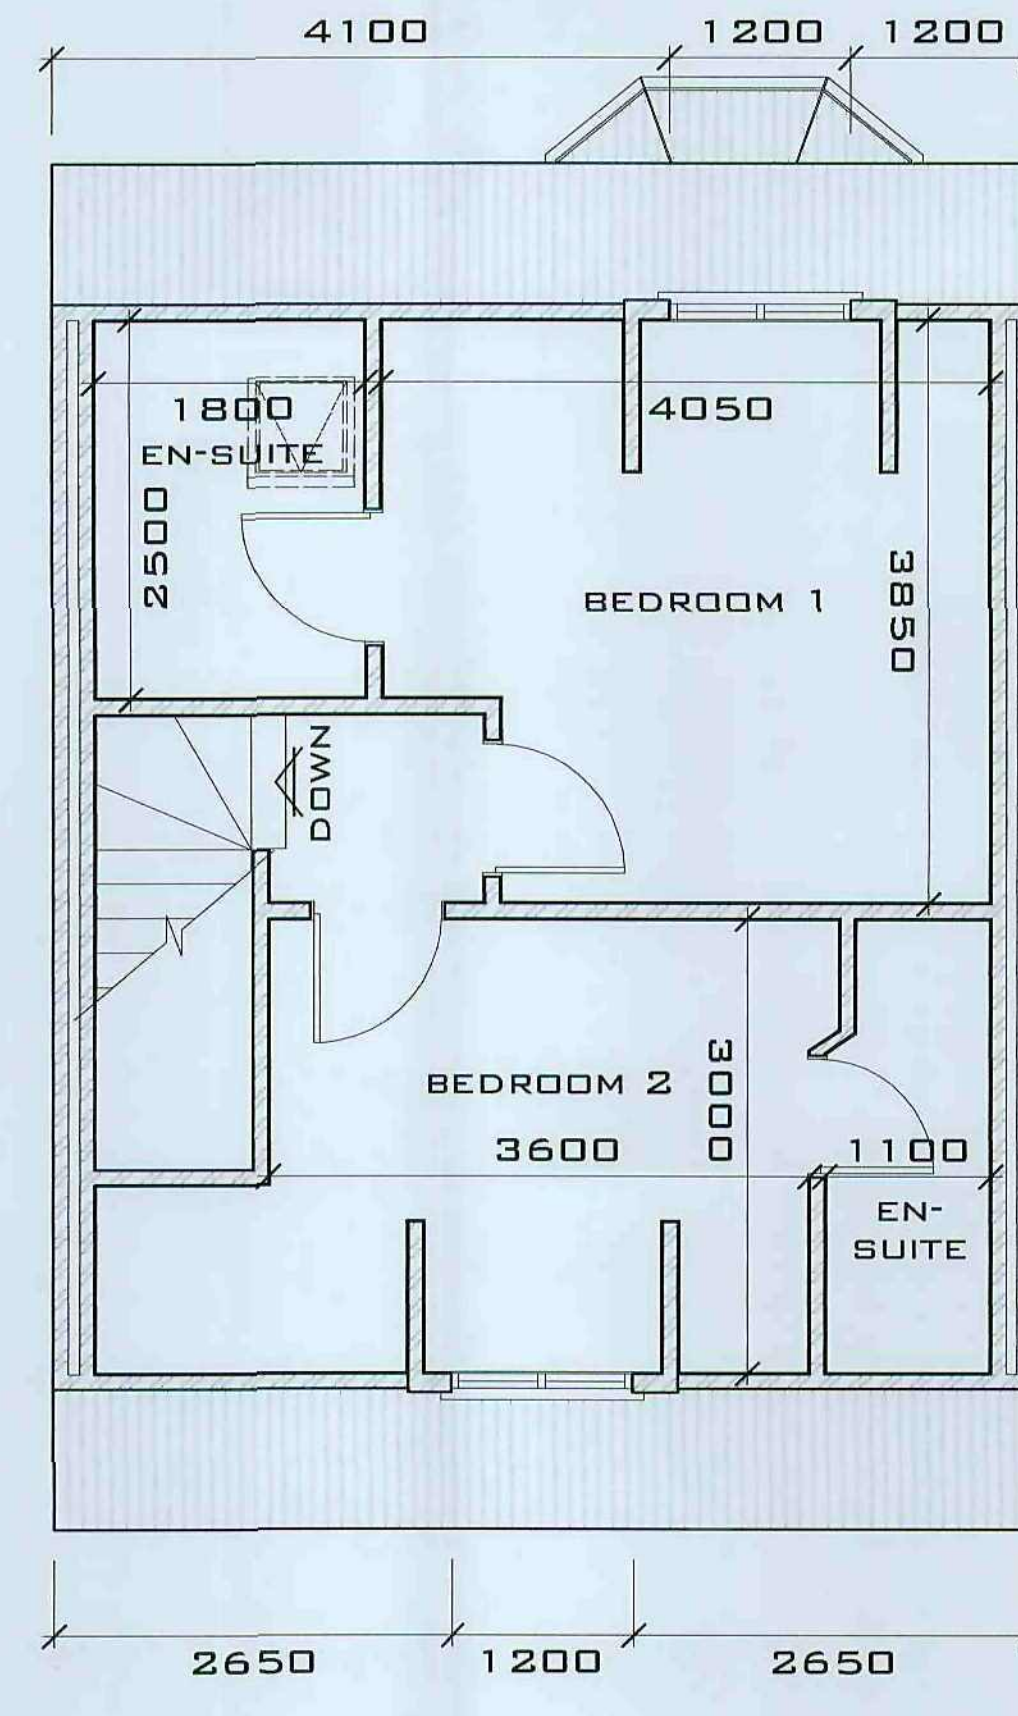

PROPOSED SECOND
FLOOR PLAN

NOTES

PLOT 1 = HOUSE TYPE 1

PLOT 2 = HOUSE TYPE 2

PLOT 3 = HOUSE TYPE 2

PLOT 4 = HOUSE TYPE 2

DO NOT SCALE FROM THIS DRAWING FOR CONSTRUCTION PURPOSES.

ALL DIMENSIONS ARE IN MM UNLESS OTHERWISE STATED.

NOTE TO CONTRACTOR

CHECK ALL DIMENSIONS PRIOR TO COMMENCING WORKS OR ORDERING MATERIALS.

ON NO ACCOUNT ARE ANY WORKS WHATSOEVER, INCLUDING FOUNDATIONS, TO BE UNDERTAKEN OUTSIDE THE BOUNDARY OF THE SITE WITHOUT THE EXPRESS PERMISSION OF THE ADJOINING OWNER.

NOTE TO CLIENT

IT IS YOUR RESPONSIBILITY TO CHECK WITH THE STATUTORY AUTHORITIES WHERE ALL THE SERVICES, PARTICULARLY THOSE OUTSIDE THE BOUNDARY, ARE LOCATED AND ADVISE THE CONTRACTOR ACCORDINGLY. PRIOR TO ACCEPTING QUOTATION FOR THE WORKS, THIS MAY HAVE BOTH COST AND SAFETY ISSUES

THESE WORKS ARE SUBJECT TO CDM LEGISLATION.

REVISIONS

Date	Description	By

FGB Fennell, Green & Bates

MINING ENGINEERS, SURVEYORS & ENVIRONMENTAL CONSULTANTS

FENNELL, GREEN & BATES

25 Smyth Street

Wakefield

West Yorkshire

WF1 1ED

Tel - 01924 372197

Fax - 01924 385559

e-mail - fgb@fgb-surveyors.co.uk

Corporate Mail Room

2.1 NOV 2008

Barnsley Metropolitan

Project Title

Proposed Erection of 4No. Dwellings

Scale As Shown

Date Oct 2008

Drawn by SS

Checked JC

Dwg. title

Proposed Plans & Elevations -

House Type 2

DWG No.

Job no.

Rev.

BR/1193-02 08-10-1193B 00

PLOT SIZE A1:1 PLOT SCALE 1:1

