

Rev.	Date	Name	Revision
A	30-09-09	EOB	proposed elevations amended


Health & Safety
Under the C.D.M regulations 1994 the principal contractor or subcontractor for a particular element shall provide -
1. A risk assessment and method statement of every element of the construction they are to carry out.
2. Provide and maintain, including, hoardings and adequate warning signs to protect the public and site operatives.
3. Provide adequate means of access onto and within the site for Plant, Vehicles and Personnel - including
Scaffolds, Walkways, Ladders and Hoists designed and maintained to the current standards.
4. Provide protective clothing and safety equipment as necessary for the activity been undertaken.
5. Provide adequate storage for all materials to supplier / manufacturers recommendations.
All work is to be in accordance with current Building Regulations and comply with Robust Details for limiting thermal bridging & air leakage and Robust Details Part E - Resistance to the passage of sound.
All dimensions and levels are to be checked on site prior to starting.
Do not scale from this drawing. This drawing is the property of the architect.

 David Chapman Associates architects Garth Mews, Slim Balk Lane, Bishopthorpe York YO23 2UE Tel: (01904) 700941 Fax: (01904) 700942 Email: architects@davidchapmanassociates.co.uk			
Title LONGITUDINAL SECTIONS			
Project PROPOSED EXTENSION TO RIVERSIDE RESIDENTIAL HOME CAMBORNE WAY BARNSELEY			
Client PARK LANE HEALTHCARE			
Date	05/04/09	Drawn	JP
Scale	1:200	Checked	---
Drawing N°	09:05:08	Rev	A


Barnsley Metropolitan Borough Council
6 OCT 2009
Corporate Mail Room



West Elevation 1

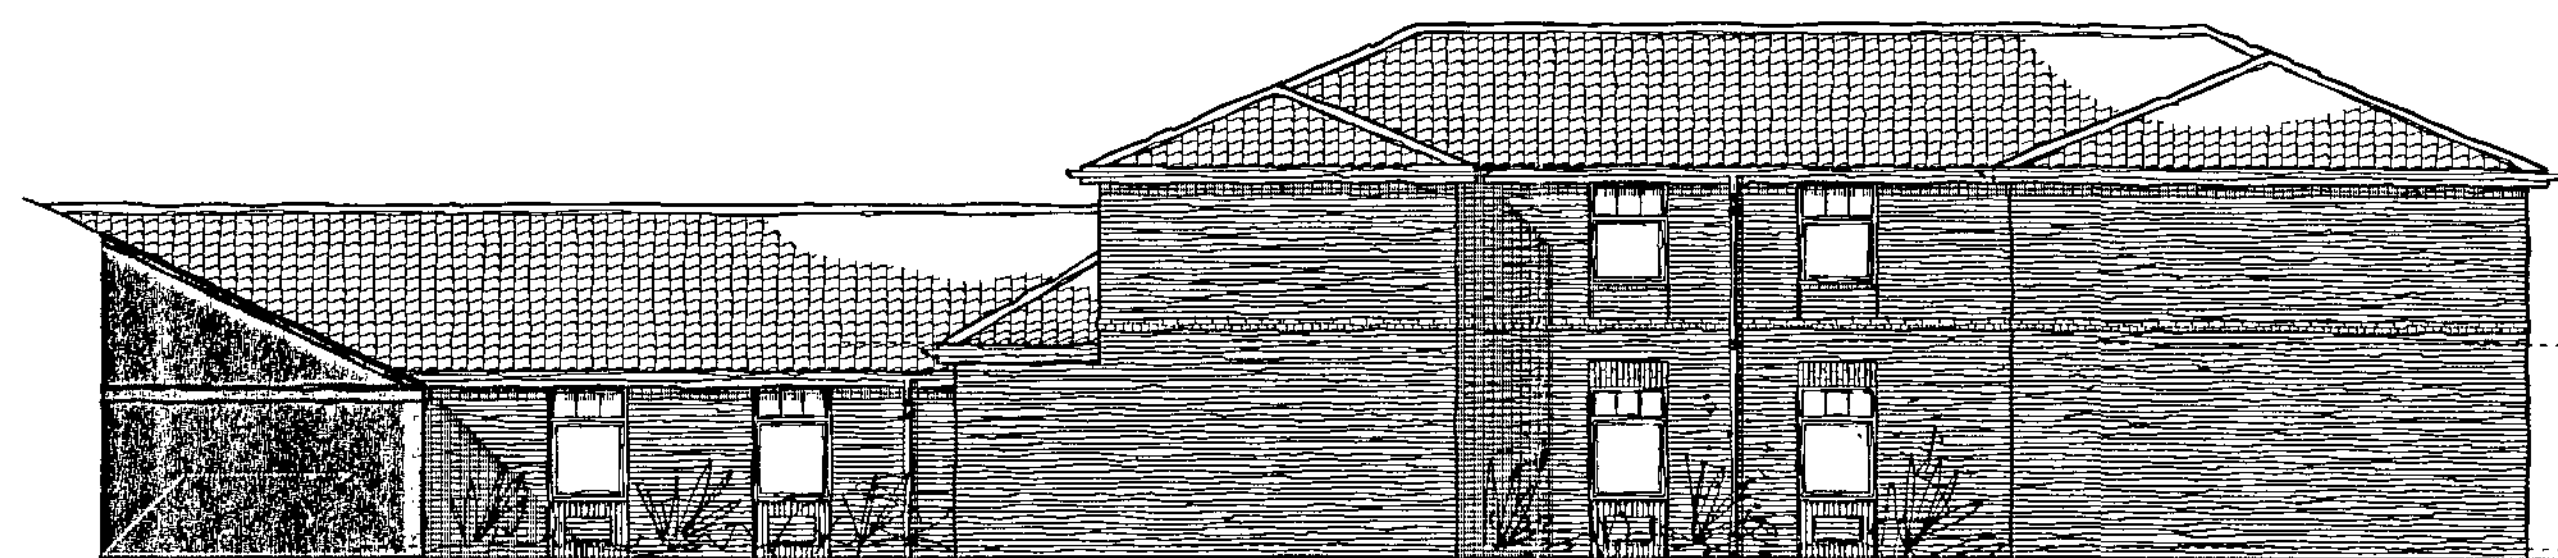


East Elevation 2

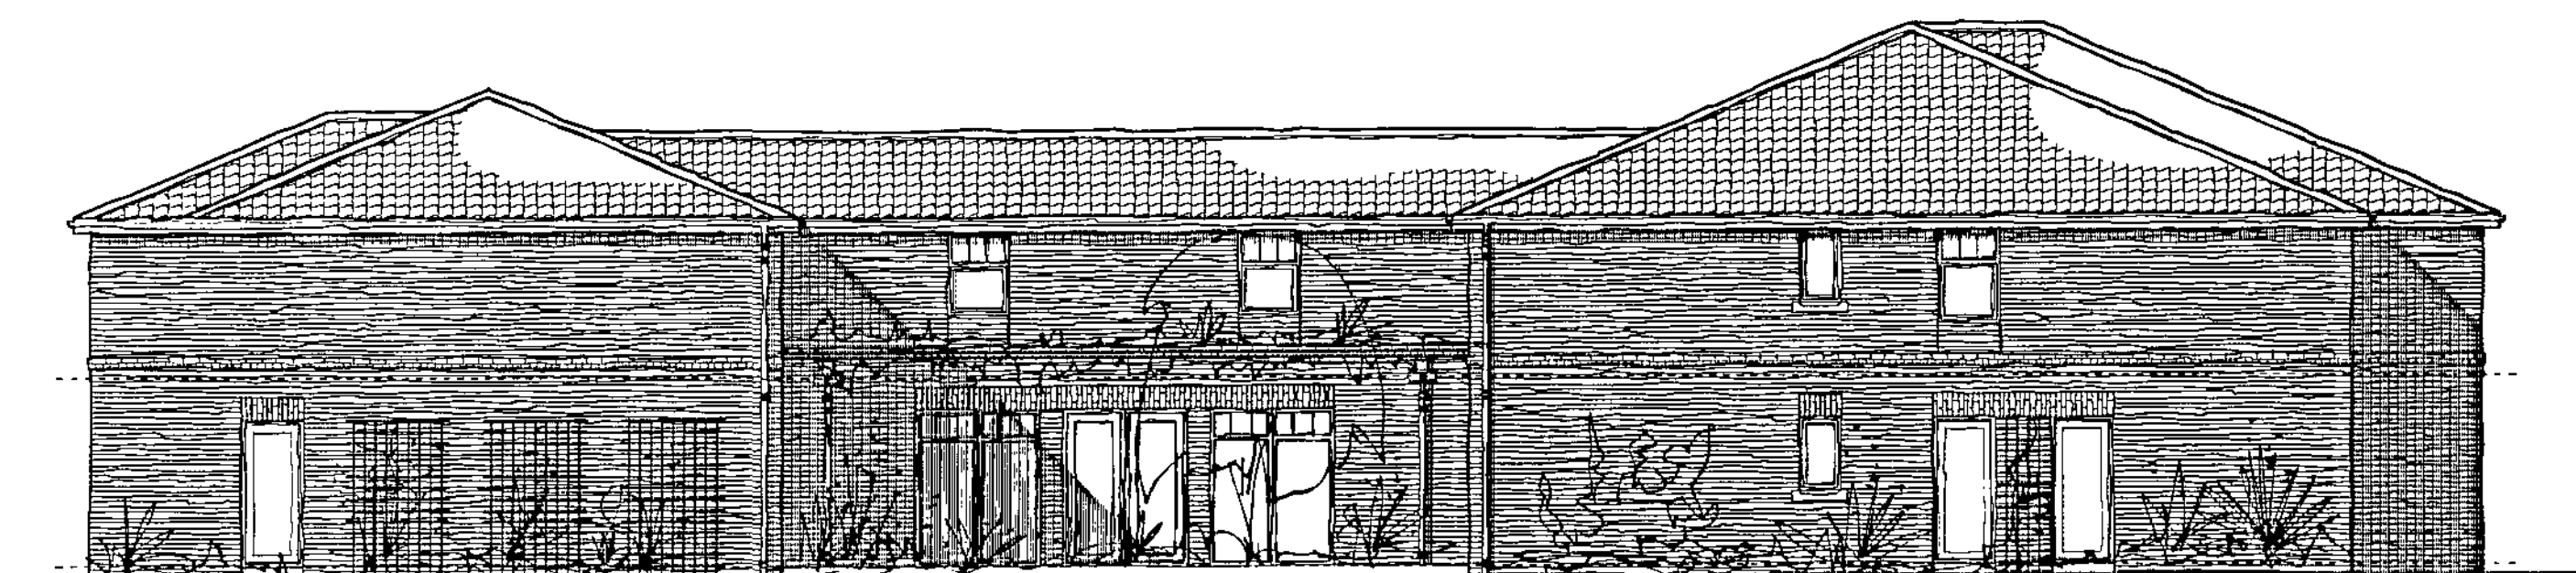


North Elevation 4



South Elevation 3 - Inner Courtyard

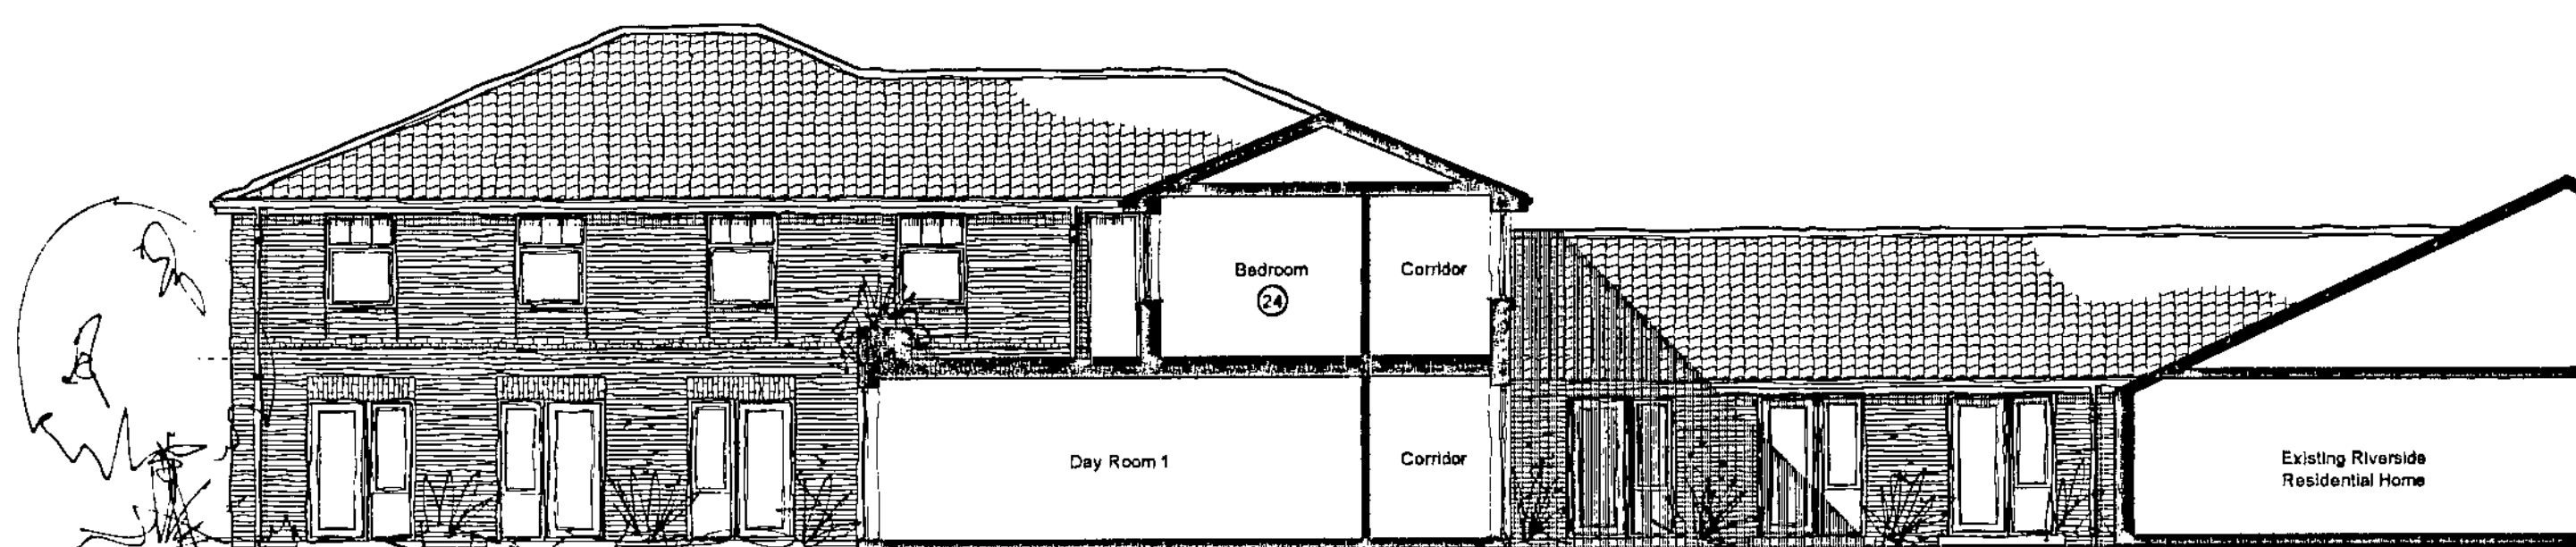

West Elevation 6 - Inner Courtyard

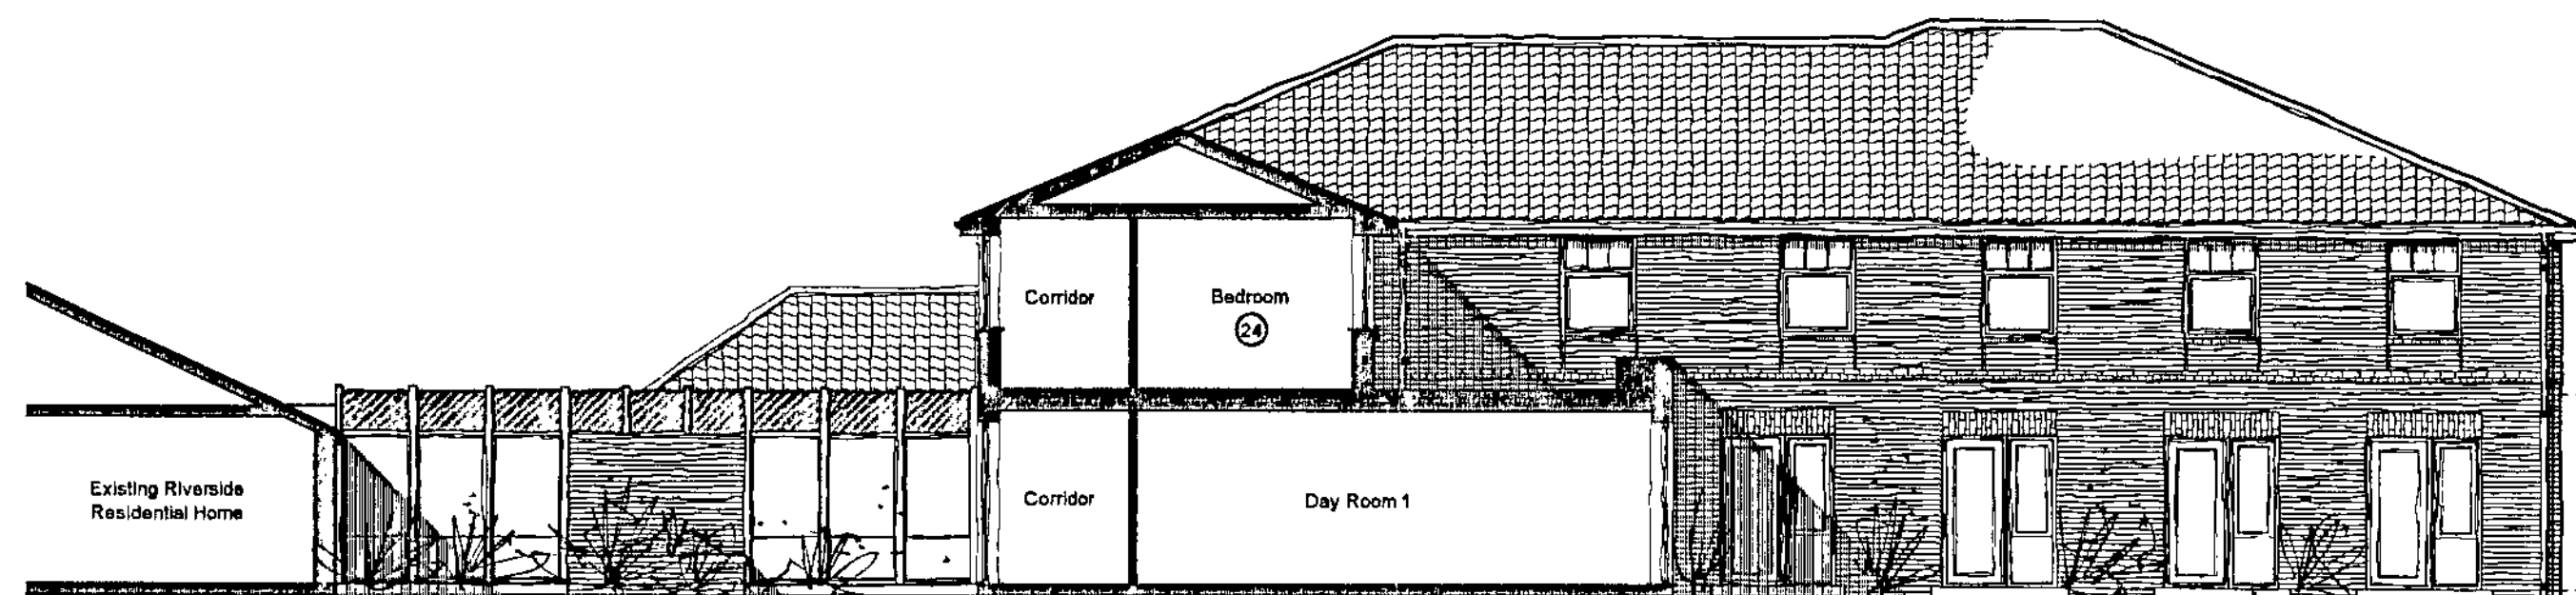

East Elevation 5 - Inner Courtyard

E	30/09/09	EOB	hipped roof elevation 3
D	30/07/09	EOB	redrawn to suit current floor plans
C	05/04/09	JP	elevations updated to new scheme
B	17/03/08	JP	new 37 bedroom scheme added
A	03/03/09	JP	outline of new scheme added
Rev.	Date	Name	Revision

Health & Safety:
Under the CDM regulations 1994 the principal contractor or subcontractor for a particular element shall provide:
1. A risk assessment and method statement of every element of the construction they are to carry out.
2. Provide and maintain fencing, hoarding and adequate warning signs to protect the public and site operatives.
3. Provide adequate means of access onto and within the site for Plant, Vehicles and Personnel - including Scaffolds, Walkways, Ladders and Hoists designed and maintained to the current standards.
4. Provide protective clothing and safety equipment as necessary for the activity being undertaken.
5. Provide adequate storage for all materials to supplier / manufacturers recommendations.
All work is to be in accordance with current Building Regulations and comply with Robust Details for limiting thermal bridging & air leakage and Robust Details Part E - Resistance to the passage of sound.
All dimensions and levels are to be checked on site prior to starting.
Do not scale from this drawing. This drawing is the property of the architect.



David Chapman Associates
architects

Garth Mews, Sim Balk Lane, Bishopthorpe
York YO23 2UE
Tel: (01904) 700941
Fax: (01904) 700942
Email: architects@davidchapmanassociates.co.uk

Title PROPOSED ELEVATIONS / SECTIONS			
Project PROPOSED EXTENSION TO RIVERSIDE RESIDENTIAL HOME CAMBORNE WAY BARNESLEY			
Client PARK LANE HEALTHCARE			
Date 19/01/09	Drawn JP	Checked ---	Rev E
Scale 1:100	Drawing No 09:05:05		




Ground Floor Plan

Ground Floor Areas

Day Room 1 - 113m² / 1,215 sqft

T.V Area - 36m² / 387 sqft


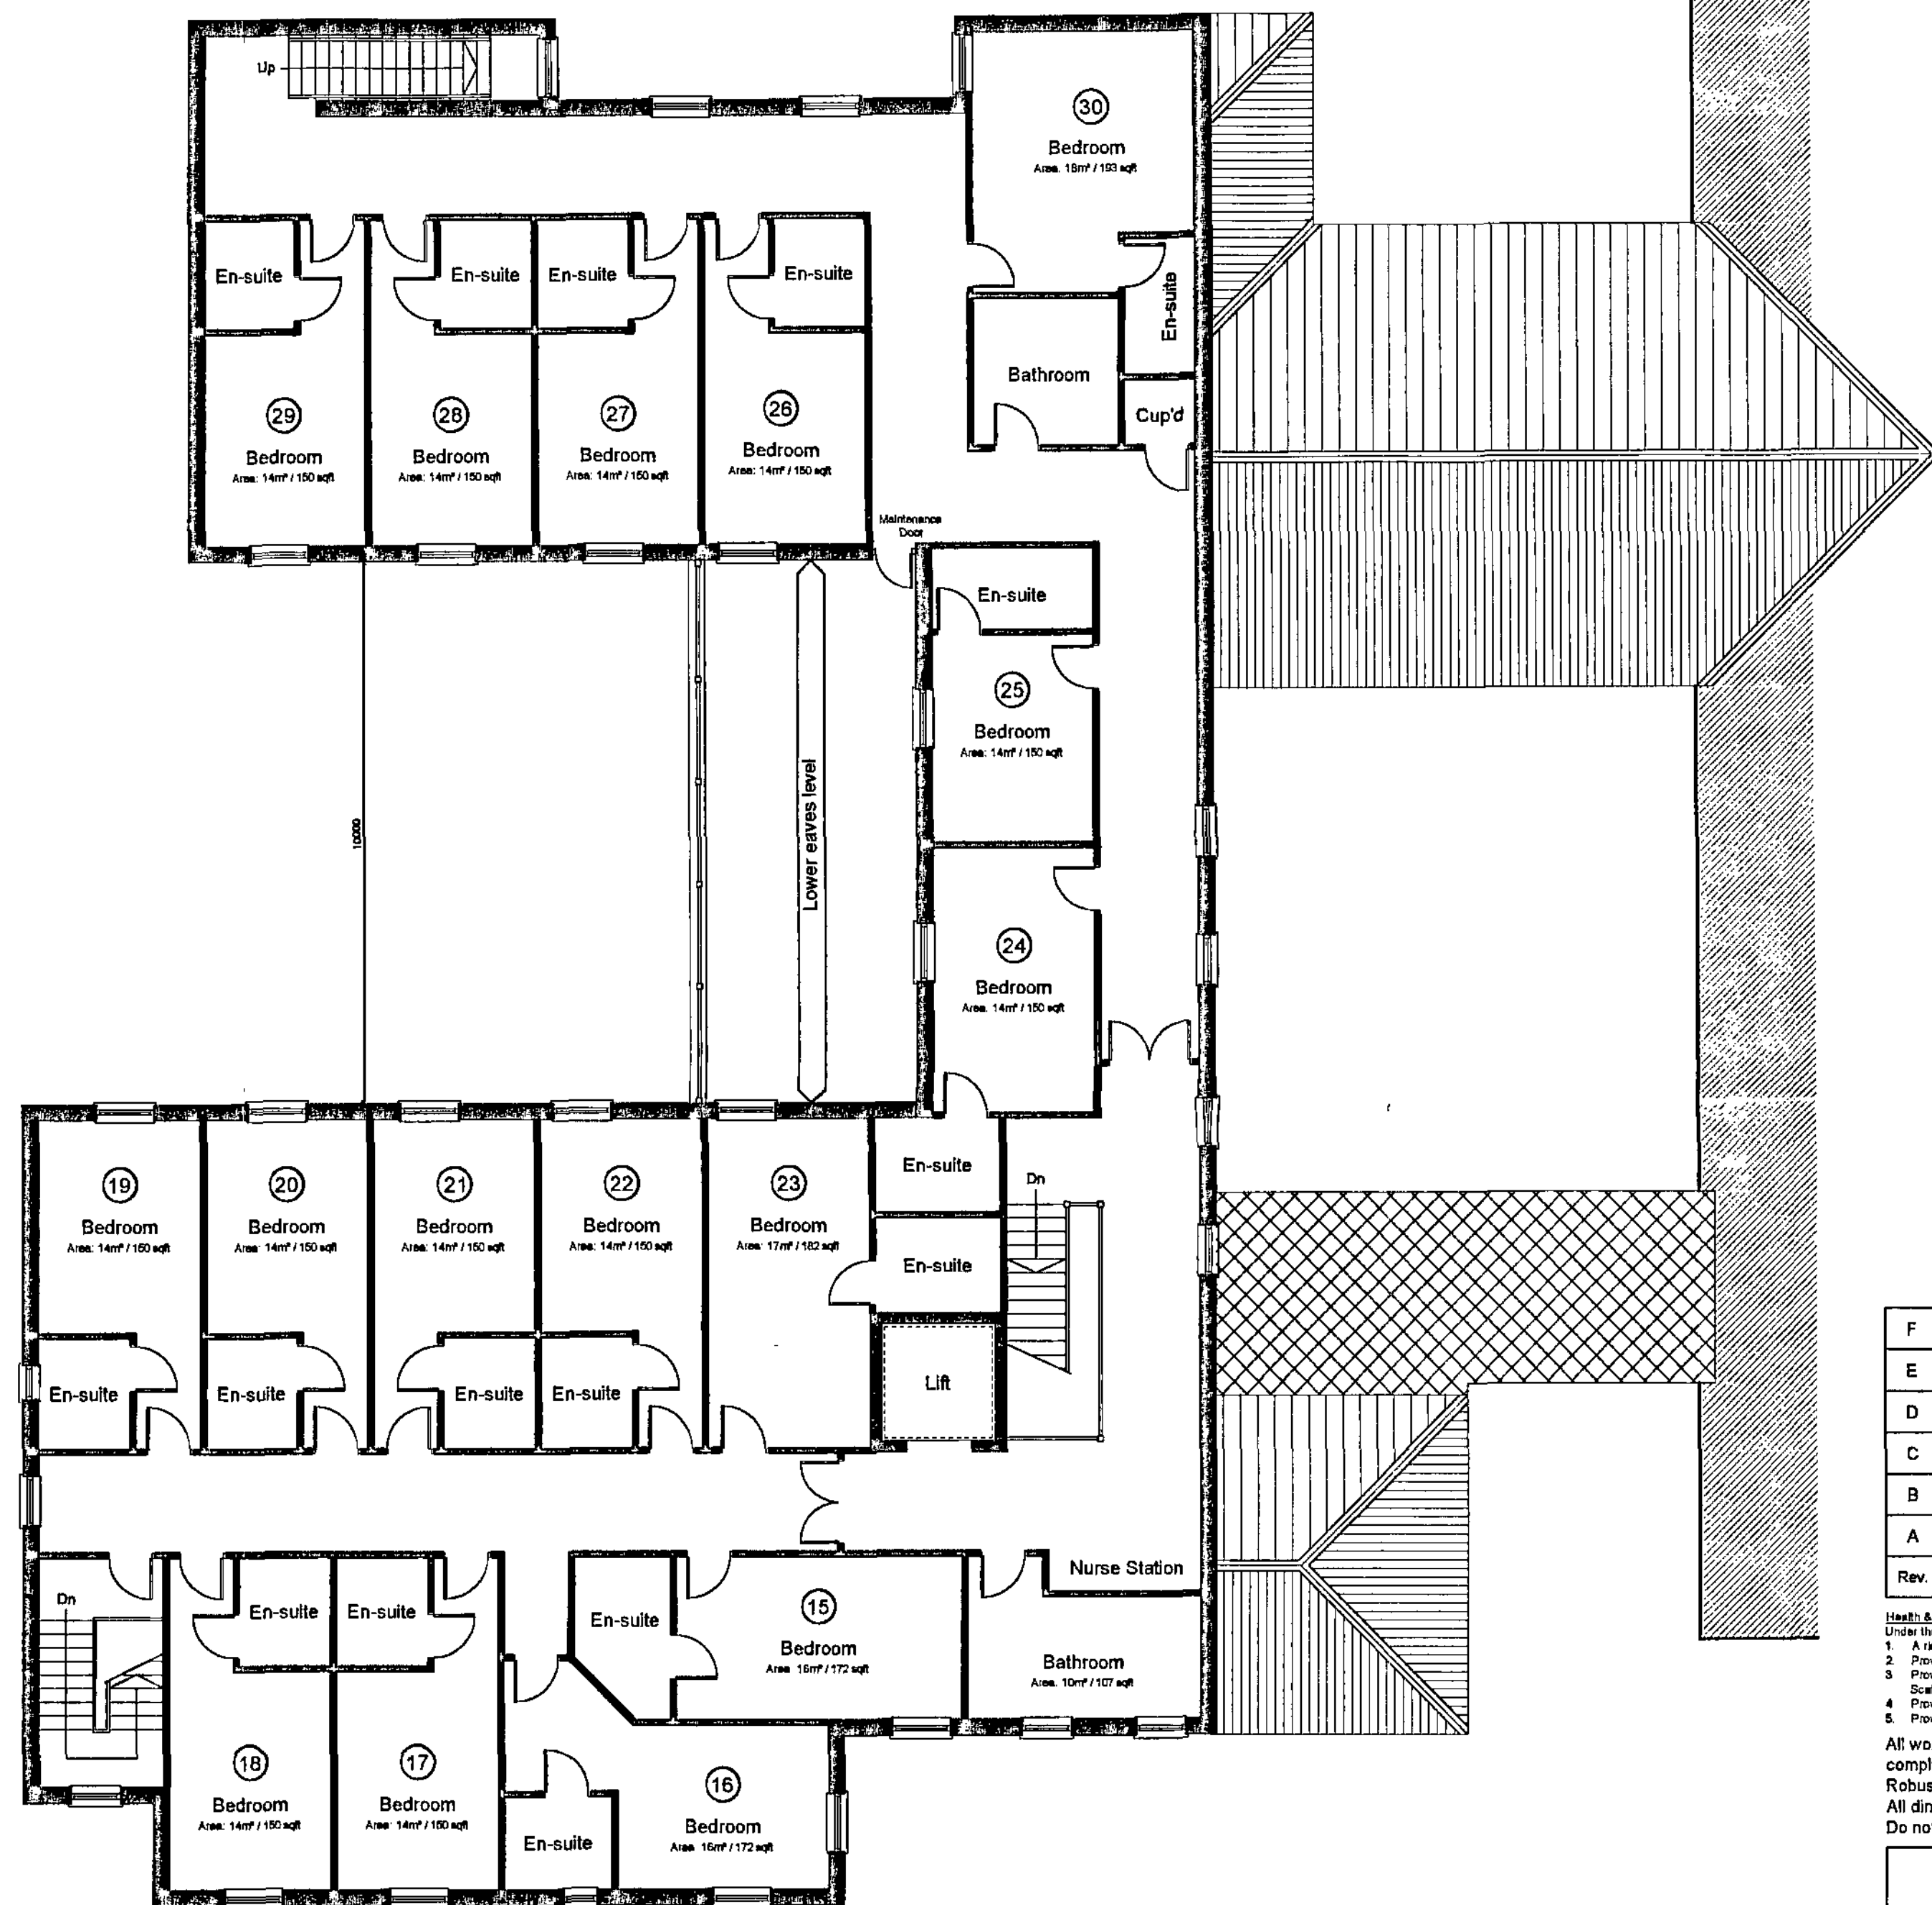


First Floor Plan

Rev.	Date	Name	Revision
F	20/08/08	CC	Layout amended to suite revised elevations
E	18/06/08	JBC	scheme reduced to 30 bedrooms
D	08/04/08	JP	scheme reduced to 31 bedrooms
C	10/03/08	JP	new 37 bedroom scheme added
B	03/03/08	JP	new scheme added
A	10/02/08	JP	extra dining area & day rooms added

Health & Safety:
 Under the C.D.M. regulations 1994 the principal contractor or subcontractor for a particular element shall provide:
 1. A risk assessment and method statement of every element of the construction they are to carry out.
 2. Provide and maintain fencing, hoardings and adequate warning signs to protect the public and site operatives.
 3. Provide adequate means of access onto and within the site for Plant, Vehicles and Personnel, including Scaffolds, Walkways, Ladders and Hoists designed and maintained to the current standards.
 4. Provide protective clothing and safety equipment as necessary for the activity being undertaken.
 5. Provide adequate storage for all materials to supplier / manufacturers recommendations.
 All work is to be in accordance with current Building Regulations and comply with Robust Details for limiting thermal bridging & air leakage and Robust Details Part E - Resistance to the passage of sound.
 All dimensions and levels are to be checked on site prior to starting.
 Do not scale from this drawing. This drawing is the property of the architect.

 David Chapman Associates architects Garth Mews, Sim Balk Lane, Bishophorpe York YO23 2UE Tel: (01904) 700941 Fax: (01904) 700942 Email: architects@davidchapmanassociates.co.uk			
PROPOSED FLOOR PLANS			
Project PROPOSED EXTENSION TO RIVERSIDE RESIDENTIAL HOME CAMBORNE WAY BARNLEY		Barnsley Metropolitan Borough Council 6 OCT 2009 Corporate Main Room	
Client PARK LANE HEALTHCARE			
Date	19/01/09	Drawn	JP
Scale	1:100	Checked	---
Drawing N° 09.05.04		Rev F	

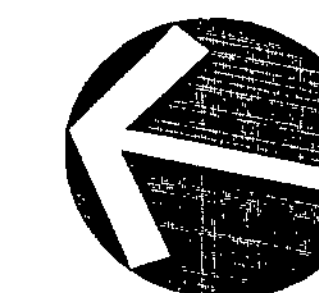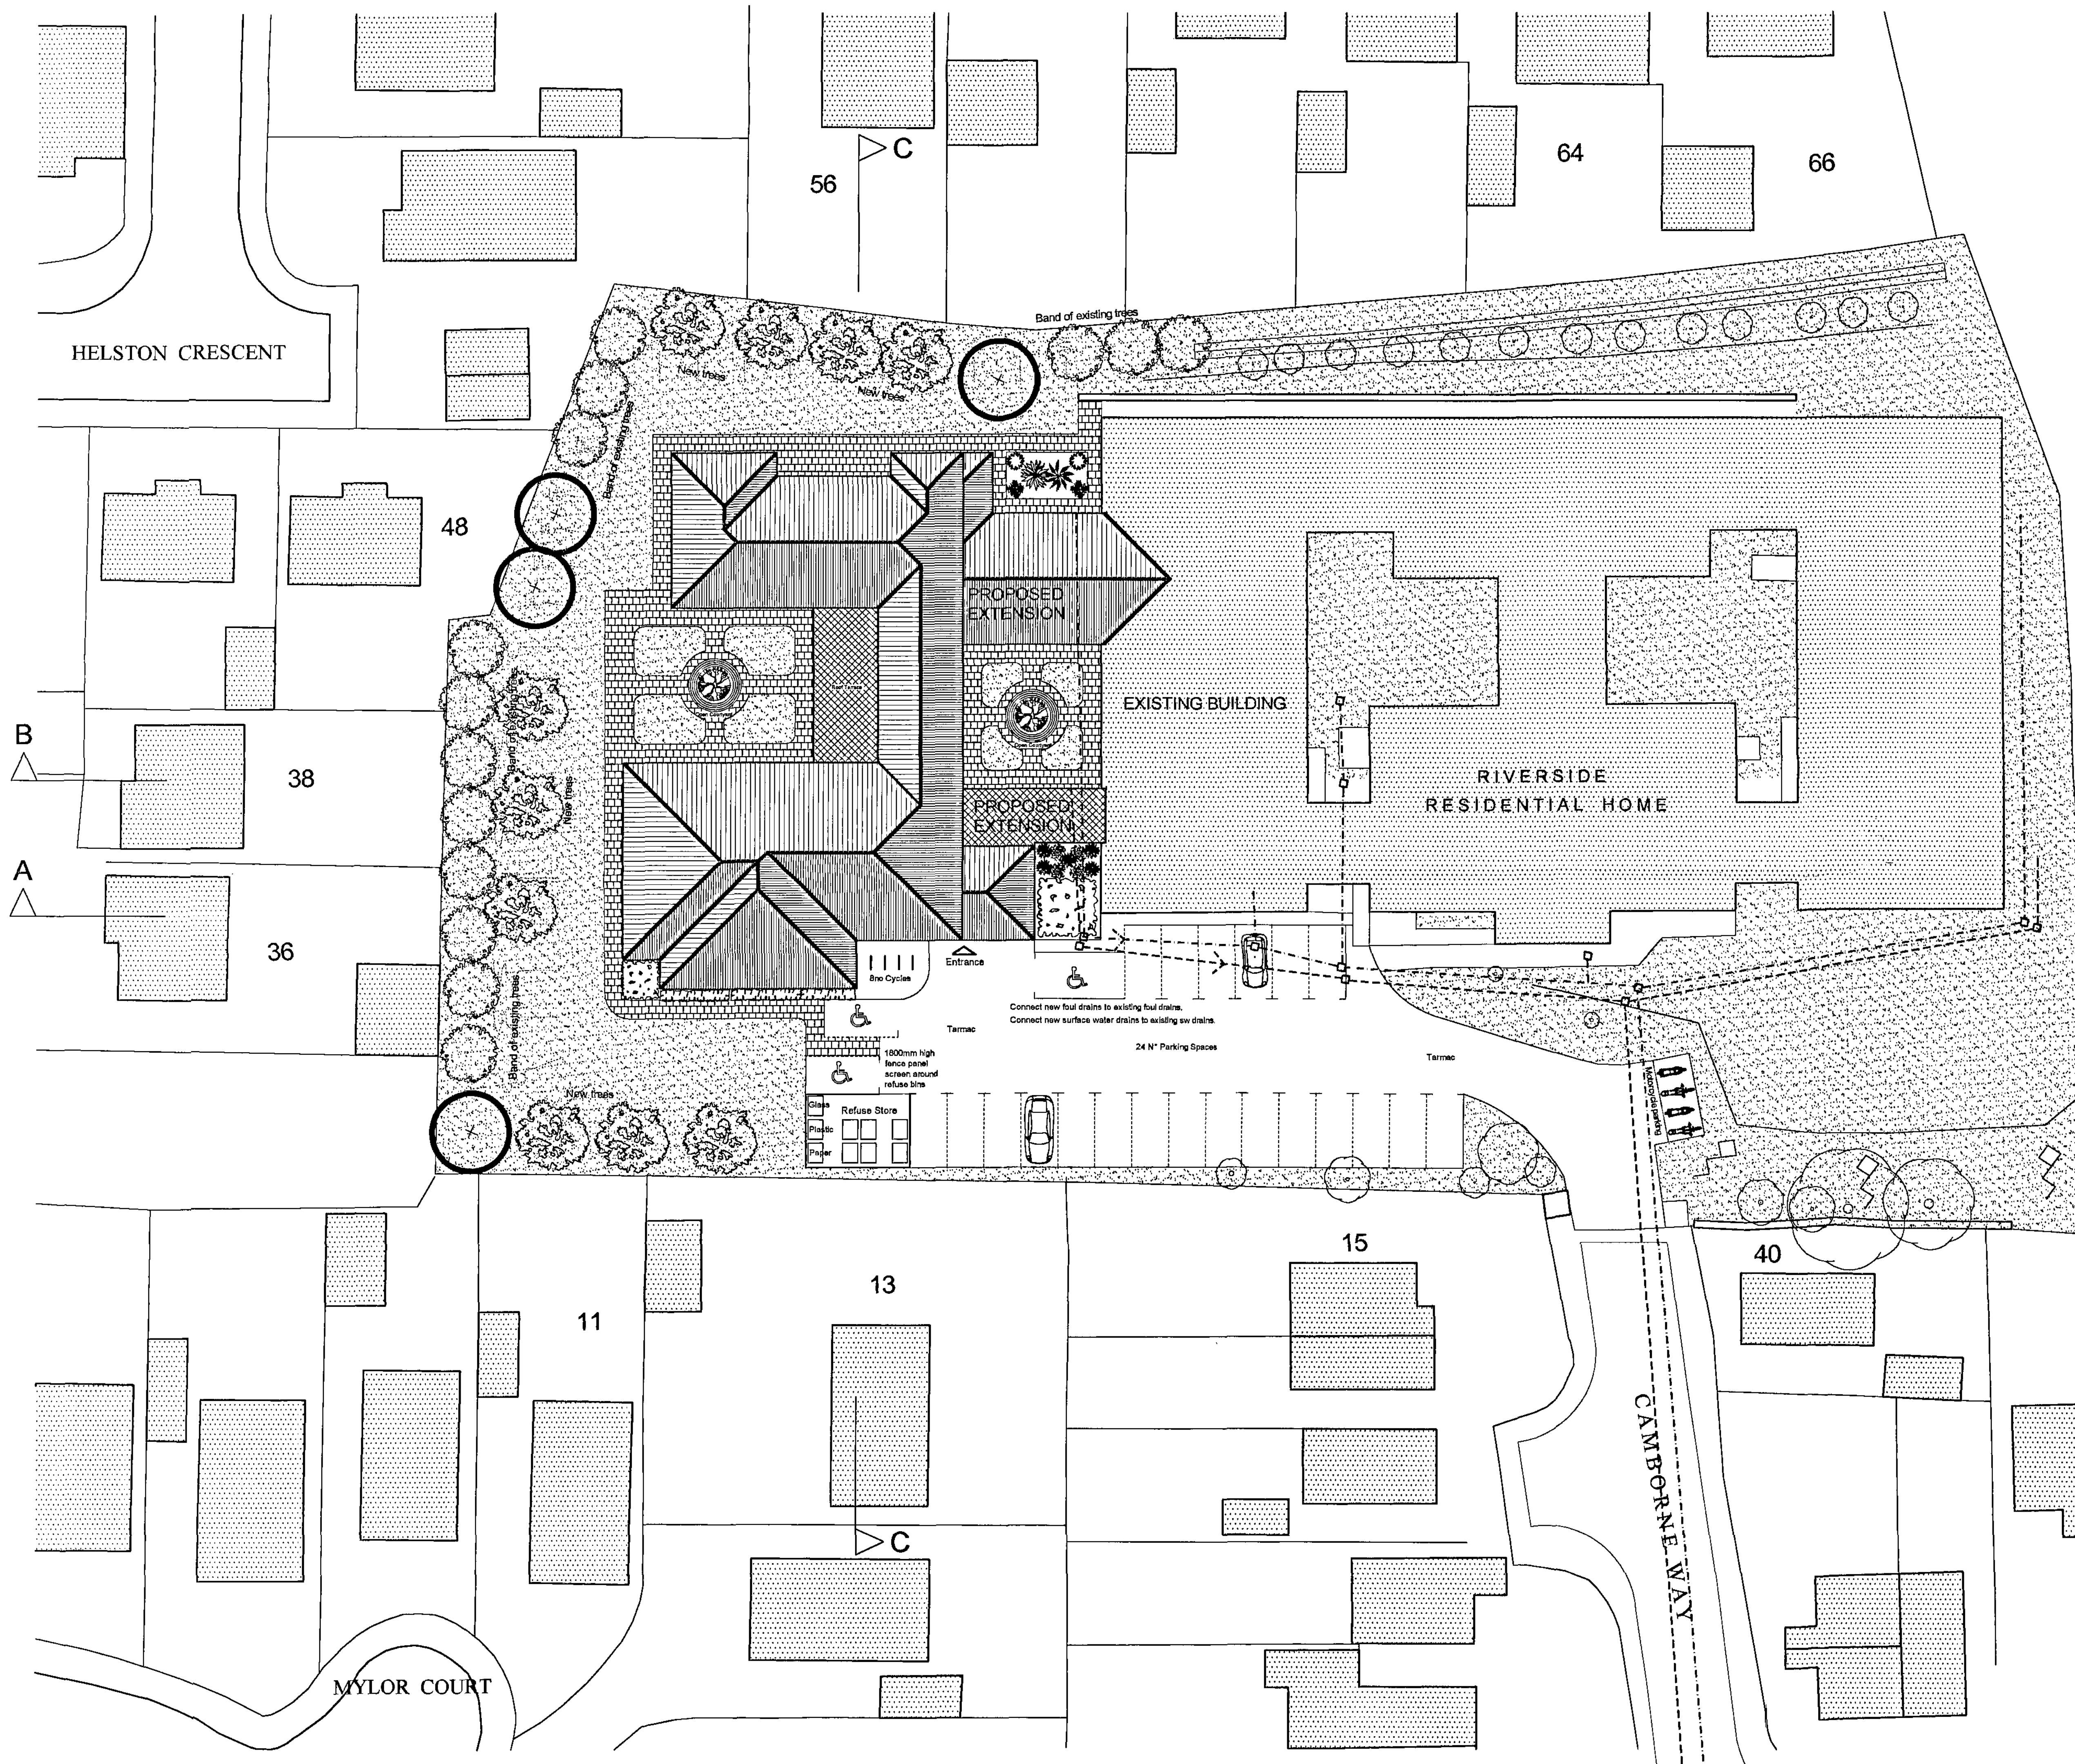

B

A

G	29/09/09	EOB	Landscaping, drainage, details added
F	20/08/09	CC	Roof Layout amended to suit revised elevations
E	19/06/09	JBC	Layout amended to suit plans
D	11/05/09	JBC	Parking Layout Amended
C	08/04/09	JP	scheme reduced to 31 bedrooms
B	17/03/09	JP	new 37 bedroom scheme added
A	03/03/09	JP	new scheme added
Rev.	Date	Name	Revision




Health & Safety
Under the C.D.M regulations 1994 the principal contractor or subcontractor for a particular element shall provide:
1. A risk assessment and method statement of every element of the construction they are to carry out.
2. Provide and maintain fencing, hoardings and adequate warning signs to protect the public and site operatives.
3. Provide adequate means of access into and within the site for Plant, Vehicles and Personnel - including Scaffold, Walkways, Ladders and Hoists designed and maintained to the current standards.
4. Provide protective clothing and safety equipment as necessary for the activity being undertaken.
5. Provide adequate storage for all materials to supplier / manufacturers recommendations.
All work is to be in accordance with current Building Regulations and comply with Robust Details for limiting thermal bridging & air leakage and Robust Details Part E - Resistance to the passage of sound.
All dimensions and levels are to be checked on site prior to starting.
Do not scale from this drawing. This drawing is the property of the architect.



David Chapman Associates
architects

Garth Mews, Sim Balk Lane, Blisphorpe
York YO23 2UE
Tel: (01904) 700941
Fax: (01904) 700942
Email: architects@davidchapmanassociates.co.uk

Title PROPOSED SITE PLAN			
Project Barnsley Metropolitan Borough Council PROPOSED EXTENSION TO RIVERSIDE RESIDENTIAL HOME CAMBORNE WAY BARNSELY			
Client PARK LANE HEALTHCARE			
Date 19/01/09	Drawn JP	Checked —	Rev G
Scale 1:200	Drawing N° 09:05:03		

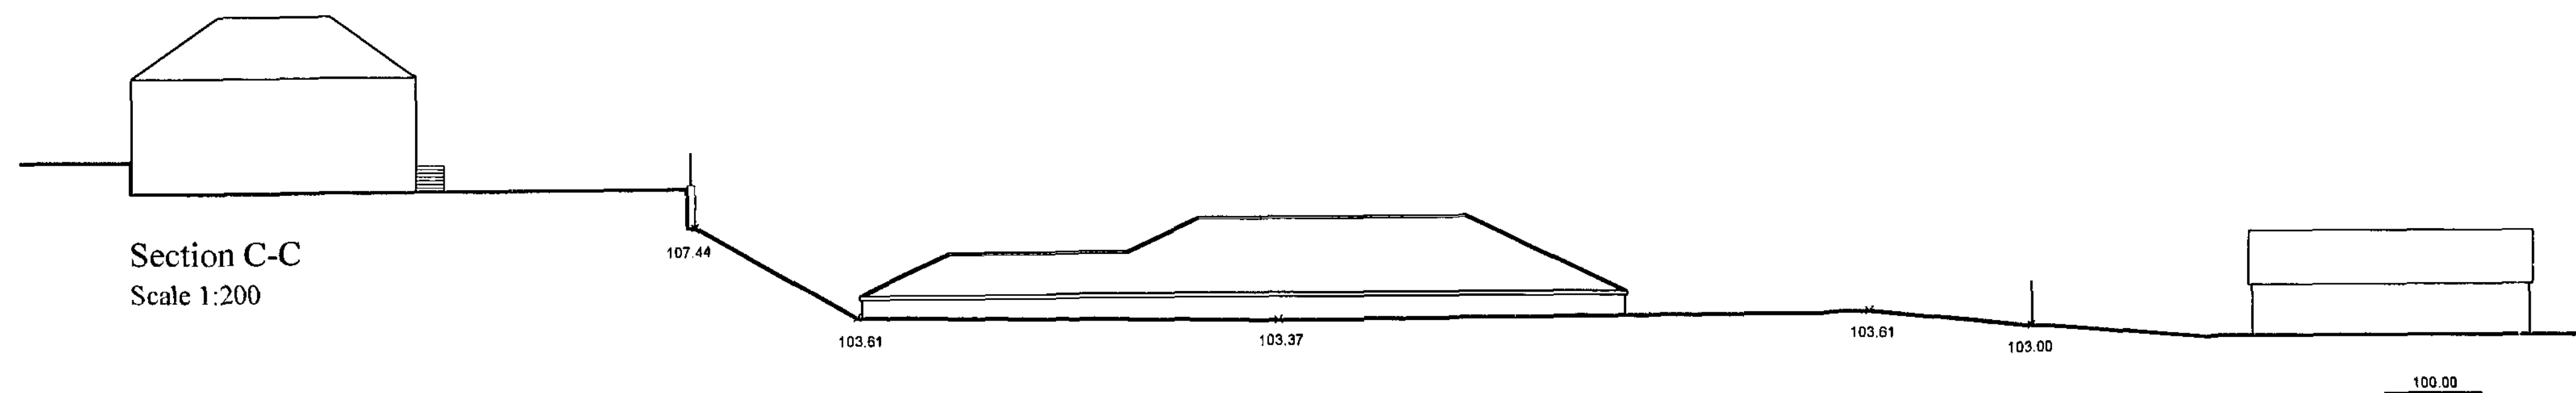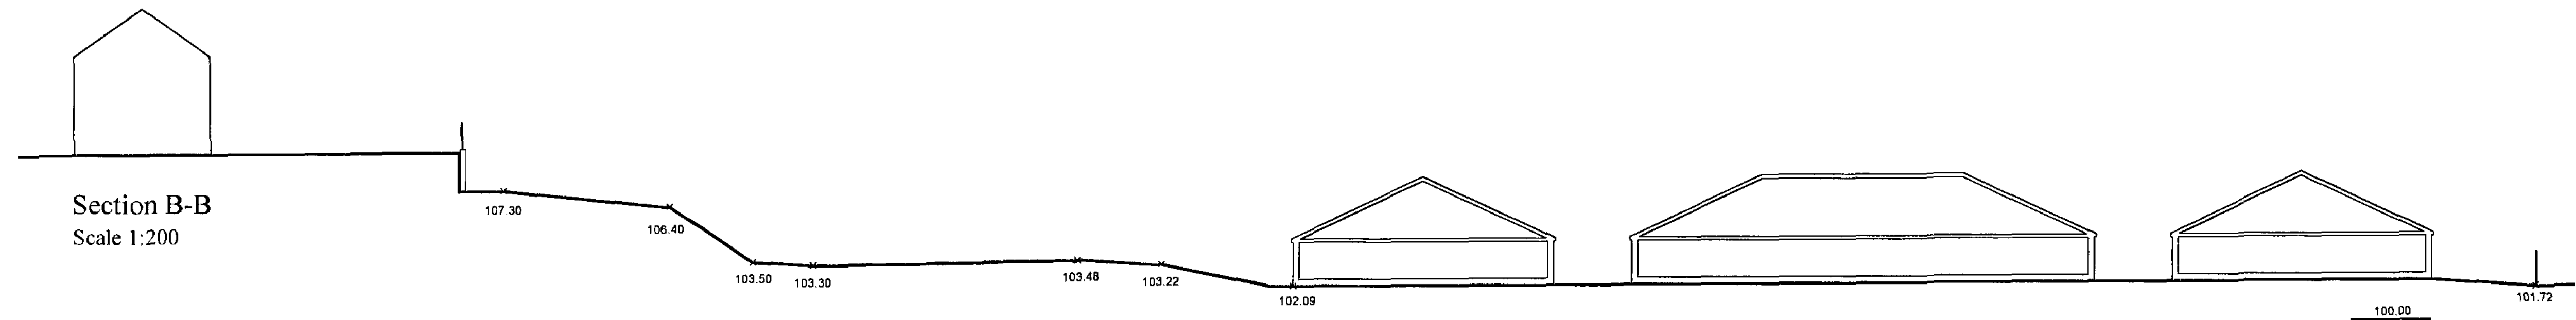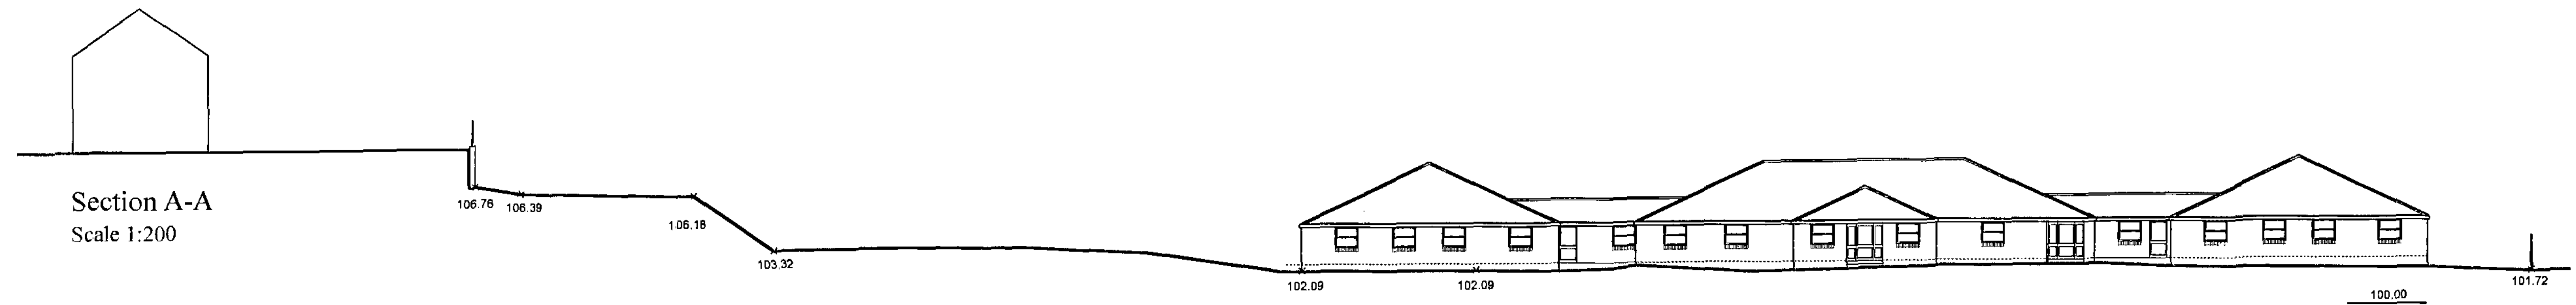

Rev.	Date	Name	Revision

Health & Safety
Under the CDM regulations 1994 the principal contractor or subcontractor for a particular element shall provide:
1. A risk assessment and method statement of every element of the construction they are to carry out.
2. Provide and maintain fencing, hoardings and adequate warning signs to protect the public and site operatives.
3. Provide adequate means of access onto and within the site for Plant, Vehicles and Personnel - including
Scaffolds, Walkways, Ladders and Hoists designed and maintained to the current standards.
4. Provide protective clothing and safety equipment as necessary for the activity to be undertaken.
5. Provide adequate storage for all materials to supplier / manufacturers recommendations.

All work is to be in accordance with current Building Regulations and comply with Robust Details for limiting thermal bridging & air leakage and Robust Details Part E - Resistance to the passage of sound.
All dimensions and levels are to be checked on site prior to starting.
Do not scale from this drawing. This drawing is the property of the architect.

 David Chapman Associates architects Garth Mews, 51st Balk Lane, Bishopthorpe York YO23 2UE Tel: (01904) 700941 Fax: (01904) 700942 Email: architects@davidchapmanassociates.co.uk			
Title EXISTING SECTIONS			
Project PROPOSED EXTENSION TO RIVERSIDE RESIDENTIAL HOME CAMBORNE WAY BARNSELEY			
Client PARK LANE HEALTHCARE			
Date 19/01/09	Drawn JP	Checked ---	
Scale 1:200	Drawing No 09:05:02	Rev -	

Barnsley Metropolitan
Borough Council
on 6 OCT 2009
Corporate and Planning



Rev.	Date	Name	Revision

Health & Safety
Under the CDM regulations 1994 the principal contractor or subcontractor for a particular element shall provide:
1. A full assessment and method statement of every element of the construction they are to carry out.
2. Provide and maintain fencing, hoardings and adequate warning signs to protect the public and site operations.
3. Provide adequate means of access onto and within the site for Plant, Vehicles and Personnel - including scaffolds, walkways, ladders and hoists designed and maintained to the current standards.
4. Provide protective clothing and safety equipment as necessary for the activity being undertaken.
5. Provide adequate storage for all materials to be supplied / manufactured on site.
All work is to be in accordance with current Building Regulations and comply with Robust Details for limiting thermal bridging & air leakage and Robust Details Part E - Resistance to the passage of sound.
All dimensions and levels are to be checked on site prior to starting.
Do not scale from this drawing. This drawing is the property of the architect.



David Chapman Associates
architects

Garth Mews, Sim Balk Lane, Bishopthorpe
York YO23 2UE
Tel: (01904) 700941
Fax: (01904) 700942
Email: architects@davidchapmanassociates.co.uk

Title EXISTING SITE PLAN / SURVEY			
Project PROPOSED EXTENSION TO RIVERSIDE RESIDENTIAL HOME CAMBORNE WAY BARNESLEY			
Client PARK LANE HEALTHCARE			
Date 19/01/09	Drawn JP	Checked —	
Scale 1:200	Drawing N° 09.05.01	Rev —	

Barnsley Metropolitan Borough Council
06 OCT 2009
Client