


DO NOT SCALE



EXIST⁹ REAR ELEVATION

EXIST⁹ SIDE ELEVATION


IF IN DOUBT ASK

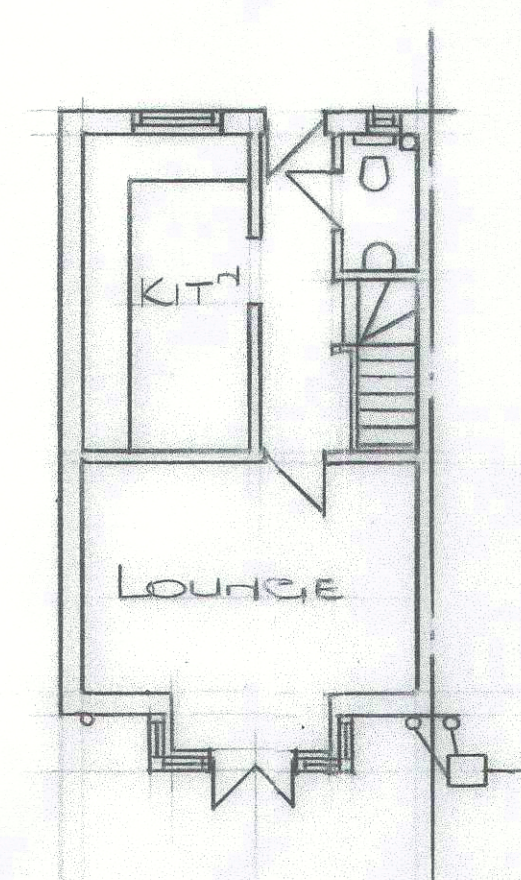


EXIST⁹ PLAN

No.5 LEAD FLASHING
WITH 150 MIN^m UPSTAND
150x75 WALLPLATE
RAWLBOLTED TO WALL
WITH Ø12 BOLTS AT
450 CRS.

FLOOR CONSTRUCTION
(SEE NOTES)

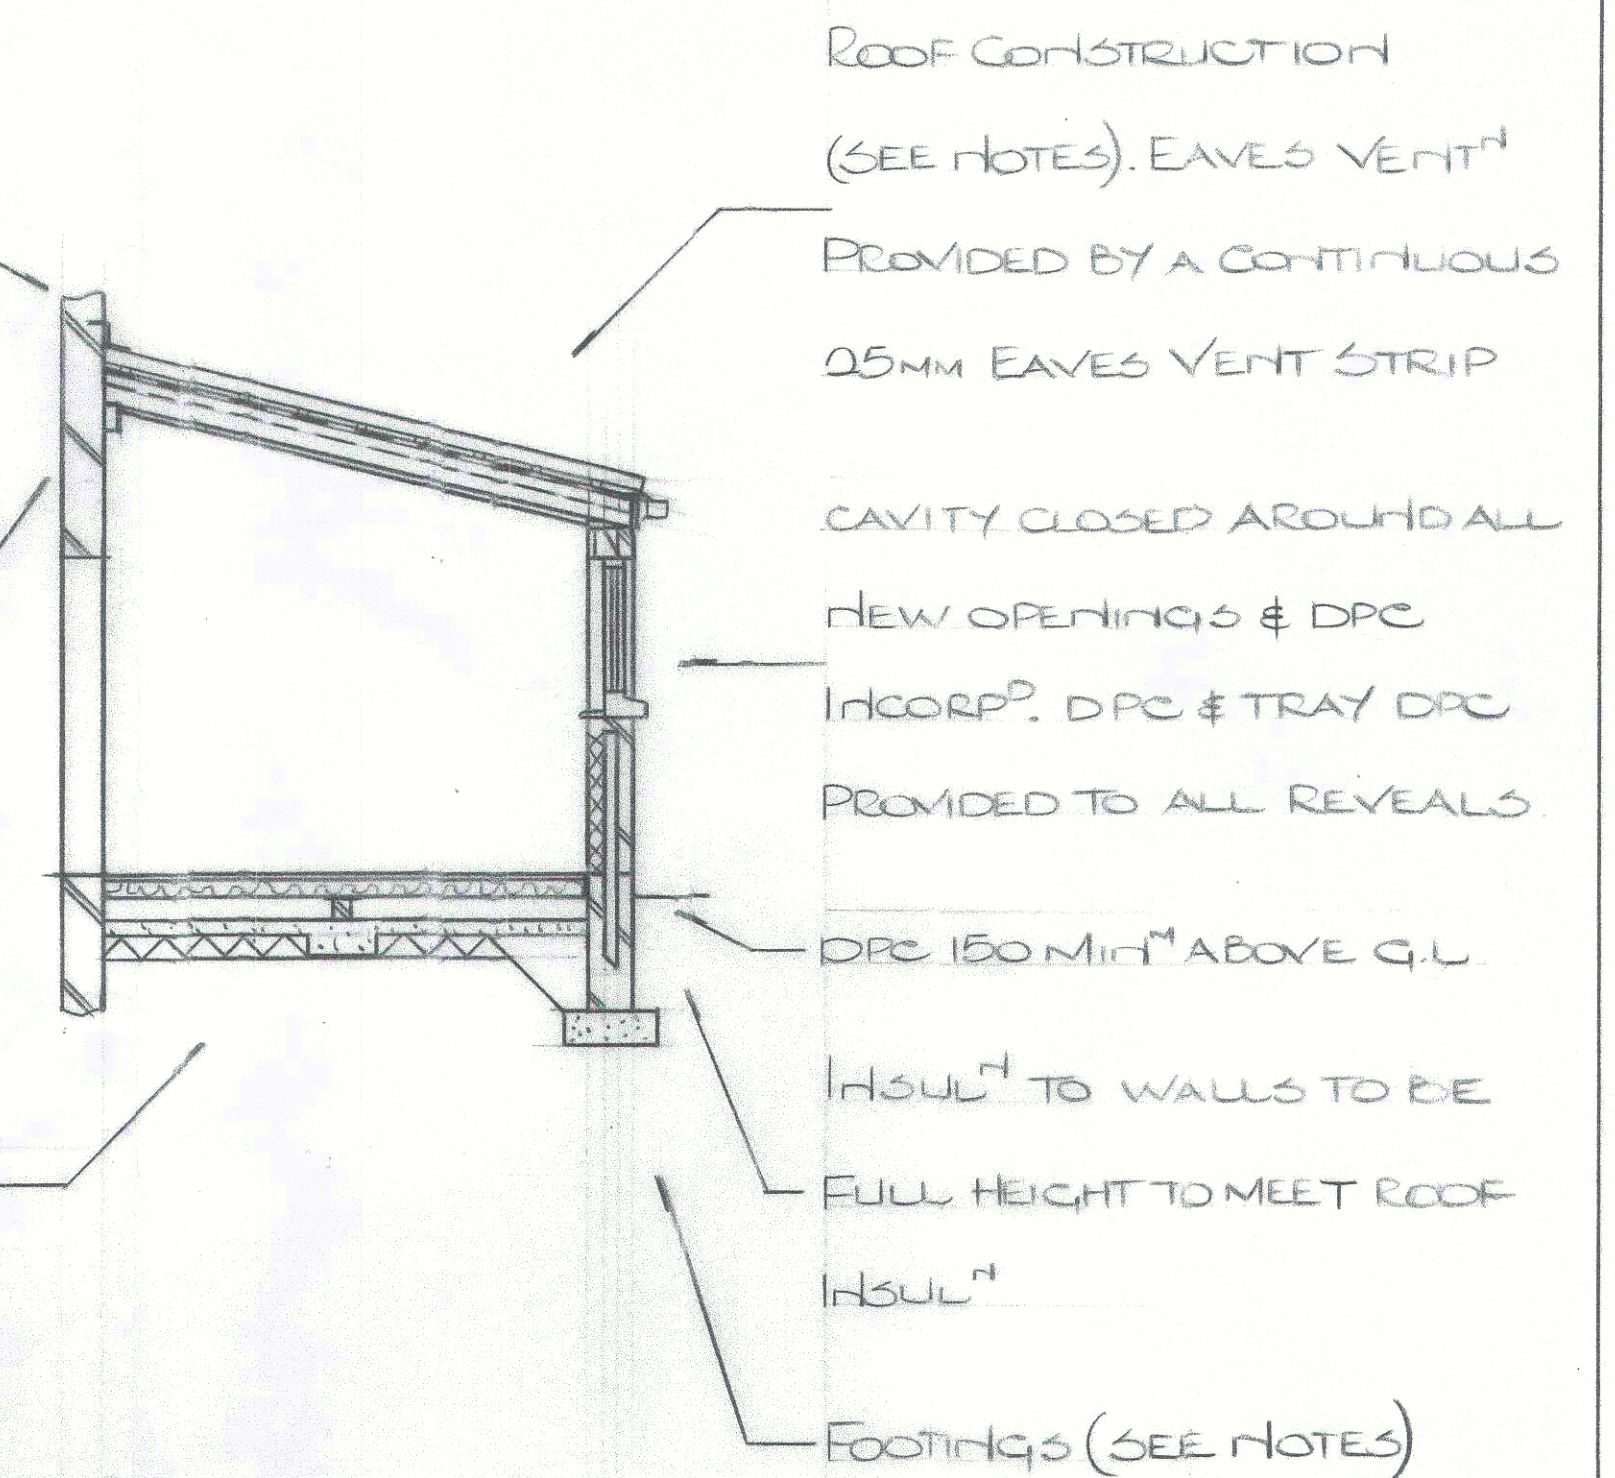


SECTION 'XX'

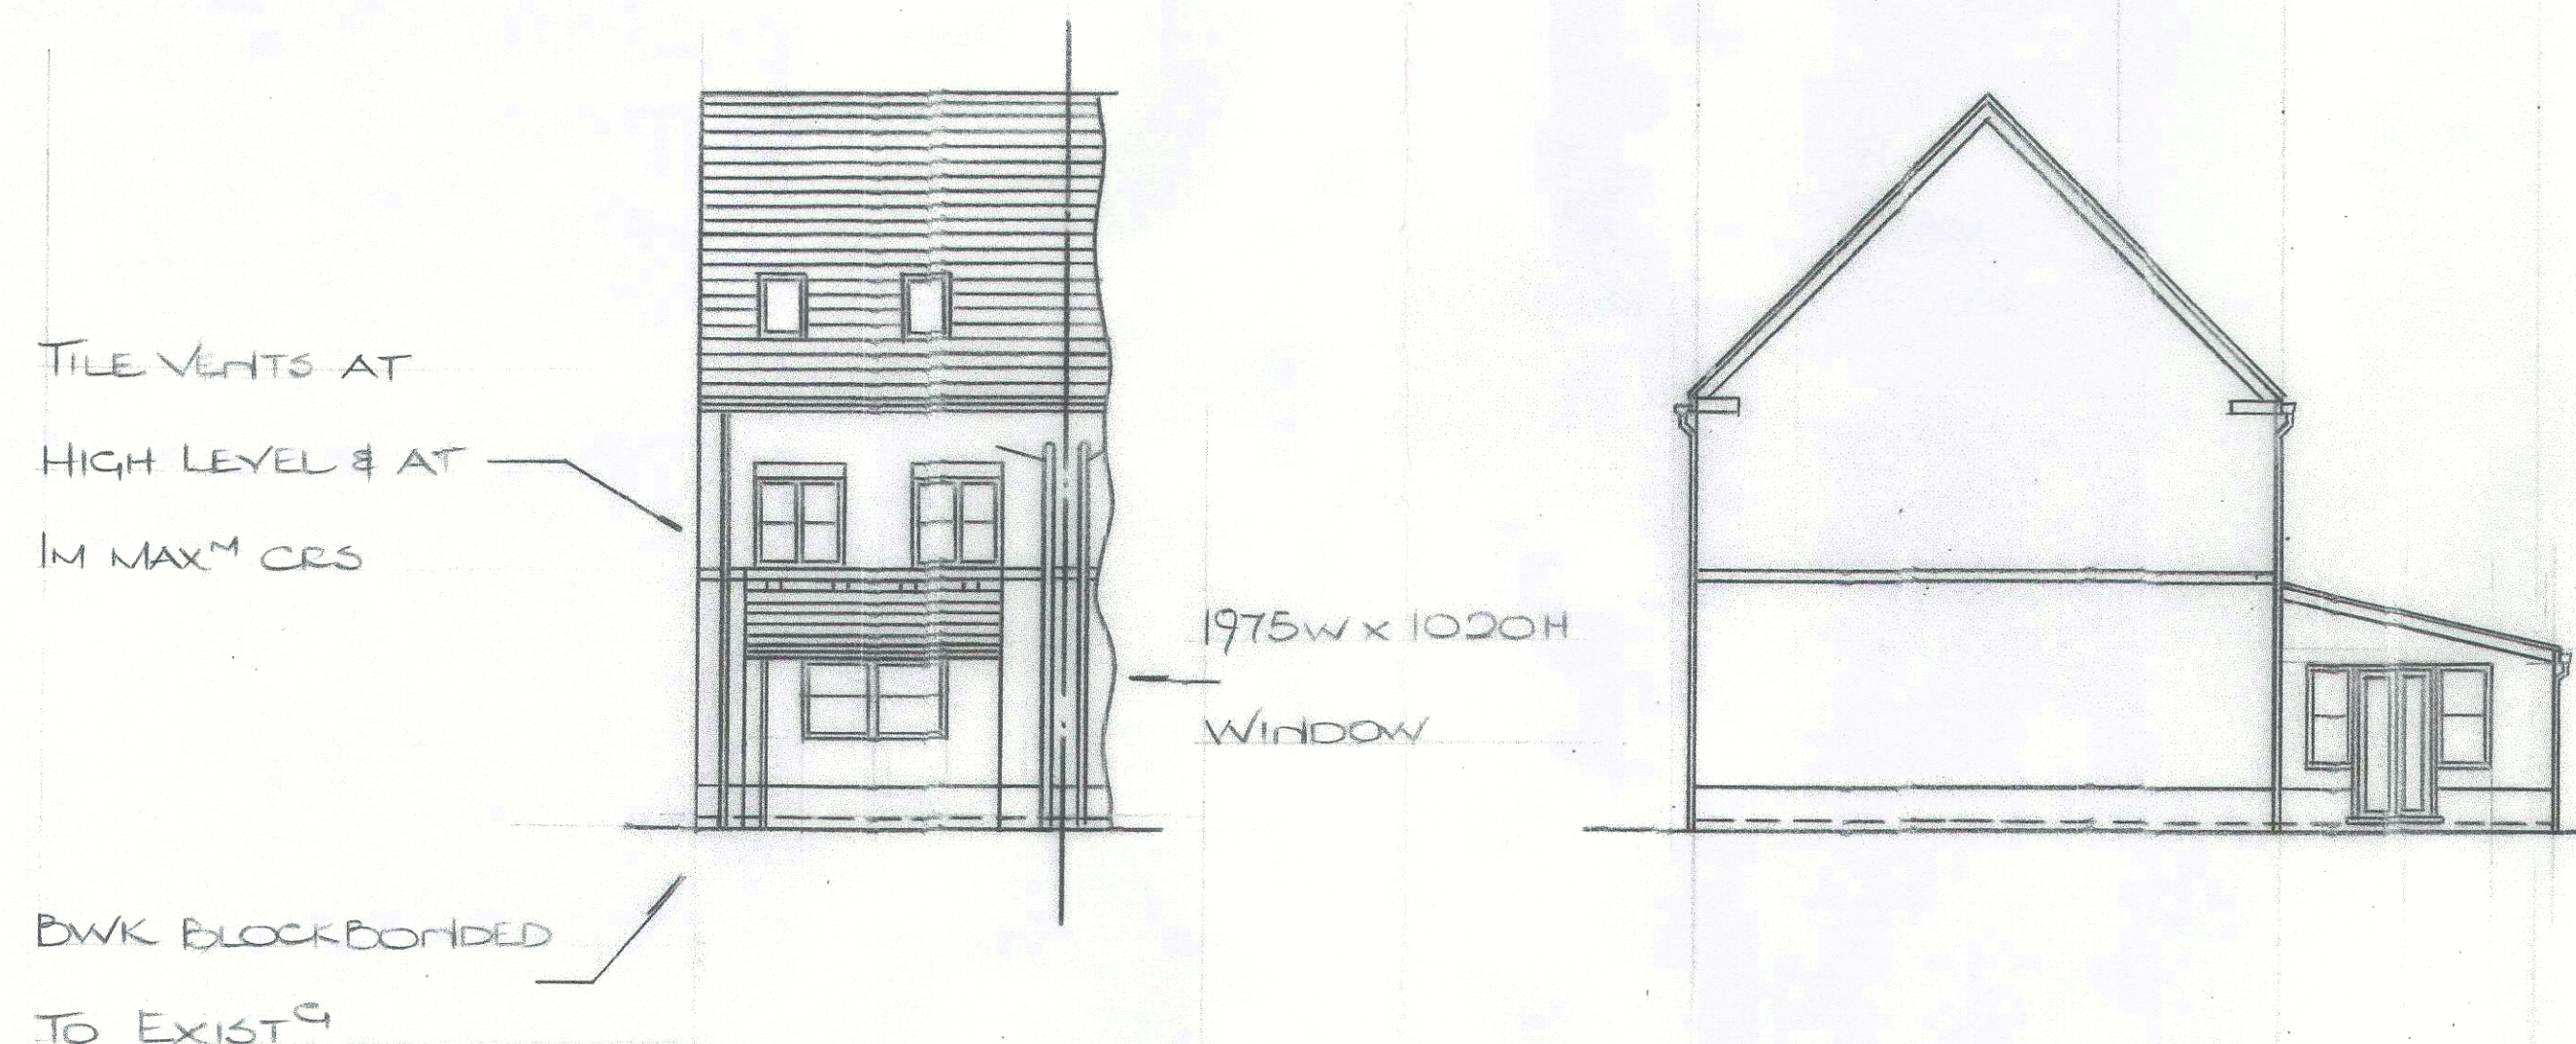

PROP^d REAR ELEVATION

PROP^d SIDE ELEVATION

CONTINUOUS
CAVITY

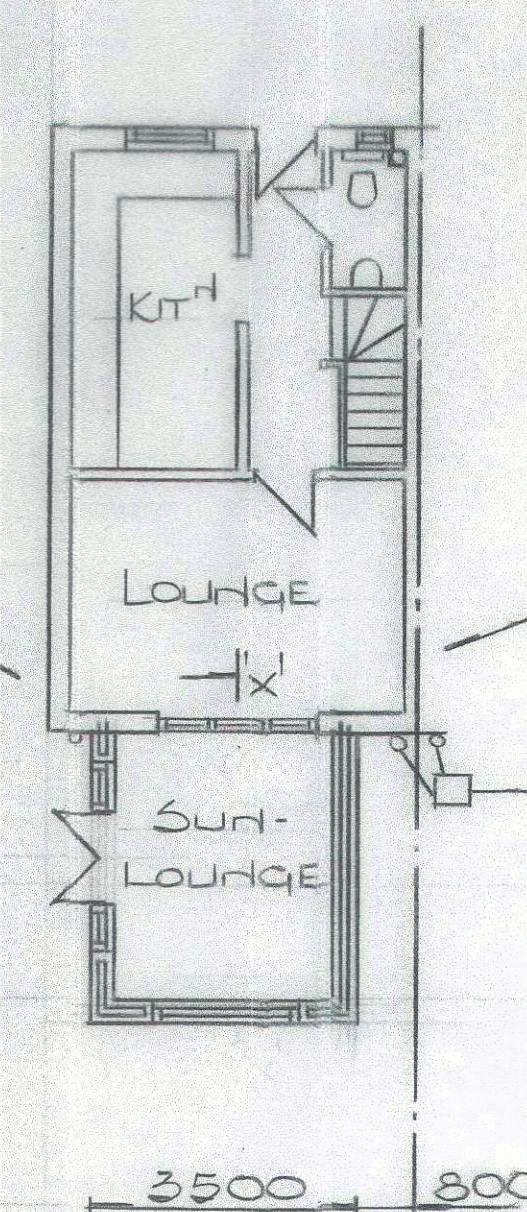

PROP^d PLAN

INTERNAL BIFOLD
DOORS

RYDER DRAWING SERVICES
CONISBROUGH
TEL/FAX: 01709 869256 OR
0845 644 1420

THIS DRAWING IS CONFIDENTIAL AND IS THE
PROPERTY OF RYDER DRAWING SERVICES AND
MUST NOT BE REPRODUCED EITHER WHOLLY
OR PARTLY. ALL RIGHTS IN RESPECT OF
PATENTS AND COPYRIGHTS ARE RESERVED.

REV DATE

DRN REV DATE DRN

TITLE

PROPOSED SUNLOUNGE
EXTENSION

CLIENT MR B. MYERS
9 SHAFTON GATE
GOLDTHORPE
SCALE 1:100 & 1:50
DATE 2016/11/30
DRAWN J
CHECKED
DRAWING No. RDS/1170
REV