



plans as existing

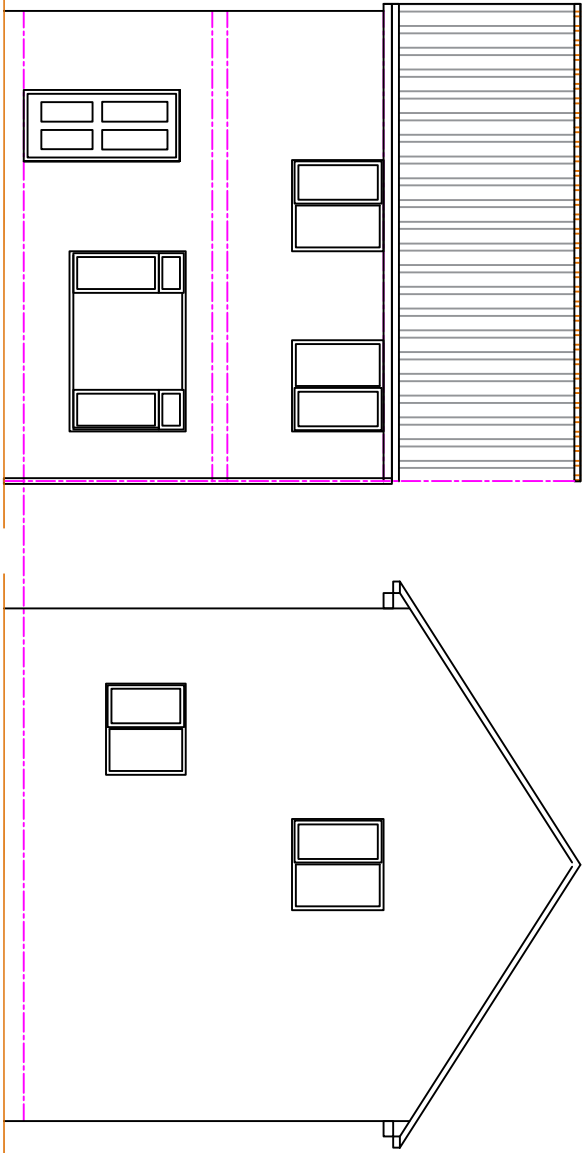


front (east) elevation

side (south) elevation

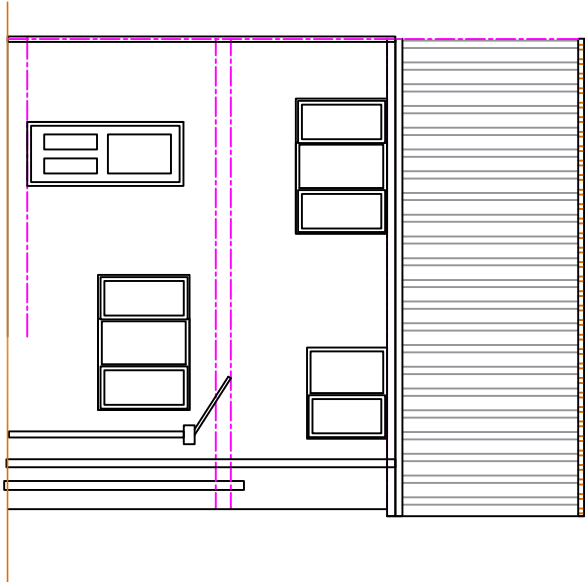

rear (west) elevation

1:1250 location plan

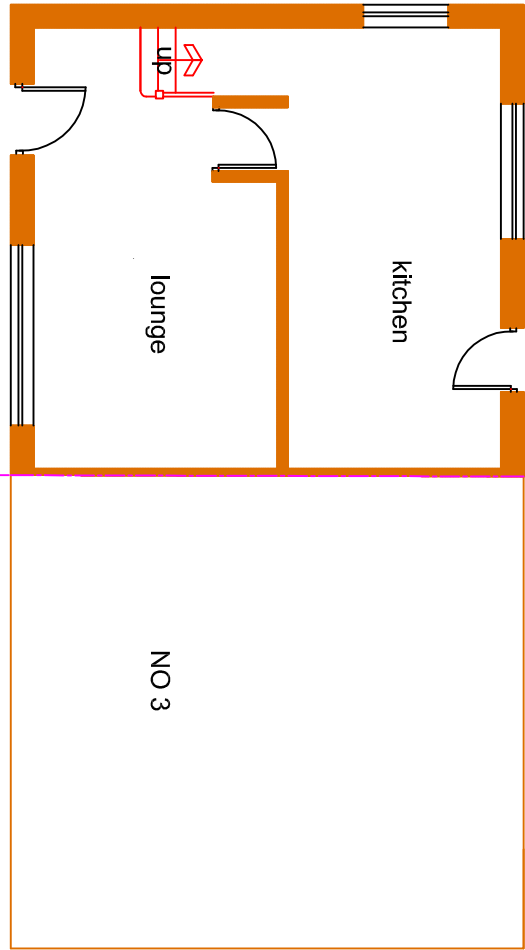

ground floor plan



Do not scale, work only to figured
dimensions. All work to be carried out in
accordance with the Building
Regulations and the Building
Control Act 1984. The design of
the Building is the responsibility of
the Client Building Surveyor. This
drawing prepared for Local Authority
Building Planning Approvals only.
The Client Building Surveyor is
responsible for cost only from a full
site survey.

JULIE MURRAY ARCHITECTURE
4 BROOKSIDE CLOSE, HACKETHORPE
SHEFFIELD S12 4LE 0114 247 0602

TITLE
side extension
1 Edinburgh Avenue
Bolton Upon Dearne

CLIENT Mr D Palmer

planning as existing

DATE 1/6/2016 SCALE 1:100 @A3 1:50@A1

DRAWING No.
p/16/01

REVISION | | | | |