

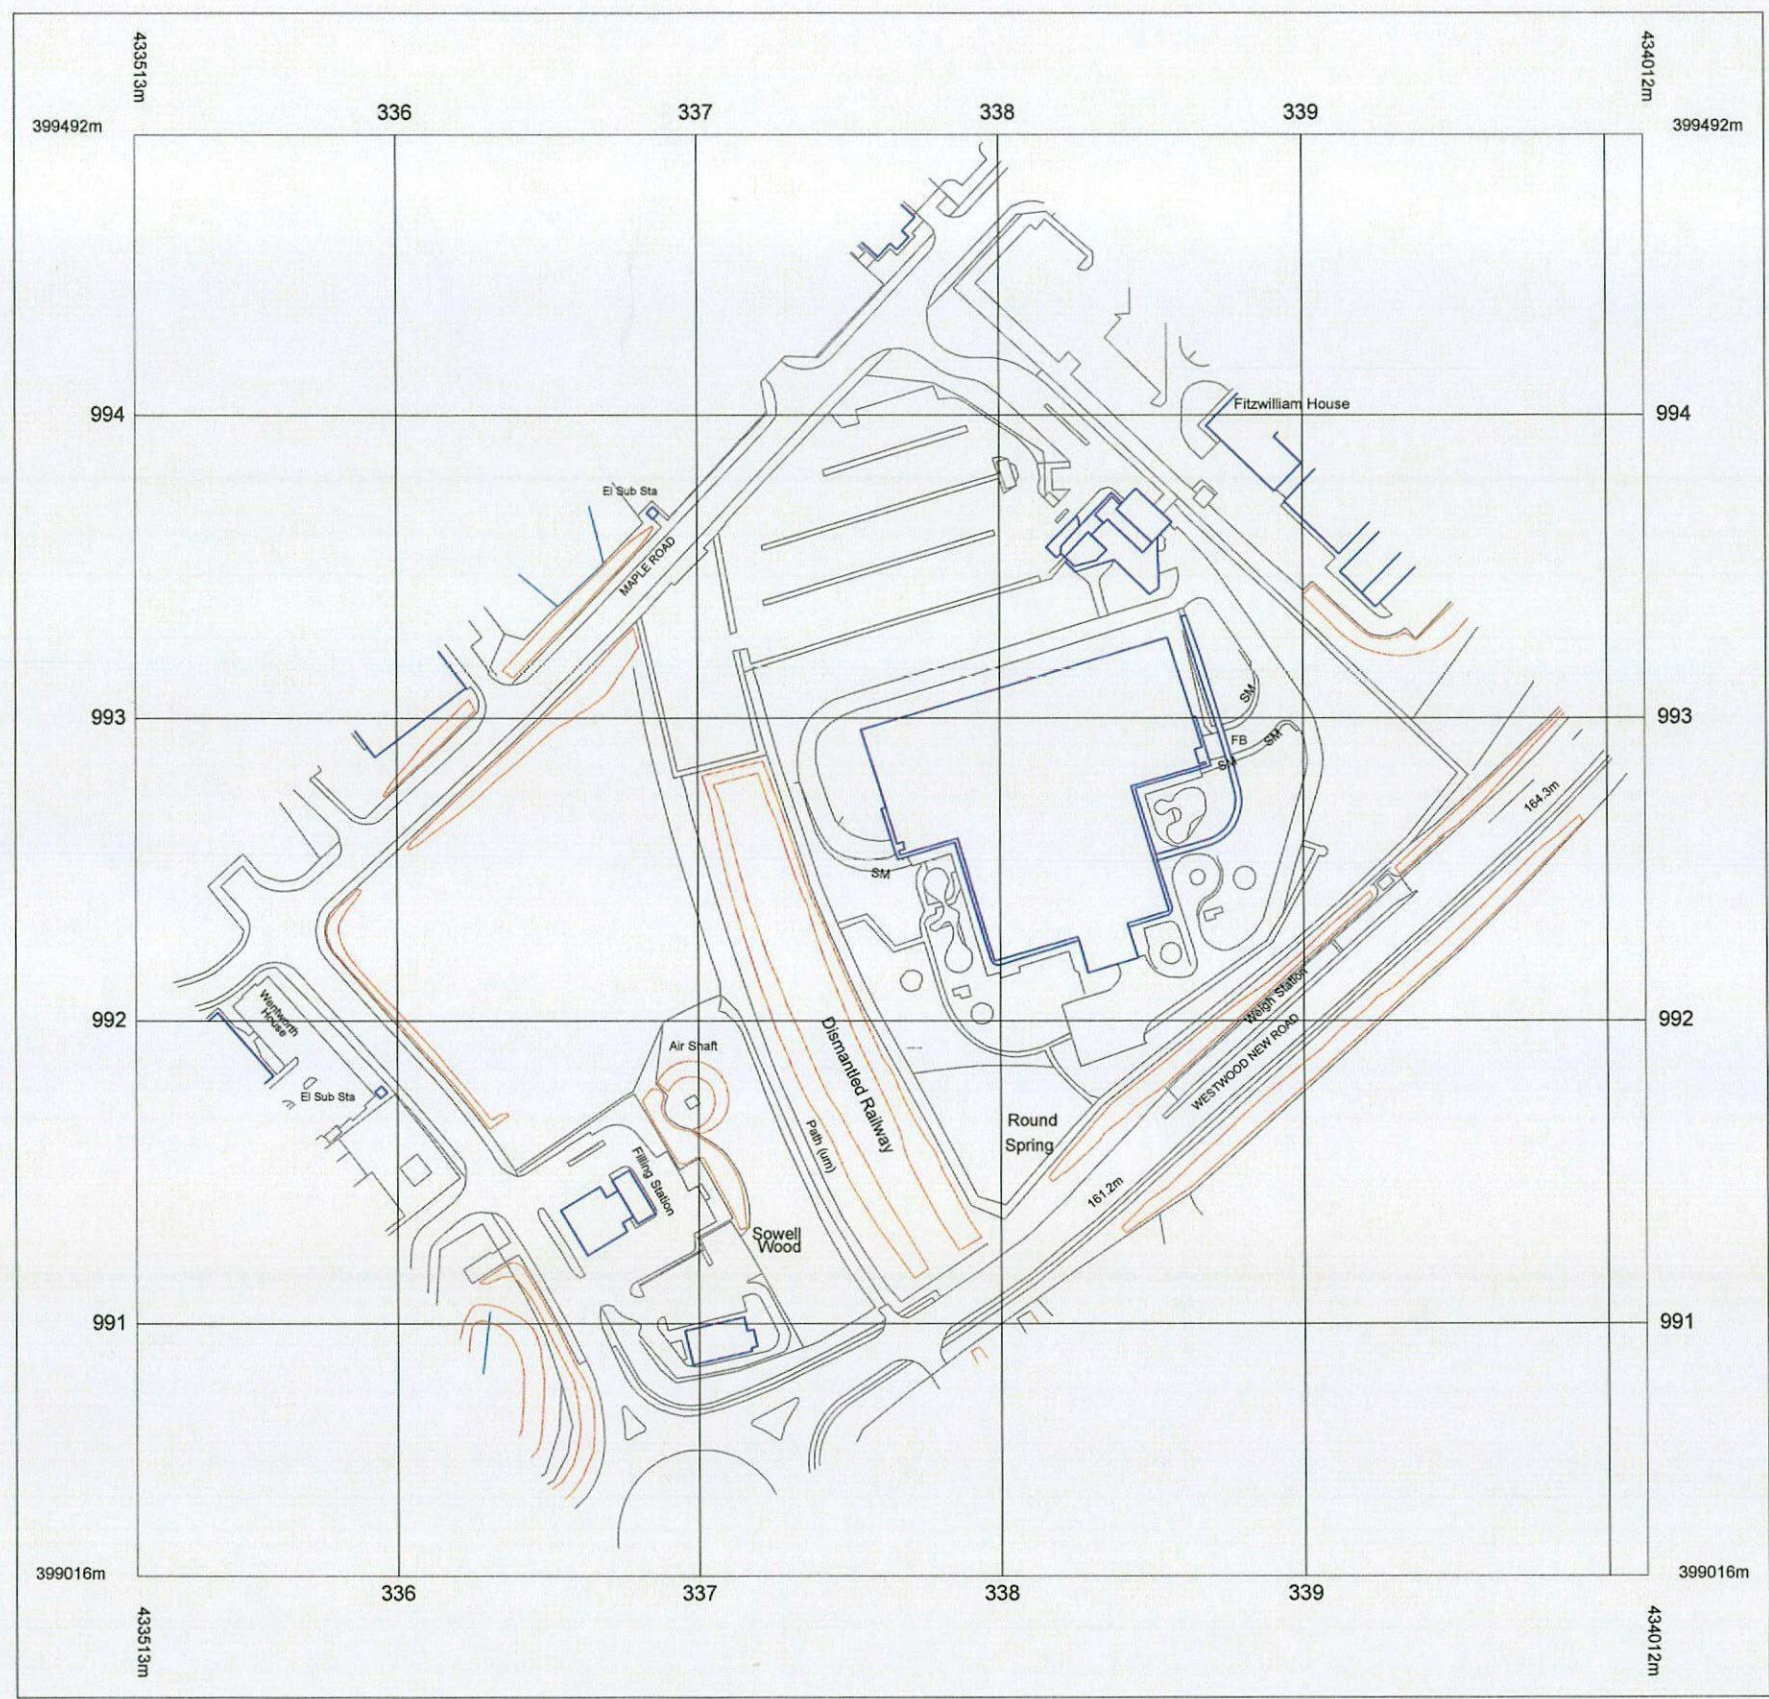


CONTRACTORS MUST CHECK ALL DIMENSIONS ON SITE
ONLY FIGURED DIMENSIONS ARE TO BE WORKED FROM
DISCREPANCIES MUST BE REPORTED TO THE ARCHITECT
BEFORE PROCEEDING.
© THIS DRAWING IS COPYRIGHT

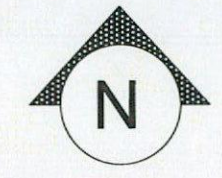

Crown Copyright 2011
Reproduction in whole or in part is prohibited
without the prior permission of Ordnance Survey.
SERIAL NUMBER : OI 283067

FOR PLANNING

 

REVISION	BY	DATE	REVISION	BY	DATE

**PLANNING
APPLICATION**




HSBC SOUTH YORKSHIRE
GROUP DATA CENTRE

LOCATION PLAN	
DRAWING NO.	13 193 PA 003
SCALE	1:2500 @ A3 1:1250 @ A1
DRAWN BY / OFFICE	NJC / LONDON
REVISION	

CONTRACTORS MUST CHECK ALL DIMENSIONS ON SITE
ONLY FIGURED DIMENSIONS ARE TO BE WORKED FROM
DISCREPANCIES MUST BE REPORTED TO THE ARCHITECT
BEFORE PROCEEDING

© THIS DRAWING IS COPYRIGHT

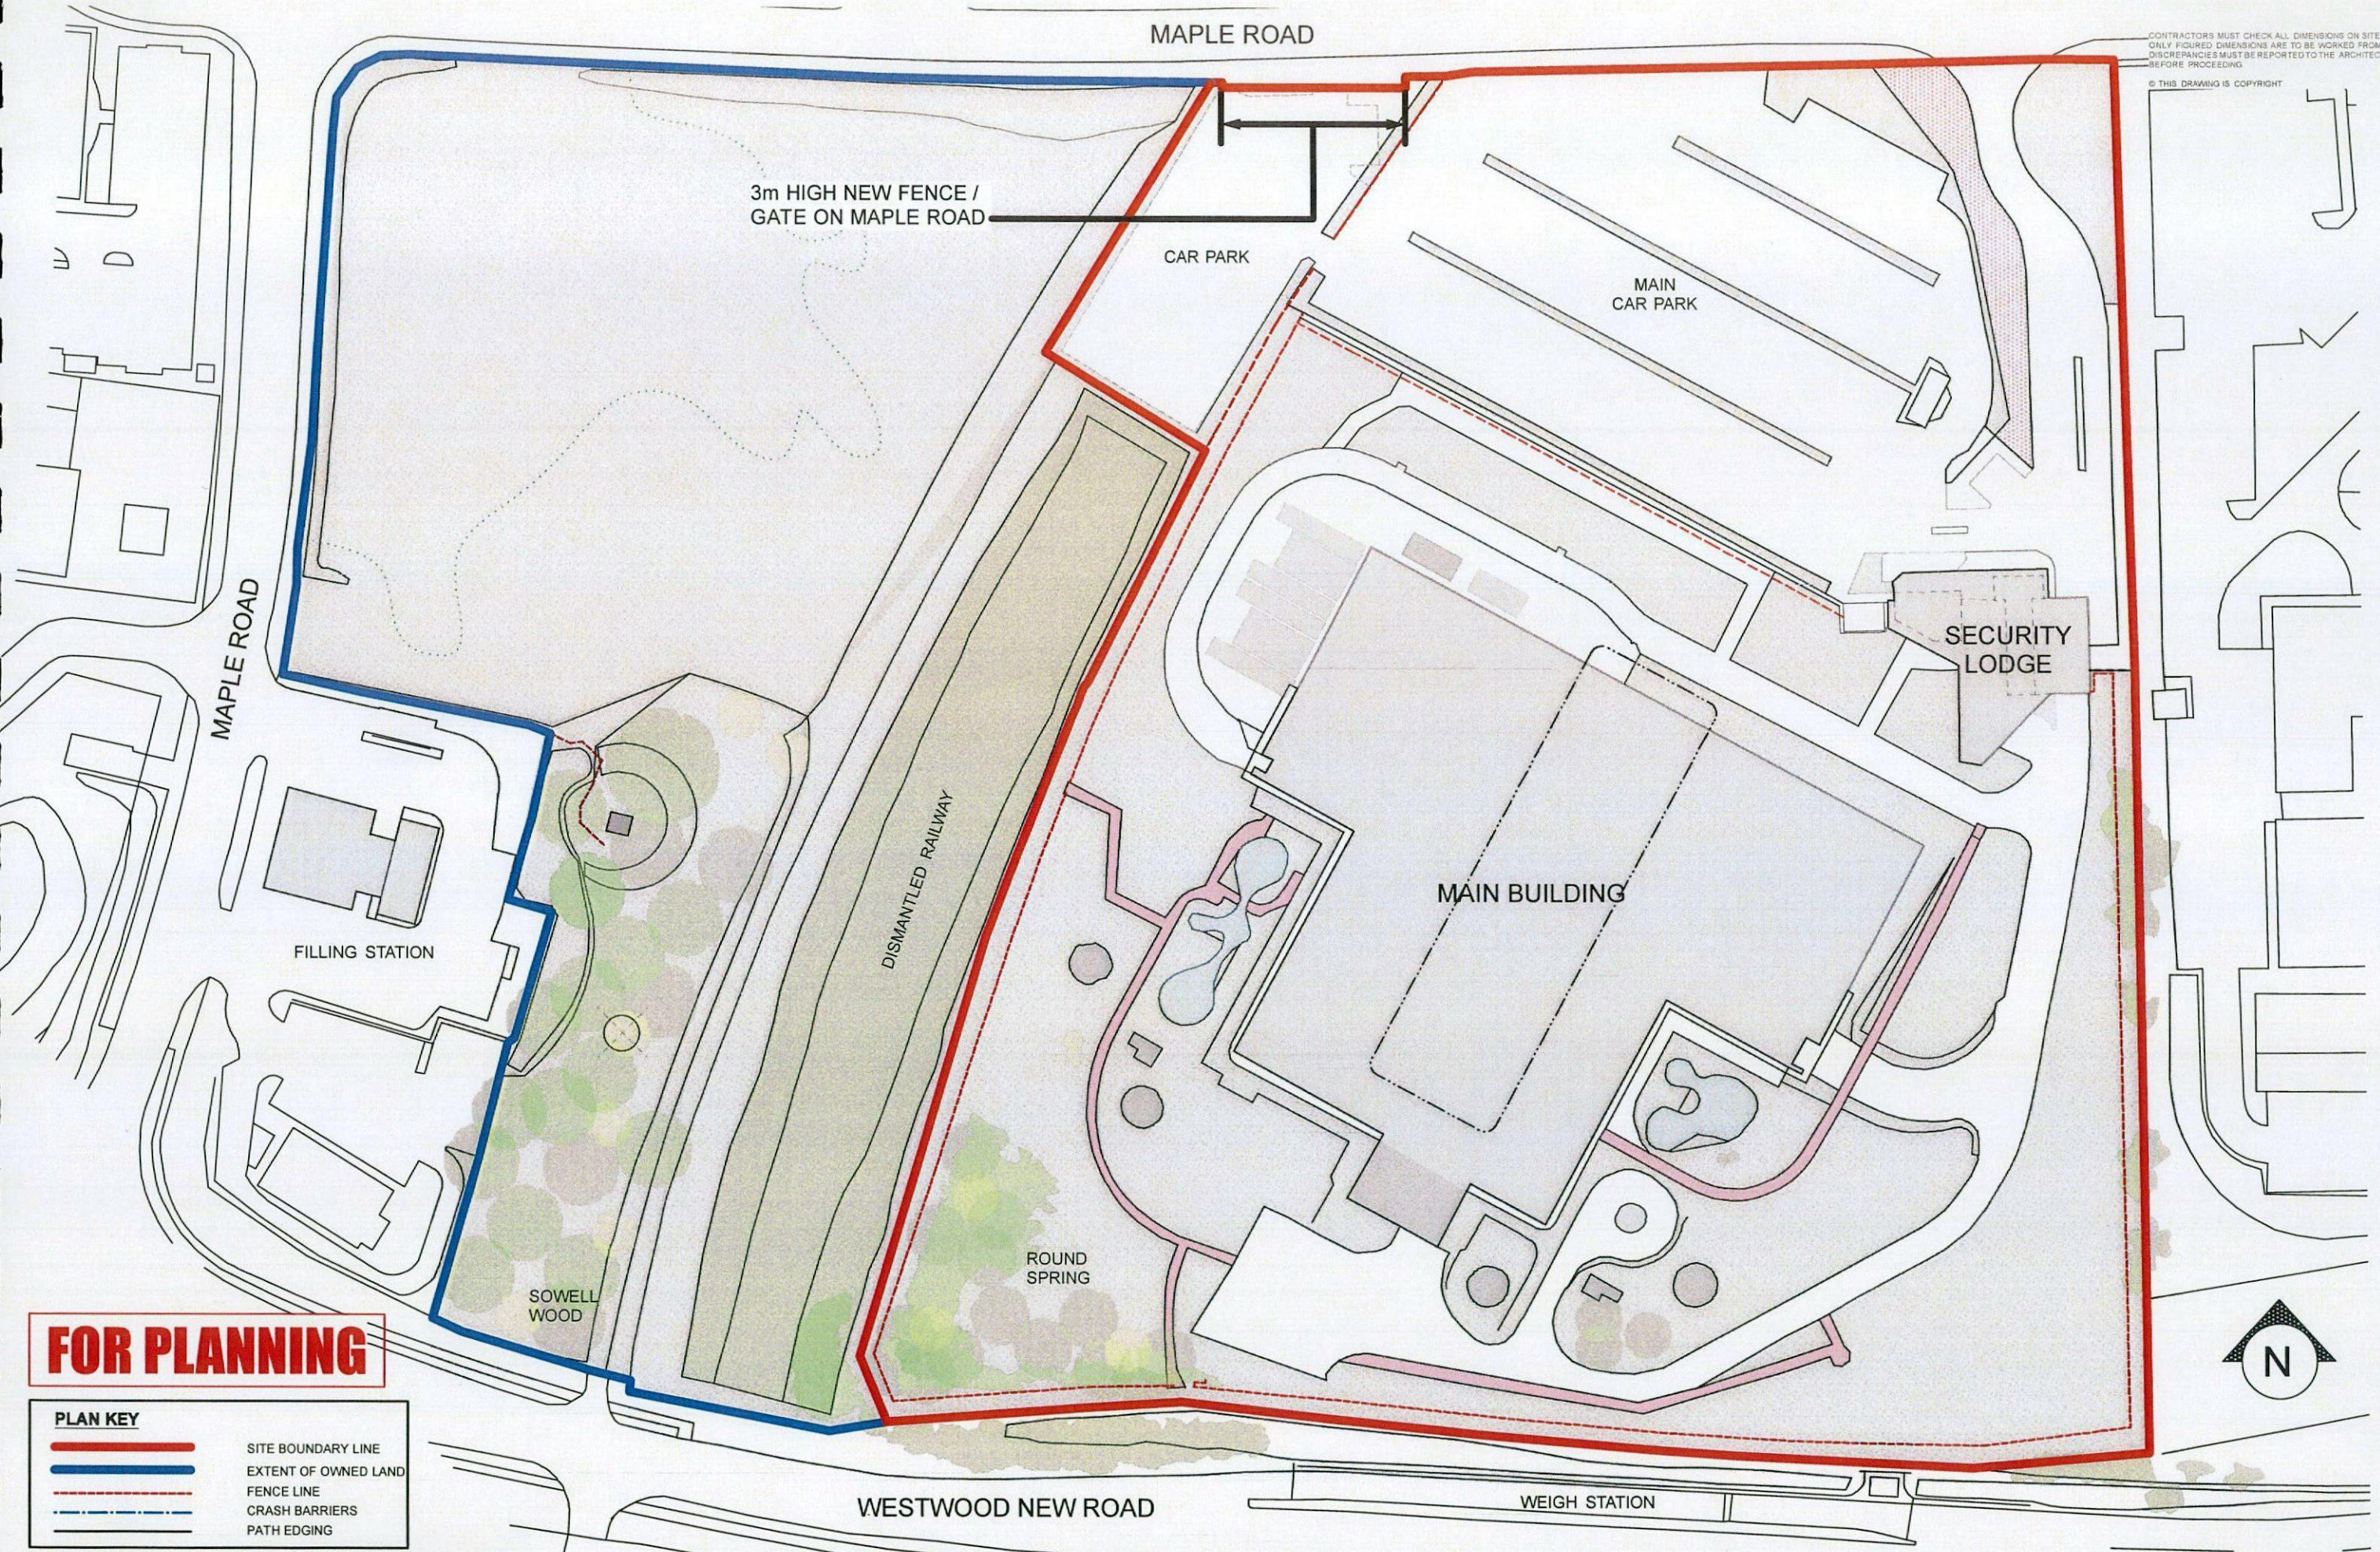

FOR PLANNING

PLAN KEY	
	SITE BOUNDARY LINE
	EXTENT OF OWNED LAND
	FENCE LINE
	CRASH BARRIERS
	PATH EDGING



REVISION	BY	DATE	REVISION	BY	DATE
FIRST ISSUE	KW	19.12.13			

PLANNING APPLICATION

HSBC		EXISTING DATA CENTRE SITE PLAN	
HSBC SOUTH YORKSHIRE GROUP DATA CENTRE		13 193 PA 001	1:2000 @ A3 1:1000 @ A1
K WONG / LONDON			



SITE BOUNDARY LINE
EXTENT OF OWNED LAND
FENCE LINE
CRASH BARRIERS
PATH EDGING

A&Q
PARTNERSHIP

FIRST ISSUE

KW 19.12.13

PLANNING APPLICATION

HSBC 

HSBC SOUTH YORKSHIRE
GROUP DATA CENTRE

PROPOSED DATA CENTRE SITE PLAN

13 193 PA 002

1:2000 @ A3
1:1000 @ A1

K. WONG / LONDON

MAPLE ROAD

FOR PLANNING

CONTRACTORS MUST CHECK ALL DIMENSIONS ON SITE. ONLY FIGURED DIMENSIONS ARE TO BE WORKED FROM. DISCREPANCIES MUST BE REPORTED TO THE ARCHITECT BEFORE PROCEEDING.
© THIS DRAWING IS COPYRIGHT

NEW STAINLESS STEEL TURNSTILE SYSTEMS OR SIMILAIR

MAIN CAR PARK

C: BRISTORM ANTI RAM BARRIER TO BE RUN BEHIND THE FENCE LINE AND TO FULL LENGTH OF FENCE BETWEEN SUB STATION AND PERIMETER FENCE TO SIDE

10000

ROAD BLOCKER - HYDRAULIC OPERATED WITH CONTROL PANEL AT SIDE BY NEWGATE (NEWARK) LTD OR SIMILAR
NEW SLIDE FOLD GATE BY COVA SECURITY GATES LTD OR SIMILAR

ROADWAY & TURNING CIRCLES TO BE CONFIRMED BY WSP

OVERSPILL PARKING

G: SUPPLY AND INSTALL PAS 68 ROAD BLOCKER AT ROADWAY JUNCTION THROUGH EXISTING PERIMETER FENCE TOGETHER WITH AUTOMATED SLIDING GATE AND PEDESTRIAN ACCESS TURNSTILE.

ROAD BLOCKER - HYDRAULIC OPERATED WITH CONTROL PANEL AT SIDE BY NEWGATE (NEWARK) LTD OR SIMILAR

EXISTING GRAVELLED AREA

SECURITY GUARD HOUSE
NEW SLIDE FOLD GATE HYDRAULIC SPEED GATE BY COVA SECURITY GATES LTD OR SIMILAR

J: NEW BOMB BLAST PROTECTION TO SIDE AND FRONT ELEVATION PERIMETER OF DRUPS AREA

A&Q
PARTNERSHIP

FIRST ISSUE

BY KJW DATE 19.12.13

PLANNING APPLICATION

HSBC
HSBC SOUTH YORKSHIRE GROUP DATA CENTRE

PROPOSED SECONDARY GATE ENTRANCE

13 193 PA 020

SCALE 1: 200 @ A3
1: 100 @ A1
K. MATSUJYA / LONDON

CONTRACTORS MUST CHECK ALL DIMENSIONS ON SITE
ONLY FIGURED DIMENSIONS ARE TO BE WORKED FROM
DISCREPANCIES MUST BE REPORTED TO THE ARCHITECT
BEFORE PROCEEDING
© THIS DRAWING IS COPYRIGHT

NOTE:
INTERCOM ON
SECURE SIDE TO
BE LOCATED ON
TRAFFIC ISLAND

DRAIN GULLY

ROADWAY & TURNING CIRCLES TO BE
CONFIRMED BY WSP

ROAD BLOCKER -
HYDRAULIC OPERATED
WITH CONTROL PANEL AT
SIDE BY NEWGATE
(NEWARK) LTD OR SIMILAR

EXISTING
FENCE

01 SECONDARY ENTRANCE GATE LAYOUT WITHOUT GUARDHOUSE - PLAN

NEW FENCE 3M HEIGHT

NEW TRAFFIC LIGHT
WITH NEW POST, FIXED
TO TOP OF BLOCKER
CABINET

NEW SLIDE FOLD GATE
HYDRAULIC
SPEED GATE BY COVA
SECURITY
GATES LTD OR SIMILAR

ROAD RECEPTOR

NEW TRAFFIC LIGHT
& POST SURFACE
MOUNTED

EXISTING
FENCE

NEW FENCE 3M HEIGHT

SIGN DIRECTING VISITORS TO
MAIN ENTRANCE

INTERCOM

10000

2NO. TRAFFIC LIGHTS
RECESSED INTO POST

3000

1500

02 SECONDARY ENTRANCE GATE LAYOUT WITHOUT GUARDHOUSE - ELEVATION

FOR PLANNING



REVISION
FIRST ISSUE

BY
KW
DATE
19.12.13


**PLANNING
APPLICATION**

HSBC
HSBC SOUTH YORKSHIRE
GROUP DATA CENTRE


PROJECT PROPOSED SECONDARY GATE ENTRANCE & ELEVATION WITHOUT GATEHOUSE	
CLIENT 13 193 PA 021	SCALE 1:50 @ A3 1:25 @ A1
DRAWN BY / CHECKED K. MATSUURA / LONDON	REVISION -

CONTRACTORS MUST CHECK ALL DIMENSIONS ON SITE.
ONLY FIGURED DIMENSIONS ARE TO BE WORKED FROM.
DISCREPANCIES MUST BE REPORTED TO THE ARCHITECT
BEFORE PROCEEDING.


© THIS DRAWING IS COPYRIGHT

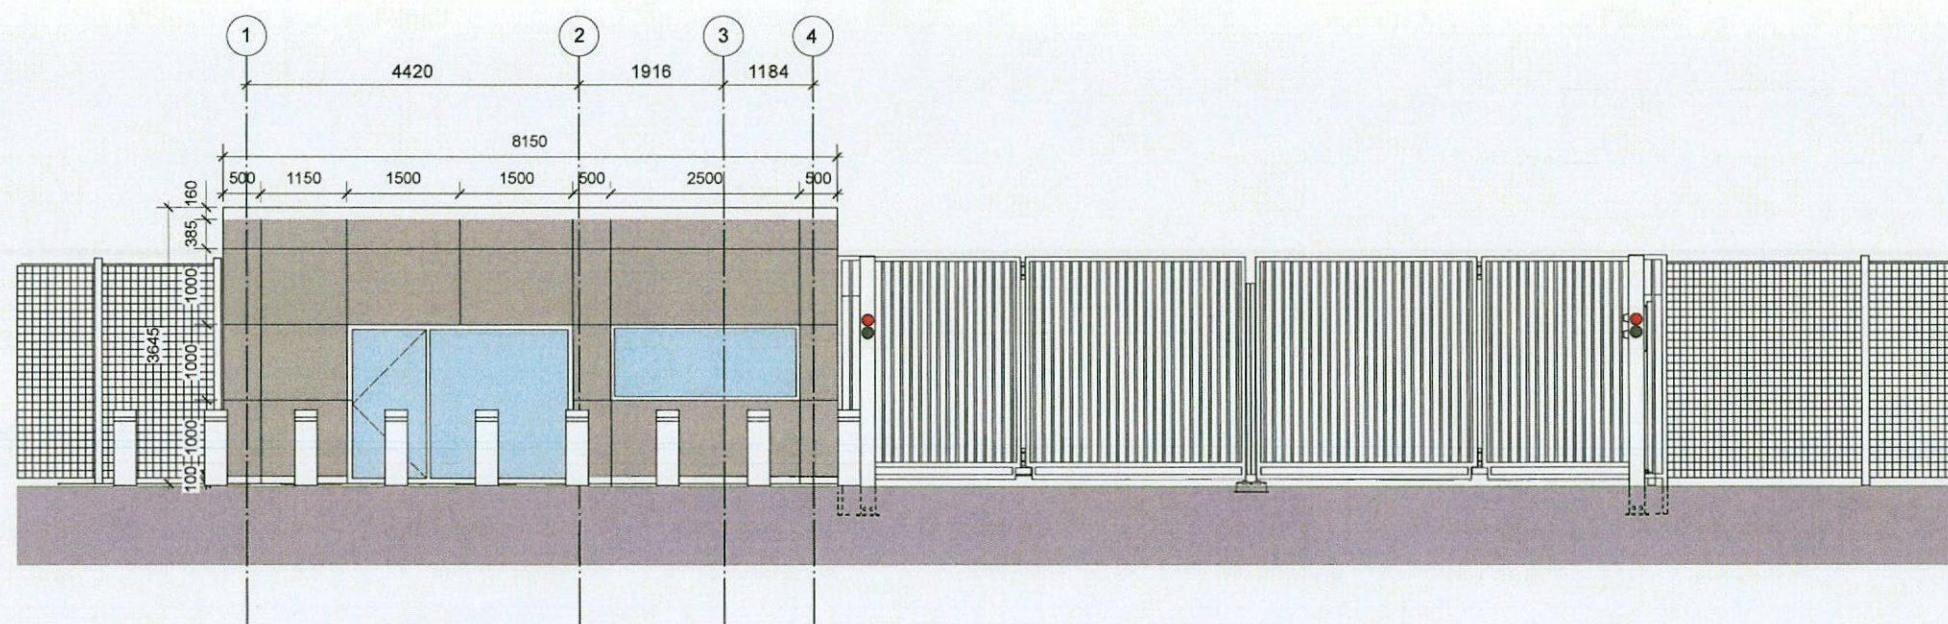

01 ELEVATION NORTH

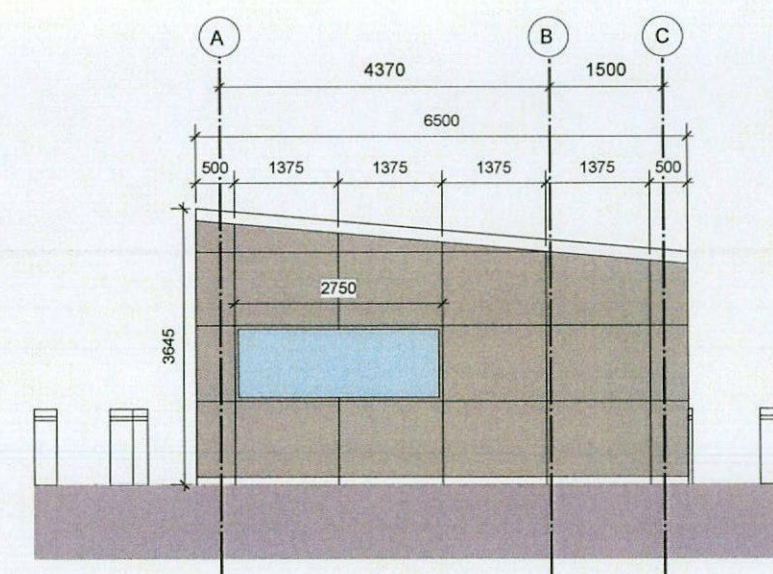


03 ELEVATION WEST

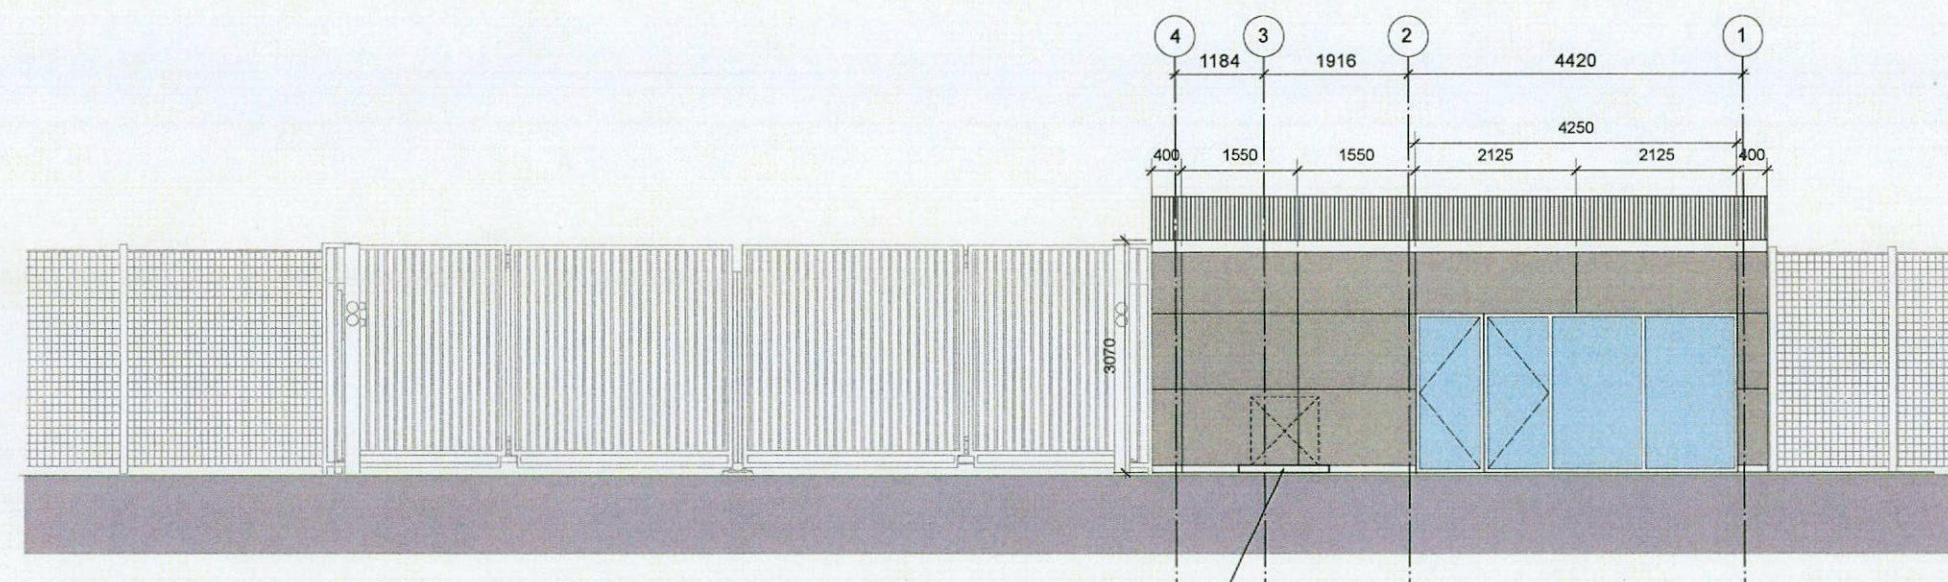

FORMED NEW CONCRETE BASE
(1000Wx1200Lx100H)

02 ELEVATION SOUTH

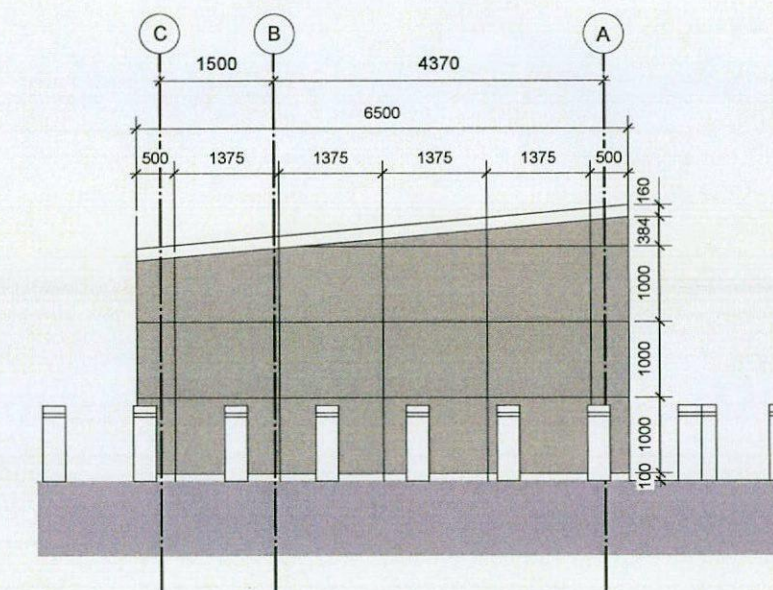

04 ELEVATION EAST

FOR PLANNING

A&Q
PARTNERSHIP

UNITED KINGDOM • HONG KONG

www.aq.co.uk

architecture • design • masterplanning • interiors

REVISION

BY DATE

REVISION

BY DATE

**PLANNING
APPLICATION**

CLIENT

HSBC

PROJECT

HSBC SOUTH YORKSHIRE
DATA CENTRE
PIN GB 7678

DRAWING

NEW GUARDHOUSE ELEVATIONS

DRAWING No.

13193 PA 022

SCALE

1:100 @ A3
1:50 @ A1

DRAWN BY / OFFICE

SP / LONDON


REVISION

-


TS V.09

FOR PLANNING


CONTRACTORS MUST CHECK ALL DIMENSIONS ON SITE.
ONLY FIGURED DIMENSIONS ARE TO BE WORKED FROM.
DISCREPANCIES MUST BE REPORTED TO THE ARCHITECT
BEFORE PROCEEDING.
© THIS DRAWING IS COPYRIGHT

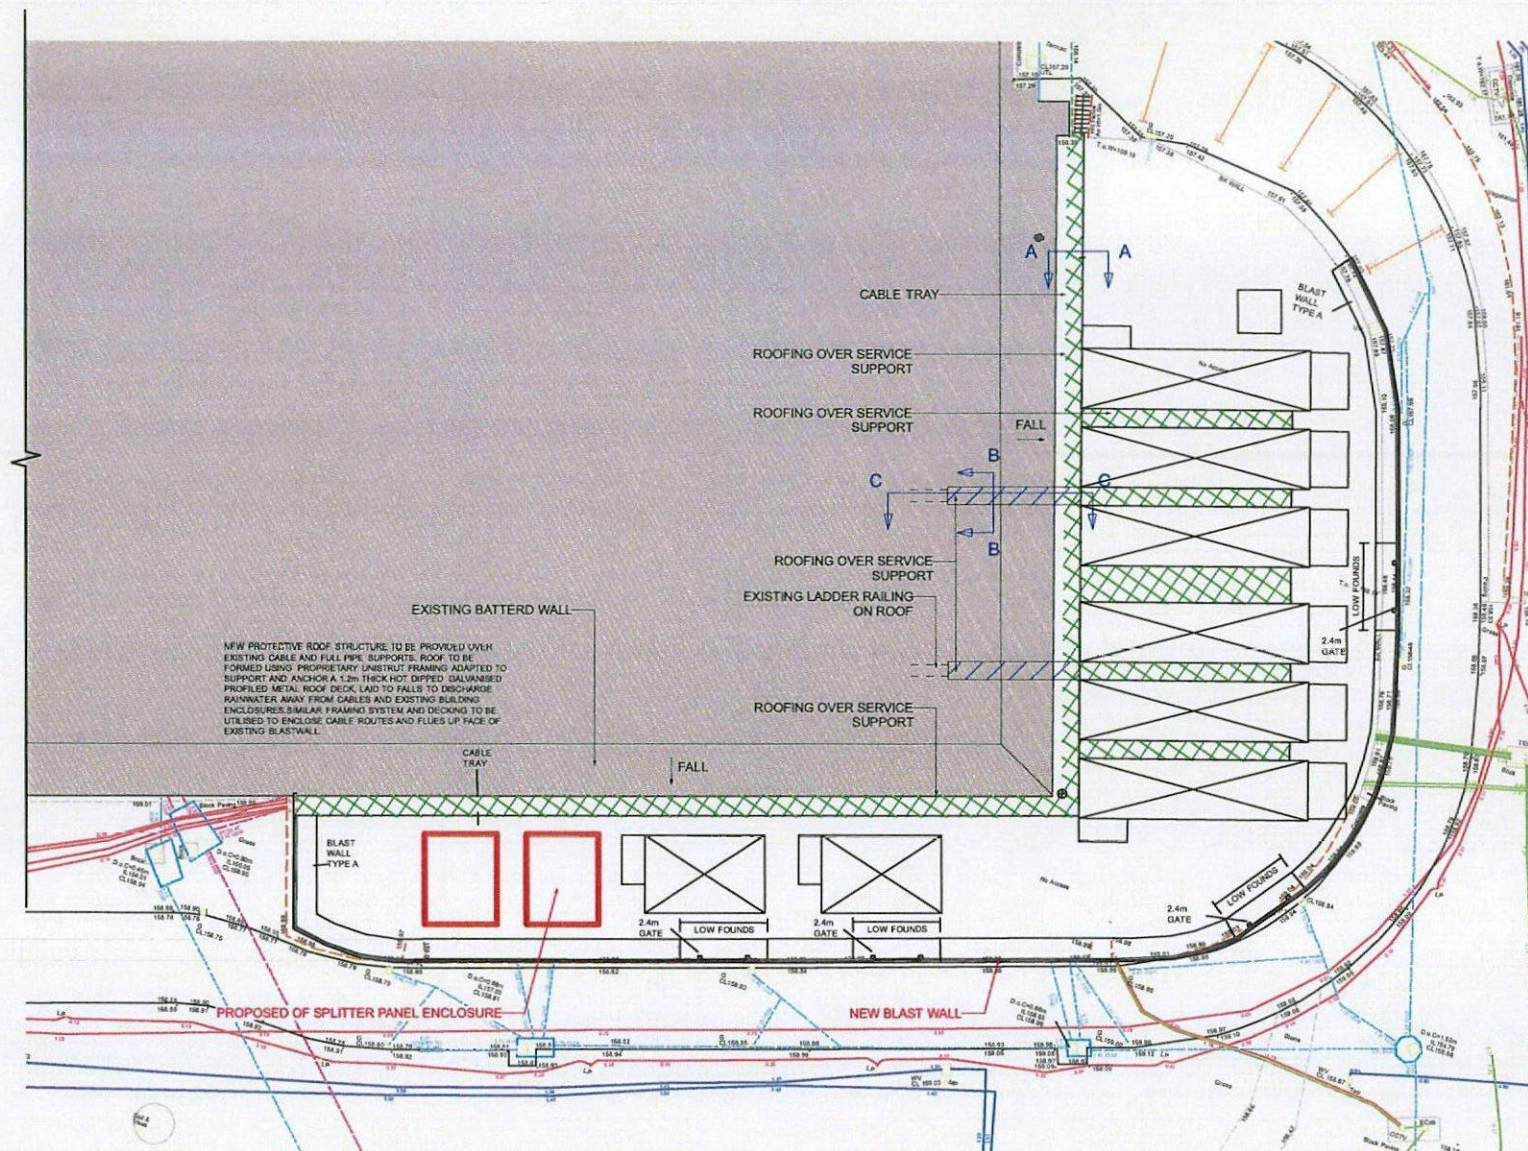

01 PLAN

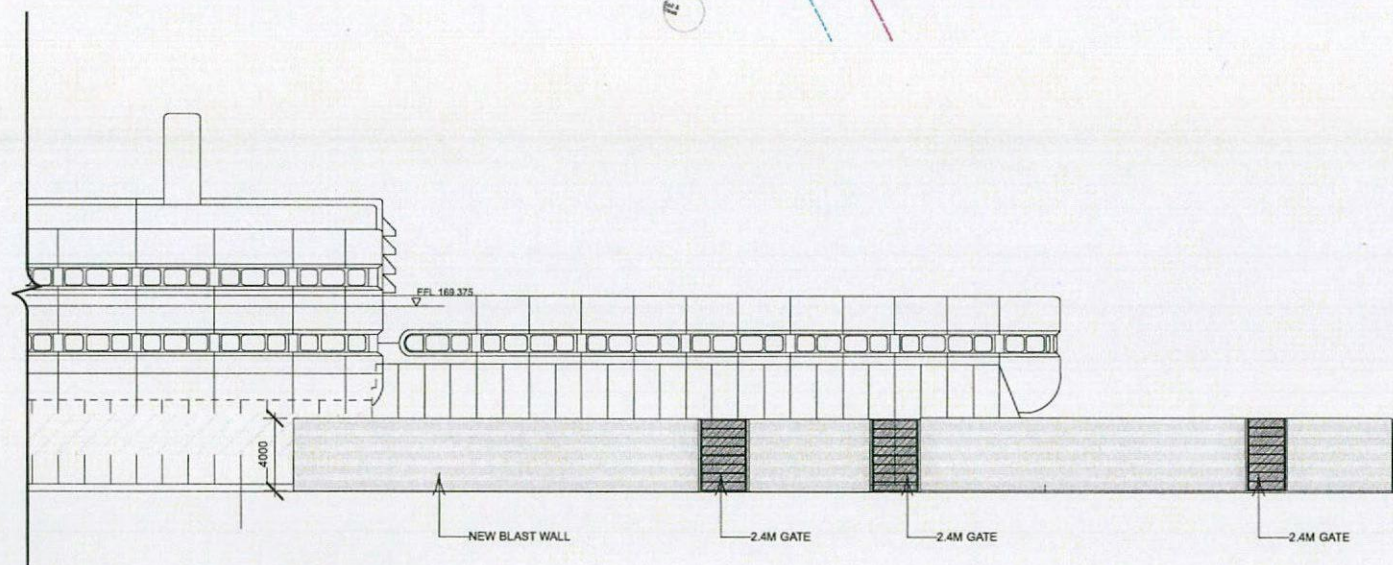

02 NORTH ELEVATION

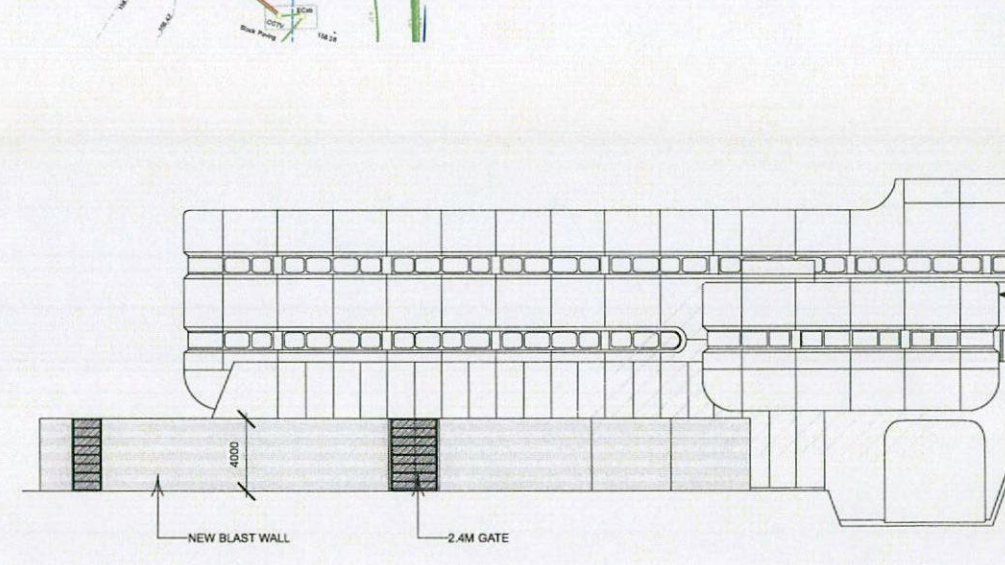

03 WEST ELEVATION

A&Q
PARTNERSHIP

UNITED KINGDOM • HONG KONG
www.aq.co.uk

REVISION
FIRST ISSUE

BY
KOW

DATE
19.12.13

REVISION

BY

DATE

**PLANNING
APPLICATION**

CLIENT

HSBC

PROJECT

HSBC SOUTH YORKSHIRE
GROUP DATA CENTRE

DRAWING
PROPOSED BLAST WALL
PLAN & ELEVATIONS

DRAWING No.

13 193 PA 031

DRAWN BY / OFFICE

K. MATSUYA / LONDON

SCALE

1:400 @ A3
1:200 @ A1


REVISION

TB V.09

CONTRACTORS MUST CHECK ALL DIMENSIONS ON SITE.
ONLY FIGURED DIMENSIONS ARE TO BE WORKED FROM.
DISCREPANCIES MUST BE REPORTED TO THE ARCHITECT
BEFORE PROCEEDING.

© THIS DRAWING IS COPYRIGHT


FOR PLANNING

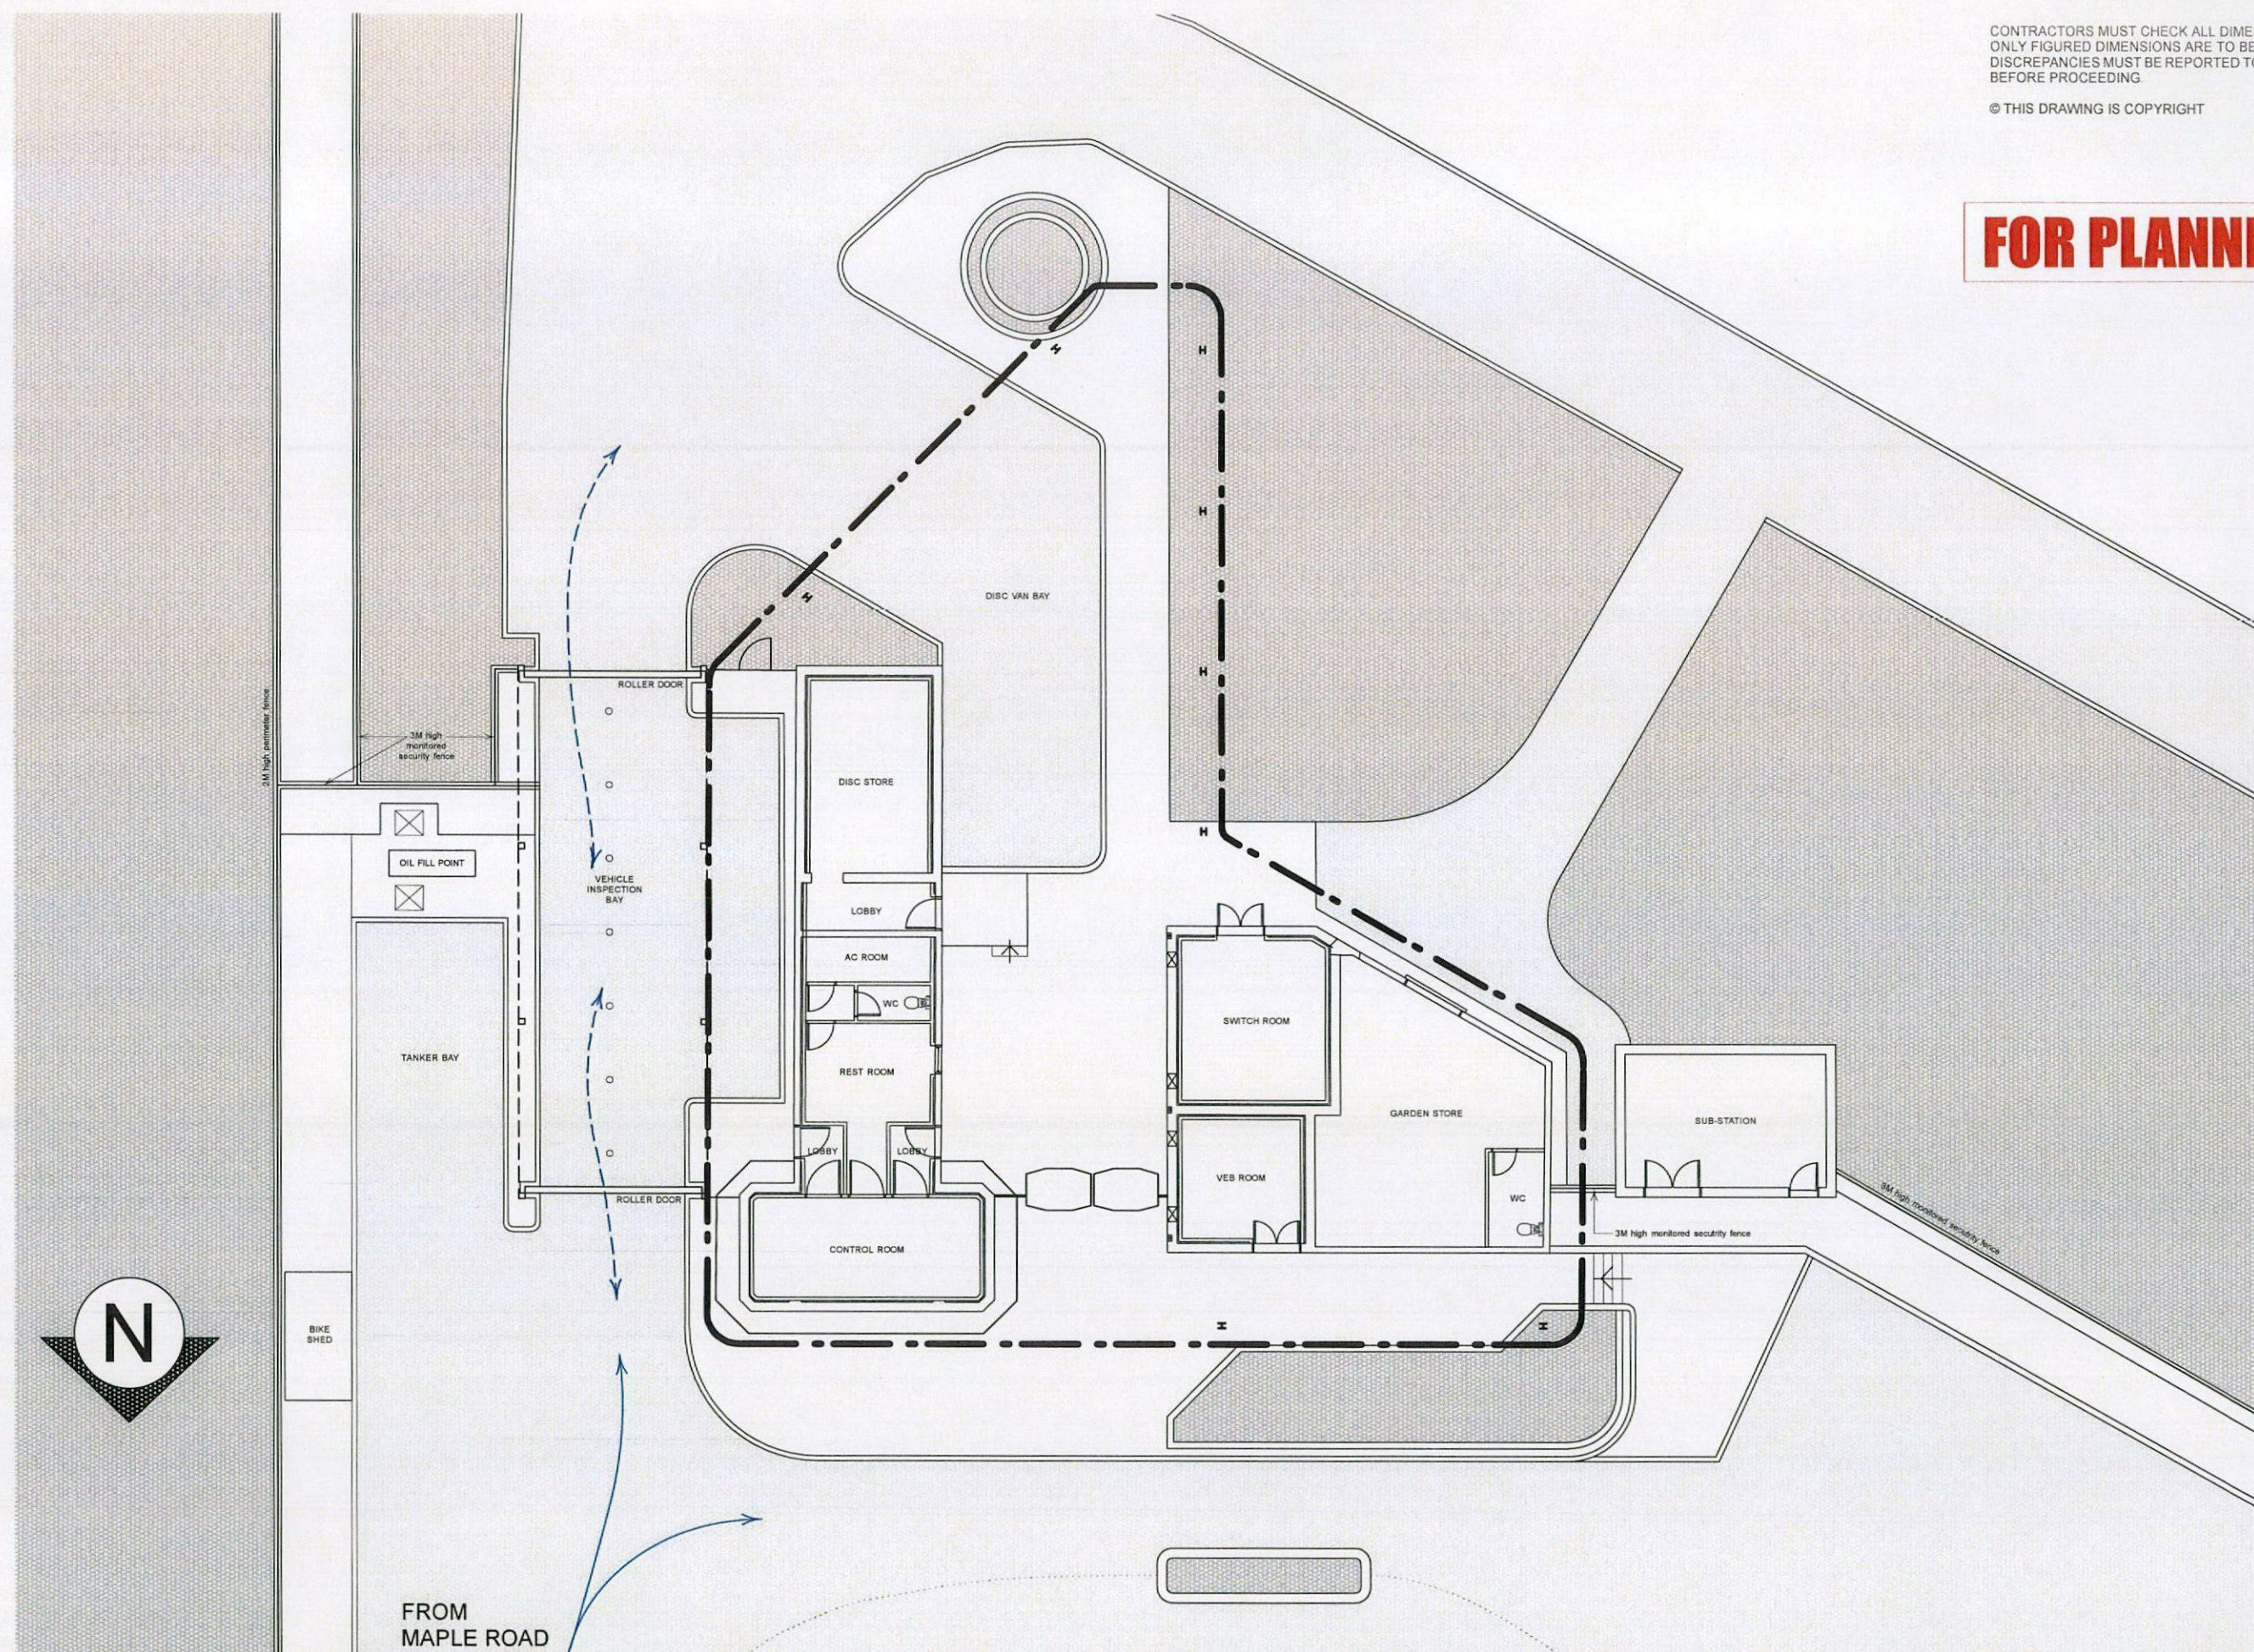


FOR PLANNING

CONTRACTORS MUST CHECK ALL DIMENSIONS ON SITE.
ONLY FIGURED DIMENSIONS ARE TO BE WORKED FROM.
DISCREPANCIES MUST BE REPORTED TO THE ARCHITECT
BEFORE PROCEEDING.


© THIS DRAWING IS COPYRIGHT

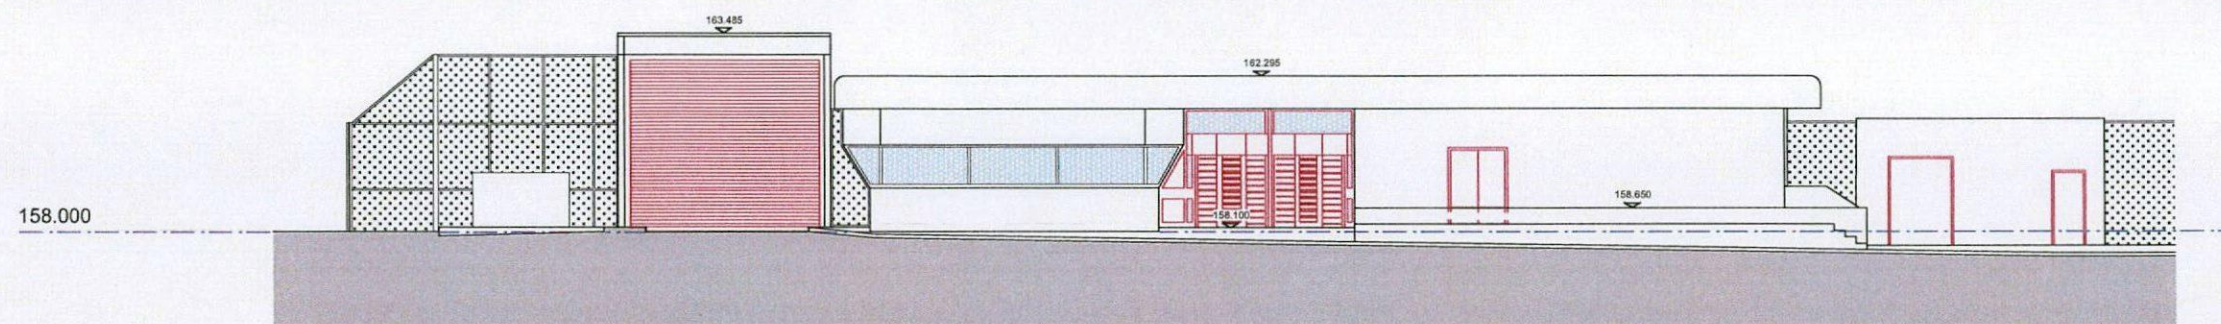


SOUTH EAST ELEVATION

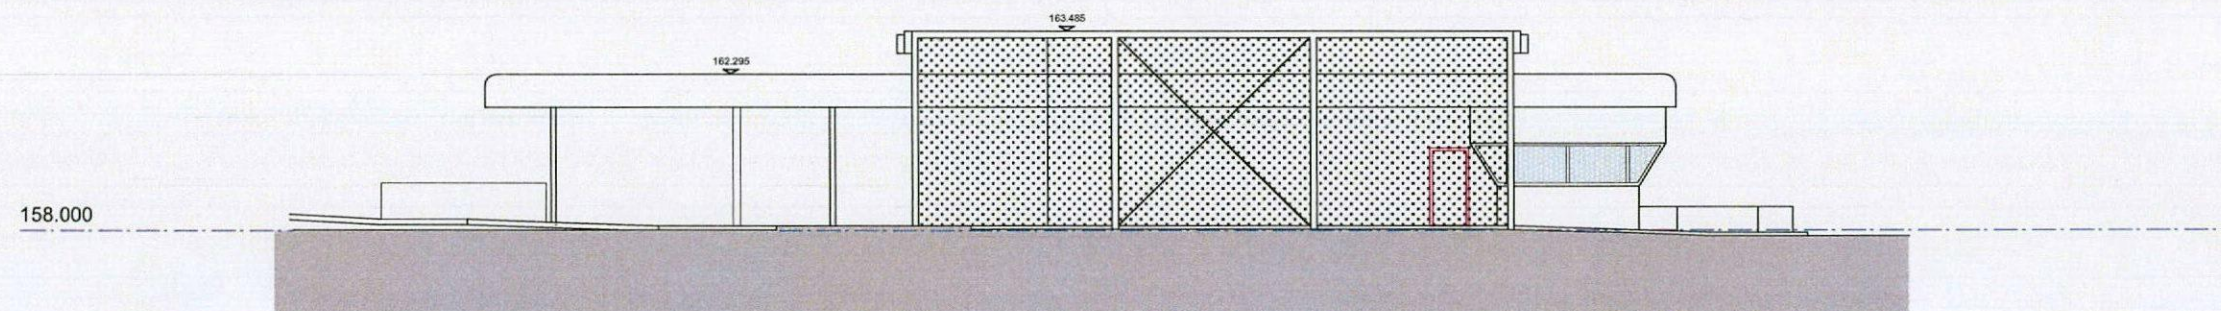

SOUTH WEST ELEVATION

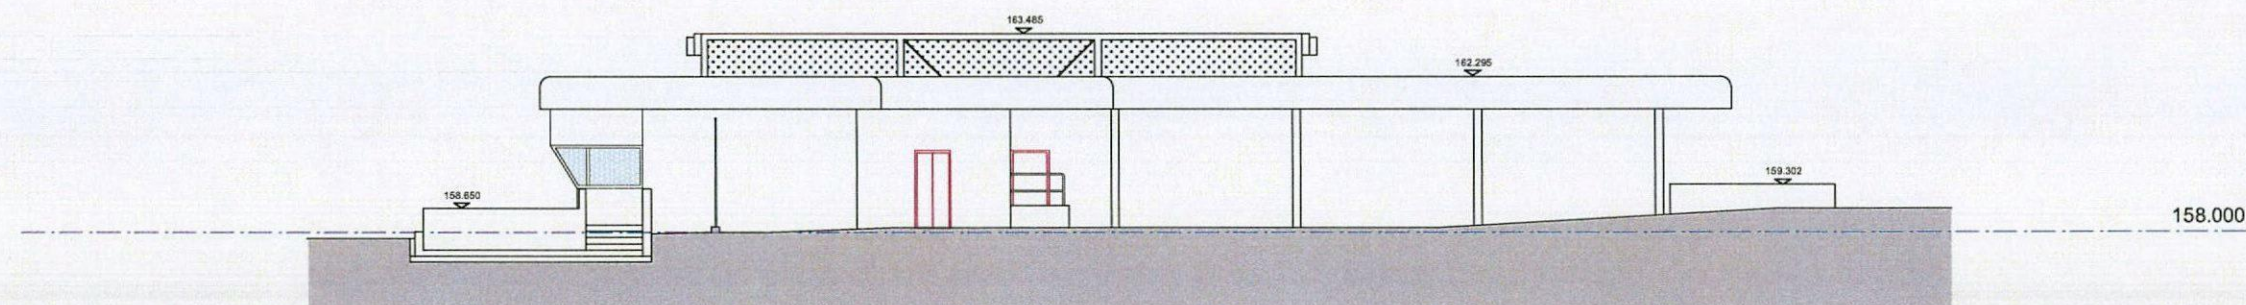

NORTH EAST ELEVATION

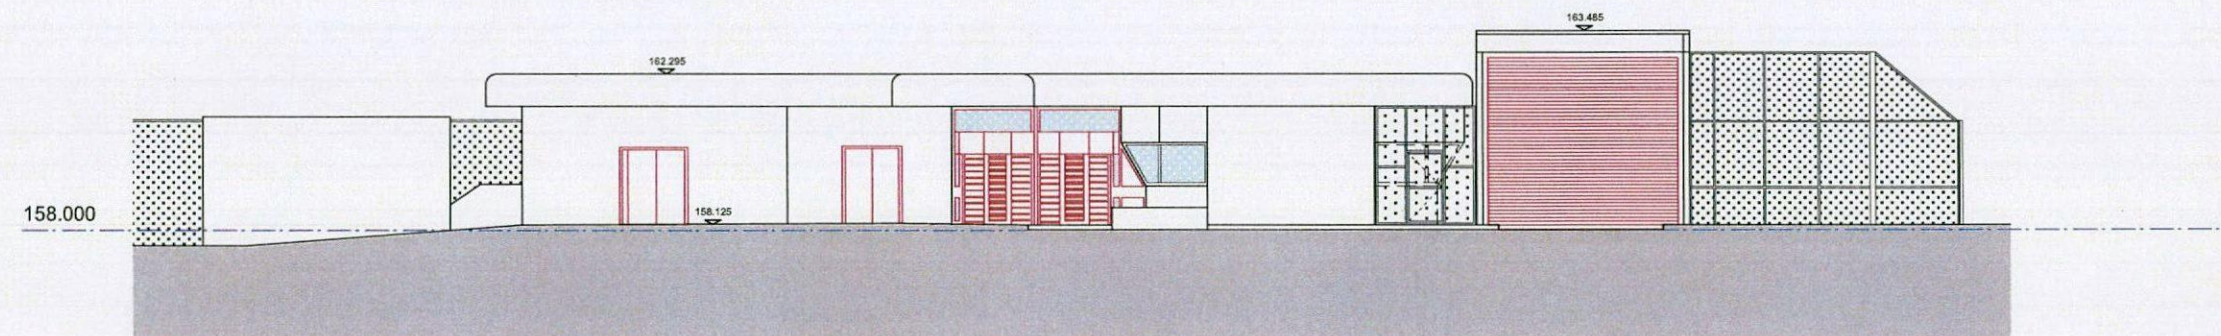

NORTH WEST ELEVATION

A&Q
PARTNERSHIP

REVISION
FIRST ISSUE
BY
DATE
19.12.13

**PLANNING
APPLICATION**

CLIENT	HSBC	EXISTING SECURITY LODGE ELEVATIONS
PROJECT	HSBC SOUTH YORKSHIRE GROUP DATA CENTRE	13 193 PA 041
		1:200 @ A3 1:100 @ A1
		S KERSLEY / LONDON

FOR PLANNING

EXISTING EMERGENCY EXIT GATE SECURITY
TO BE UPGRADED TO CONTROL DOOR

NEW SLIDING FOLDING DOOR BY BIS DOOR
SYSTEMS LTD (OR SIMILAR) WITH POWER
OPERATED

ROAD BLOCKER - HYDRAULIC OPERATED
WITH CONTROL PANEL AT SIDE BY NEWGATE
(NEWARK) LTD OR SIMILAR

EXISTING UPLIGHTERS SUPPLEMENTED IN
INSPECTION BAY EXTENSION

MODIFY EXISTING KERBS TO SUIT

NEW EMERGENCY EXIT GATE MESH

EXISTING UPLIGHTERS TO BE REPLACED
(REFER TO DRAWING NO. 13 193 ER 131)

NEW FIXED STAINLESS STEEL BOLLARDS

NEW GLAZING SCREENS TO ENCLOSE NEW
SCANNER

EXISTING EMERGENCY WINDOW HOLE TO BE
BLOCKED OFF

EXISTING EMERGENCY WINDOW TO BE
RELOCATED

ROAD BLOCKER - HYDRAULIC OPERATED
WITH CONTROL PANEL AT SIDE BY NEWGATE
(NEWARK) LTD OR SIMILAR

NEW SLIDING FOLDING DOOR BY BIS DOOR
SYSTEMS LTD (OR SIMILAR) WITH POWER
OPERATED

NEW BESPOKE JOINERY WORKTOPS,
COUNCILS & STORAGE

SECURE PASS TRAYS NEEDED
TO BE MATCHED THE EXISTING

SELECTED BOON EDAM
REVOLVING AUTOMATIC DOOR OR SIMILAR
APPROVED. NO DDA ACCESS TO BE
REQUIRED

DIVERT RWDP AT HL INTO EXISTING
RWDP, SEAL EXISTING CONNECTION TO
STORM WATER DRAIN AND BOXED IN

MODIFIED BRICK PAVING TO BE SUITED NEW KERB
SHAPE. NEW BRICK PAVING MATCHED THE EXISTING

FORMED NEW CONCRETE BASE (900Wx2400Lx100H)

STEP TO BE RELOCATED

NEW GLAZED DOORS AND SCREENS
NOTE: MINIMUM 800mm CLEAR WIDTH OPENING
(INCLUDING TO ONE LEAF OF ALL DOUBLE DOORS)

NEW 1x DOUBLE & 1x SINGLE STAINLESS
STEEL FULLHEIGHT TURNSTILE SYSTEMS
WITH SIDEGATE TO ALLOW PEOPLE TO
CARRY LUGGAGE.
SECURE WALLS TO BLOCK OFF GAPS
AROUND TURNSTILES

NEW BRISTORM ANTI RAM BARRIER
TO BE RUN BEHIND THE FENCE LINE
AND TO FULL LENGTH OF FENCE
BETWEEN SUB STATION AND
PERIMETER FENCE TO SIDE

NEW FIXED STAINLESS STEEL BOLLARDS

NEW REMOVABLE STAINLESS STEEL BOLLARDS

NEW VEHICLES BARRIER
(REFER TO DRAWING NO. 13 193 ER132)


FROM
MAPLE ROAD

**PLANNING
APPLICATION**


CLIENT	HSBC	DRAWING	PROPOSED SECURITY LODGE PLAN
PROJECT	HSBC SOUTH YORKSHIRE GROUP DATA CENTRE	DRAWING NO.	13 193 PA 042
		SCALE	1:200 @ A3 1:100 @ A1
		DRAWN BY / OFFICE	K MATSUYA / LONDON
		REVISION	

FOR PLANNING


CONTRACTORS MUST CHECK ALL DIMENSIONS ON SITE.
ONLY FIGURED DIMENSIONS ARE TO BE WORKED FROM.
DISCREPANCIES MUST BE REPORTED TO THE ARCHITECT
BEFORE PROCEEDING.
© THIS DRAWING IS COPYRIGHT

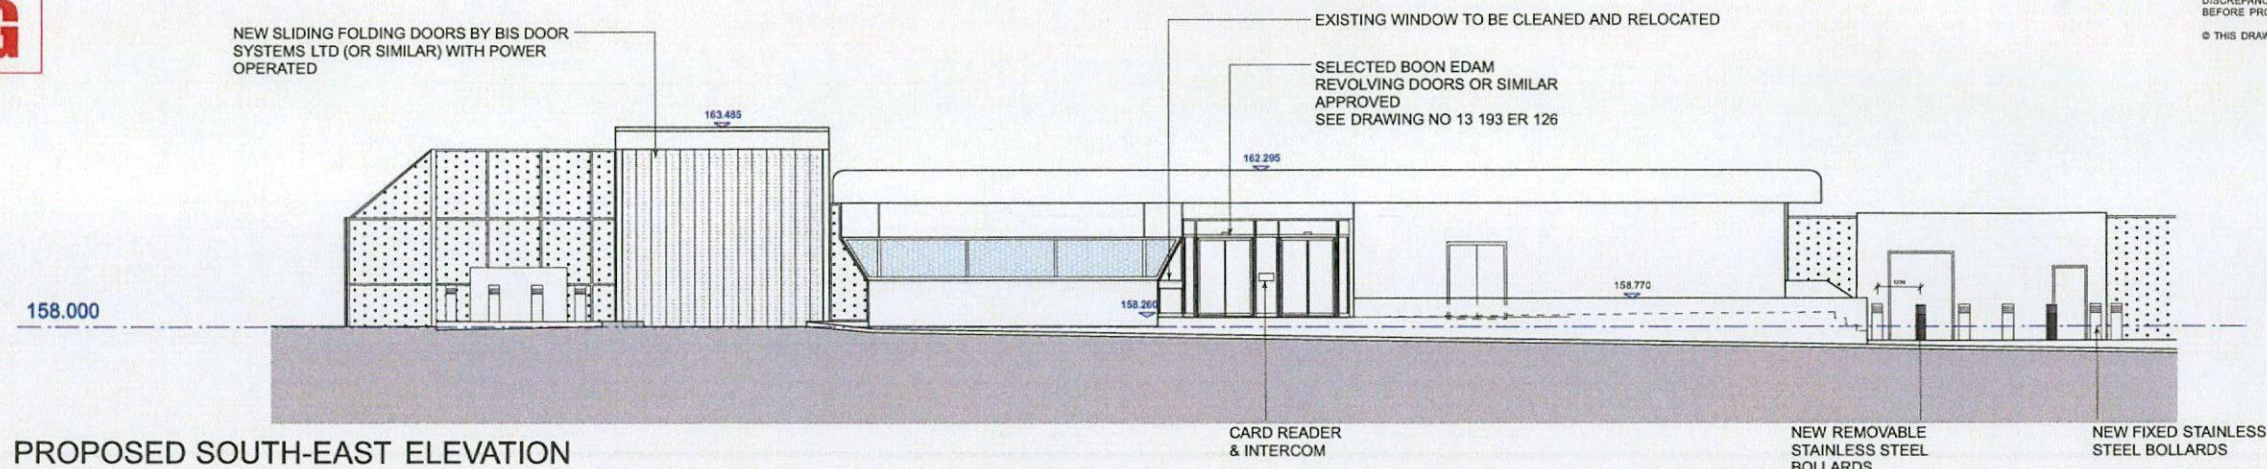


PROPOSED SOUTH-EAST ELEVATION

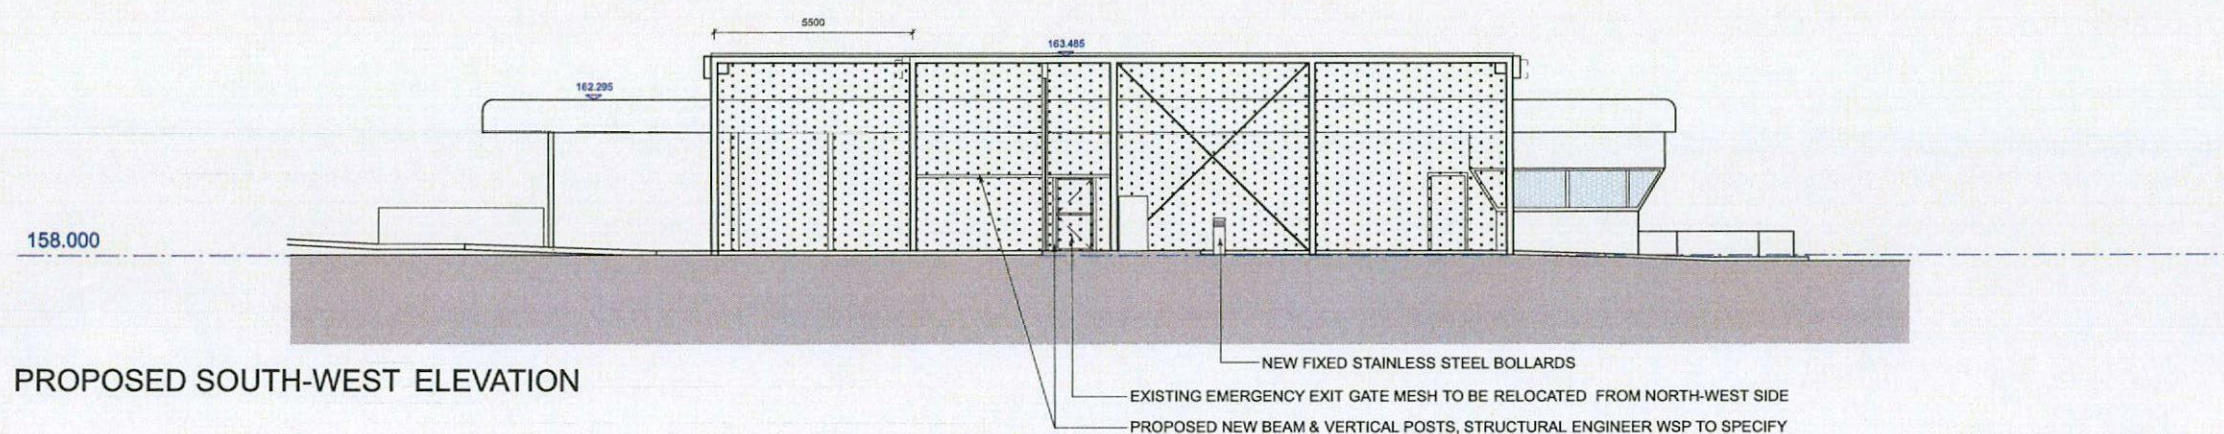

PROPOSED SOUTH-WEST ELEVATION

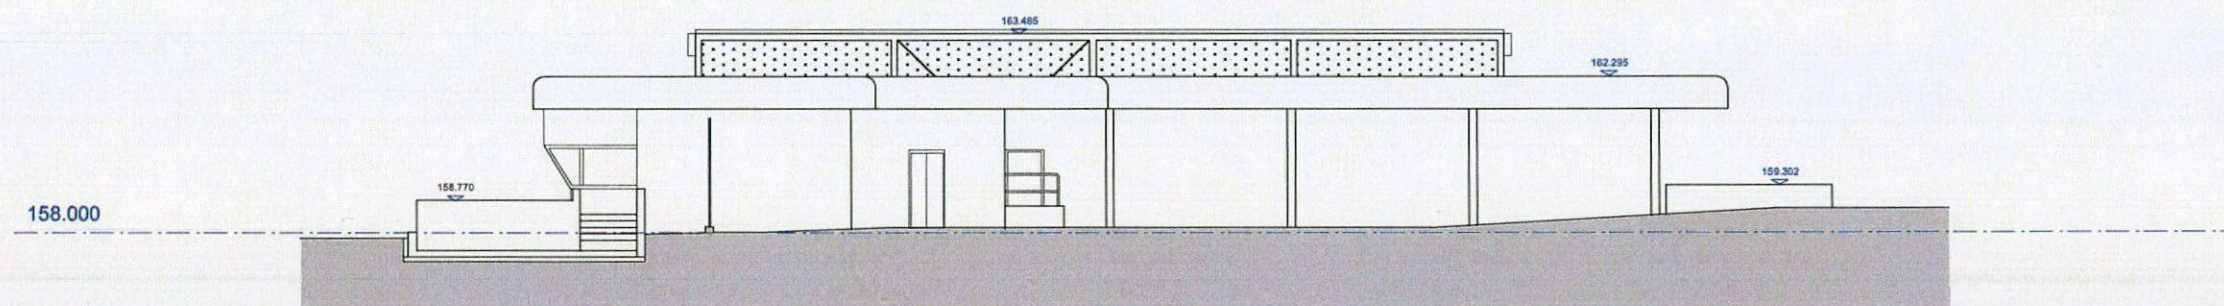

PROPOSED NORTH-EAST ELEVATION

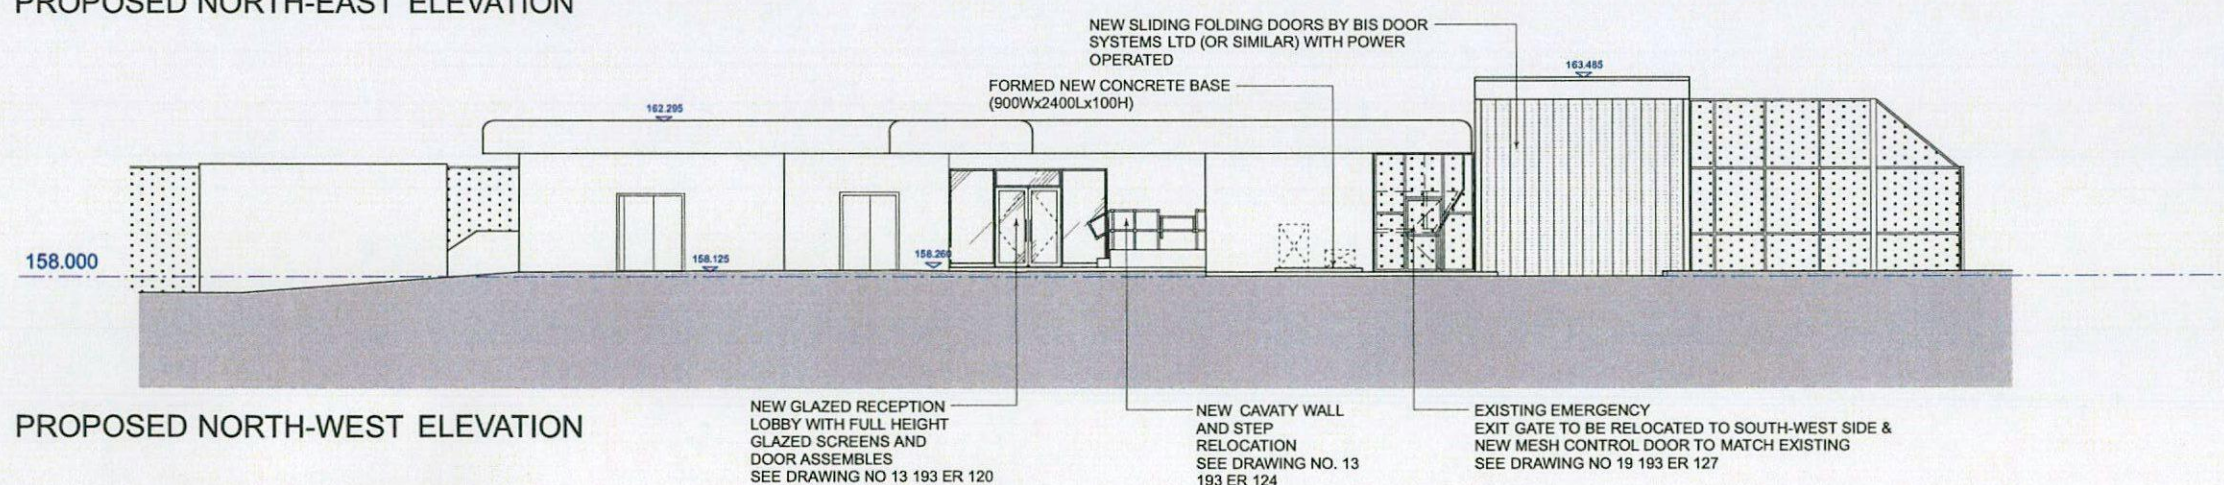

PROPOSED NORTH-WEST ELEVATION

A&Q
PARTNERSHIP

FIRST ISSUE

BY KW DATE 19.12.13

**PLANNING
APPLICATION**

HSBC



HSBC SOUTH YORKSHIRE
GROUP DATA CENTRE

PROPOSED SECURITY LODGE
ELEVATIONS

13 193 PA 043

K WONG / LONDON

1:200 @ A3
1:100 @ A1