

| Drawing No. | Rev No. |
|-------------|---------|
| MJH001 -007 |         |

DO NOT SCALE: Contractor to check all dimensions and report any omissions or errors

NOTES

| Rev | Description | By | CHK | App | Date |
|-----|-------------|----|-----|-----|------|
|-----|-------------|----|-----|-----|------|

JRB DESIGNS LTD  
166 Churchfield Lane  
Darton  
Barnsley  
S75 5EA  
Tel: 01226 383542  
Fax: 01226 380078  
Mob: 07970 541192  
Email: joine@jrbdesigns.co.uk

This drawing is copyright. © Jrbdesigns Ltd.

MR. J HEWITT

EXISTING PLANS

152 CHURCHFIELD LANE  
DARTON  
BARNSLEY  
S75 5EA

Project Title:  
**FRONT DORMER, REAR SINGLE  
STOREY EXTENSION & GARAGE**


Purpose of Issue:

PLANNING


FIRST ISSUE

| Scale at A3 |             | Drawn By    | Date       |
|-------------|-------------|-------------|------------|
| AS SHOWN    |             | JRB         | 10/08/2010 |
| Checked By  | Date        | Approved By | Date       |
| JH          | 10/08/2010  | JH          | 10/08/2010 |
| Project No. | Drawing No. | Revision    |            |
| MJH001      | 007         |             |            |

APPROVAL: ☒ INFORMATION ☐ TENDER ☐ CONTRACT ☐ CONSTRUCTION ☐

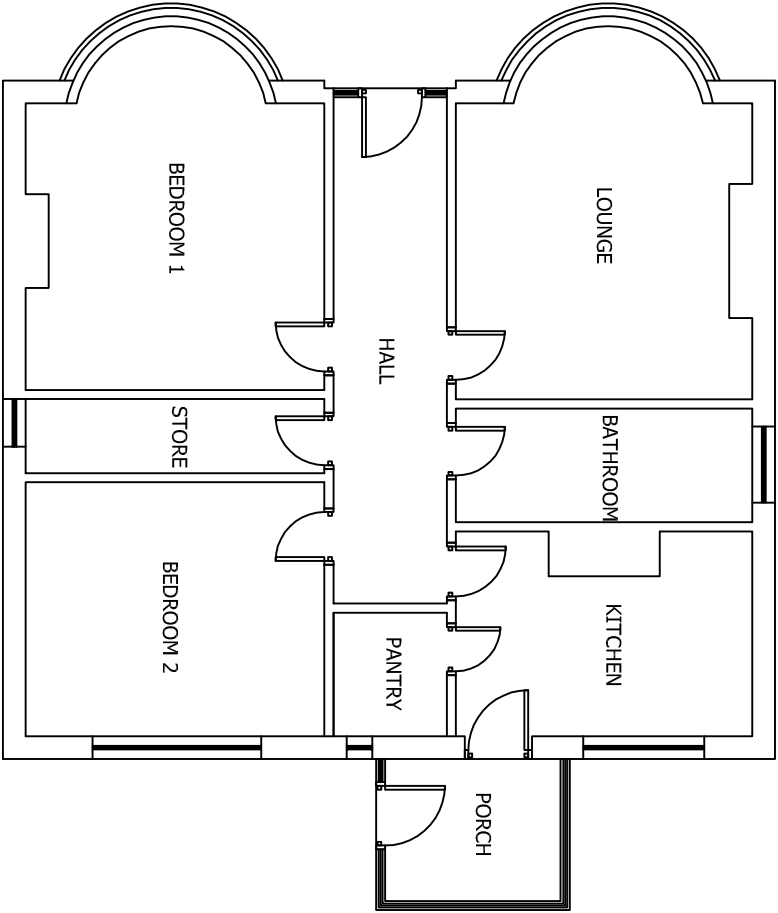

EXISTING GROUND FLOOR PLAN  
SCALE 1:100 AT A3

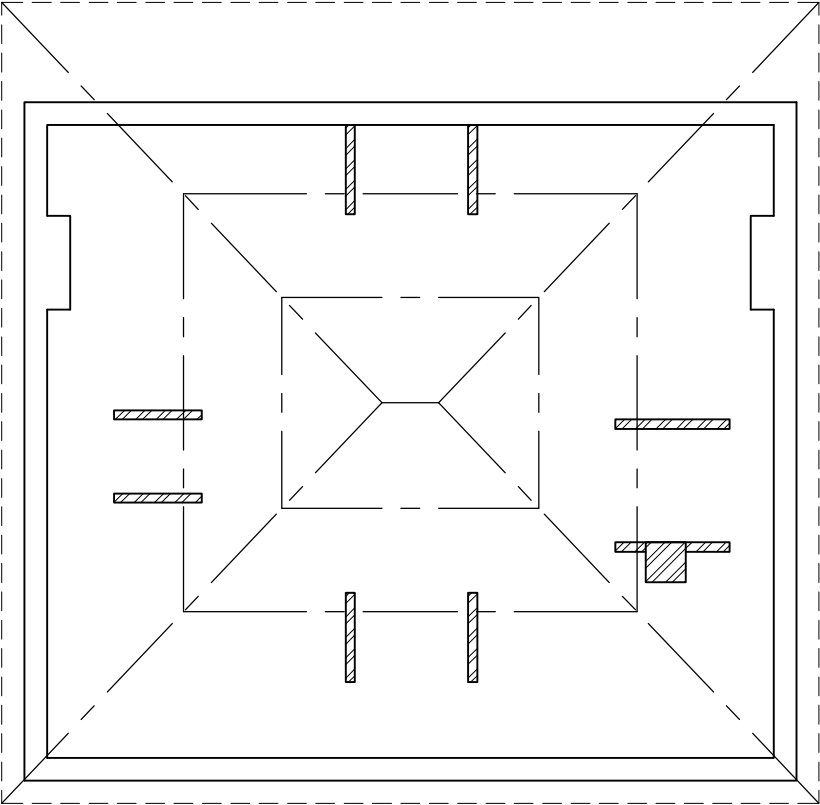

EXISTING FIRST FLOOR PLAN  
SCALE 1:100 AT A3