


DO NOT SCALE FROM THIS DRAWING - PLEASE
REFER TO THE RELEVANT SETTING OUT DRAWING/
DIMENSIONS DRAWING, ALL DIMENSIONS TO BE
CONFIRMED ON SITE

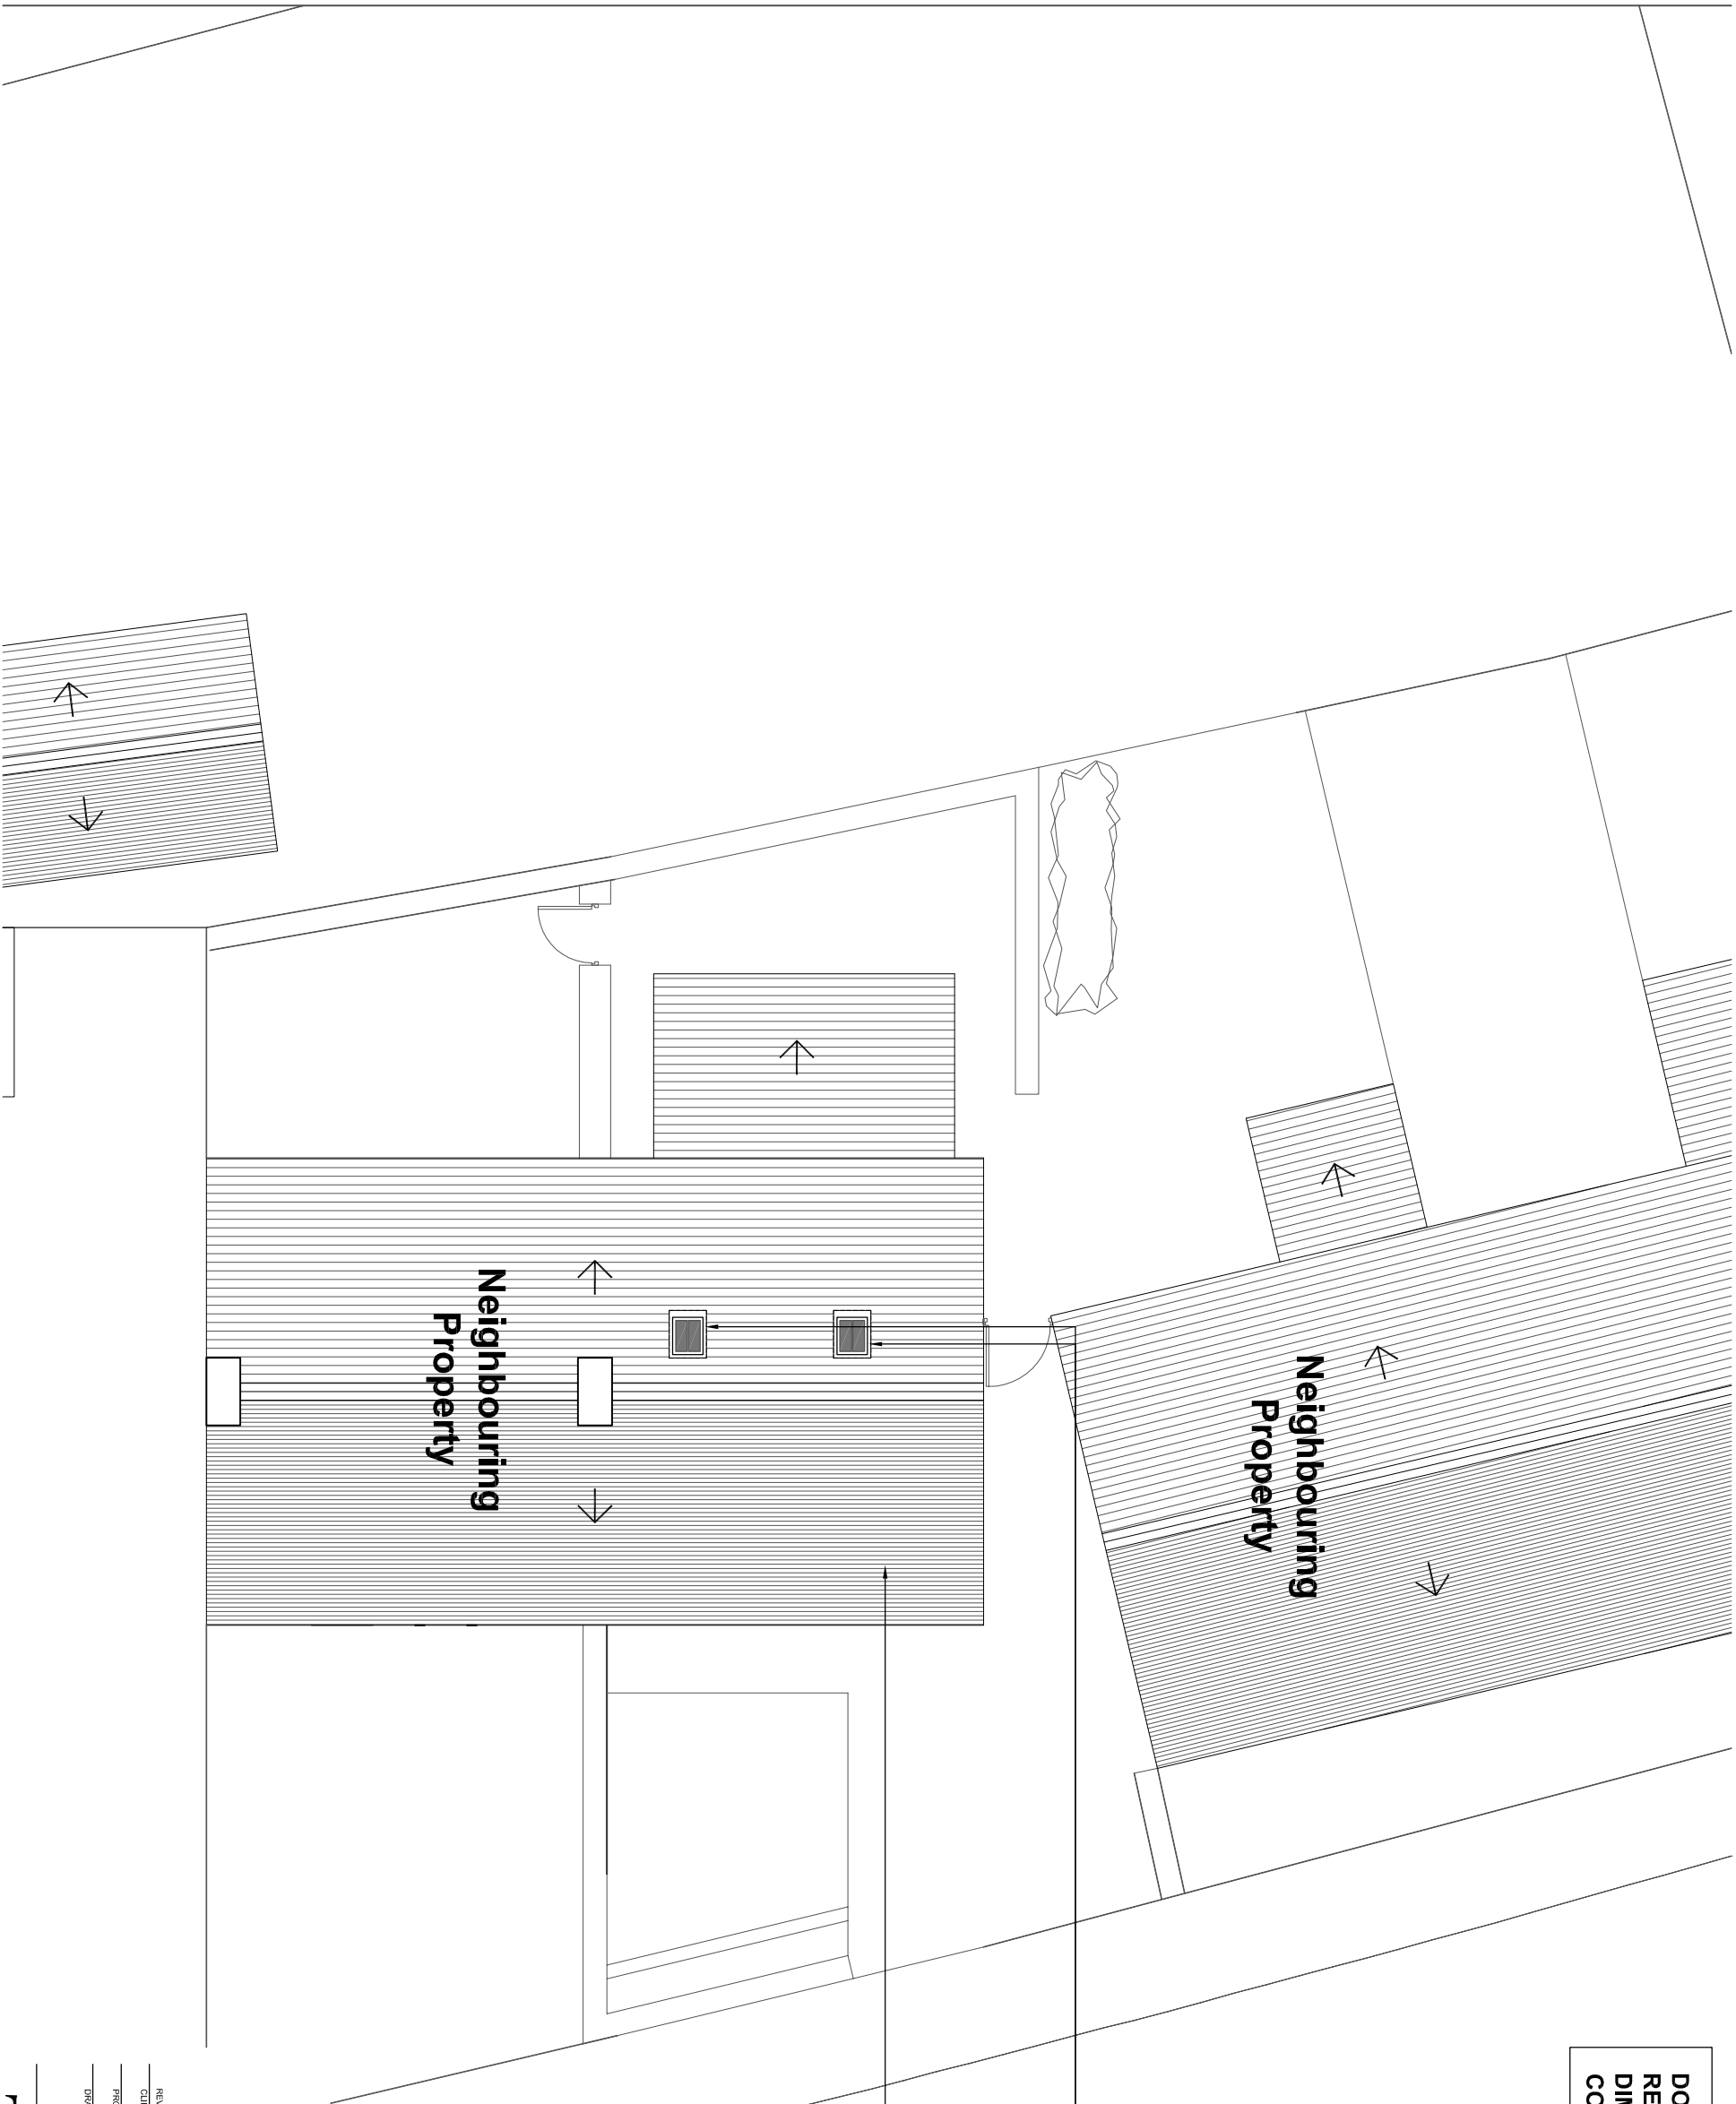

Existing roof stone to be carefully removed and set aside on pallets. allow for marking in chalk to identify coursings for re-installation, existing timber battens to be removed and disposed of, existing timber rafters to be removed and replaced with new 50mm x 150mm sw timber rafters located to match existing, include for 125mm Celotex rigid board insulation between rafters and for 37.5mm Celotex rigid board insulated dry-lining to the underside all to achieve a U-Value of 0.18W/m²K. install new sw timber battens, gauge to suit stone tiles and reinstall existing stone tiles to match previous coursings

Install 2 No Velux 550mm x 700mm CK01 centre-pivot conservation rooflights to the West facing roof pitch above Bedroom 02 & Bedroom 03 all as shown

ISSUED FOR PLANNING

REVISION	DATE	DRAWN	CHECKED	DESCRIPTION	SCALE	DATE
CLIENT						
PROJECT						
DRAWING TITLE						
ROOF PLAN AS PROPOSED						
1657						
204						

TIMEARCHITECTS

Roof Plan As Proposed

Scale 1:100@A3