




**PROPOSED
REAR ELEVATION**
SCALE 1:100




**PROPOSED
SIDE ELEVATION**
SCALE 1:100




**PROPOSED
FRONT ELEVATION**
SCALE 1:100

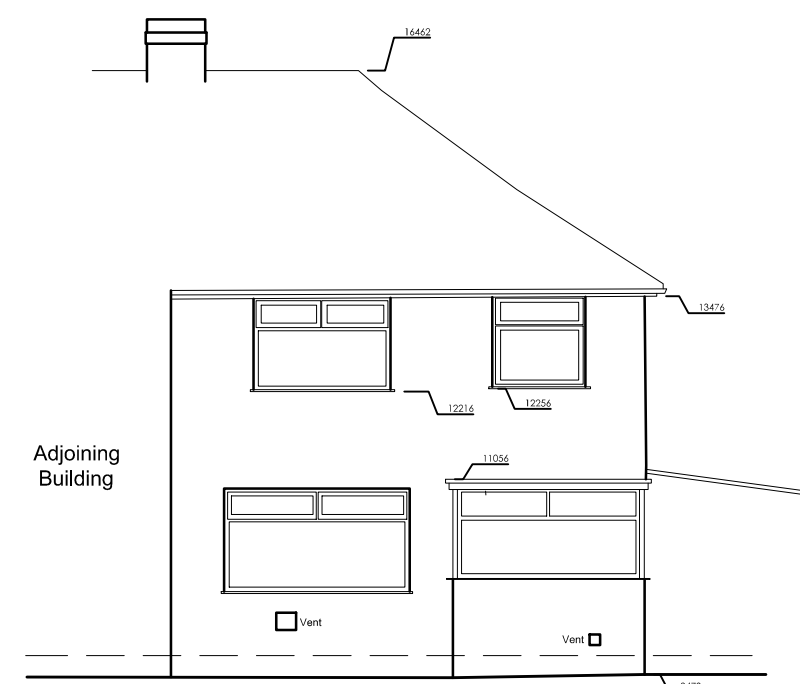

**EXISTING
REAR ELEVATION**
SCALE 1:100

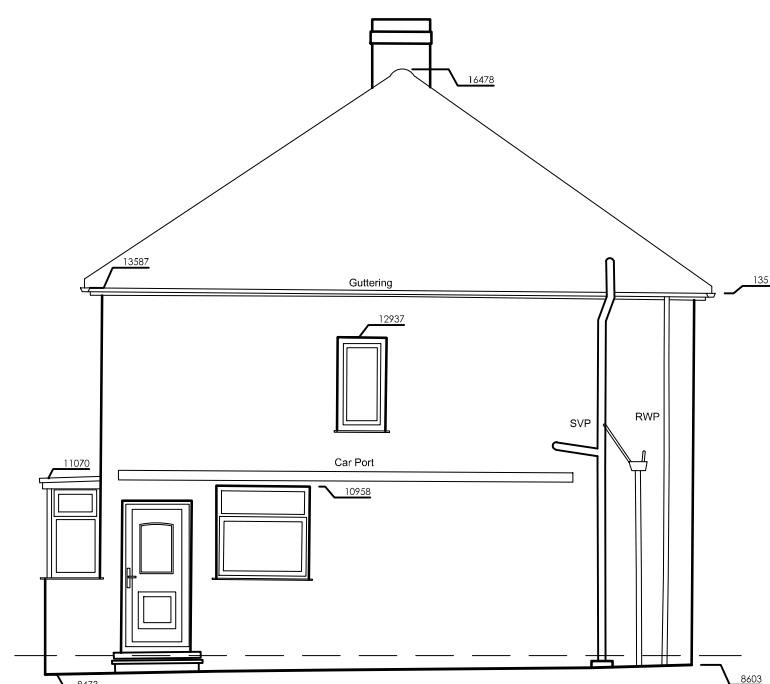


**EXISTING
SIDE ELEVATION**
SCALE 1:100

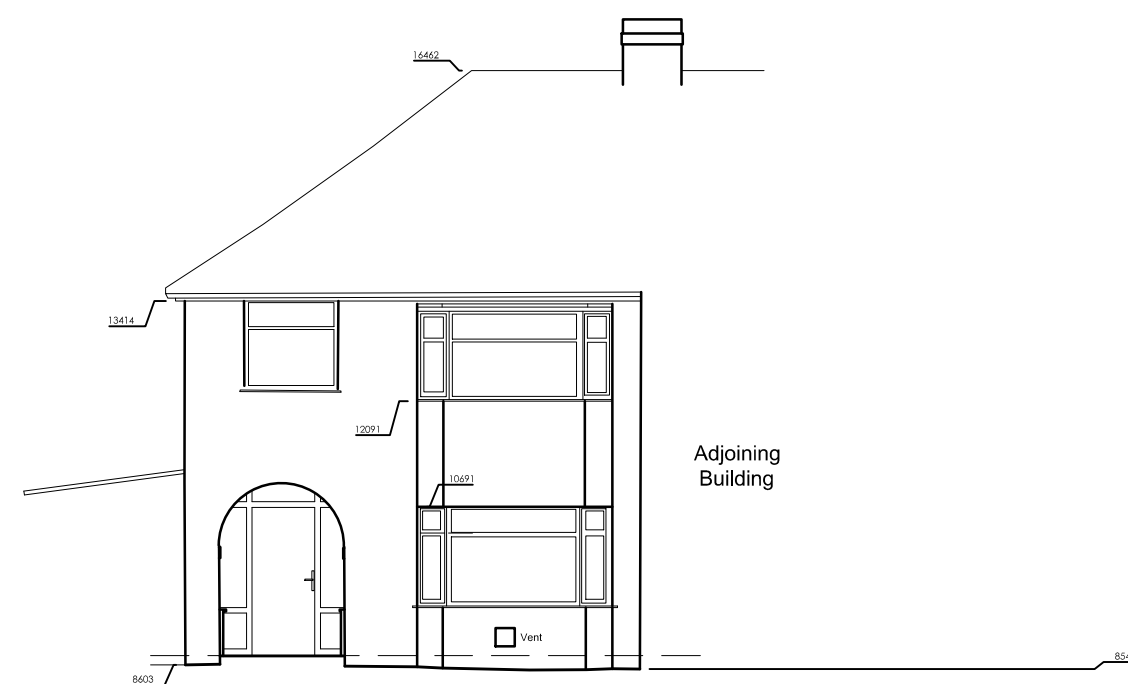


**EXISTING
FRONT ELEVATION**
SCALE 1:100




LOCATION PLAN
SCALE 1:1250

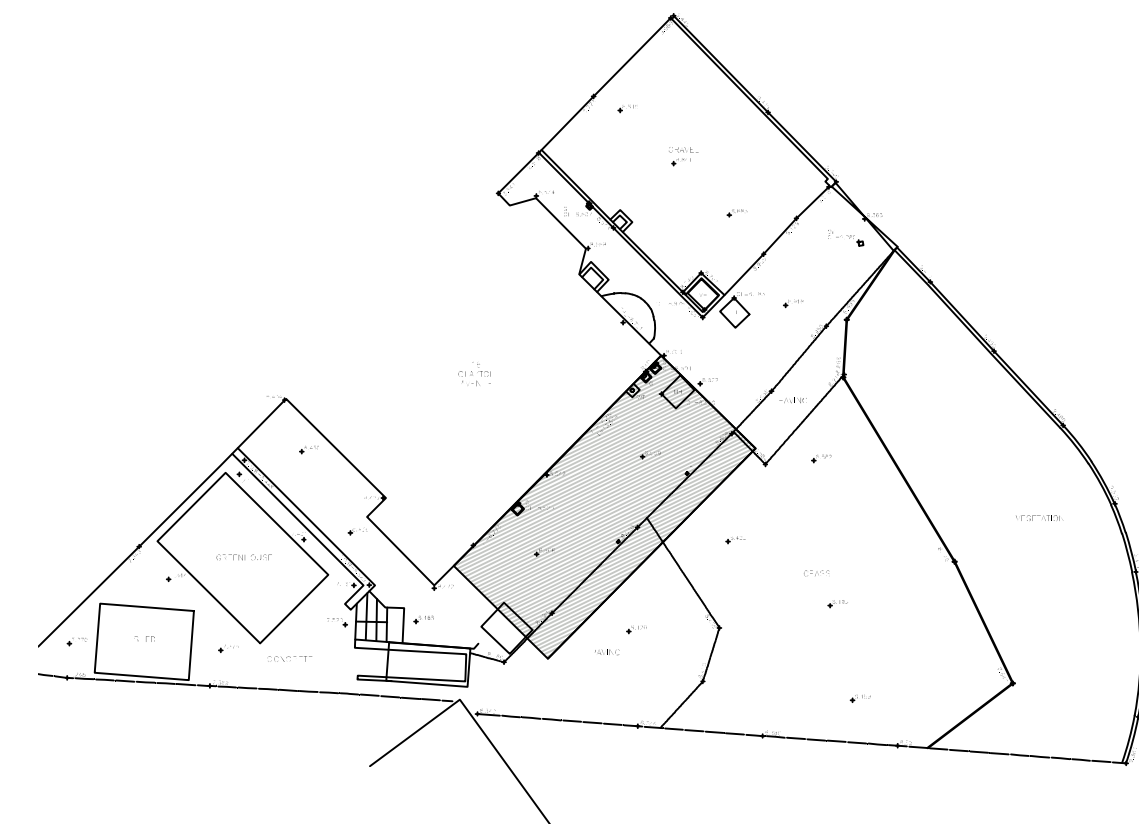


BLOCK PLAN
SCALE 1:200

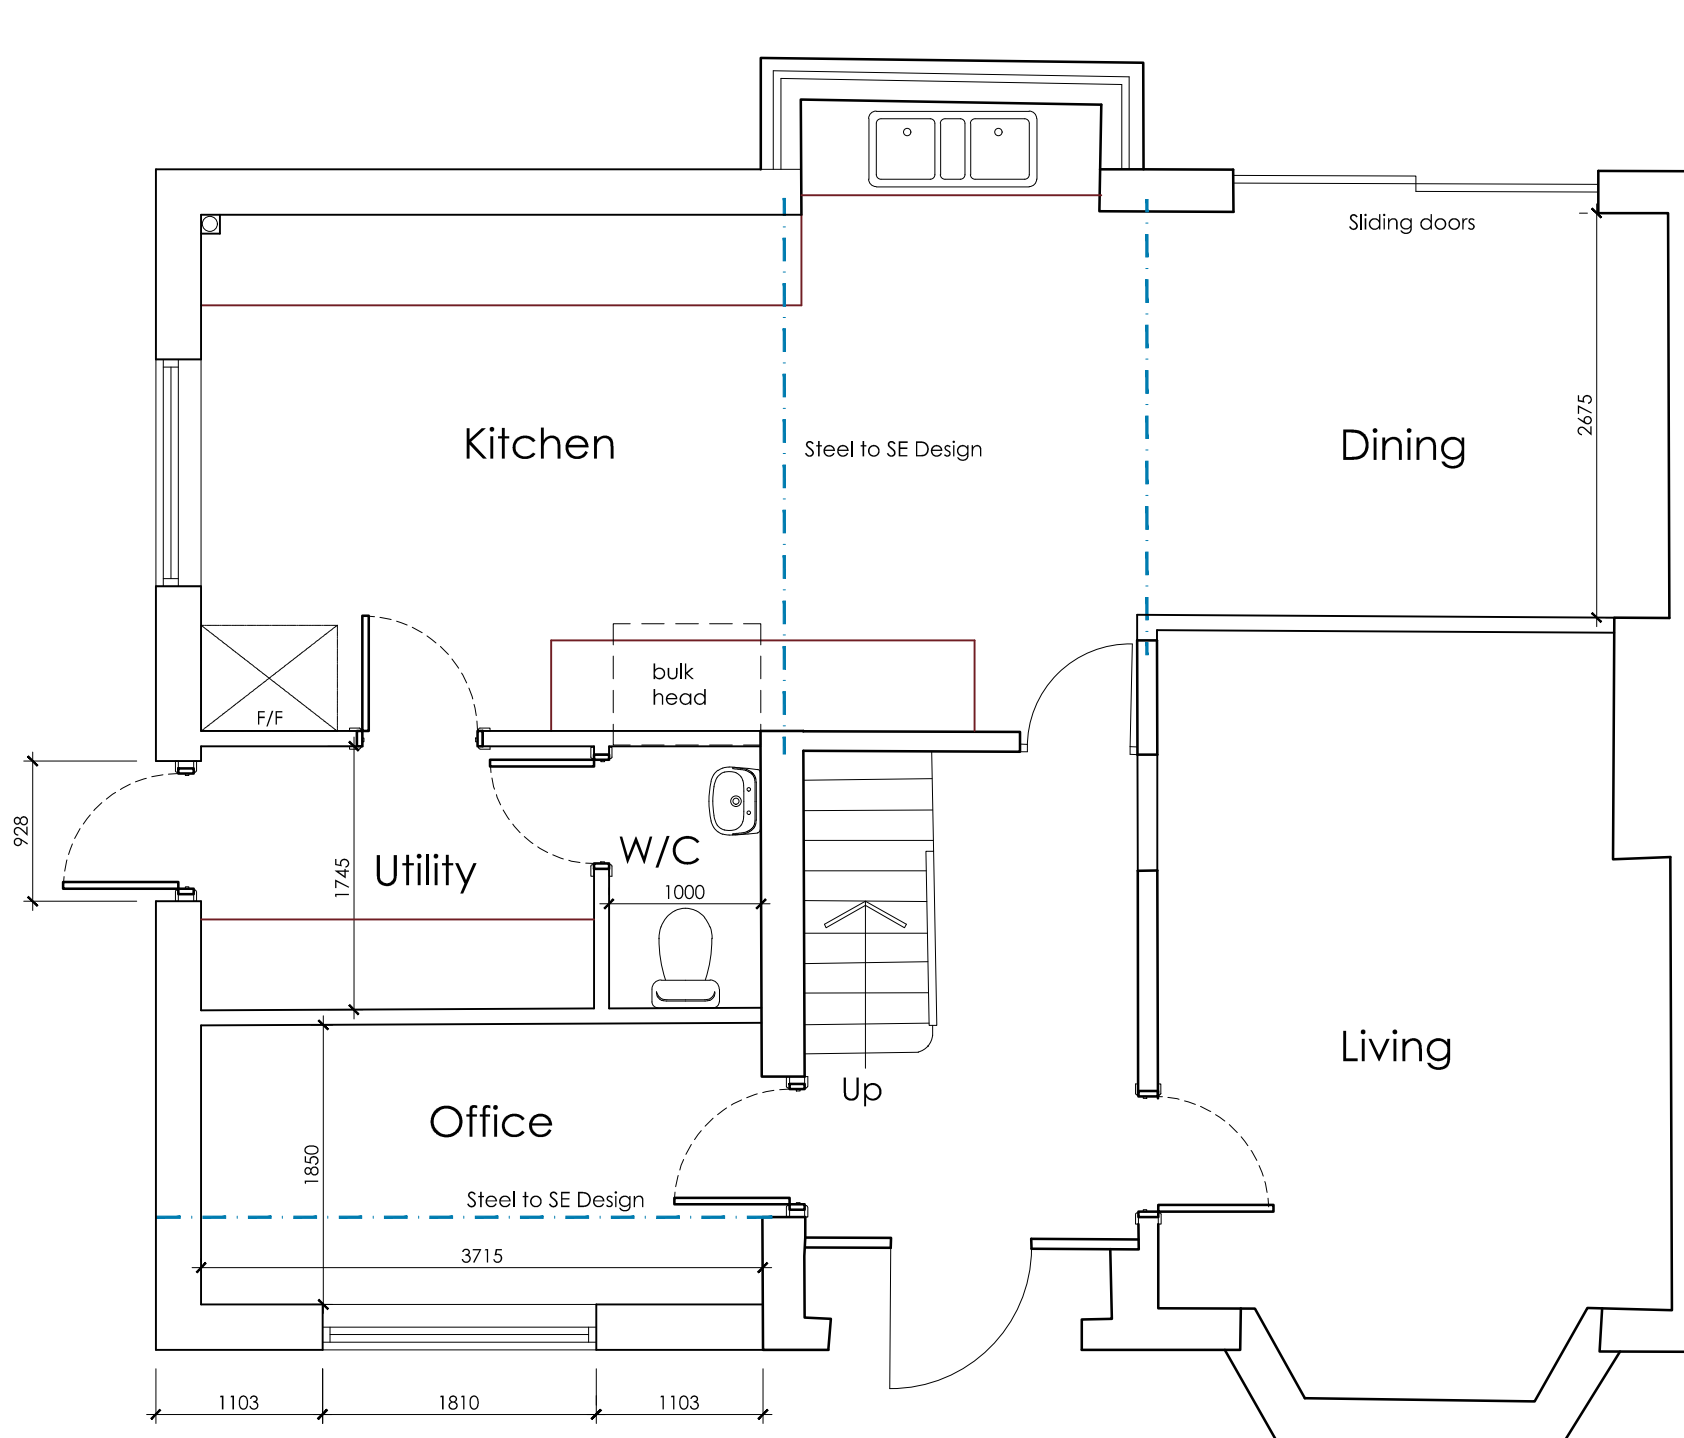


**PROPOSED GROUND
FLOOR PLAN**
SCALE 1:50

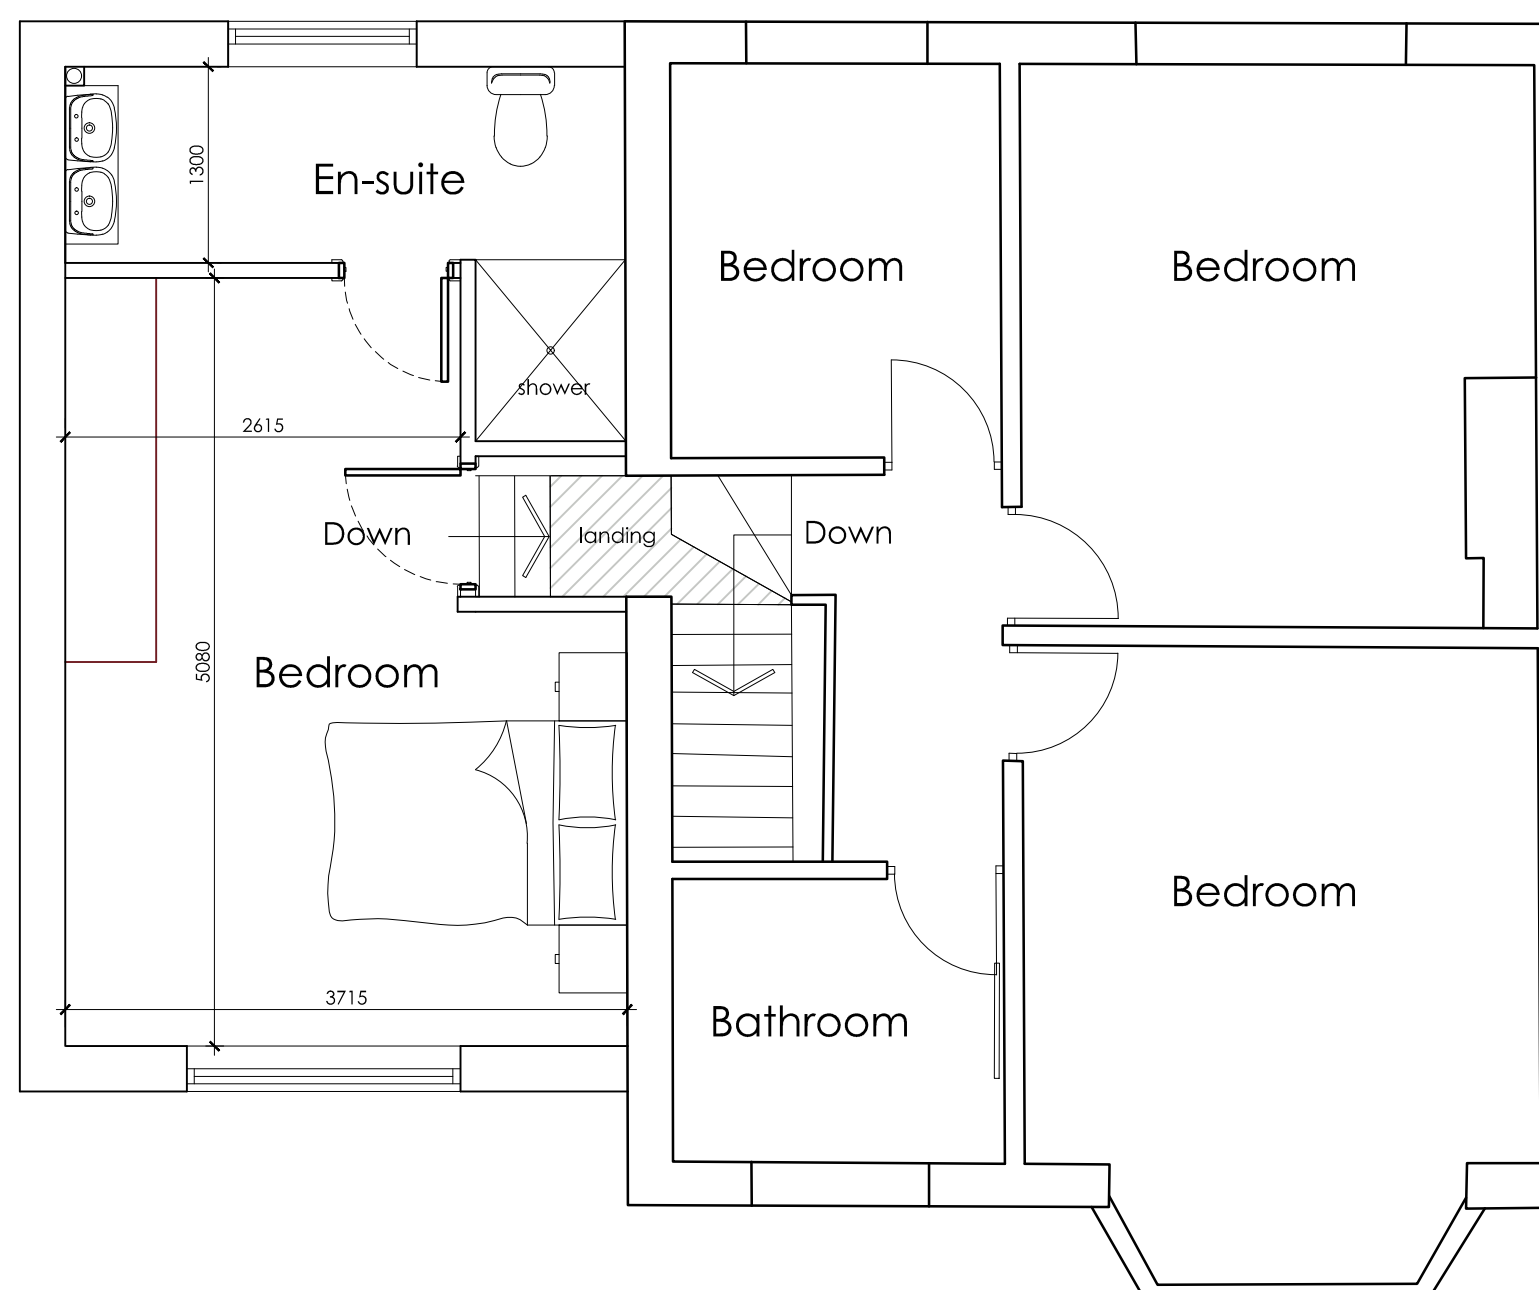

**PROPOSED FIRST
FLOOR PLAN**
SCALE 1:50

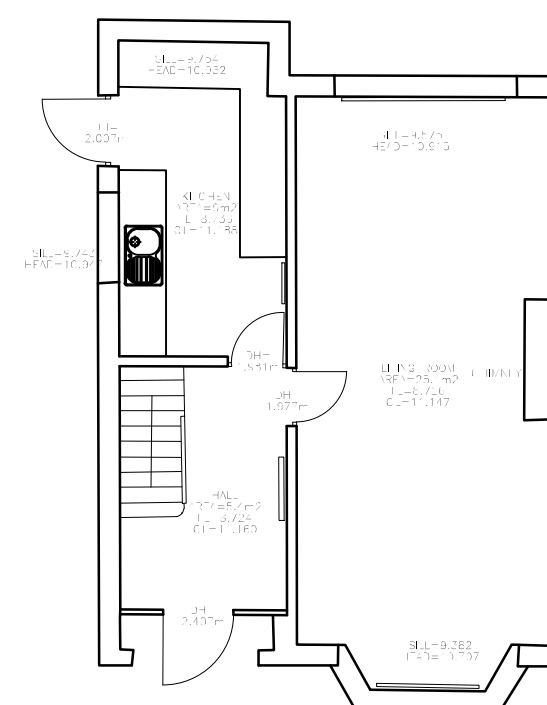

**EXISTING GROUND
FLOOR PLAN**
SCALE 1:100

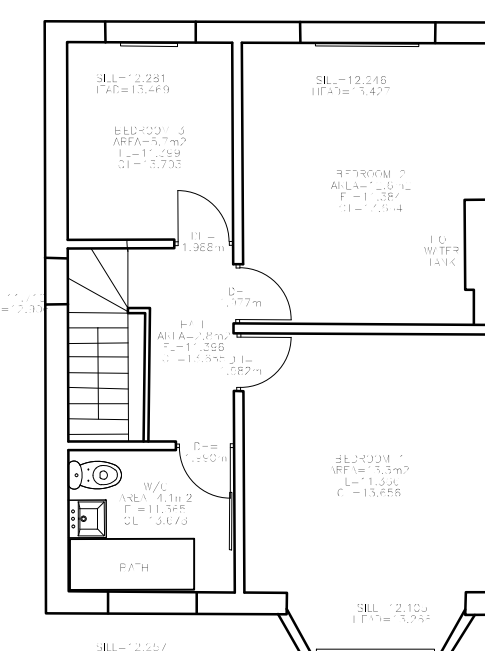

**EXISTING FIRST
FLOOR PLAN**
SCALE 1:100

 White Agus PARTNERSHIP			OFFICE ONE, 34 VICTORIA ROAD, BARNSELEY, S70 2BU			Phone: 01226 208482				
ARCHITECTURAL SERVICES						Email: info@whiteaguspartnership.co.uk Web: www.whiteaguspartnership.co.uk				
Project: PROPOSED EXTENSION AT 16 CLAYTON AVE, THURNSCOE ROTHERHAM, S63 0RY						Client: MS LAURA ELWELL				
Drawing Title: PLANS AND ELEVATIONS						Date: FEB 2022		Scale: 1:50 & 1:100 @ A1		
						Ref: 21-228		Dwg. No. 01		Rev. D
Date		Suffix	Description			Date		Suffix	Description	
21/02/2022		A	REVISED TO CLIENT REQUIREMENTS							
		B	REVISED TO CLIENT REQUIREMENTS							
01/03/2022		C	REVISED TO CLIENT REQUIREMENTS							
04/03/2022		D	REVISED FOR PLANNING							