




FRONT ELEVATION




SIDE ELEVATION




REAR ELEVATION

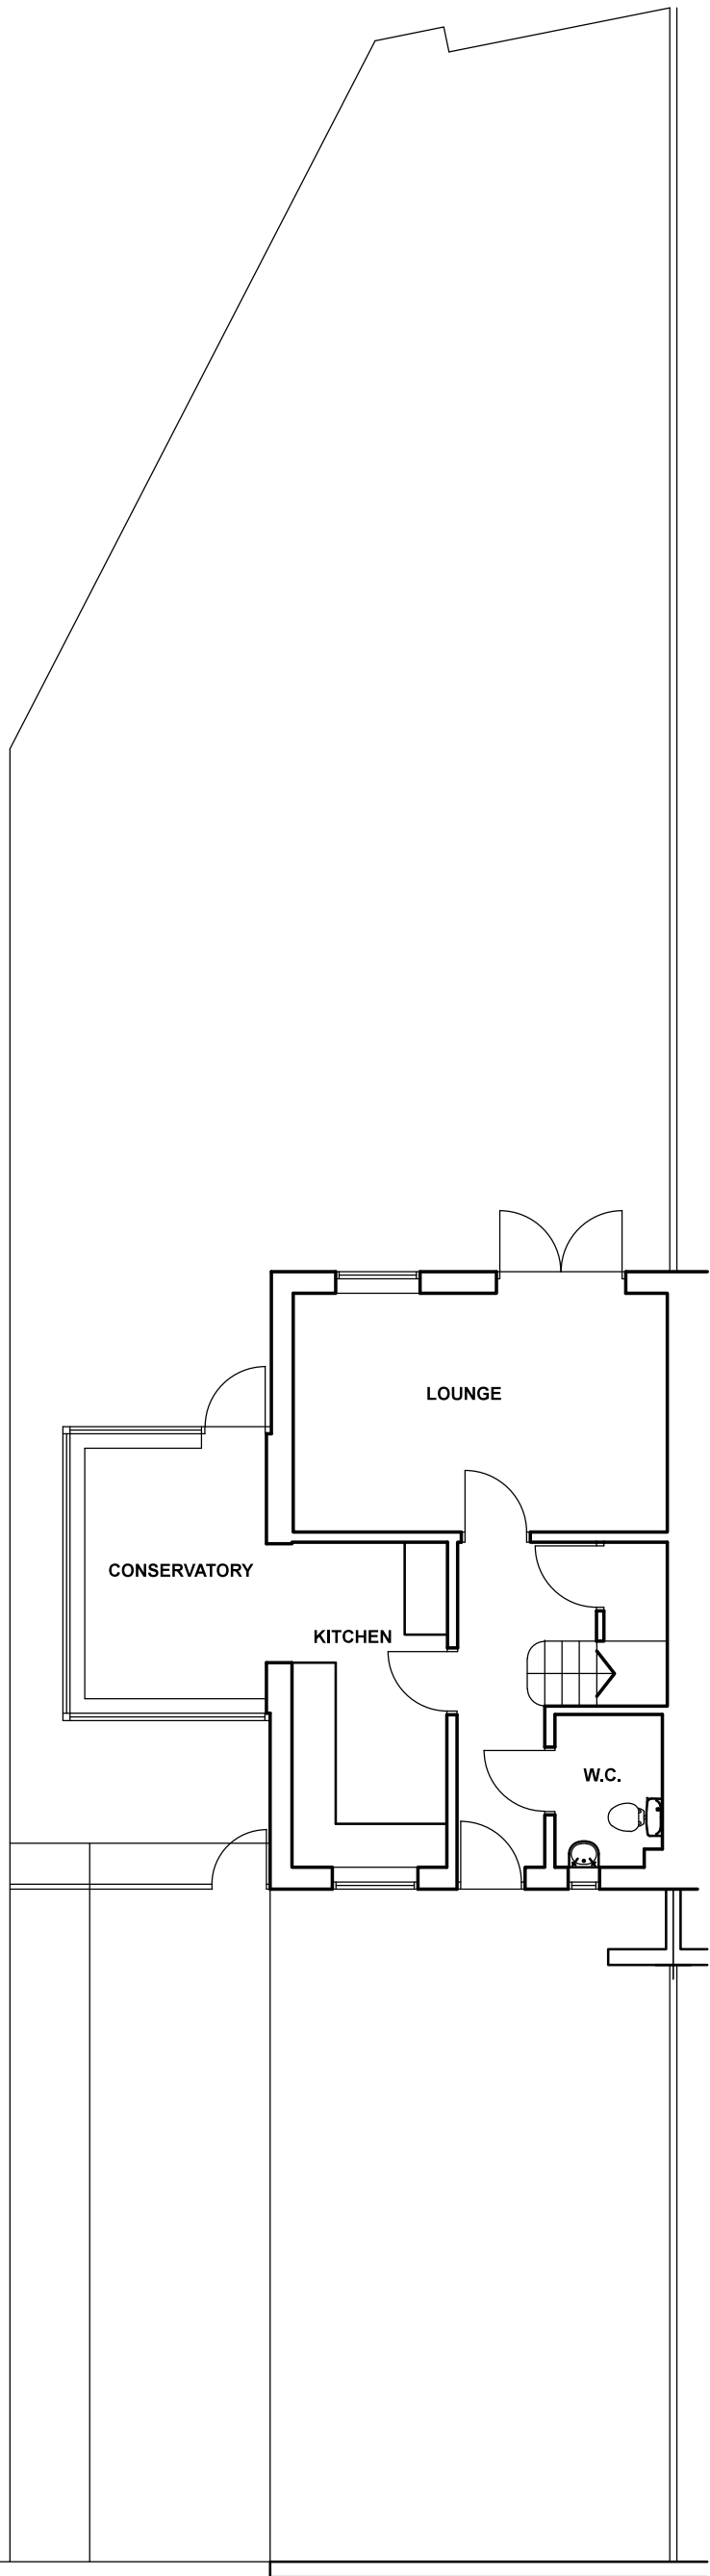

BLOCK PLAN 1:100

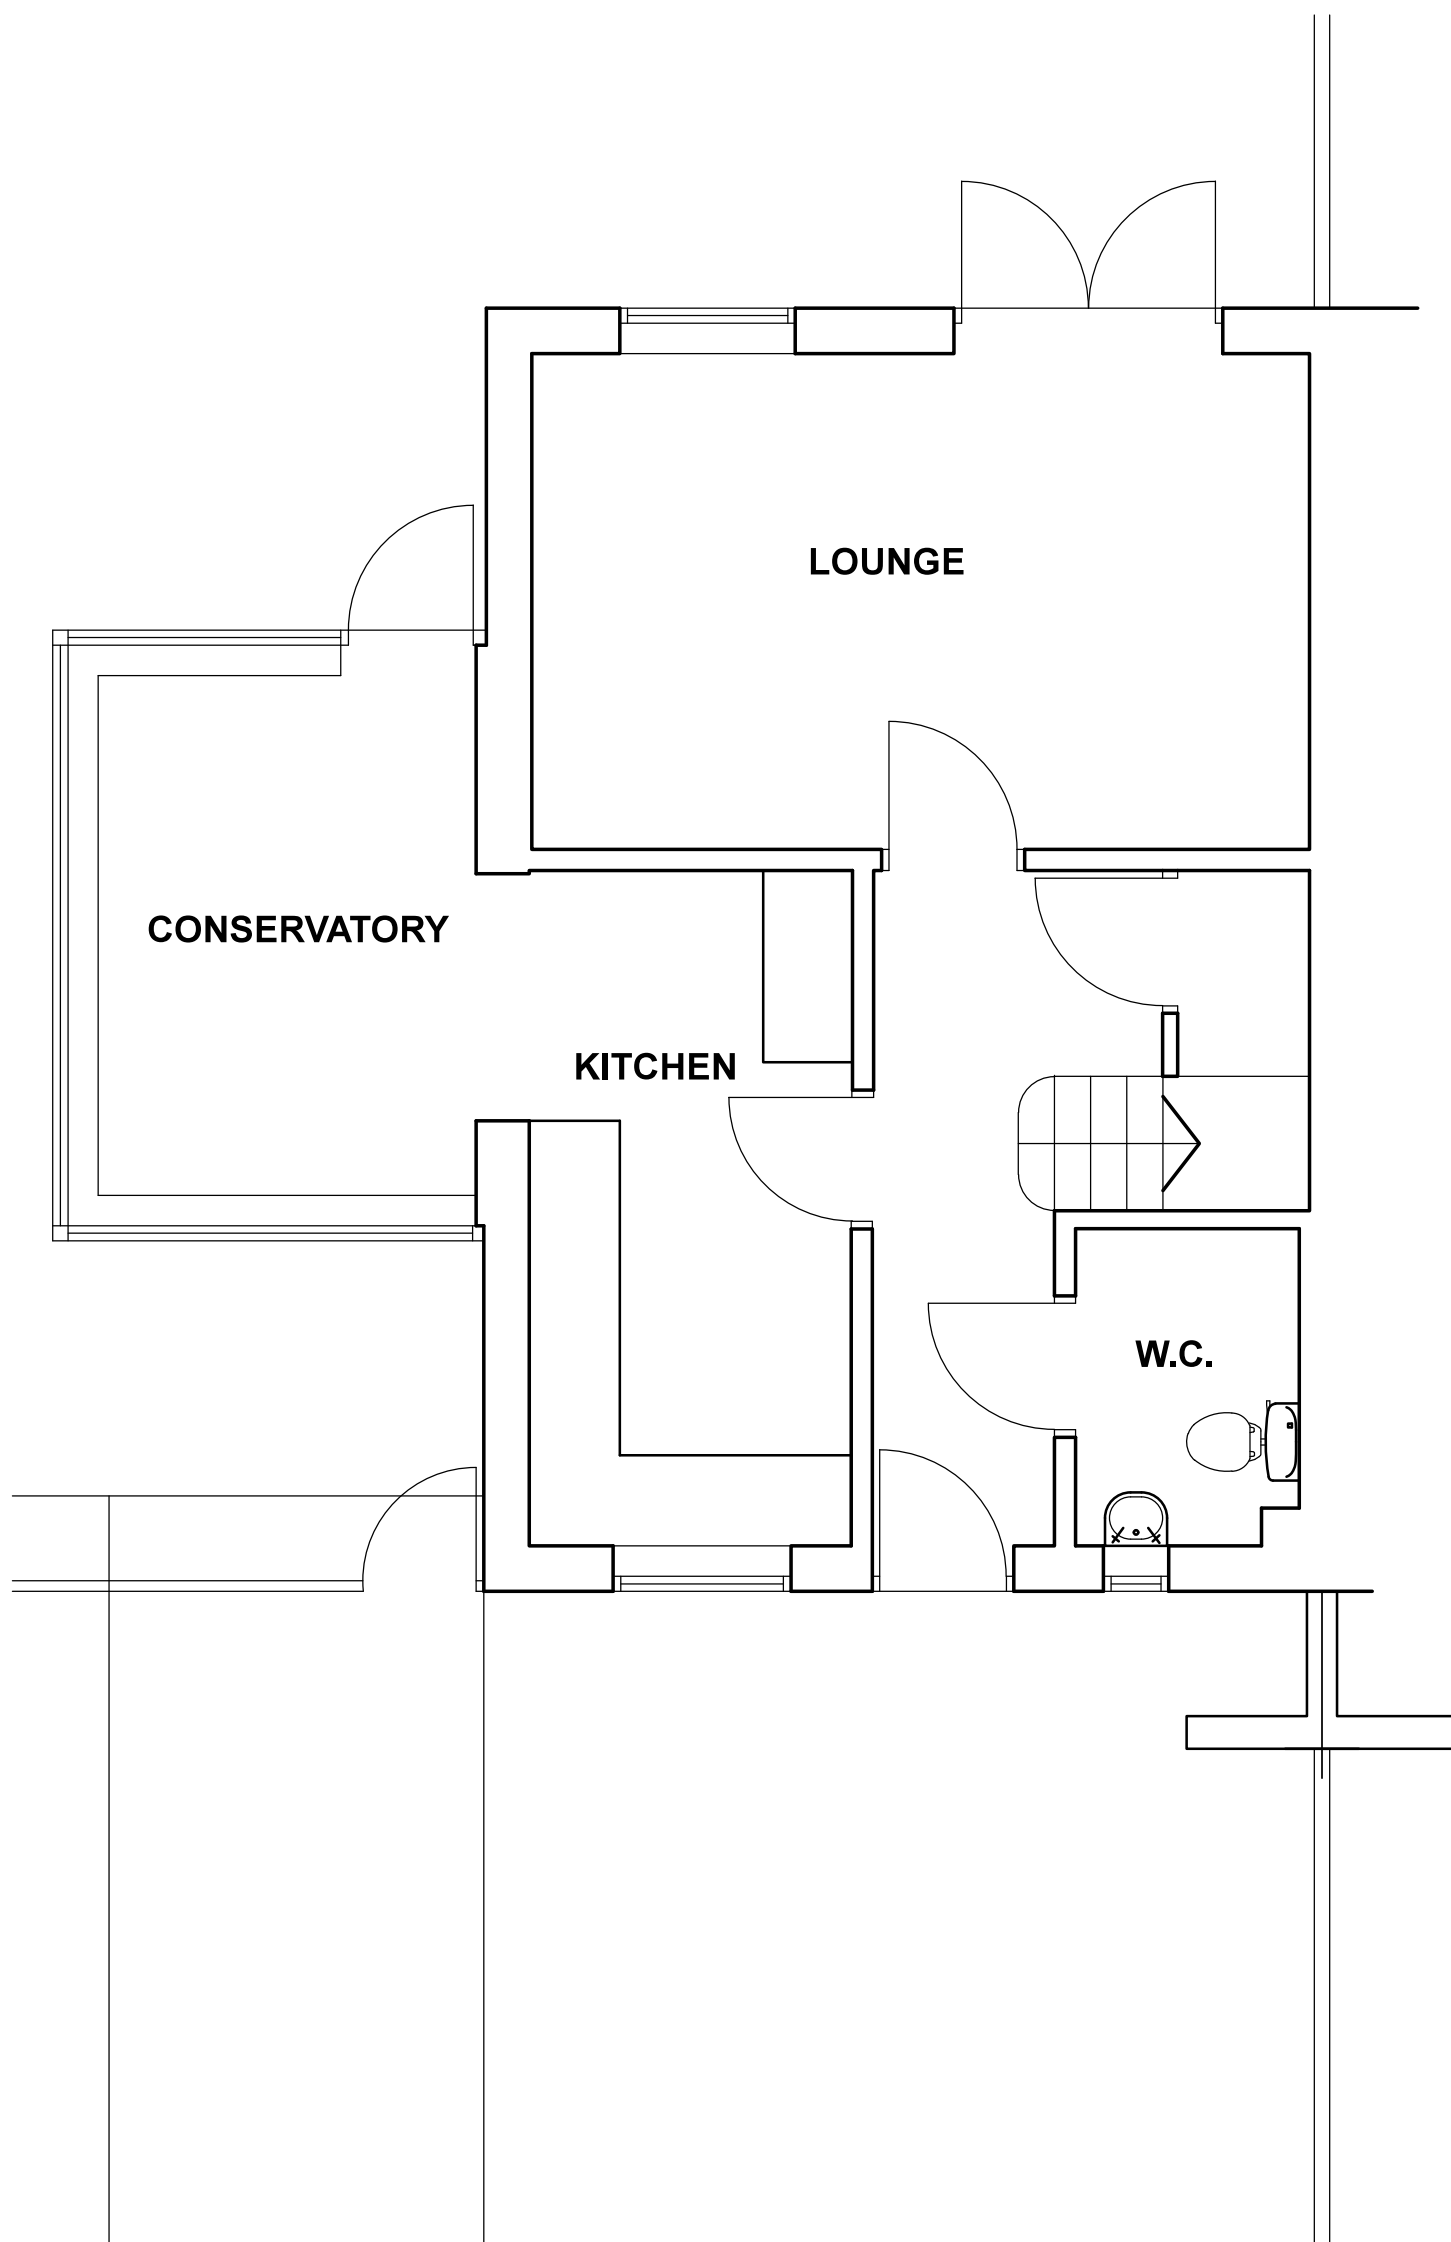

GROUND FLOOR PLAN

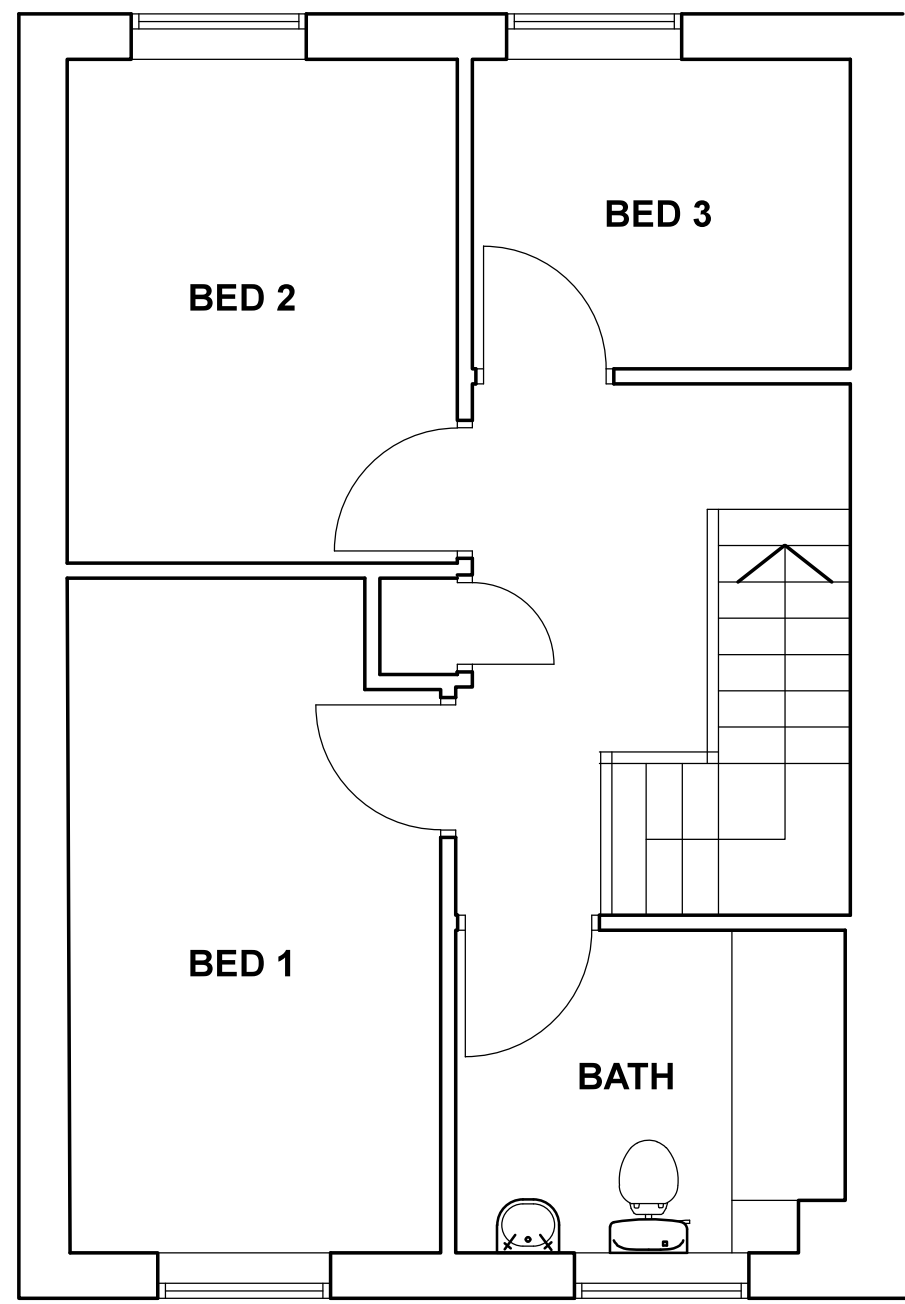

FIRST FLOOR PLAN



CLIENT NAME GARY DAWSON  
PROJECT LOCATION 27 WILLOW CLOSE, HOYLAND  
JOB NUMBER 13 23  
DRAWING NUMBER 01  
DRAWING TITLE EXISTING PLANS AND ELEVATIONS  
SCALE 1/50 @A1  
DATE 04/07/13  
REVISION -

THE LOFT, 3 MORTON CRESCENT, FERRYBRIDGE ROAD, CASTLEFORD, WEST YORKS, WF10 4JZ  
T 01936 590000 F 01937 750429 M 07961 257964  
E mark@markashilton.co.uk