
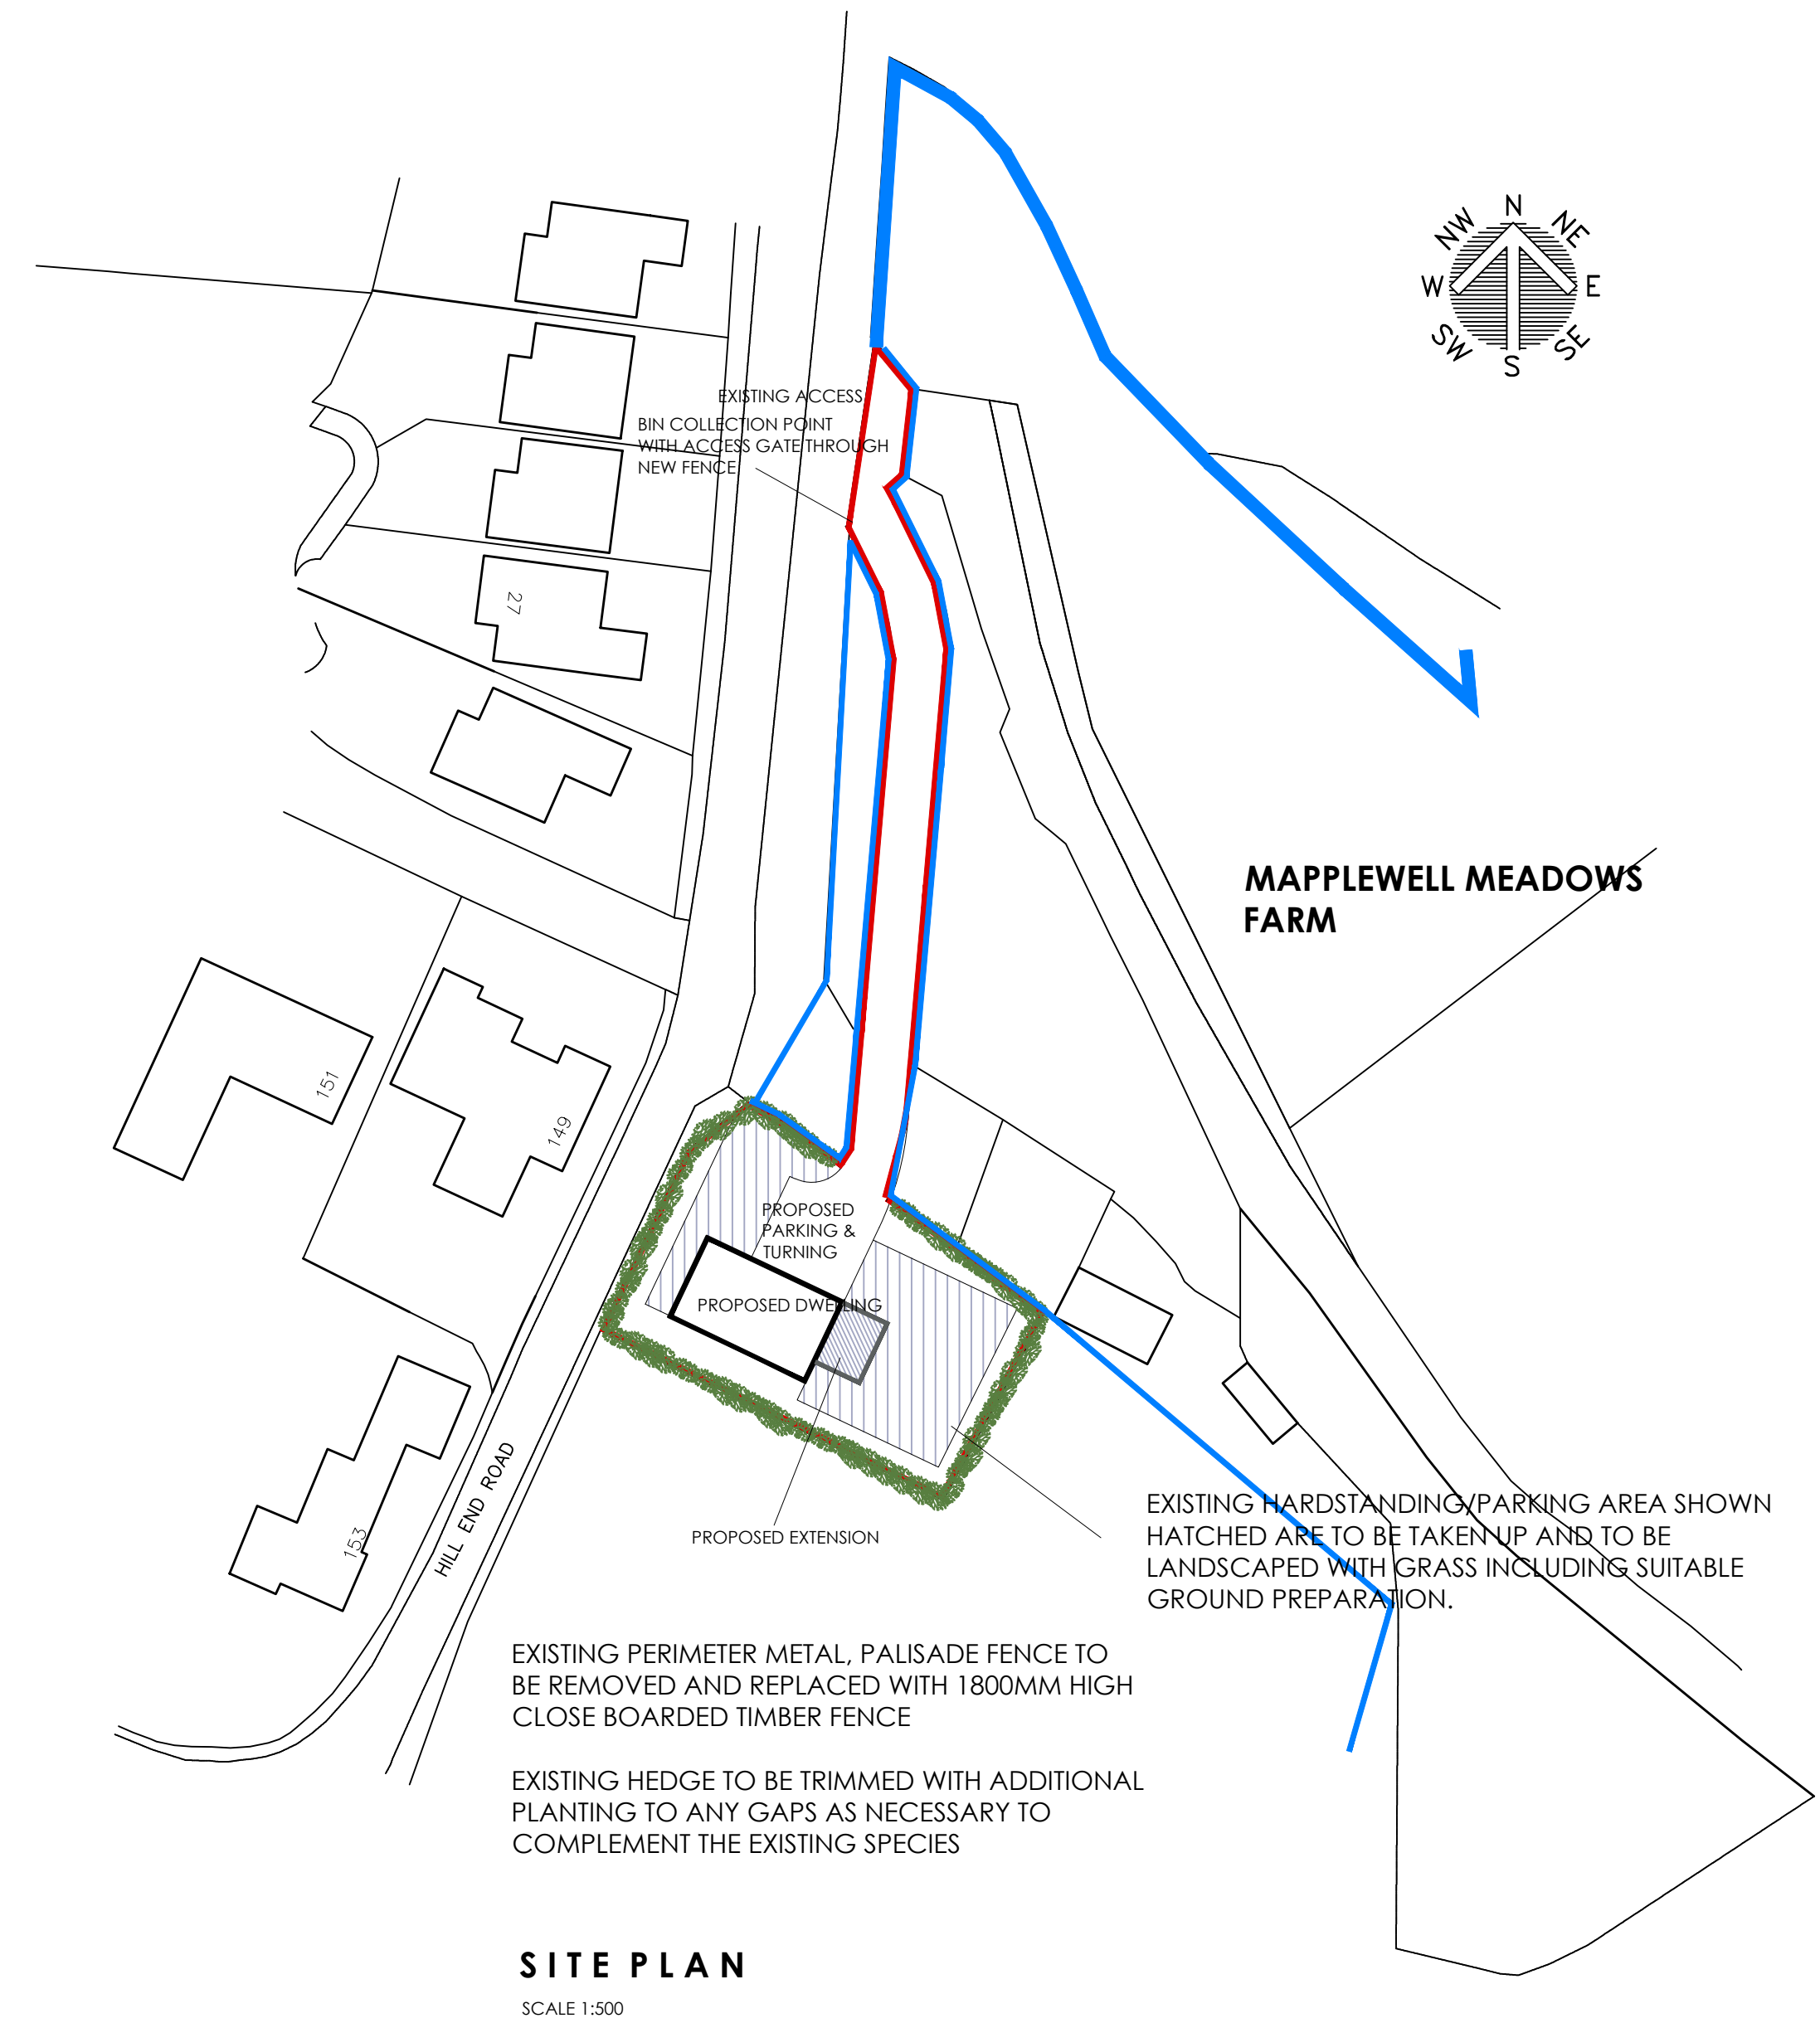
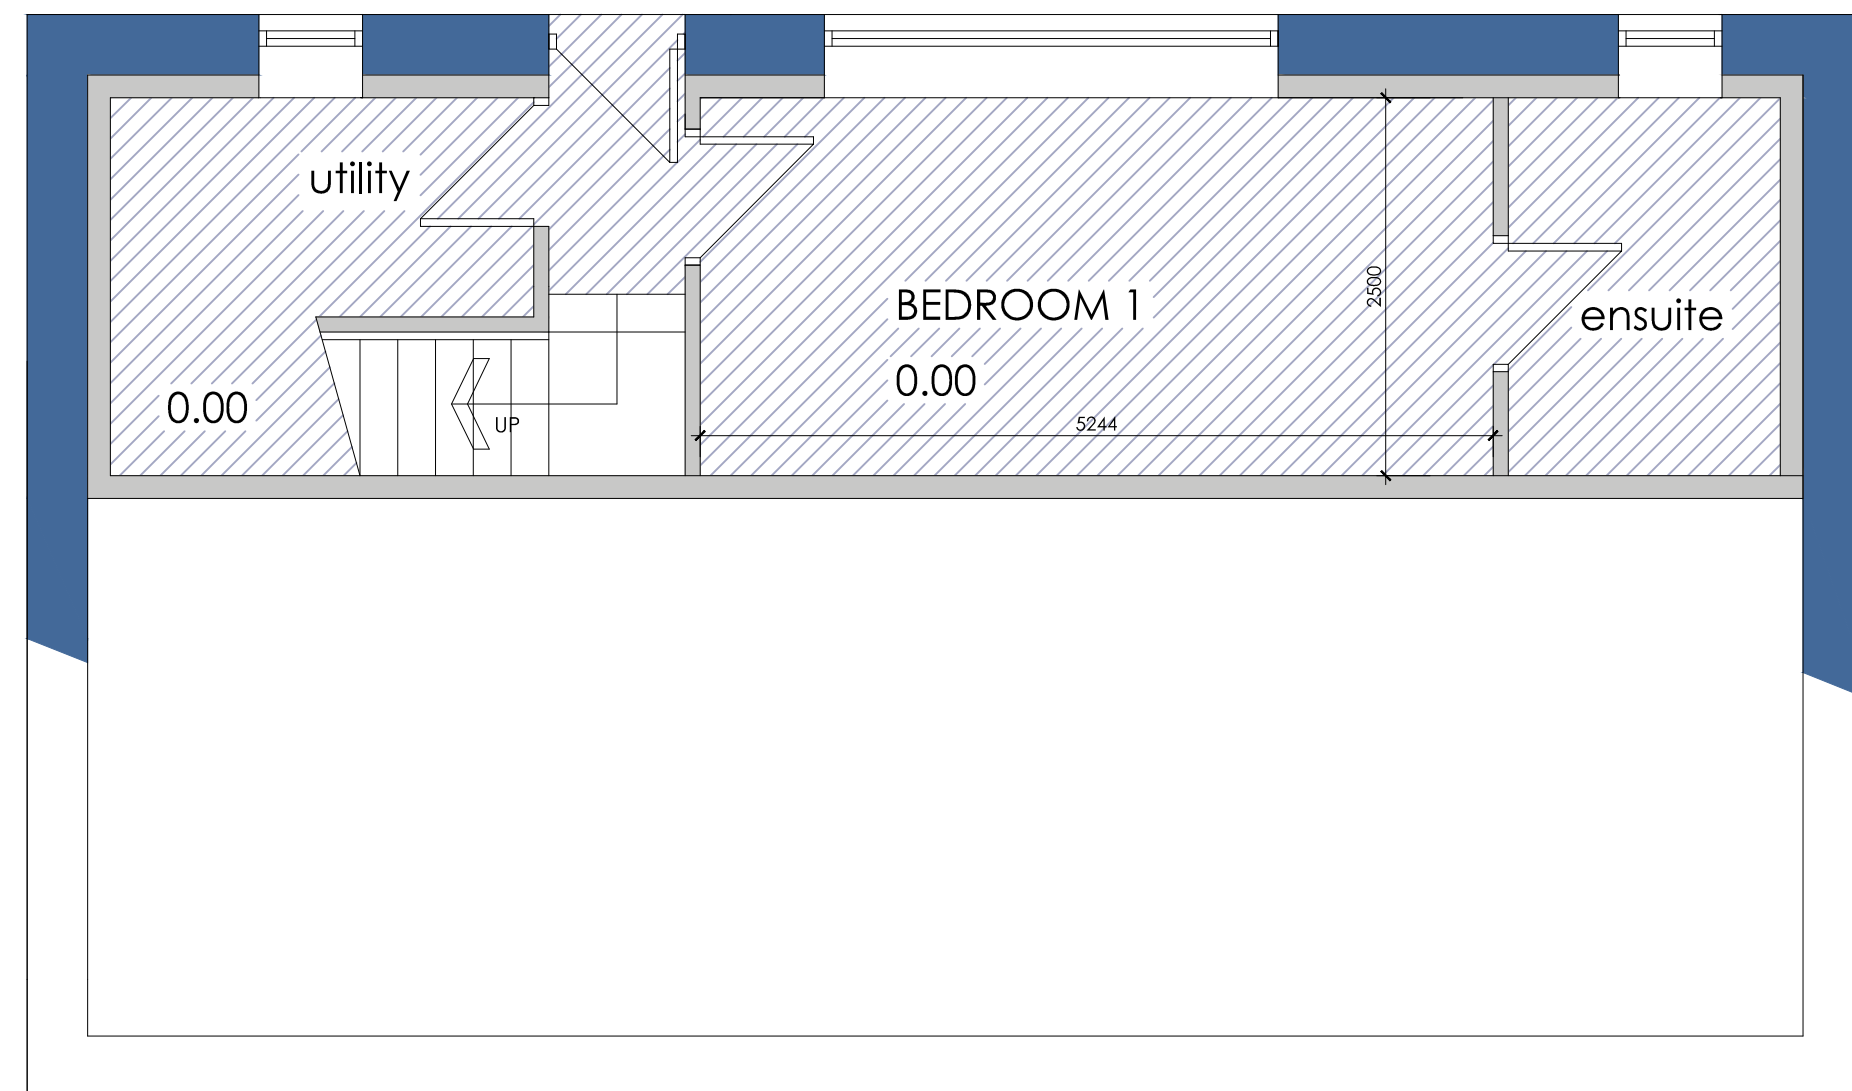
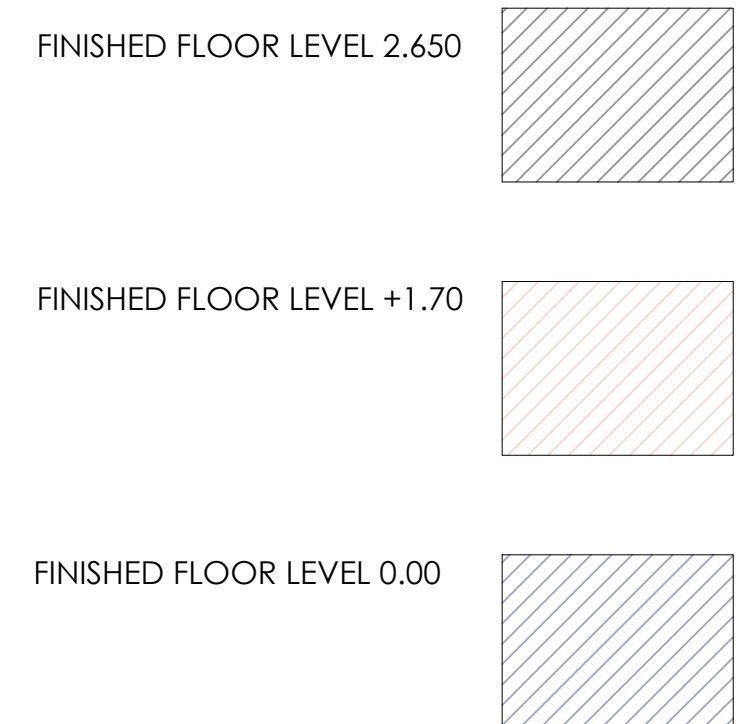


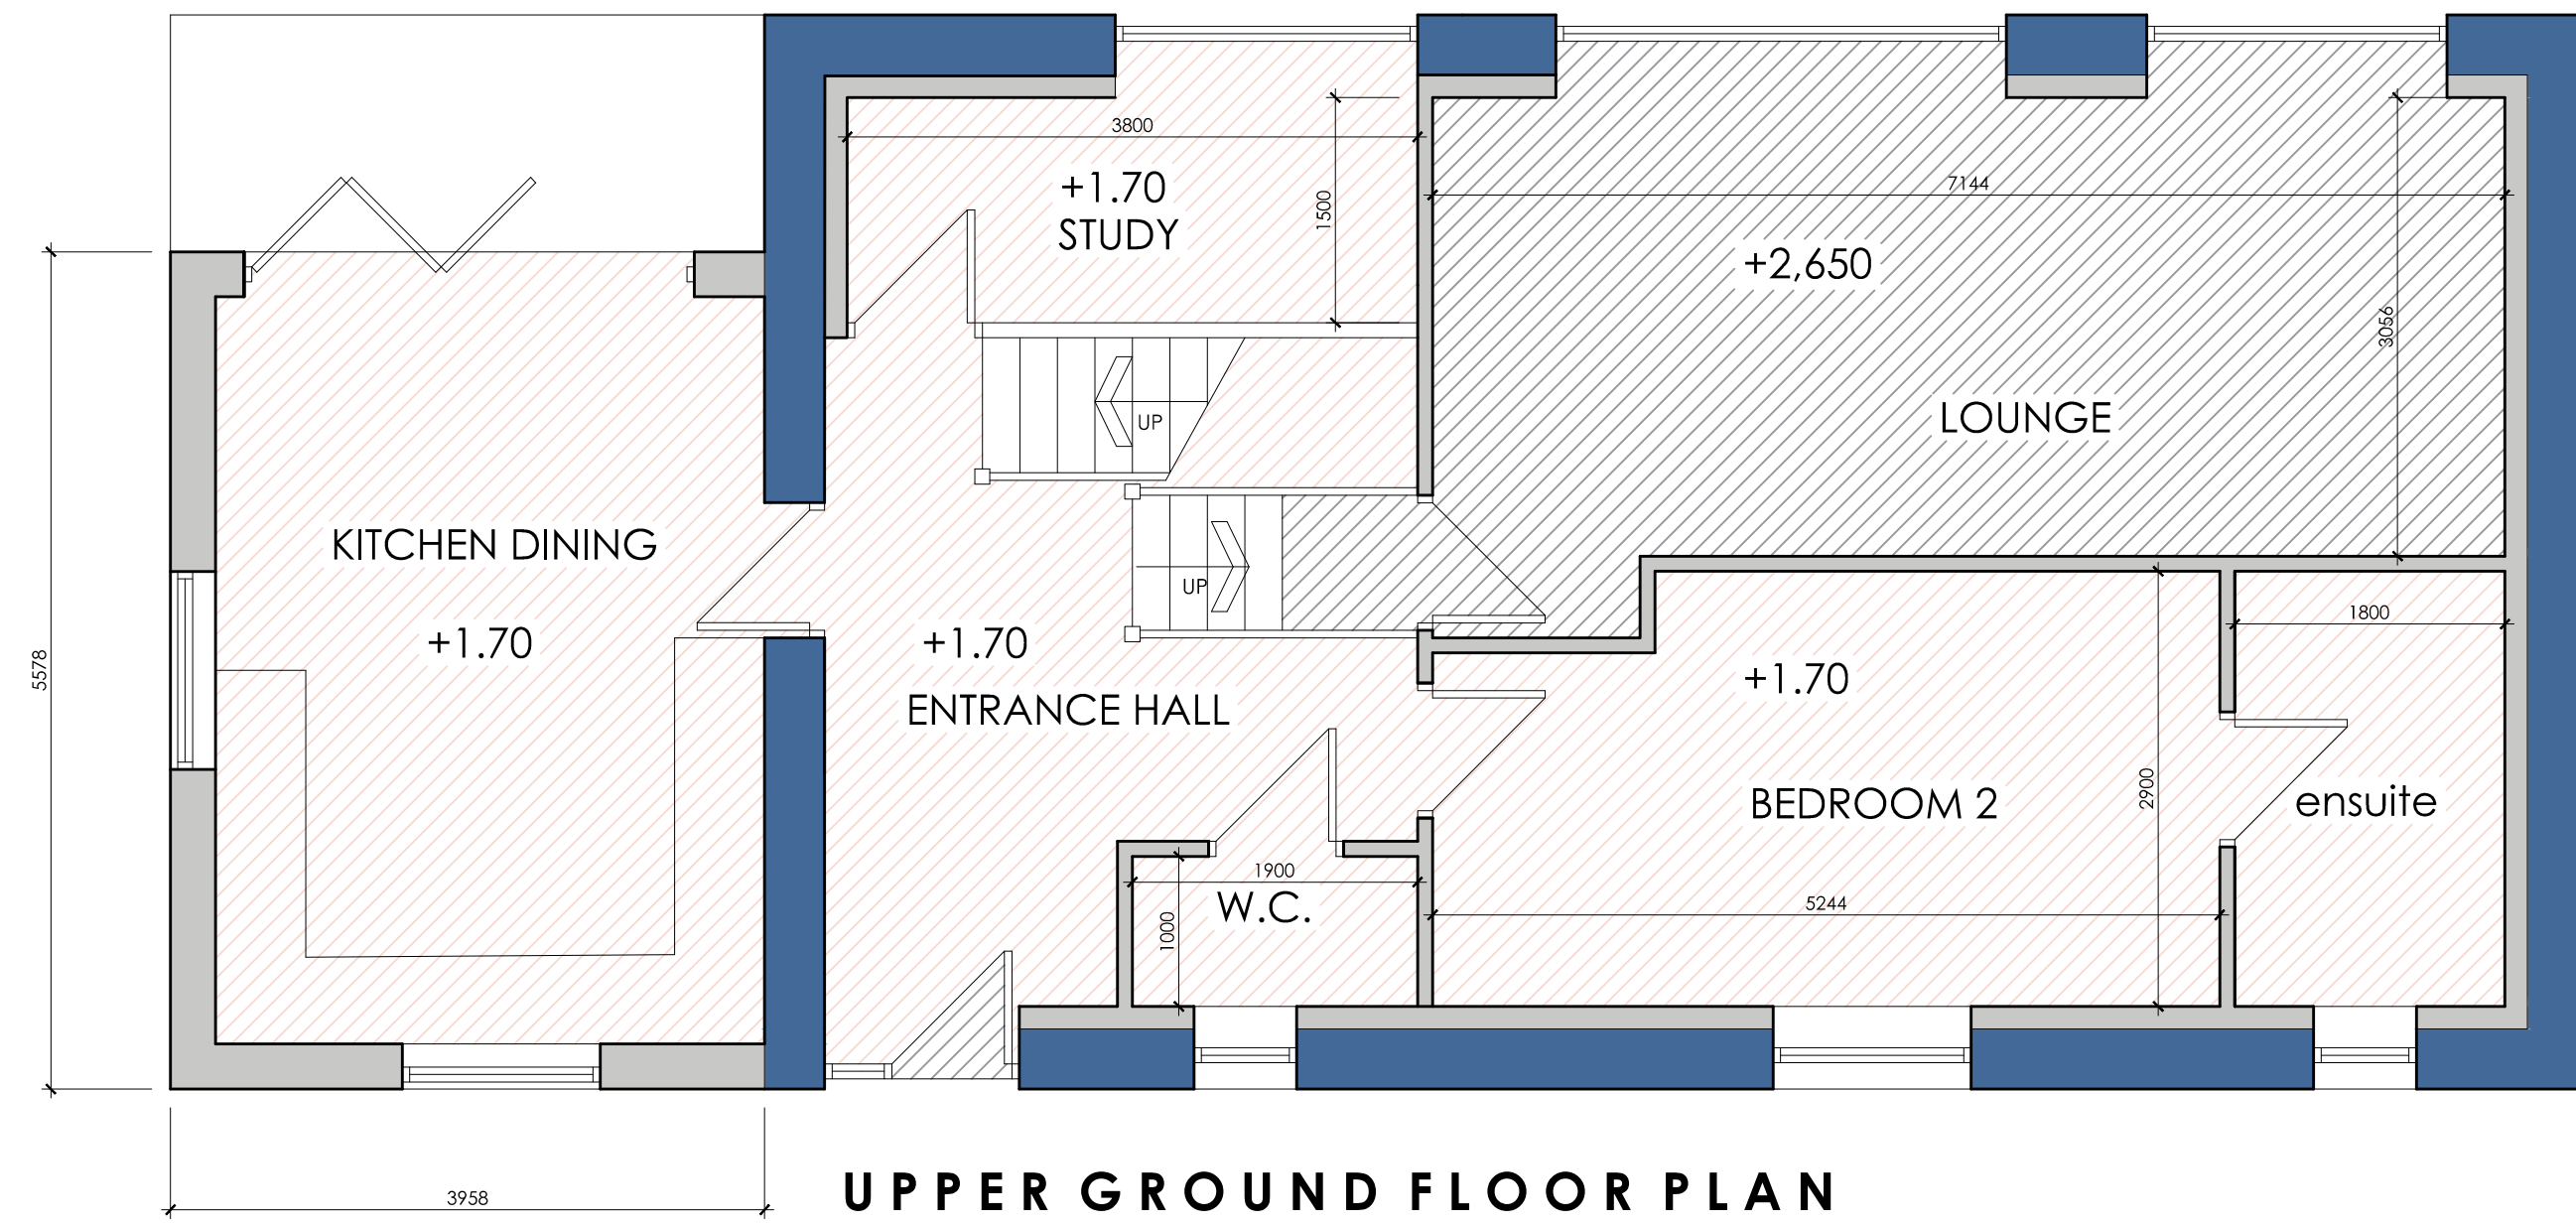

W WhiteAgus PARTNERSHIP			OFFICE ONE, 34 VICTORIA ROAD, BARNLEY, S70 2BU			Phone: 01226 208482											
ARCHITECTURAL SERVICES						Email: info@whiteaguspартnership.co.uk Web: www.whiteaguspартnership.co.uk											
Project: CONVERSION OF FORMER PUMP HOUSE TO DWELLING AT HILL END ROAD MAPPLEWELL, BARNLEY						Client: NORTHERN SERVICES LTD											
Drawing Title: PLANS AND ELEVATIONS AS PROPOSED						Date: DEC 2021		Scale: 1:50 & 1:100@ A1									
						Ref. 20-249		Dwg. No. 04									
								Rev. A									
Date			Suffix			Description			Date			Suffix			Description		
28-01-22			A			SITE PLAN REVISED											