



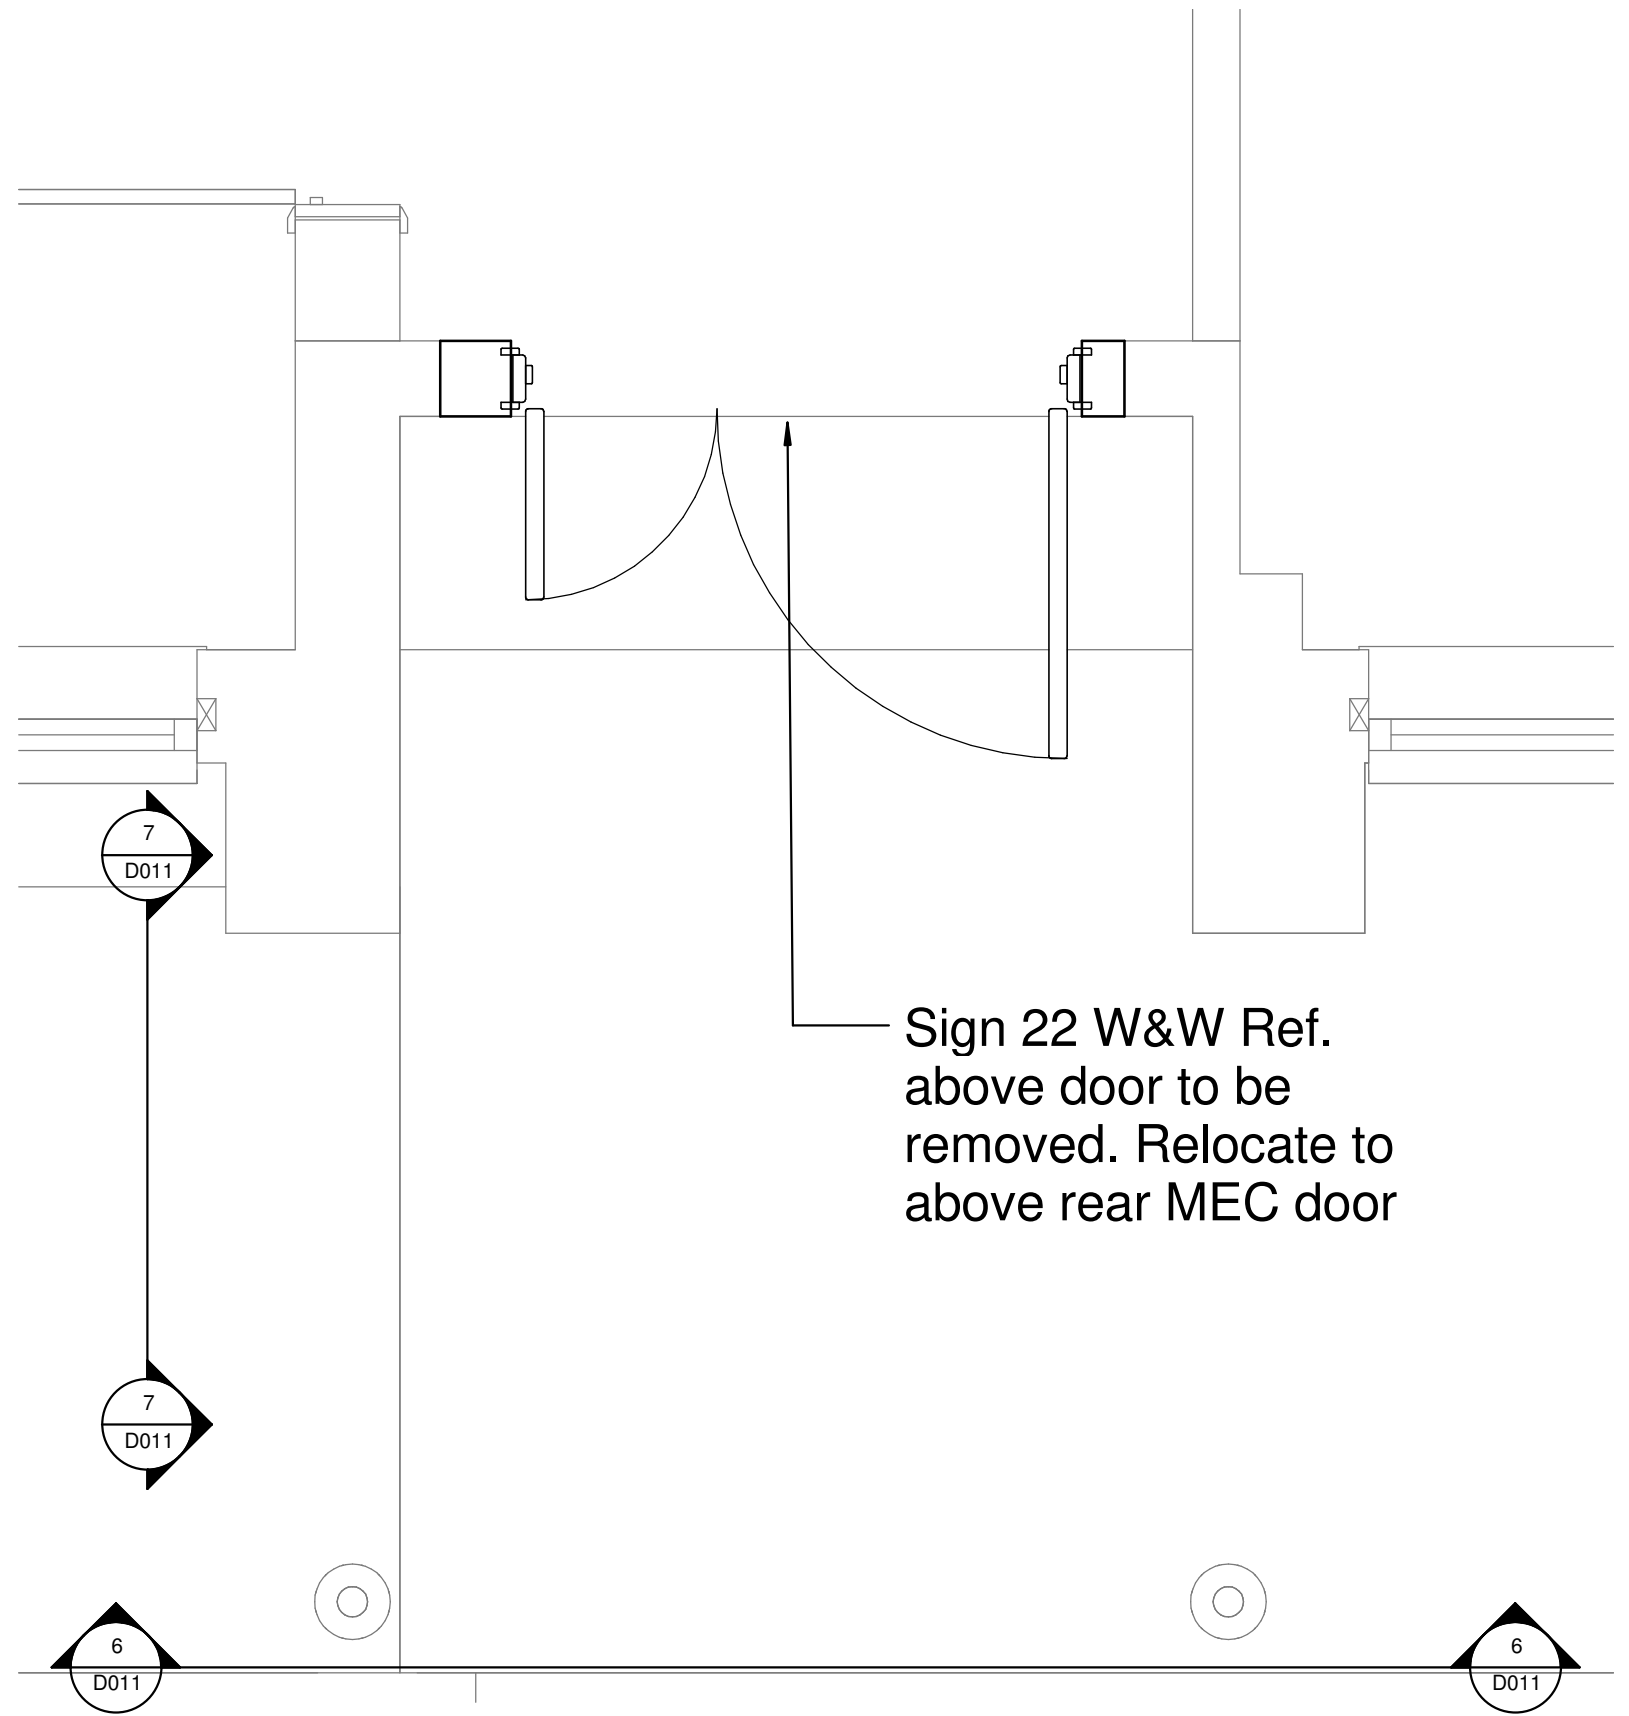

5 Canopy 2 Plan Proposed
1 : 20

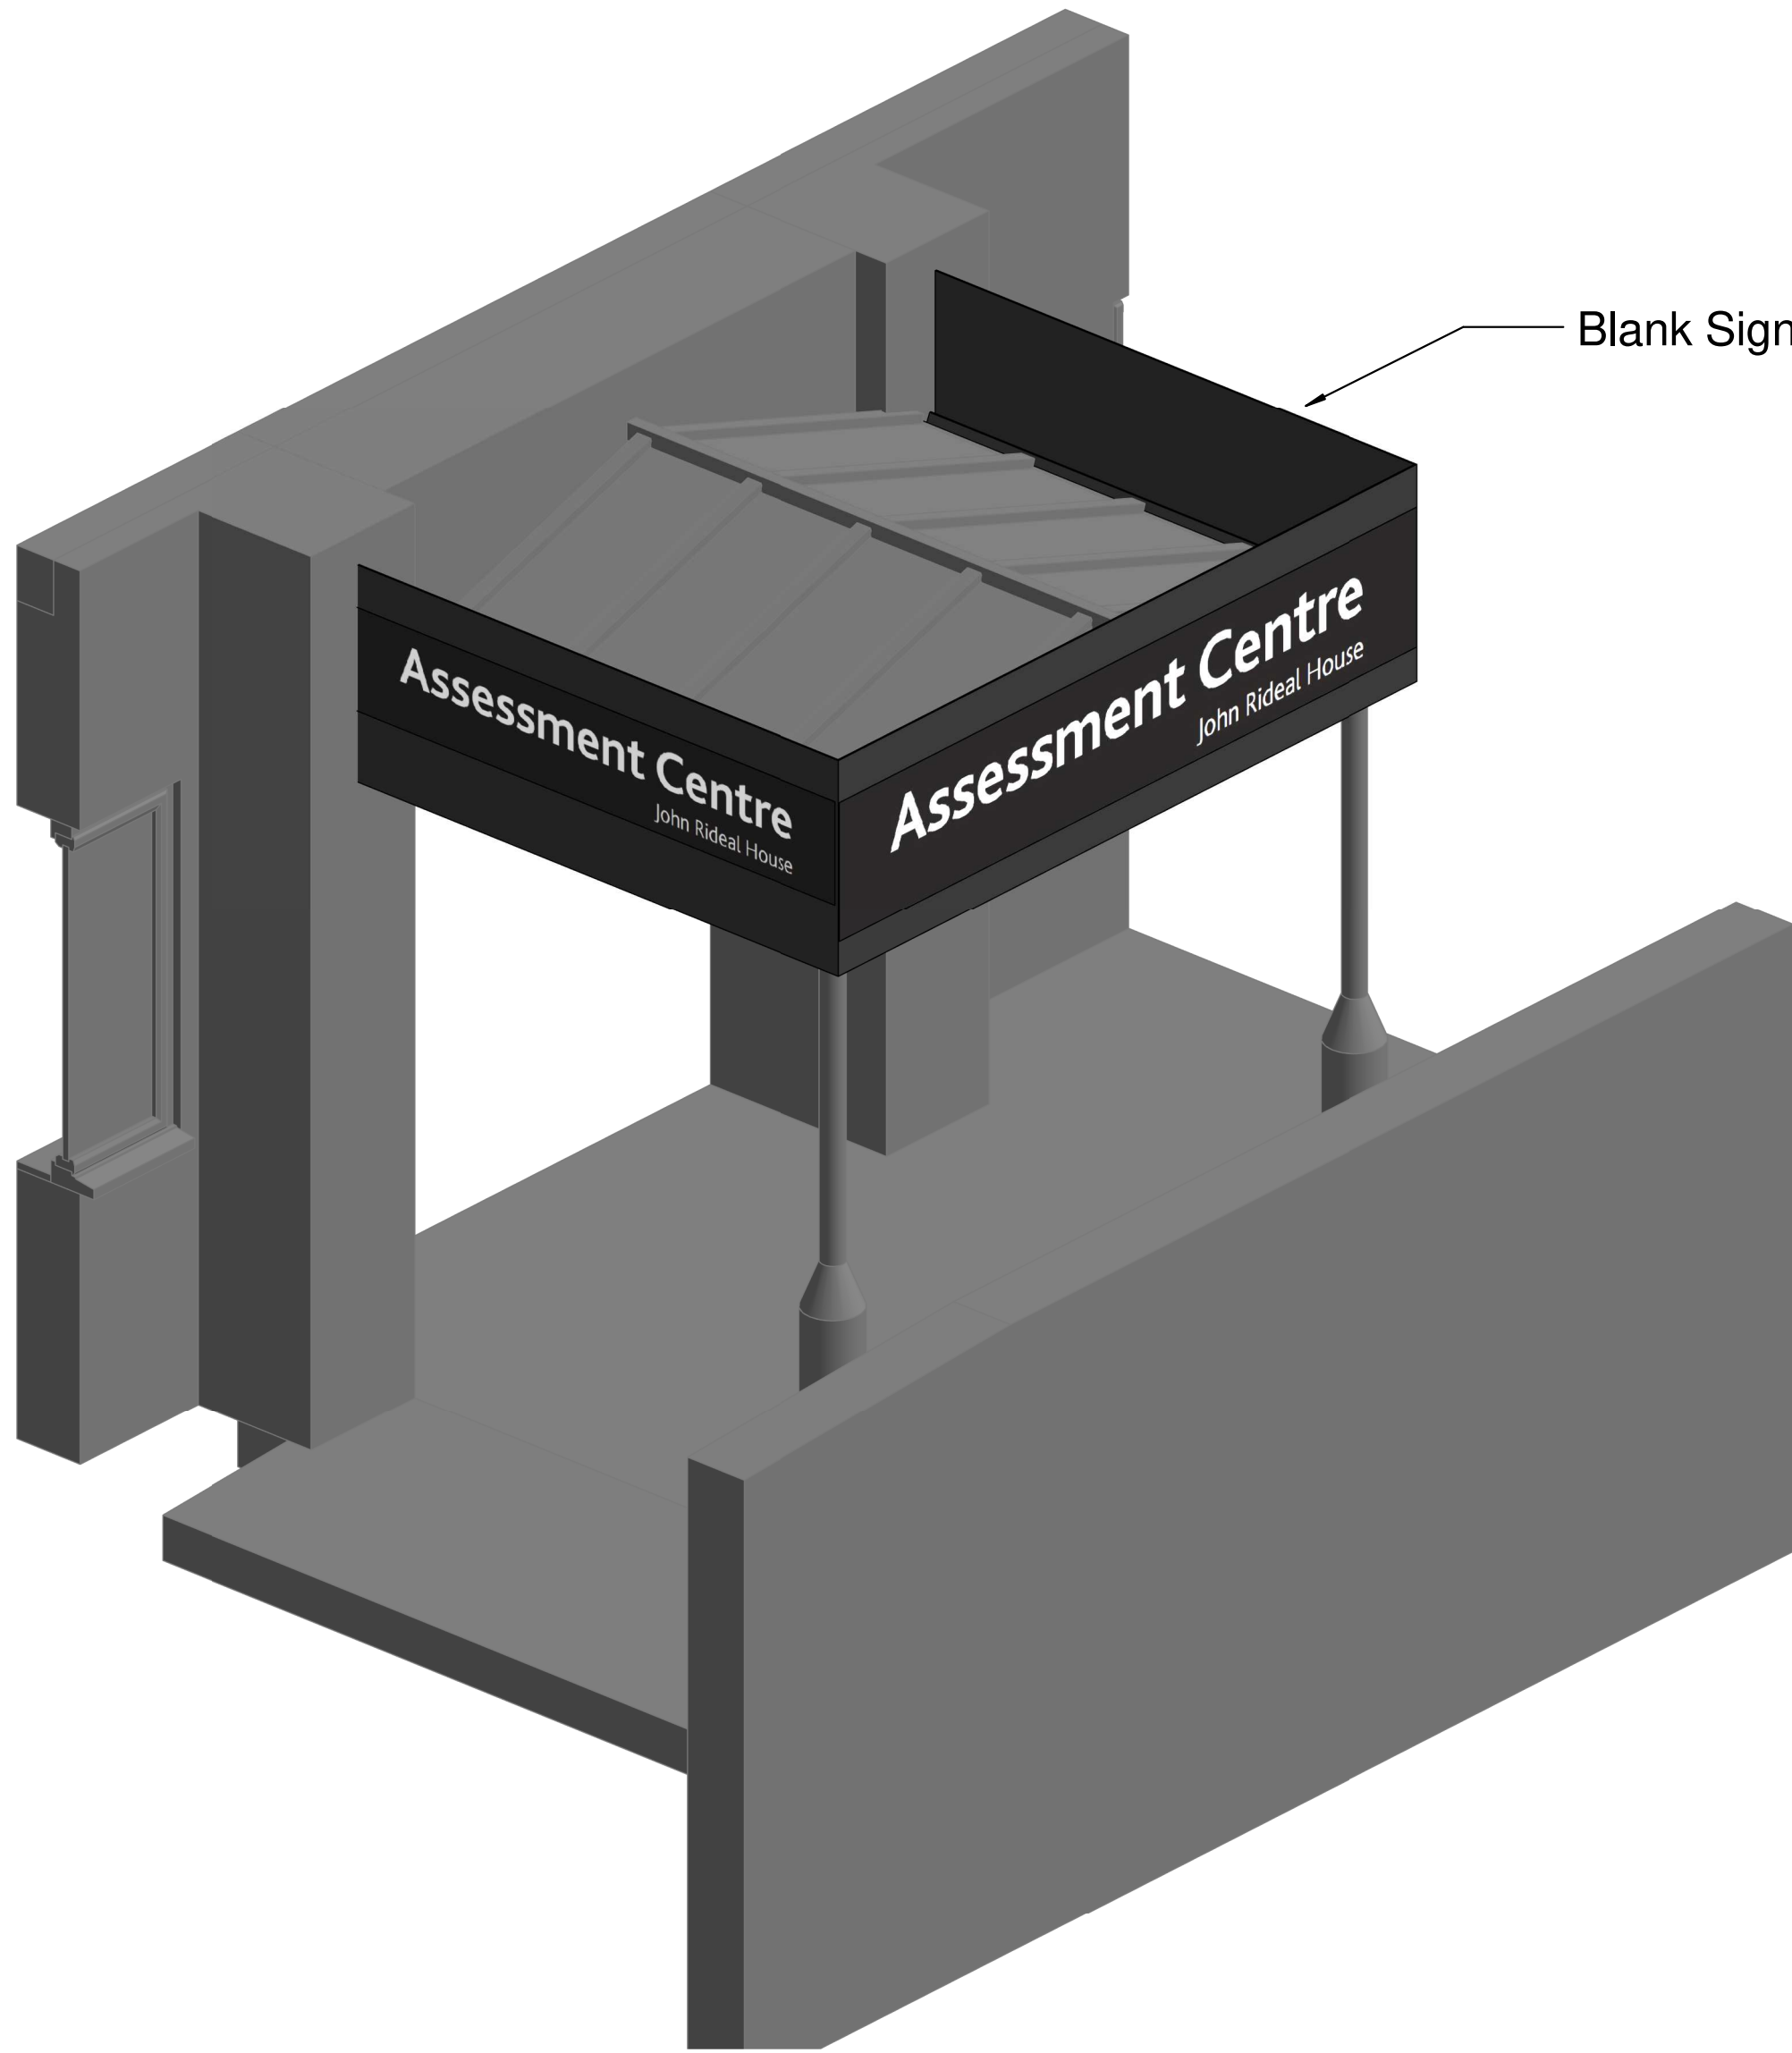


8 Proposed Canopy 3-D

To quote canopy sign




6 Front Elevation Proposed
1 : 20

To quote canopy sign

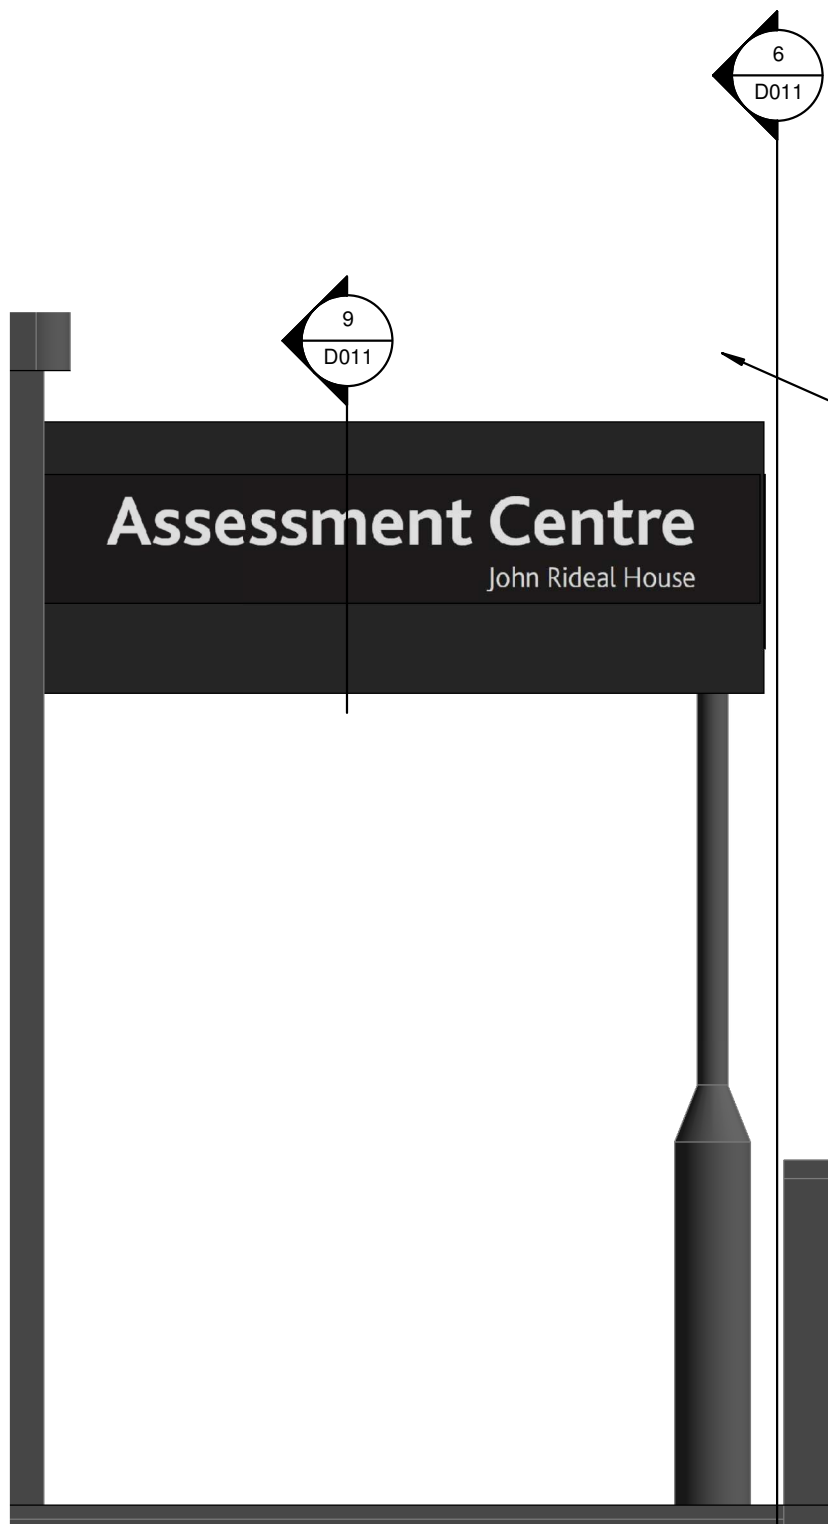

7 Side Elevation Proposed
1 : 20

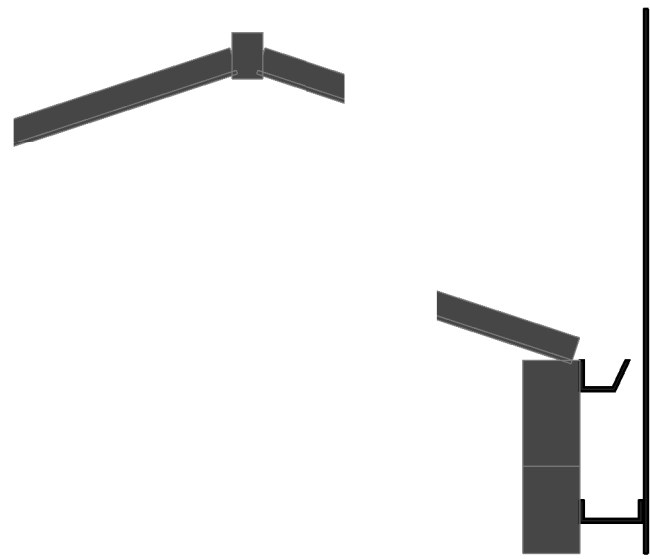

9 Canopy Sign and Gutter Detail
1 : 10



**Stephen George
+ Partners LLP**

Architects + Masterplanners

33 Park Place
Leeds LS1 2RY
t: +44 (0)113 246 7969

www.stephengeorge.co.uk

Barnsley, John Rideal House

Canopy Details (A1)

CDE Reference: PRJ-SGP-ZN-D011-B			
Drawing Status:	Planning		
Model Reference:	16-265		
Drawn:	JC		
Team:	Leeds		
Date:	07/09/2017		
Scale:	As indicated@A1		
Project:	D011	Status:	Rev:
16-265	D011		B