


ALL EXISTING DIMENSIONS BASED ON
SURVEY CARRIED OUT BY NPS.
FURTHER SURVEY IS ADVISED PRIOR
TO COMMENCEMENT OF WORKS

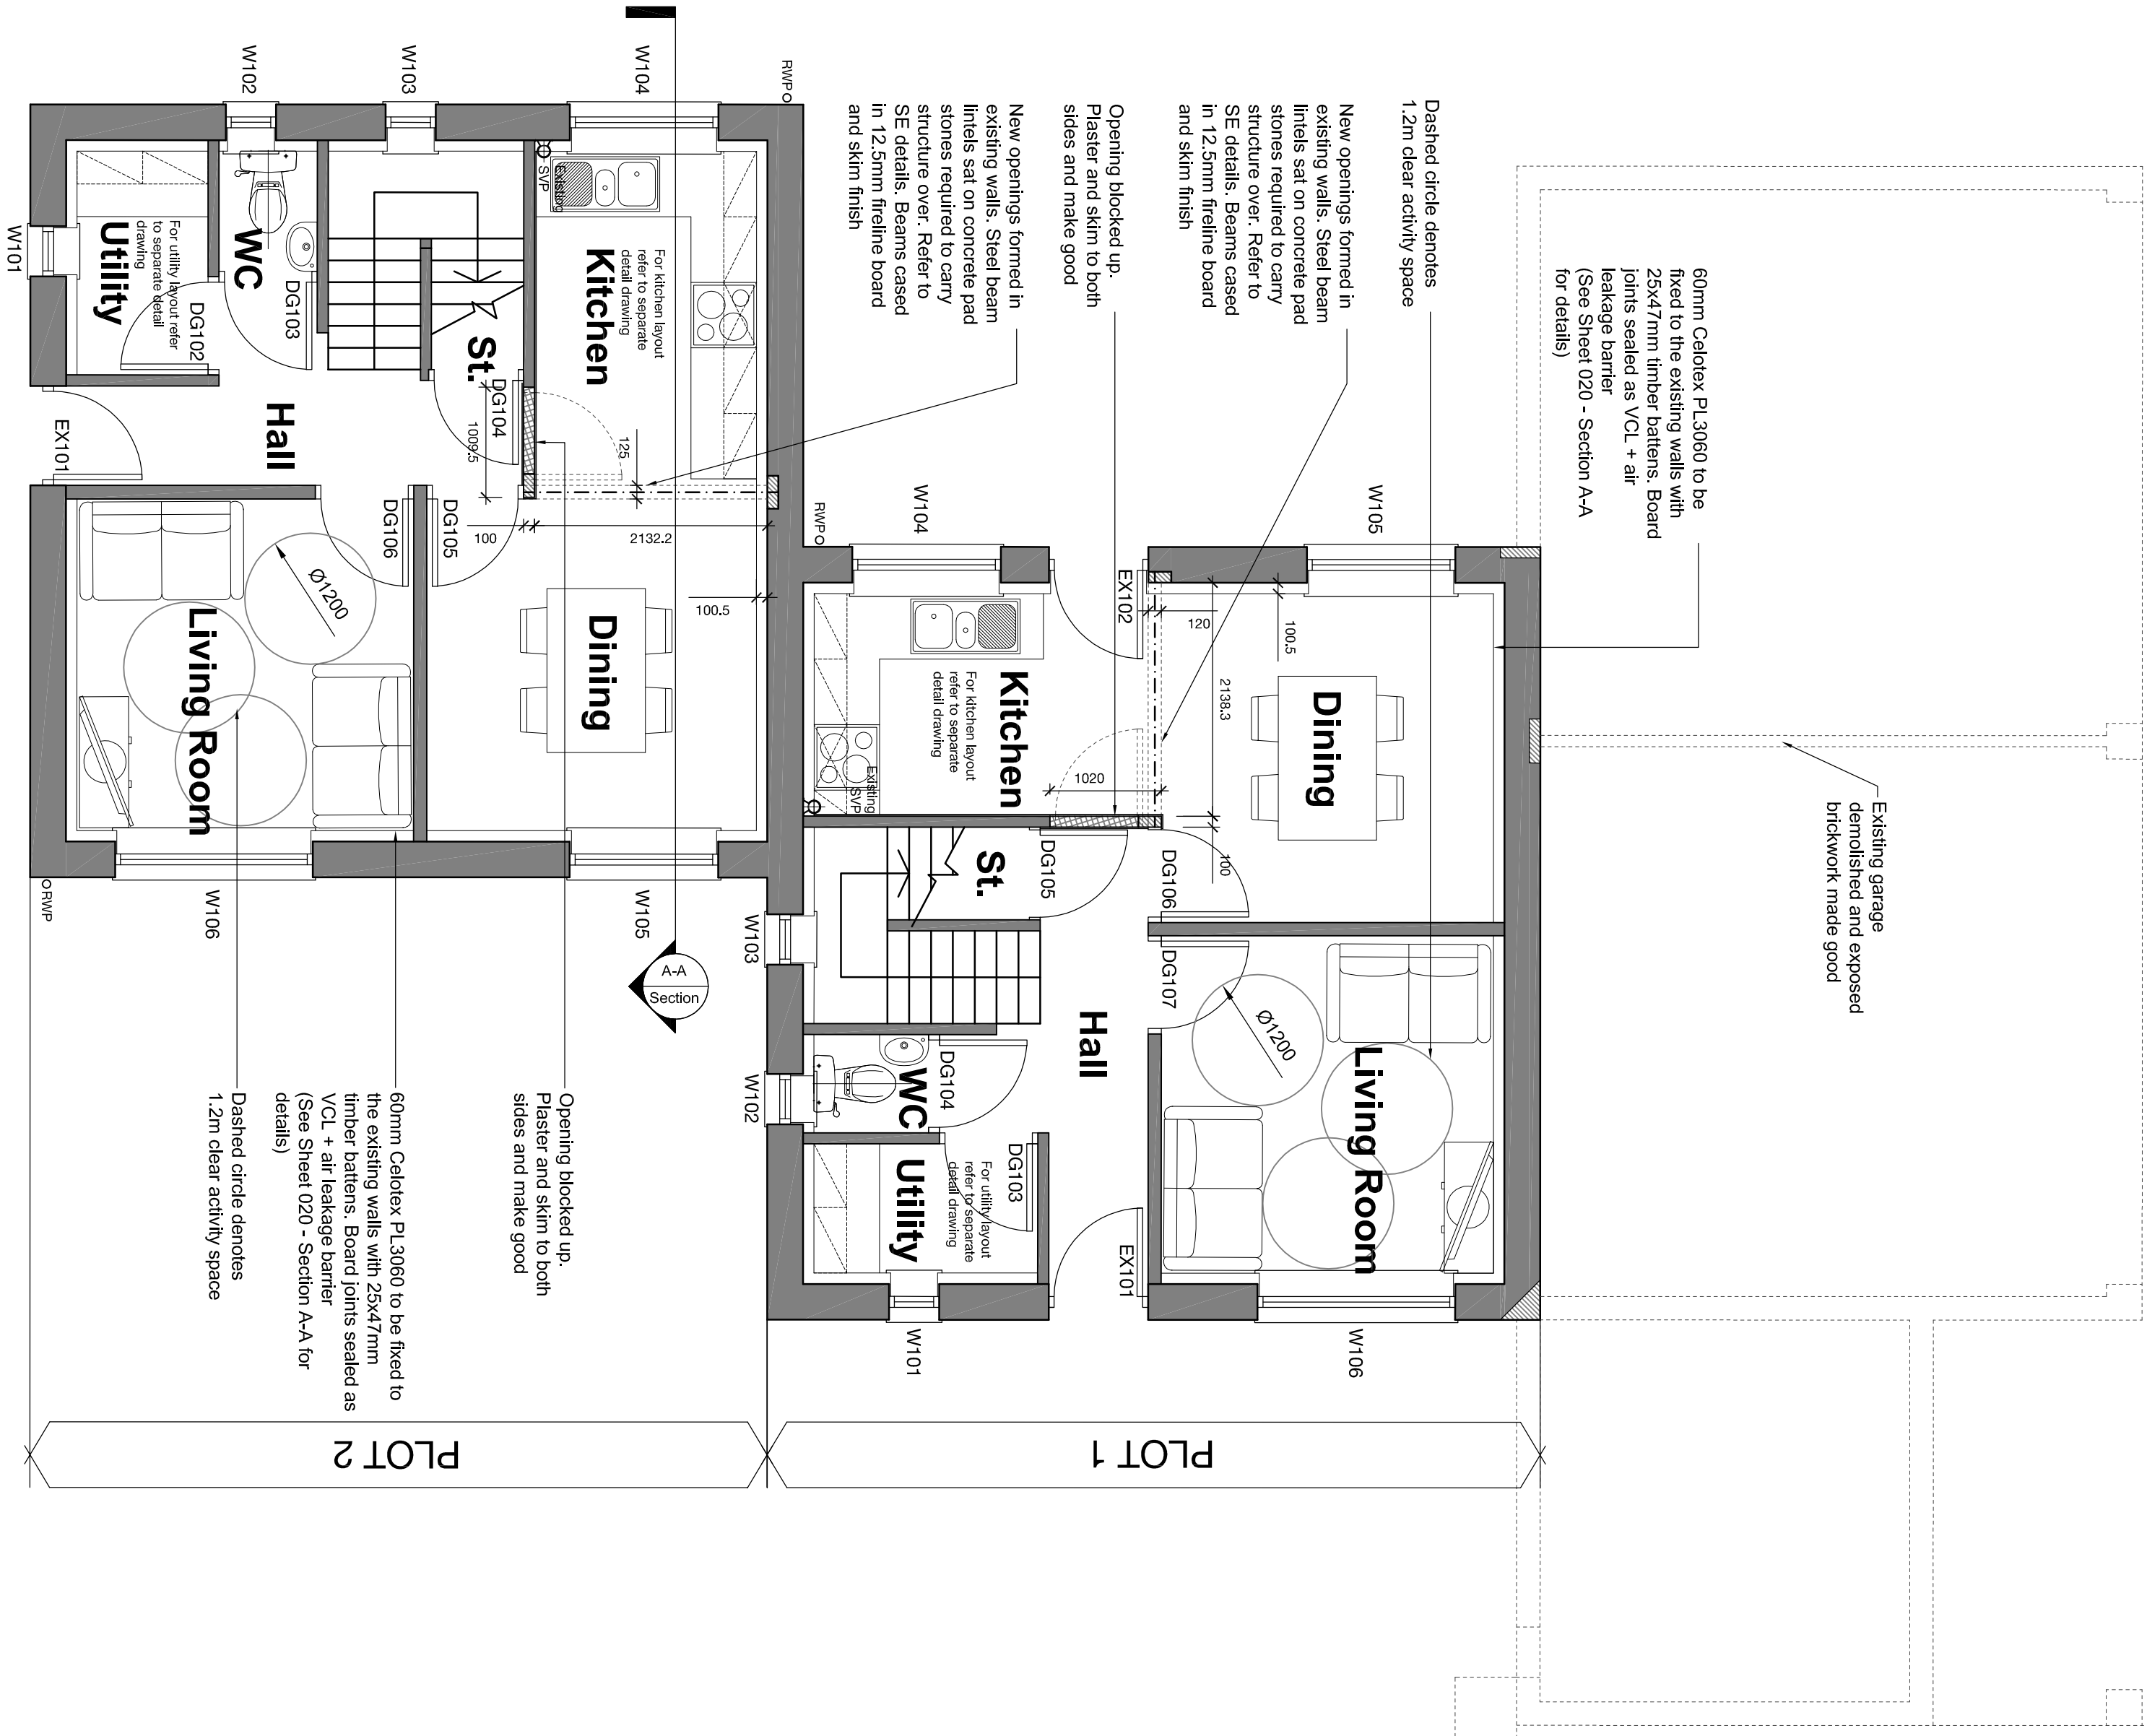

PLOT 01 - 02 PROPOSED GROUND FLOOR PLAN

THIS DRAWING IS PROVIDED FOR USE IN THIS PROJECT ONLY AND ANY NOT BE RESPONSIBILITY IS NOT ACCEPTED FOR OTHERS SCALING DIRECTLY FROM THIS CLIENT. USED FOR ANY OTHER PURPOSE, NPS PROPERTY CONSULTANTS LTD ACCEPT NO LIABILITY FOR THE USE OF THIS DRAWING OTHER THAN THE PURPOSES FOR WHICH IT WAS PROVIDED. THIS DRAWING IS THE PROPERTY OF NPS PROPERTY CONSULTANTS LTD AND IS NOT TO BE REPRODUCED OR TRANSMITTED IN ANY FORM OR BY ANY MEANS, ELECTRONIC OR MECHANICAL, INCLUDING PHOTOCOPYING, RECORDING, OR BY ANY INFORMATION STORAGE AND RETRIEVAL SYSTEM. THIS DRAWING IS THE PROPERTY OF NPS PROPERTY CONSULTANTS LTD. © CROWN COPYRIGHT AND DATABASE RIGHTS 2018 ORDNANCE SURVEY LICENCE NUMBER 100022264					
REV	DRAWN	DATE	CHECKED	DATE	APPROVED
P1					
FIRST ISSUE					
COMMENT					




BERNESLA HOMES	
PROPOSED FLOOR PLANS - PLOTS 01-02	



PLOT 01 - 02 PROPOSED FIRST FLOOR PLAN

KERESFORTH CLOSE, RESIDENTIAL CONVERSIONS	
PROPOSED FLOOR PLANS - PLOTS 01-02	

nps group	
NPS Bernesla Ltd	
Gateway Plaza, Swancliffe St, Barnsley, South Yorkshire, S70 2AG	
Tel: 01225 774606 Email: info@npsgroup.co.uk Website: www.npsgroup.co.uk	
Data Printed: 13 May 2018 11:55:09	
SCALES	DISCIPLINE
1:50	ARCHITECT
DRAWING NUMBER	07-17-18-1-1409
NPS-DR-A-(00)-013	REV CODE
S0	P1
STATUS CODE	PURPOSE OF ISSUE
TENDER	WC

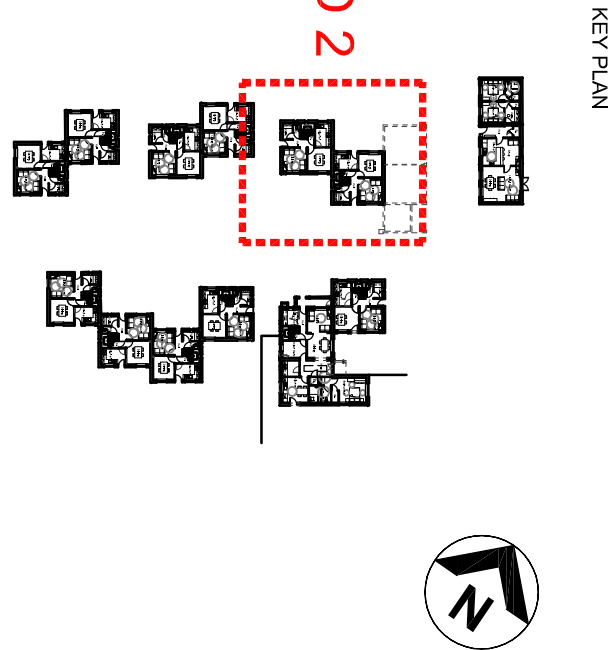

Notes:

