



Drawing No.	Rev No.
MMK001 -004	A

DO NOT SCALE: Contractor to check all dimensions and report any omissions or errors

NOTES

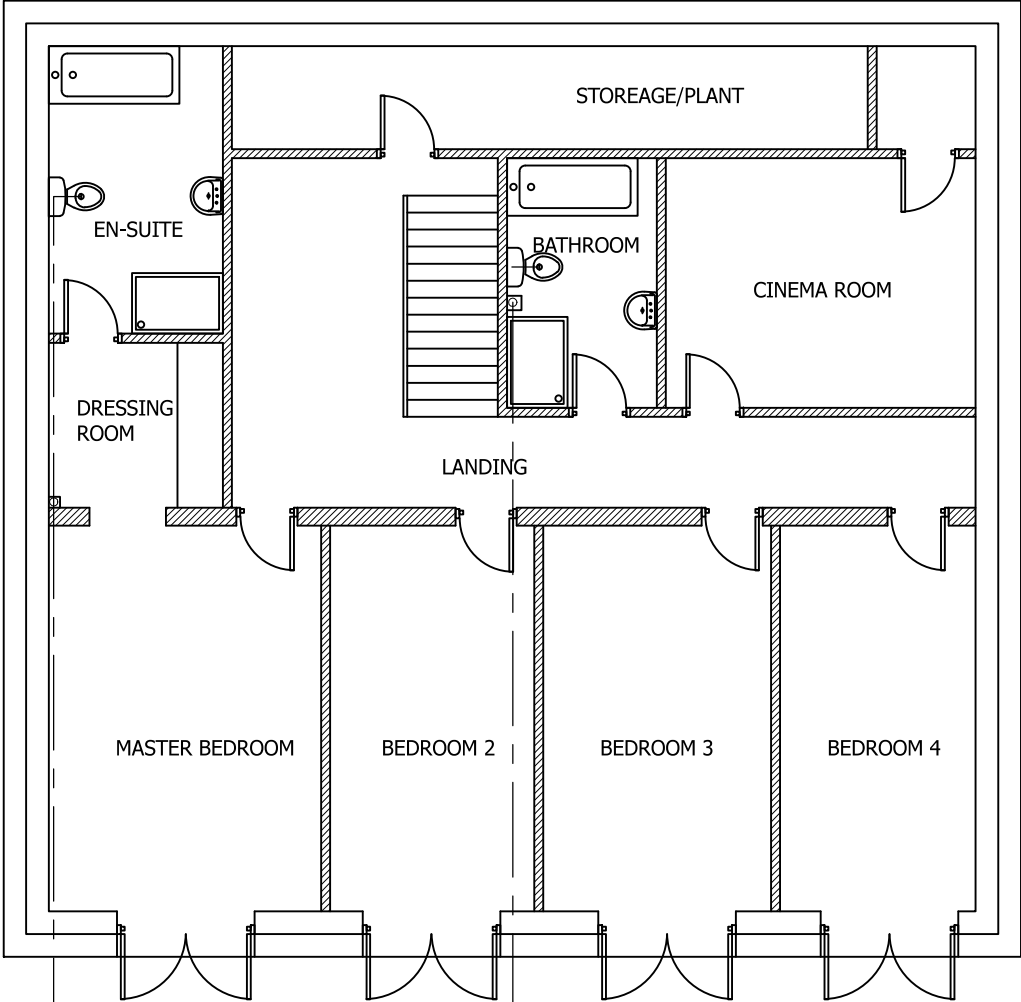

PROPOSED LOWER GROUND FLOOR PLAN
SCALE 1:100 AT A3

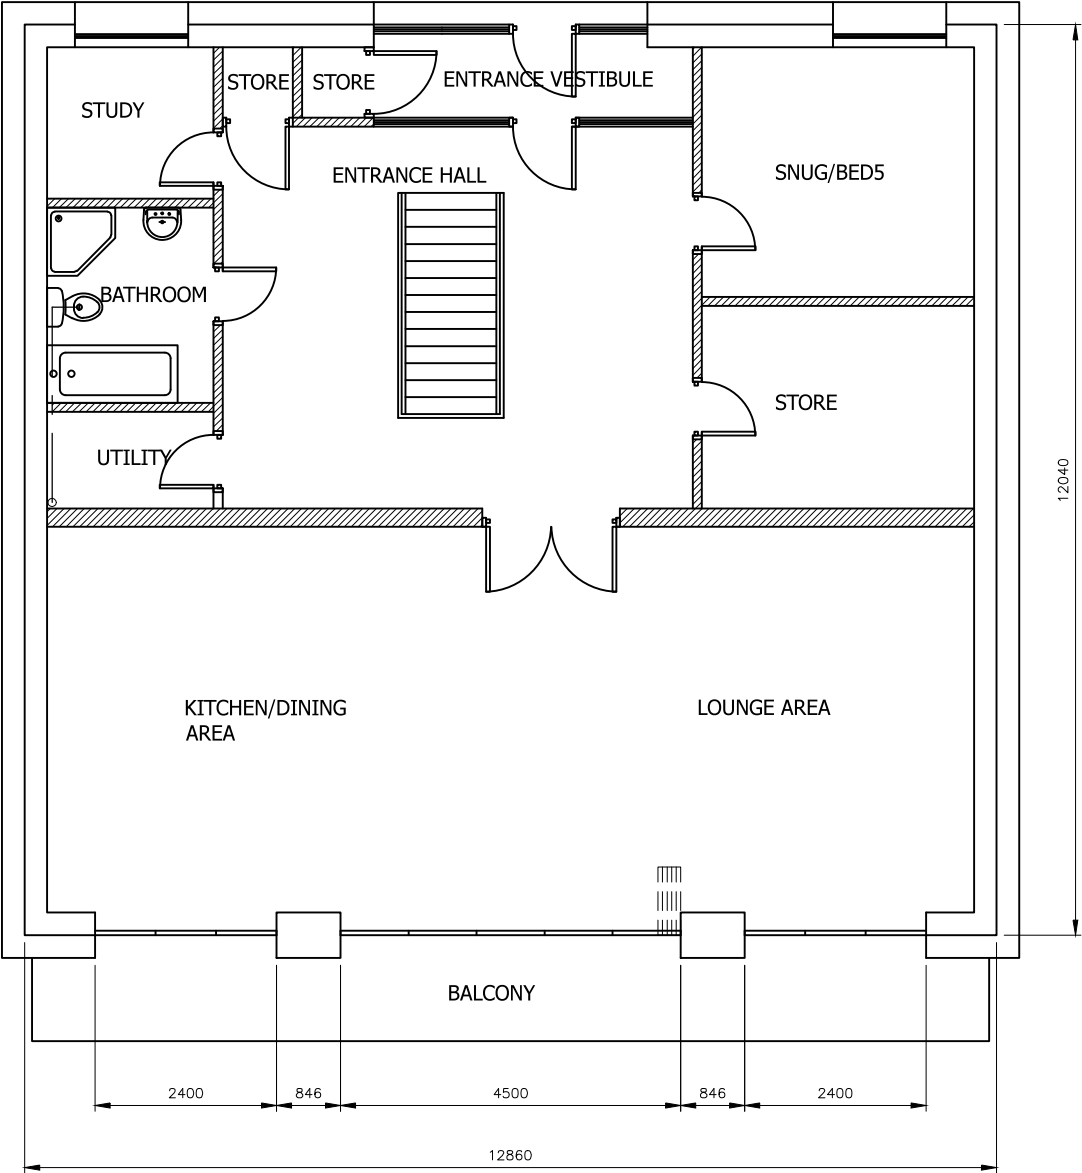

PROPOSED UPPER GROUND FLOOR PLAN
SCALE 1:100 AT A3

A	Redesigned	JRB			31/03/15
Rev	Description	By	Chk	App	Date

JRB DESIGNS Ltd
1 Saville Road
Cudworth
Barnsley
S72 8LT
Tel: 01226 383542
Fax: 01226 380078
Mob: 07970 541192
Email: john@jrbdesigns.co.uk
This drawing is copyright. © jrbdesigns Ltd.

Client
MR M KITCHEN

Drawing Title
PROPOSED PLANS

Address
**CRAB TREE HOUSE
FIRS LANE
HOYLANDSWAIN
S36 7JG**

Project Title:
**PROPOSED NEW ECO
HOUSE**

Purpose of Issue:
PLANNING

Drawing Status
FIRST ISSUE

Scale at A3 AS SHOWN	Drawn By JRB	Date 04/02/2015
Checked By	Date 04/02/2015	Approved By Date 04/02/2015
Project No. MMK001	Drawing No. 004	Revision A

APPROVAL ☒ INFORMATION ☐ TENDER ☐ CONTRACT ☐ CONSTRUCTION ☐