




FRONT ELEVATION 1:200 @A1

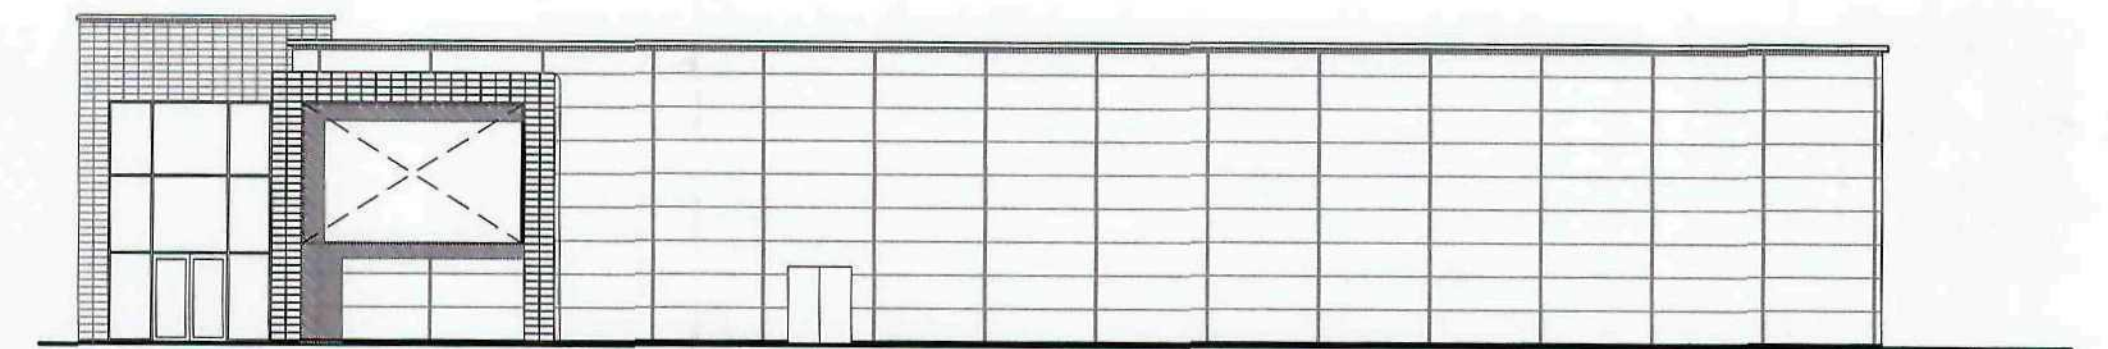


GABLE ELEVATION 1:200 @A1

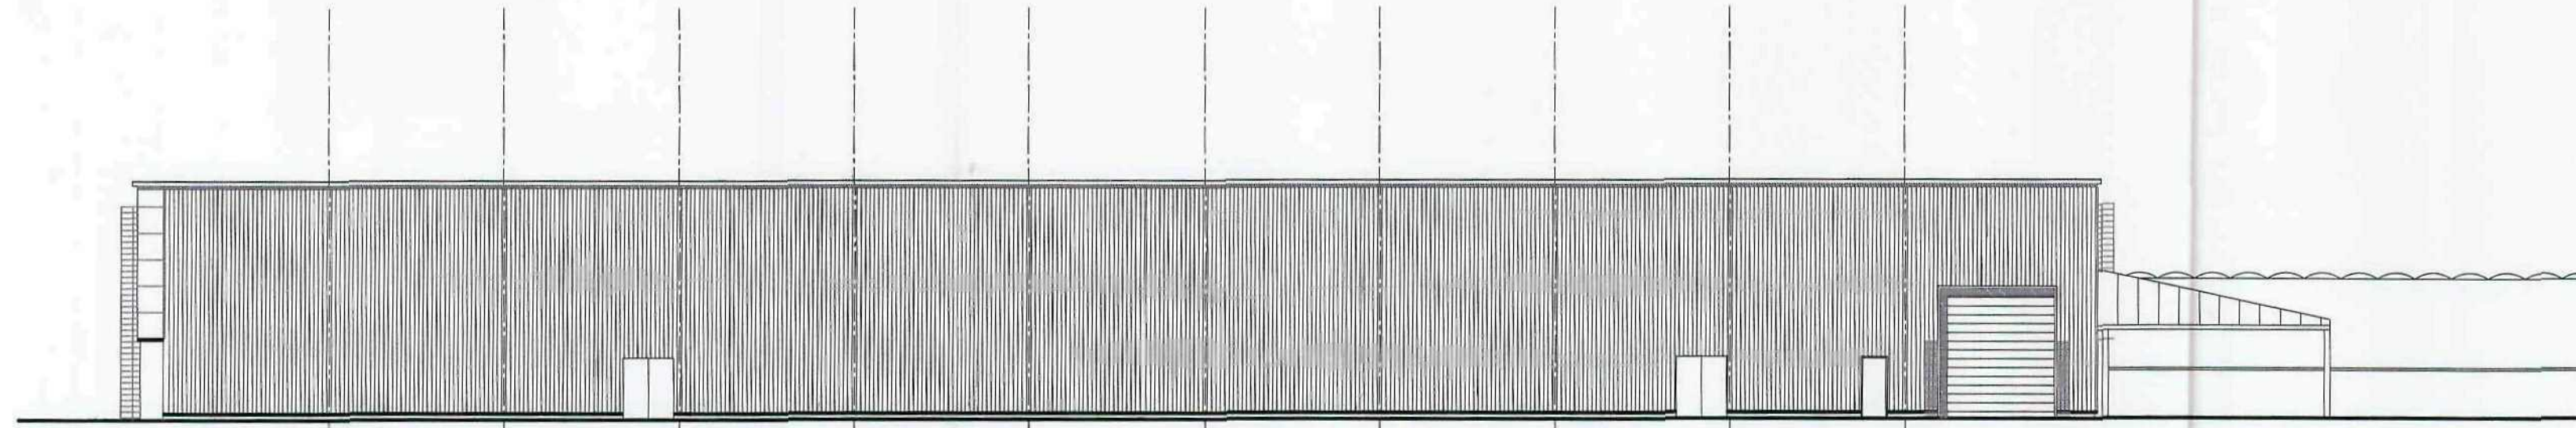


REAR ELEVATION 1:200 @A1

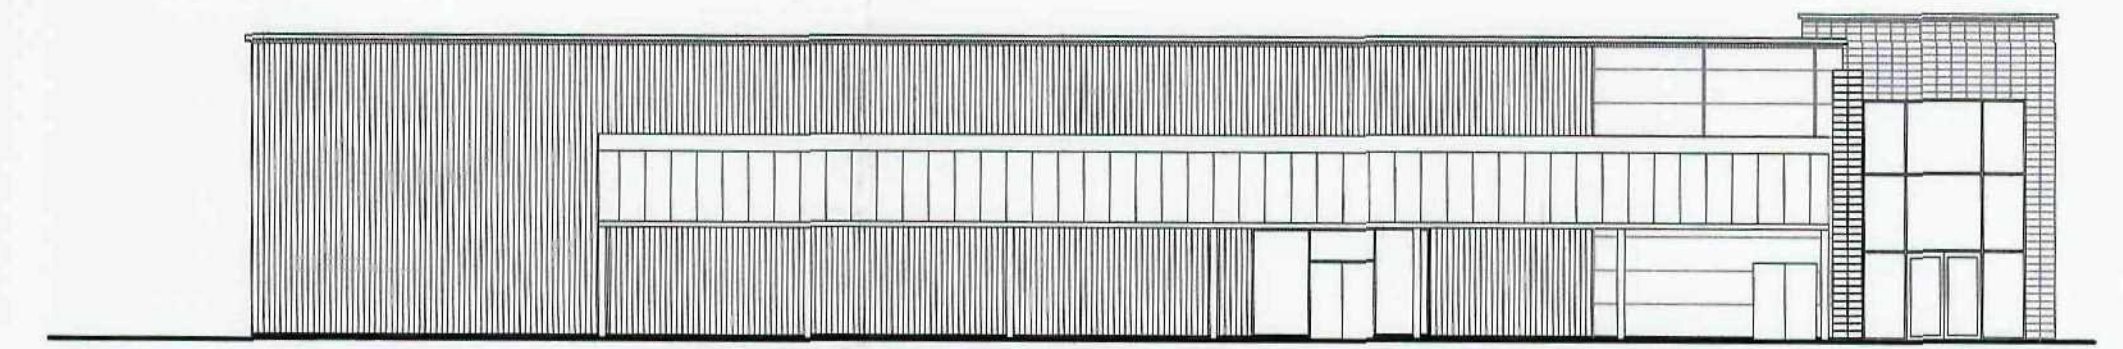

GABLE ELEVATION 1:200 @A1

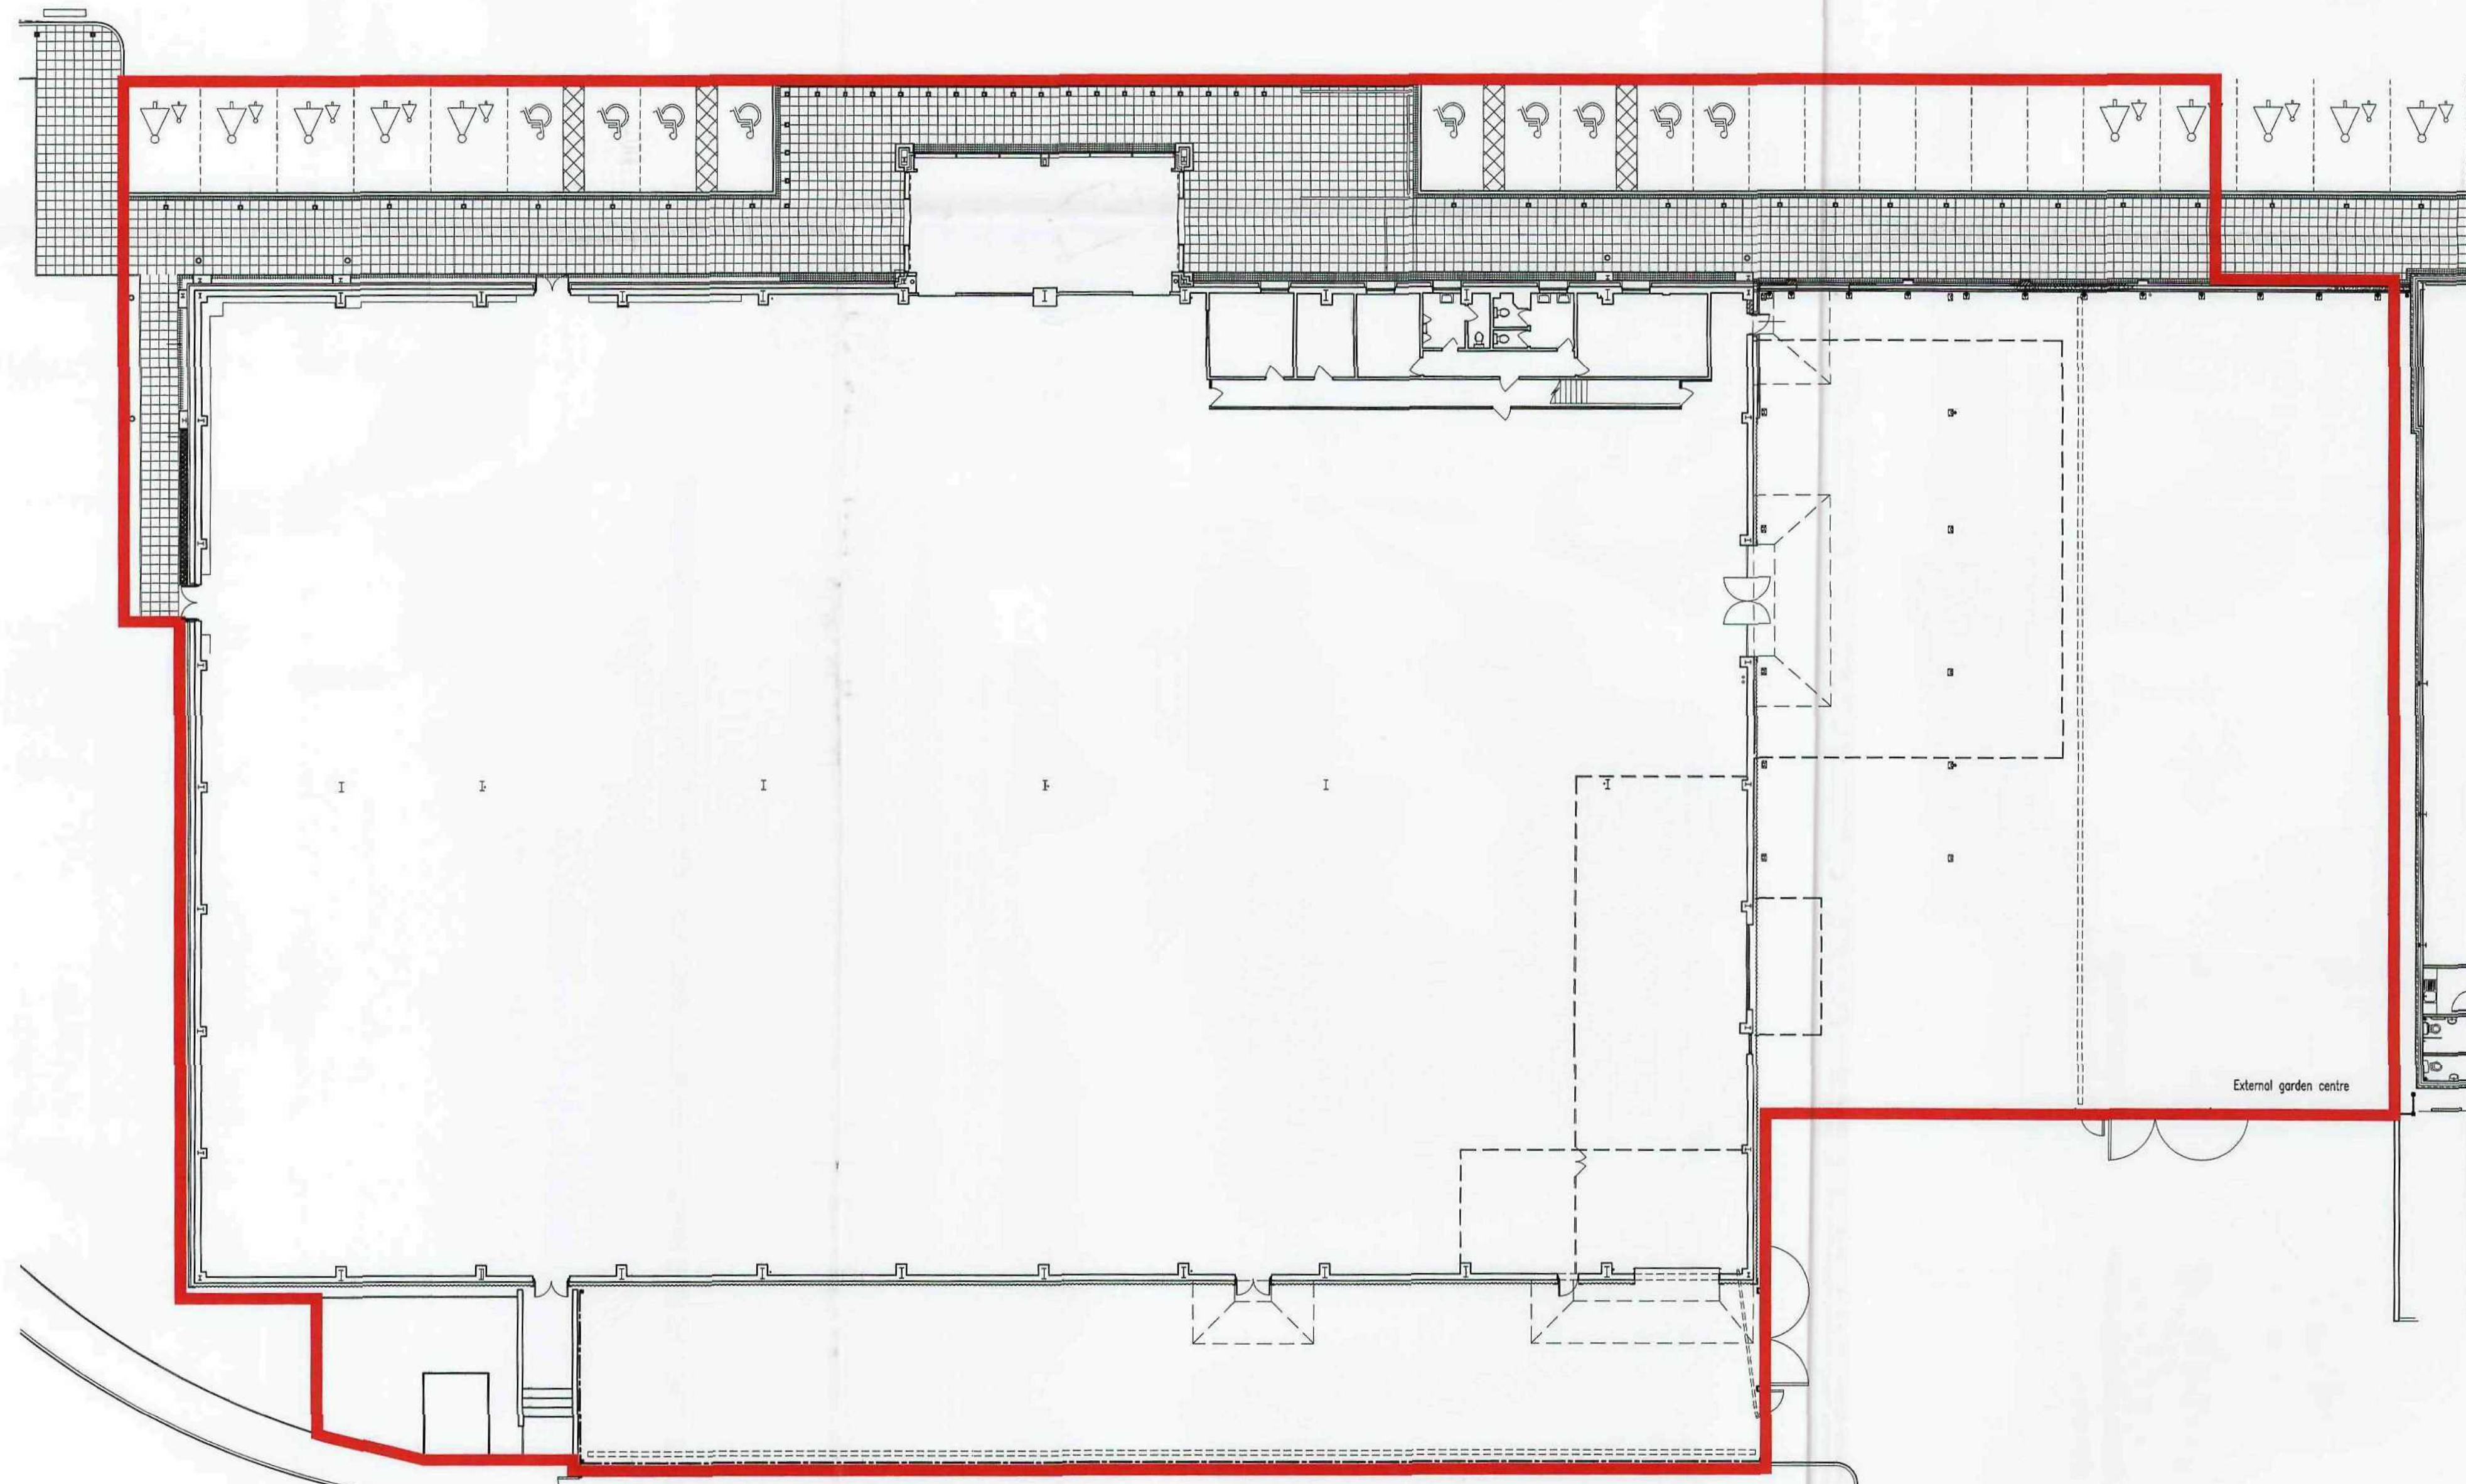

GROUND FLOOR PLAN 1:200 @A1

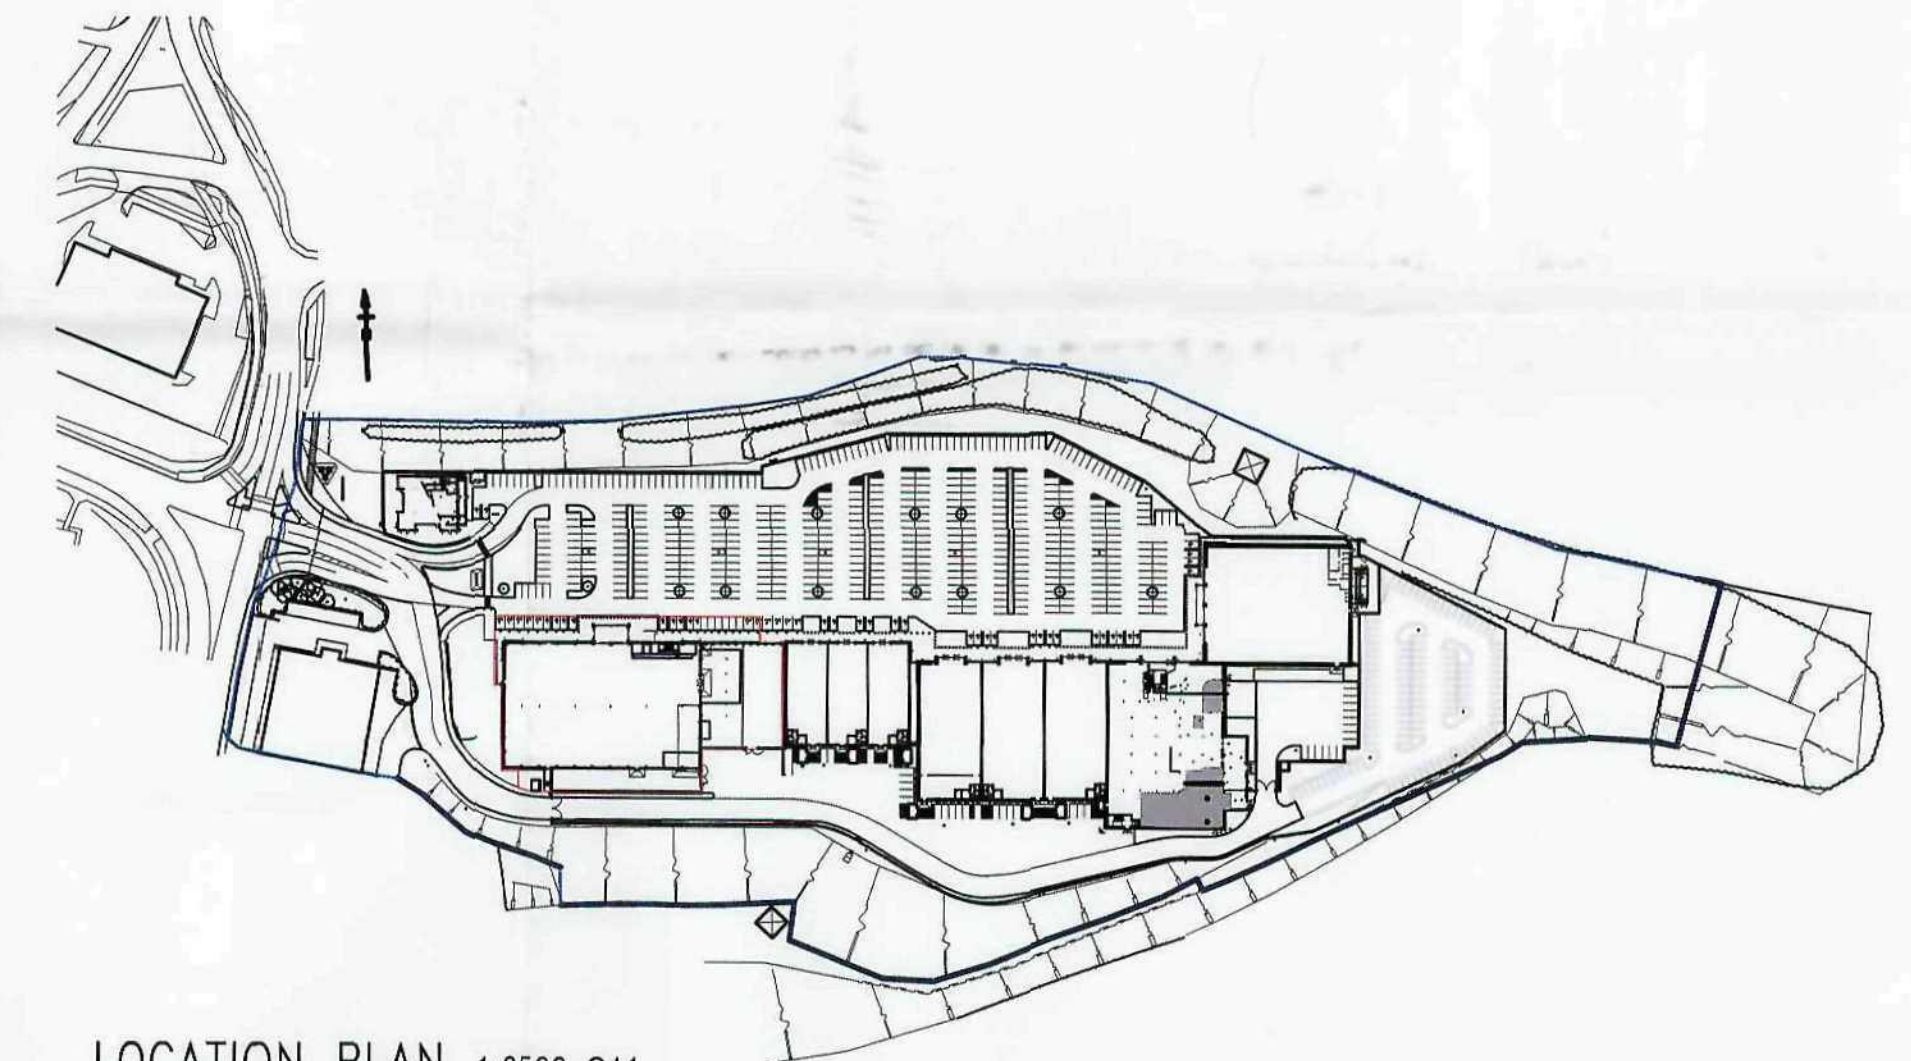

LOCATION PLAN 1:2500 @A1

A	FOCUS BOUNDARY ADDED	01.12.08	SOR	GB
Rev	Description	Date	By	Chk

Status	Purpose for Issue
Planning ☐ Tender ☐	
Construction ☐ As Built ☐	

Client
PEEL DEVELOPMENTS UK Ltd

Contract
PROPOSED ALLTERATIONS, UNIT 2
HARBOROUGH HILL ROAD
BARNSELEY


Drawing
EXISTING GENERAL ARRANGEMENTS

B A T E
AND
TAYLOR
ARCHITECTS


Royal Exchange
Cross Street
Manchester M2 7DA
Tel: 0161 832 7707
Fax: 0161 832 7708
Email: batetaylor@aol.com
www.batetaylor.co.uk

Drawing No.	MH521-01	Revision	A
Scales	AS SHOWN	Date	NOV'06
Drawn	RMW	Checked	GB


This drawing is the copyright of the Architect and may not be reproduced without licence.
DO NOT scale from this drawing.

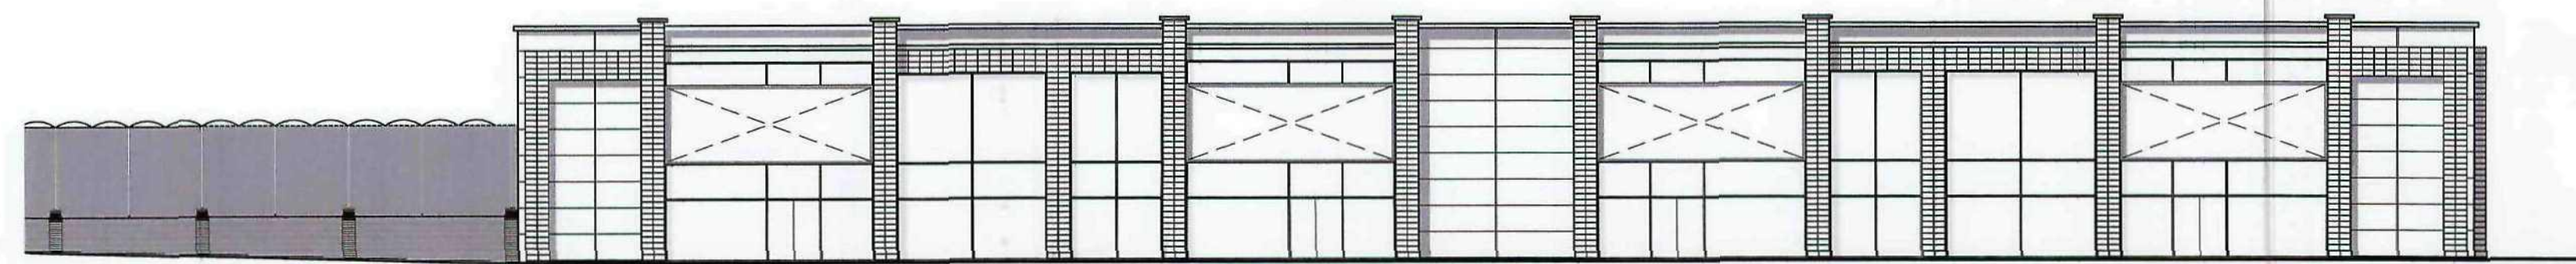


FRONT ELEVATION 1:200 @A1

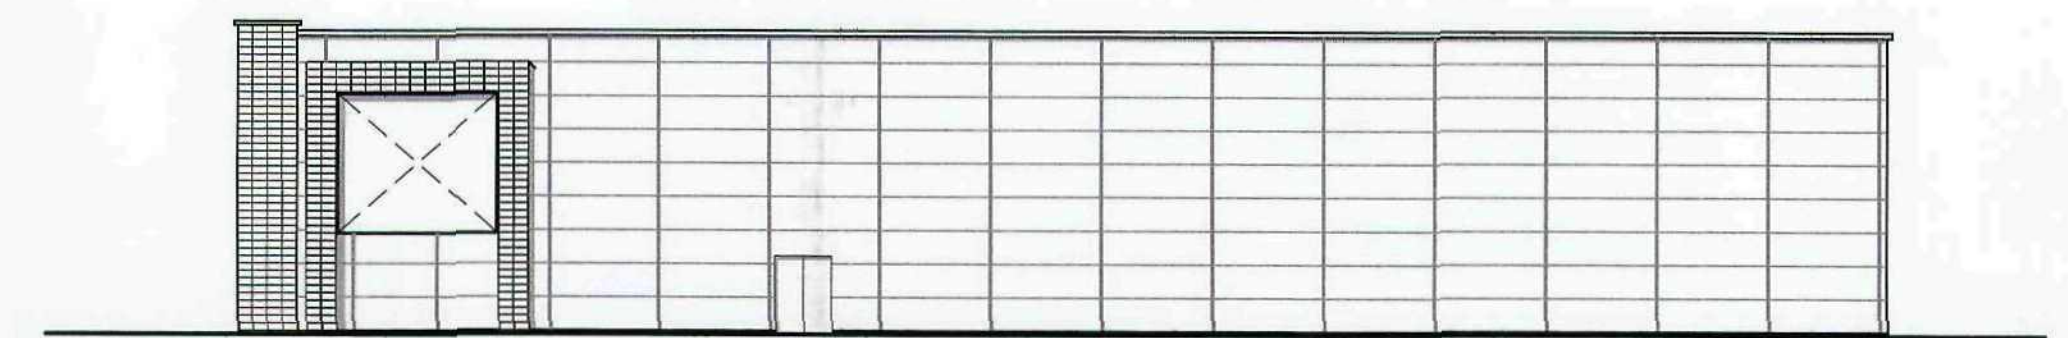


GABLE ELEVATION 1:200 @A1

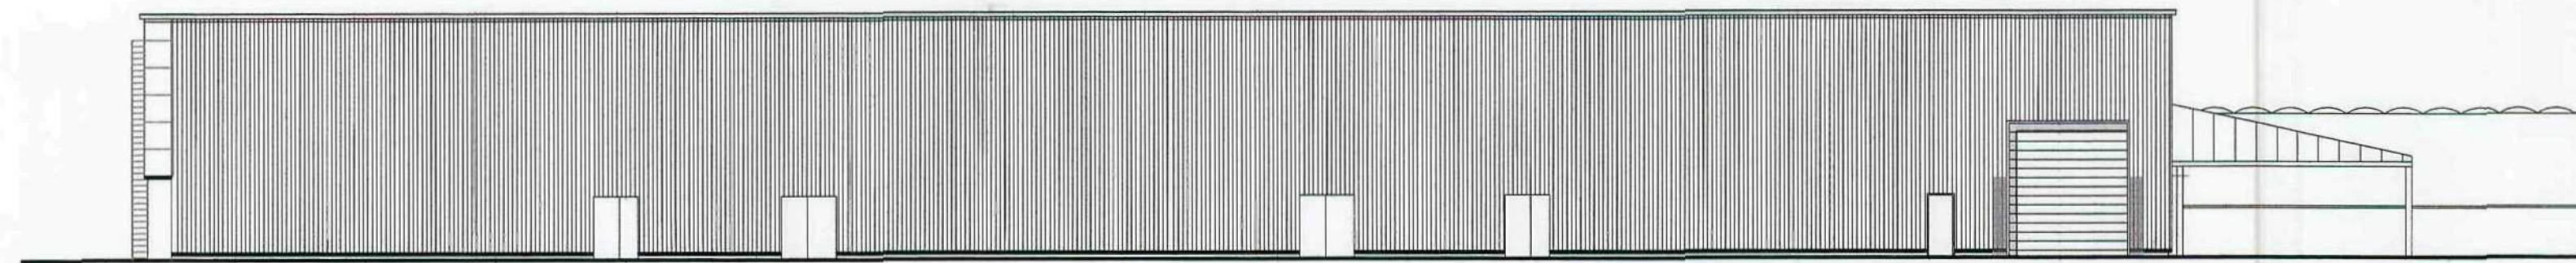


REAR ELEVATION 1:200 @A1

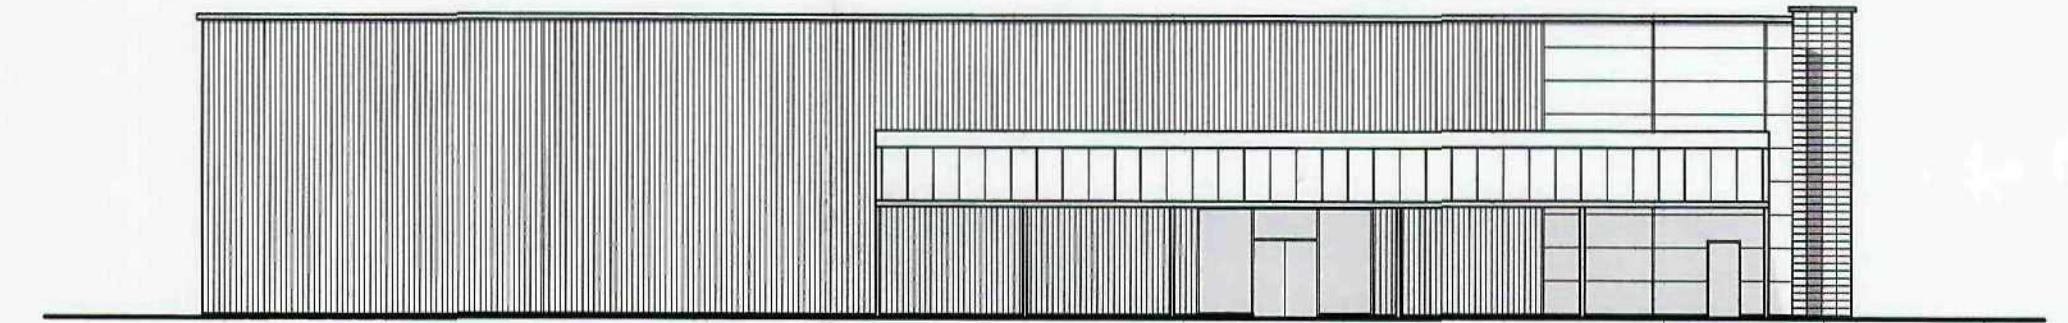


GABLE ELEVATION 1:200 @A1

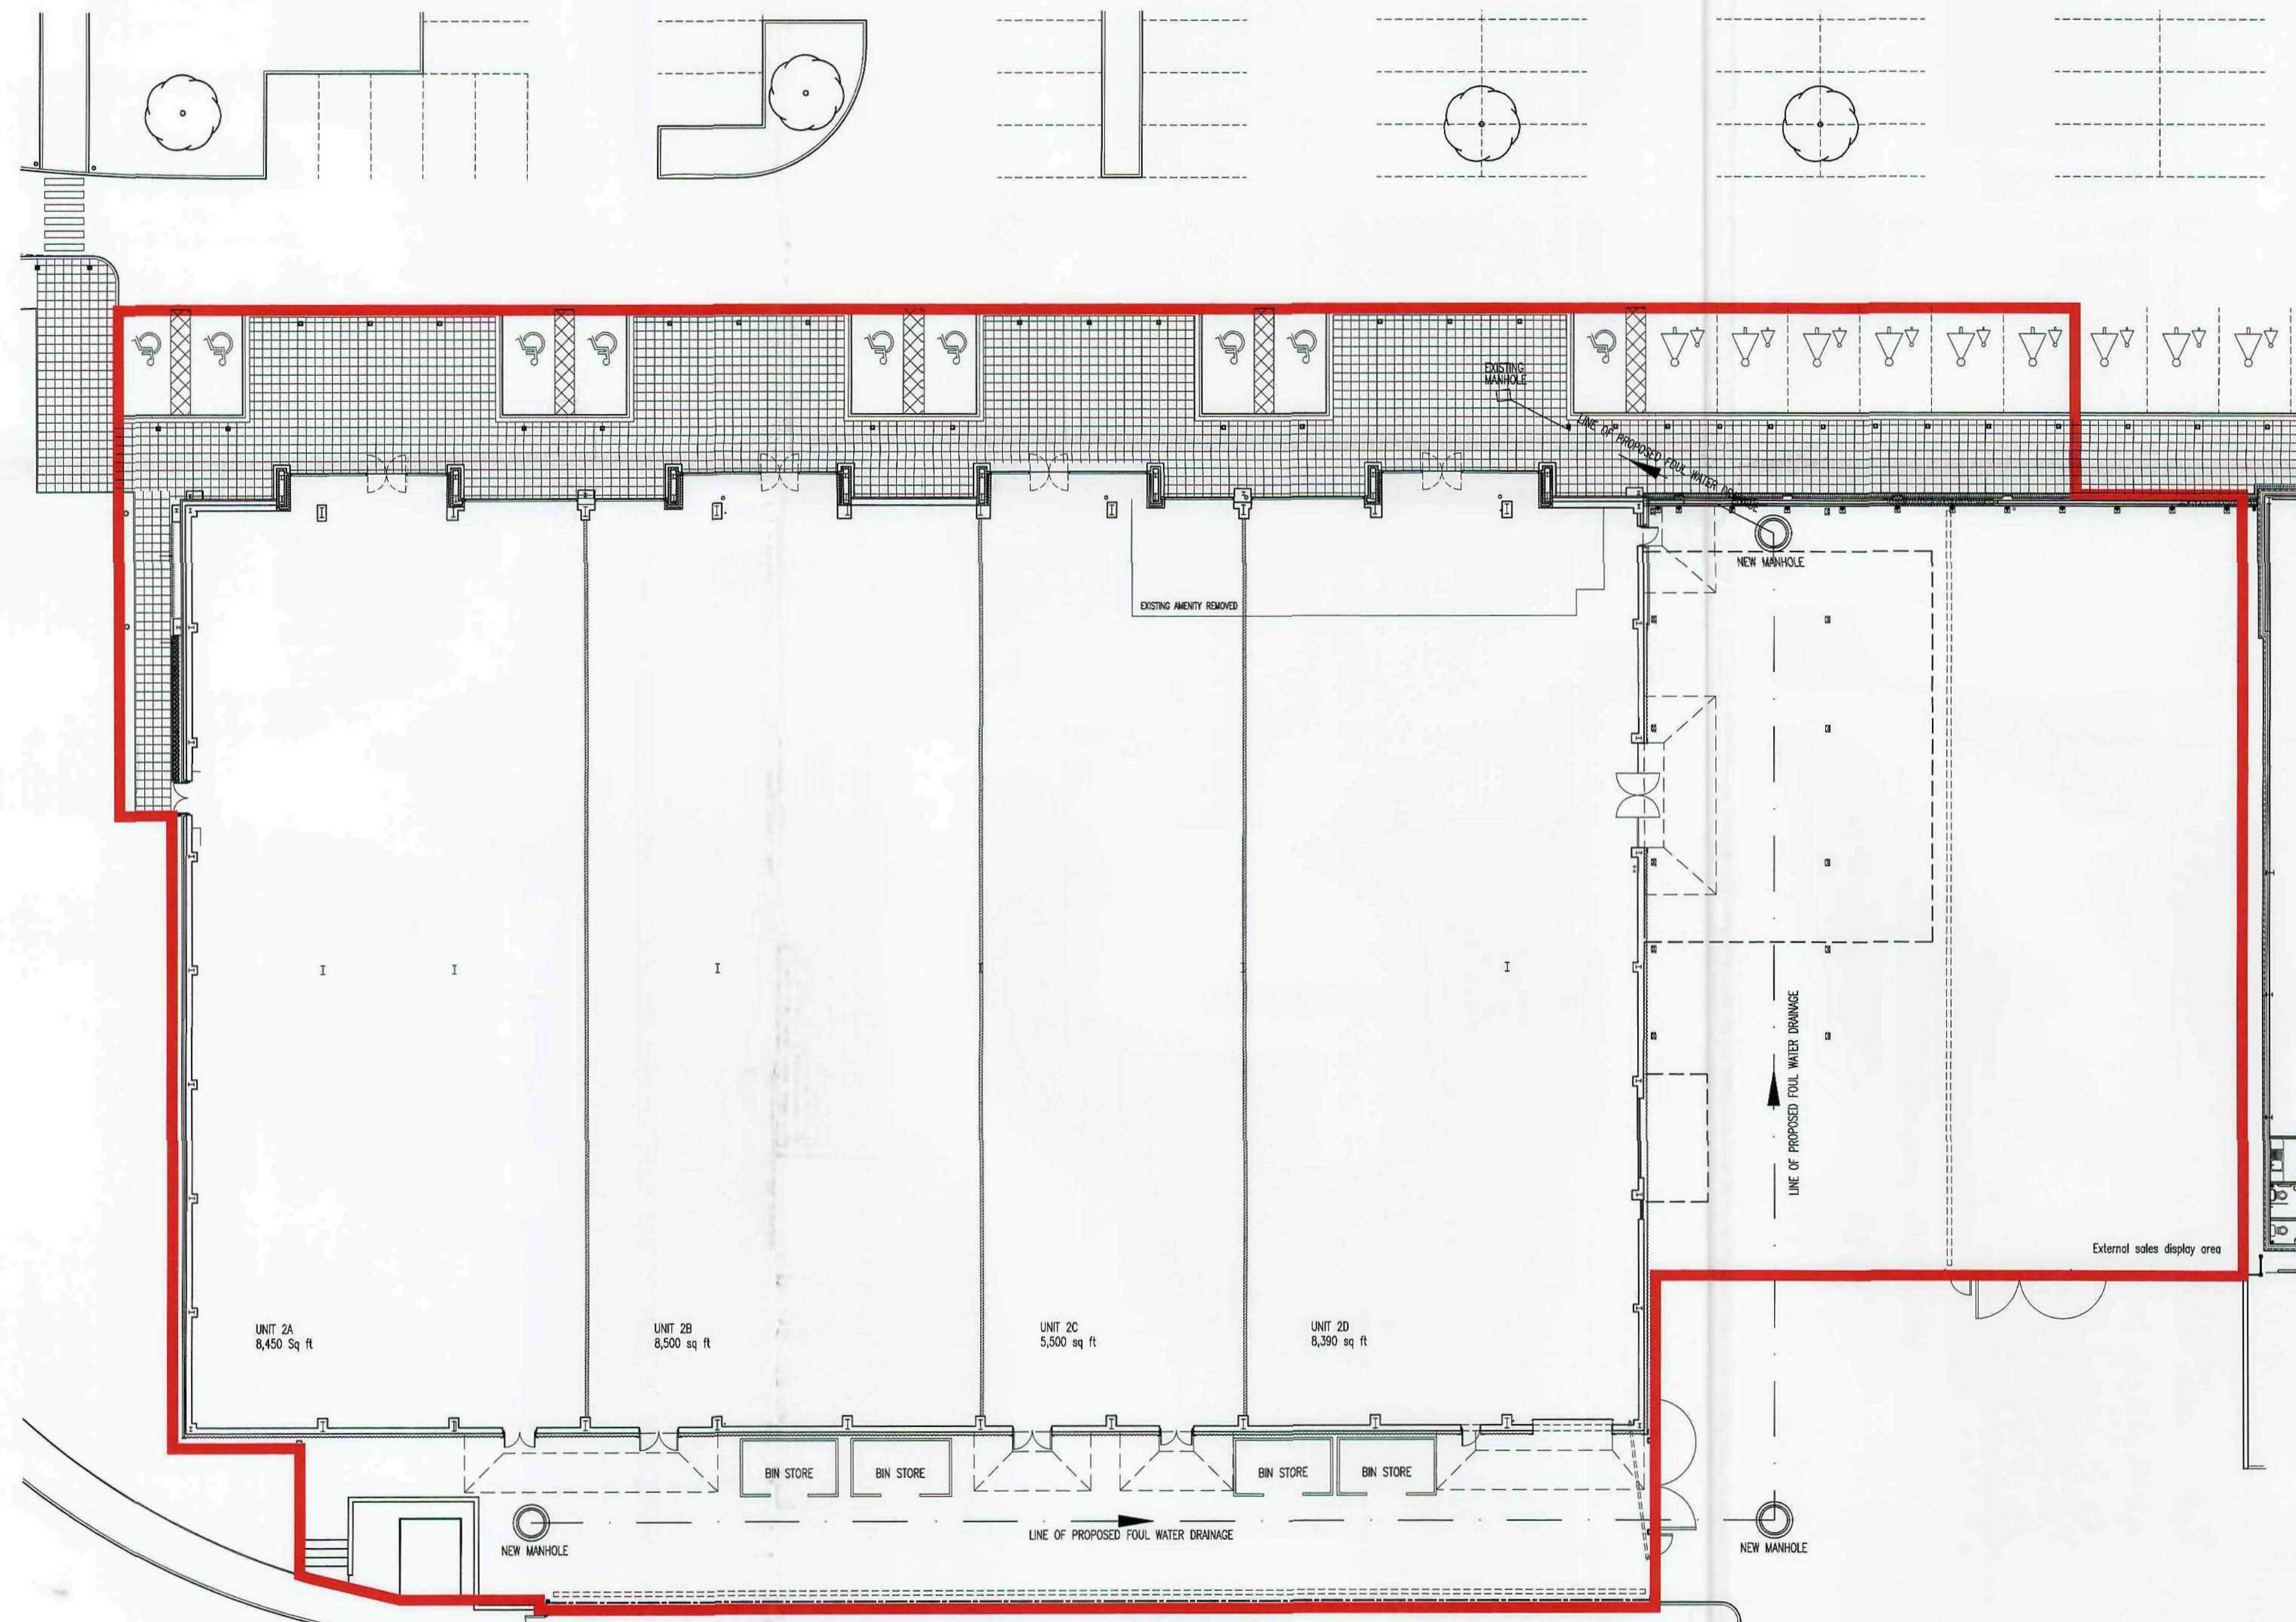

GROUND FLOOR PLAN 1:200 @A1

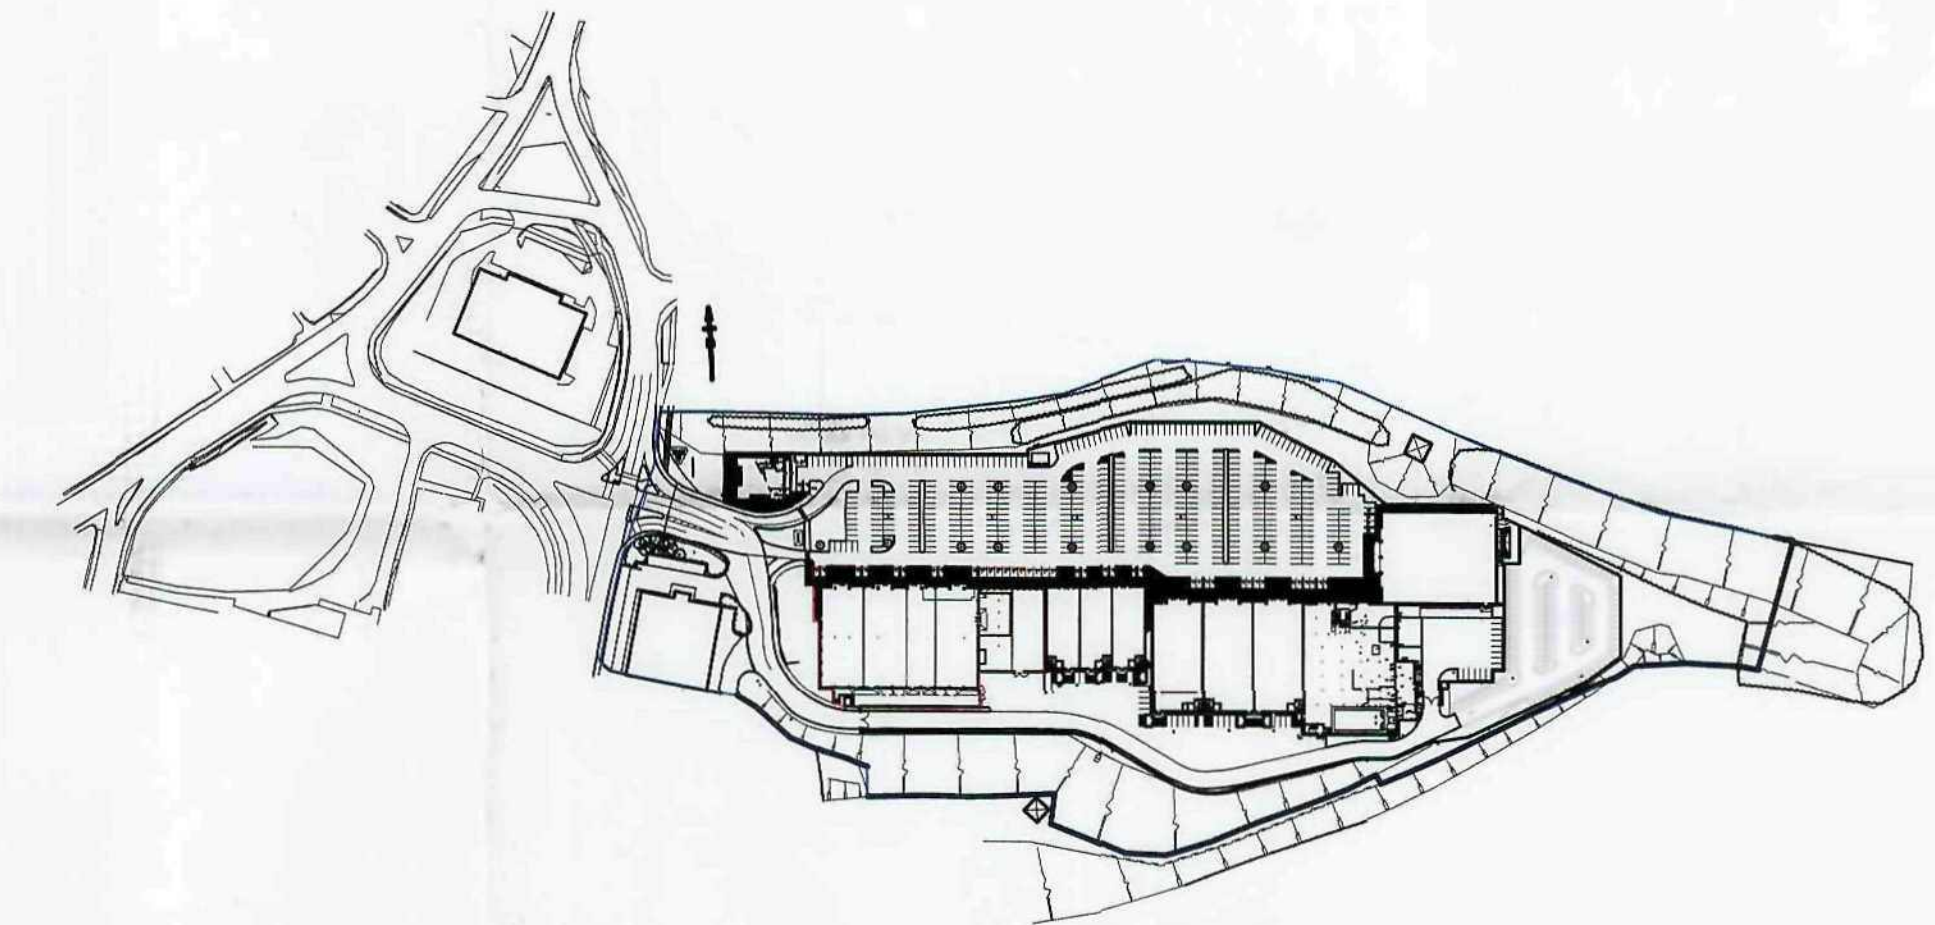

LOCATION PLAN 1:2500 @A1

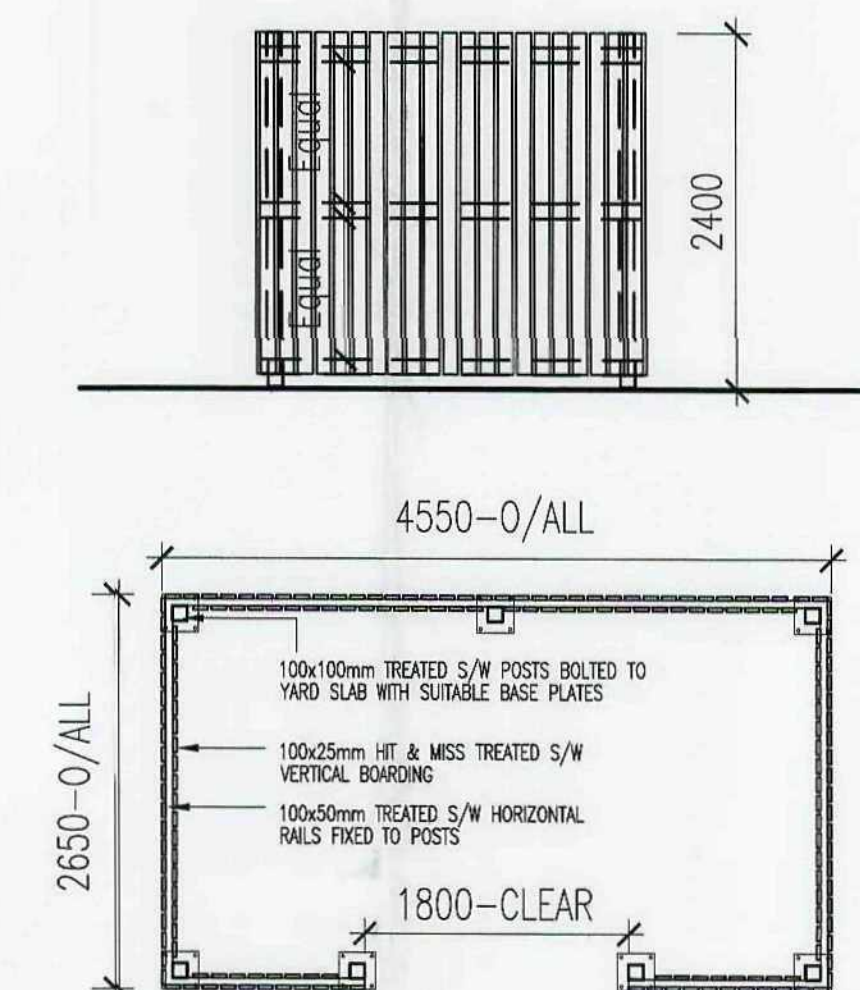

BIN STORE DETAIL 1:50 @A1

Rev	Description	Date	By	Chk
A	BIN STORE AND DRAINAGE DETAILS ADDED, FOCUS BOUNDARY ADDED, PARKING REVISED.	01.12.08	SOR	GB

Status	Purpose for Issue
Planning	☐ Tender
Construction	☐ As Built

Client
PEEL DEVELOPMENTS UK Ltd

Contract
PROPOSED ALLTERATIONS, UNIT 2
HARBOROUGH HILL ROAD
BARNLEY

Drawing
PROPOSED GENERAL ARRANGEMENTS

B A T E
AND
TAYLOR
ARCHITECTS
Royal Exchange
Cross Street
Manchester M2 7DA
Tel: 0161 832 7707
Fax: 0161 832 7708
www.bateandtaylor.co.uk

Drawing No.	MH521-02	Revision	A
Scales	AS SHOWN	Date	NOV '08
Drawn	SOR	Checked	GB

This drawing is the copyright of the Architect and may not be reproduced without licence.
DO NOT scale from this drawing.