



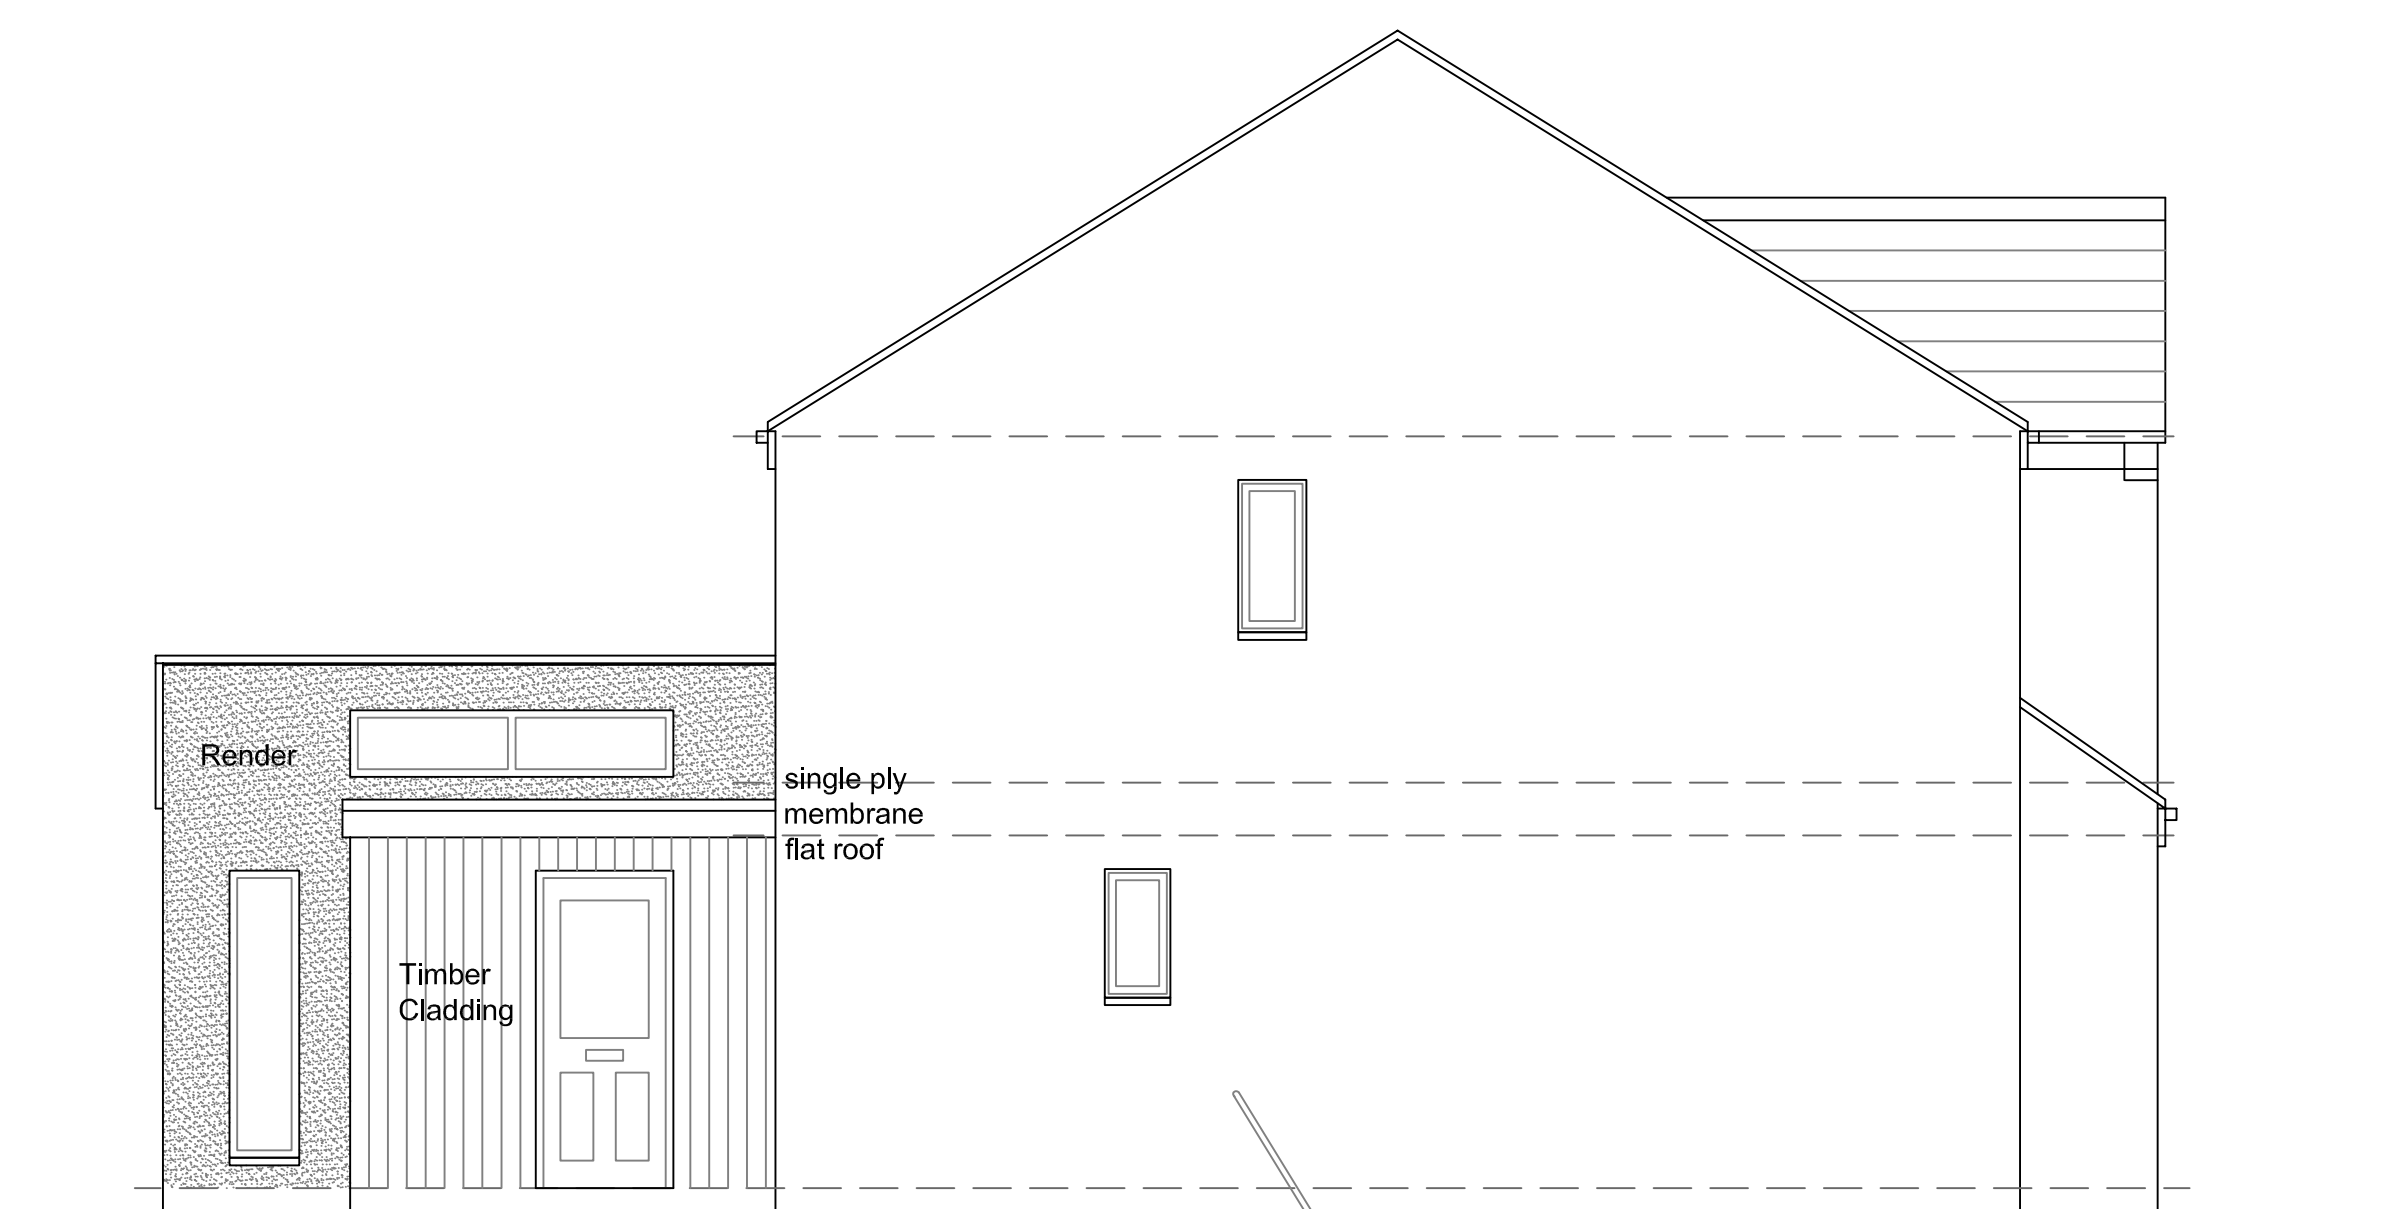

Proposed North Elevation 1:50

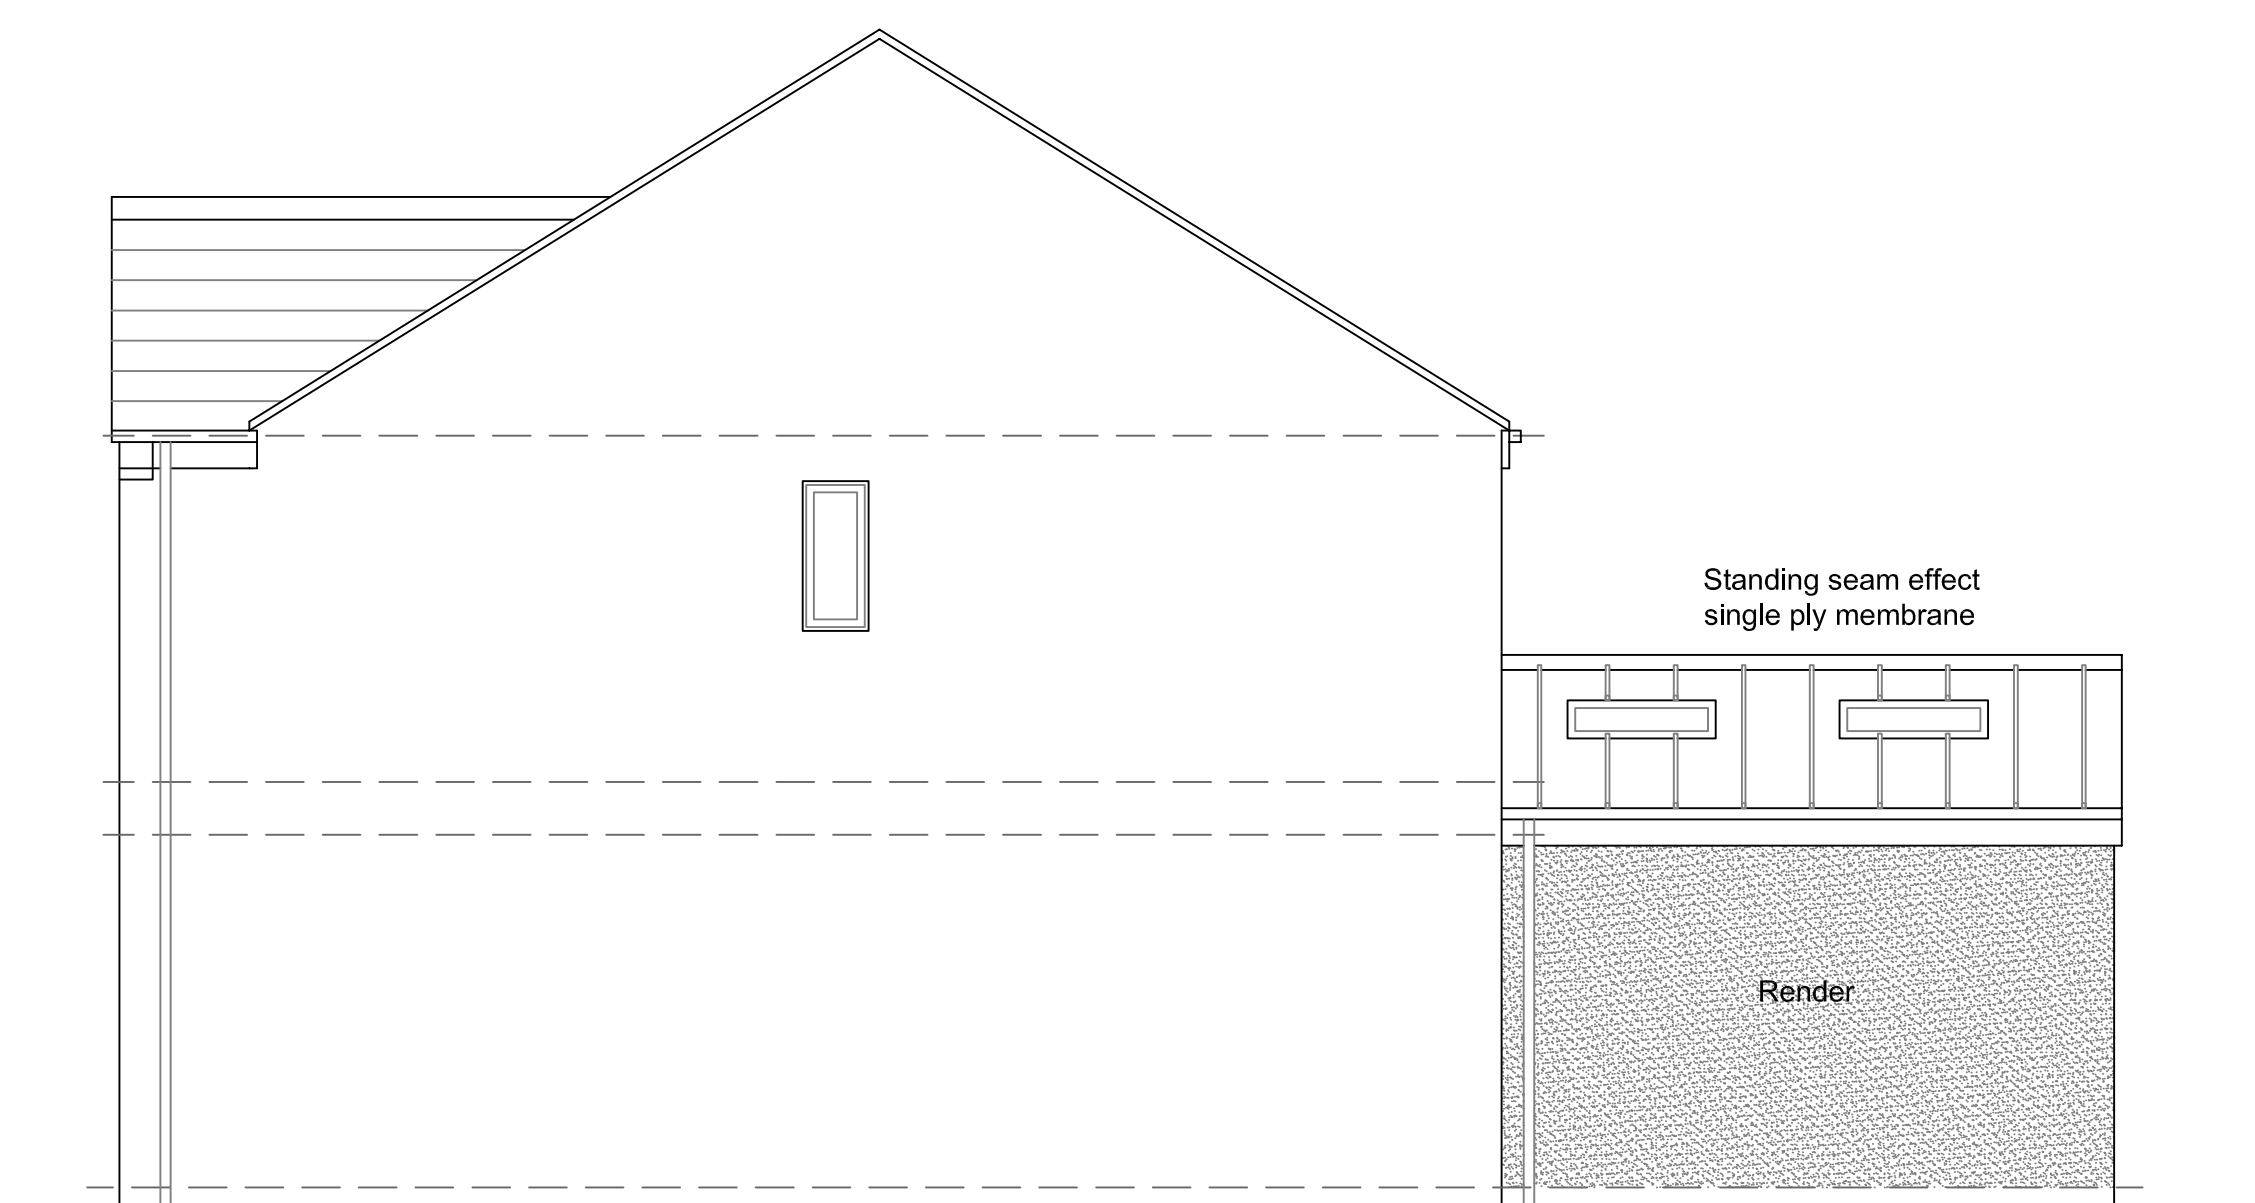


Proposed West Elevation 1:50




Proposed East Elevation 1:50




Proposed South Elevation 1:50

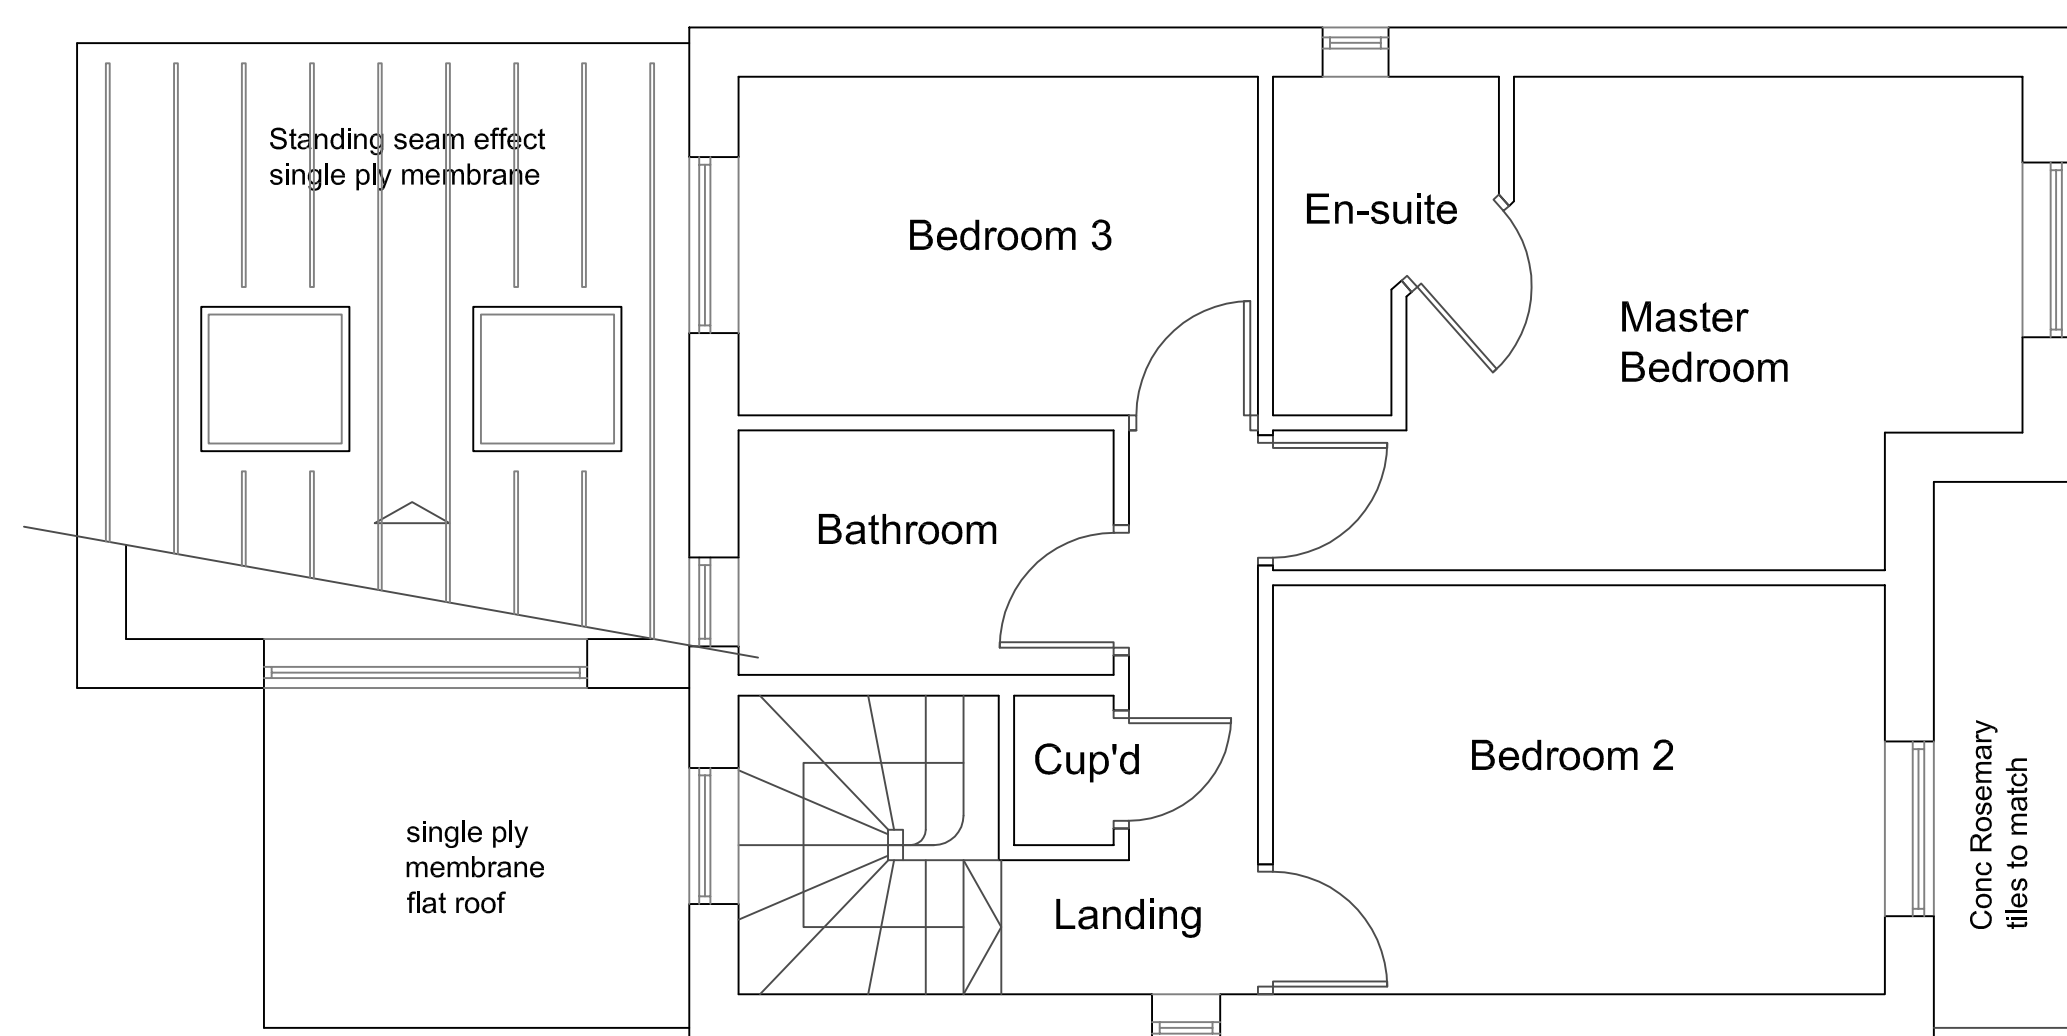

Proposed First Floor Plan 1:50

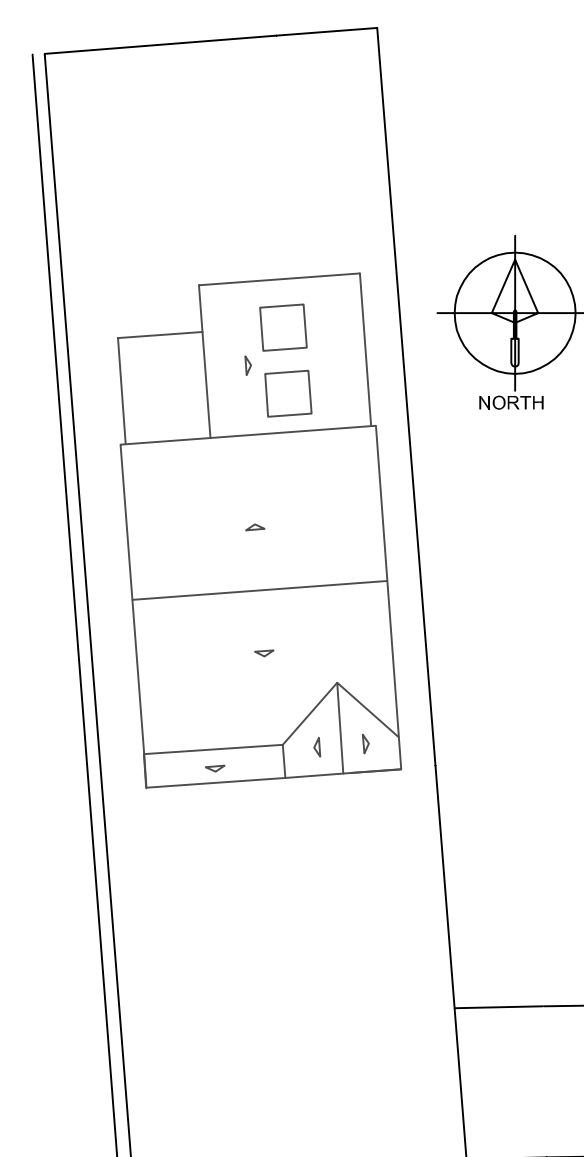

Proposed Site Plan 1:200

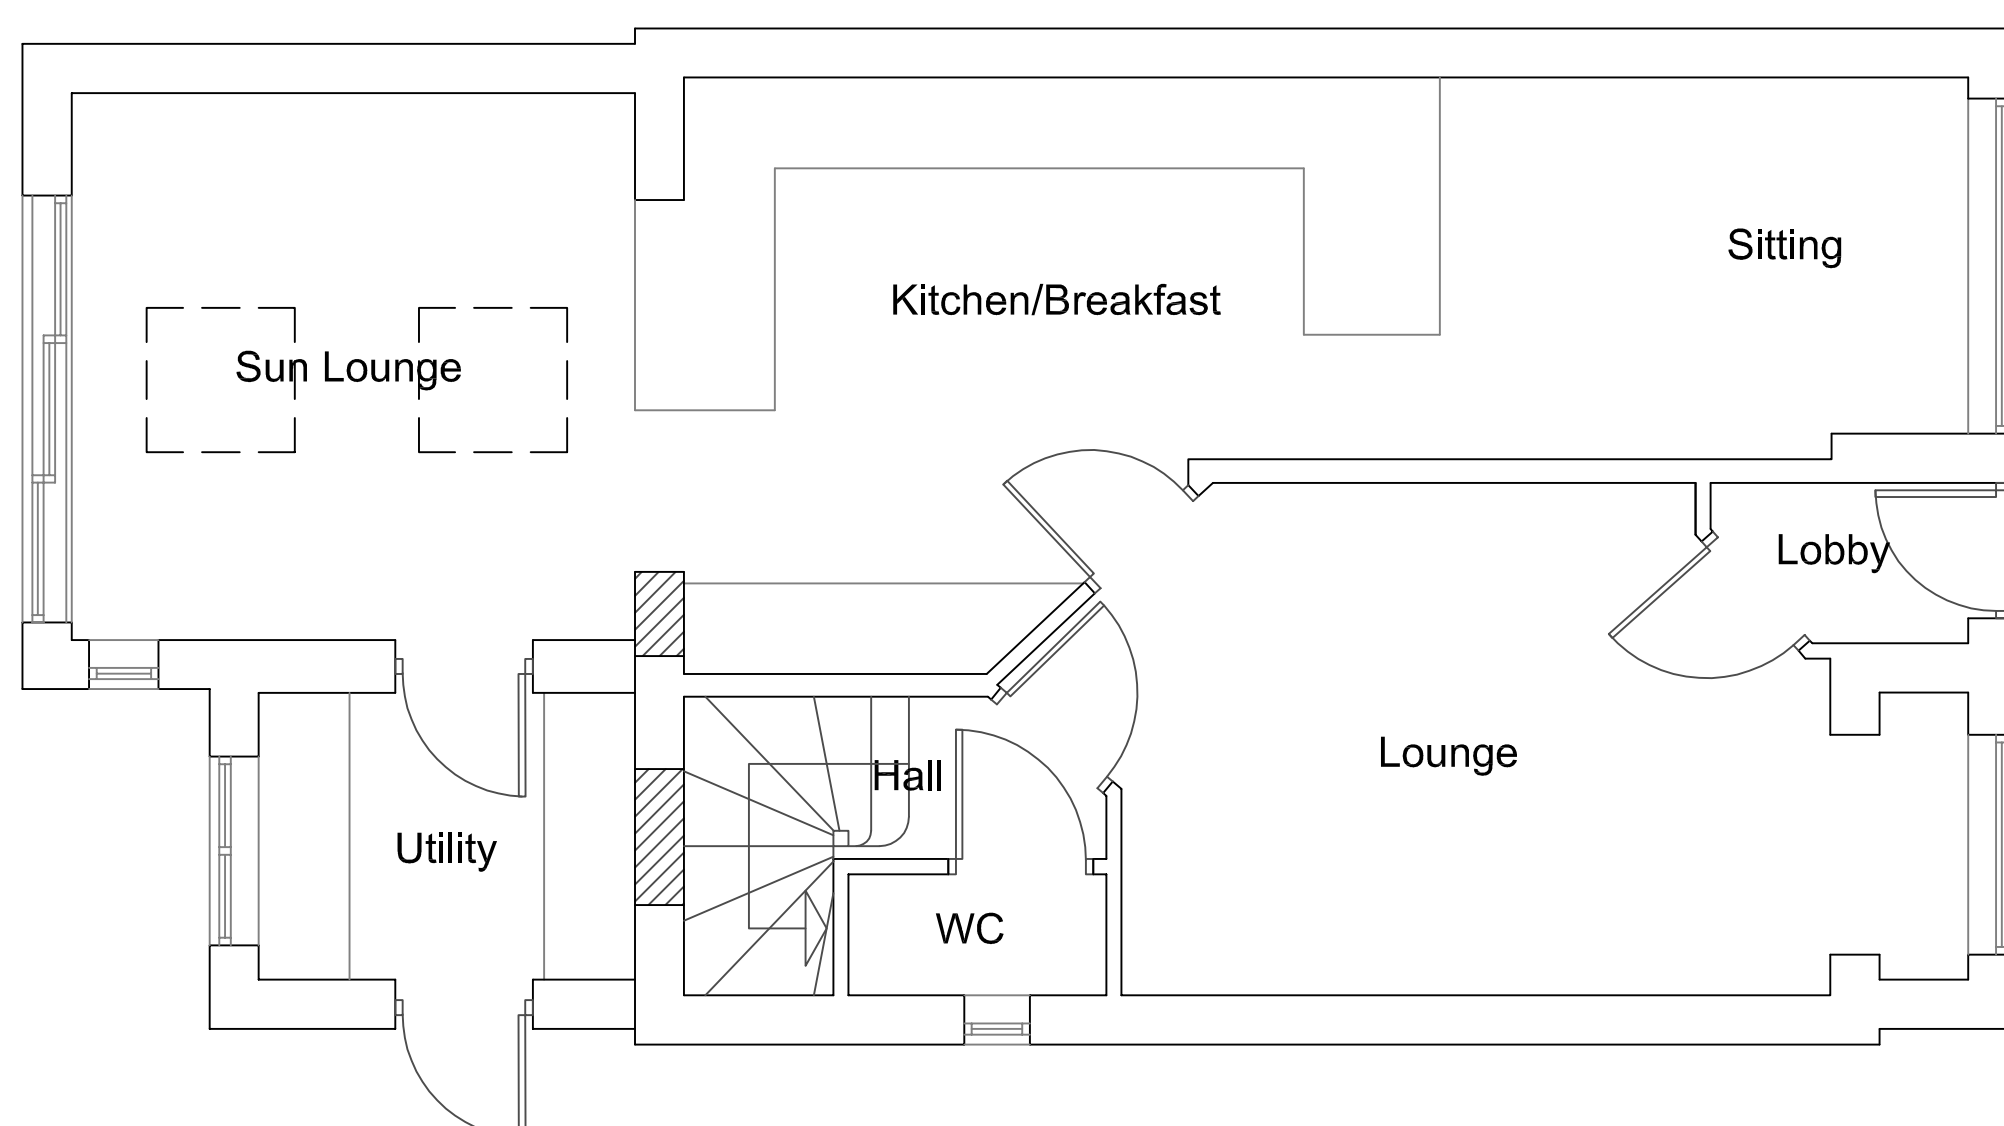

Proposed Ground Floor Plan 1:50

Rev c 29.04.16 External materials added.
Rev b 27.04.16 Main roof pitch amended as existing.
Rev a 25.04.16 Windows amended & rooflights added.

Project: Proposed extension at 24 Tudor Court Grimethorpe			
Client: Mr A Pilkington			
Title: Proposed Plans & Elevations			
a + j architects Ardnacree School Lane Collingham Wetherby LS22 5BD tel: 01937 579200 e:mail@aj-architects.co.uk			
Scale: 1:50 @ A1	Contract 473/01	Dwg.No. 03	Rev. c
Date April 2016	Drawn ap	Checked	
Planning			