



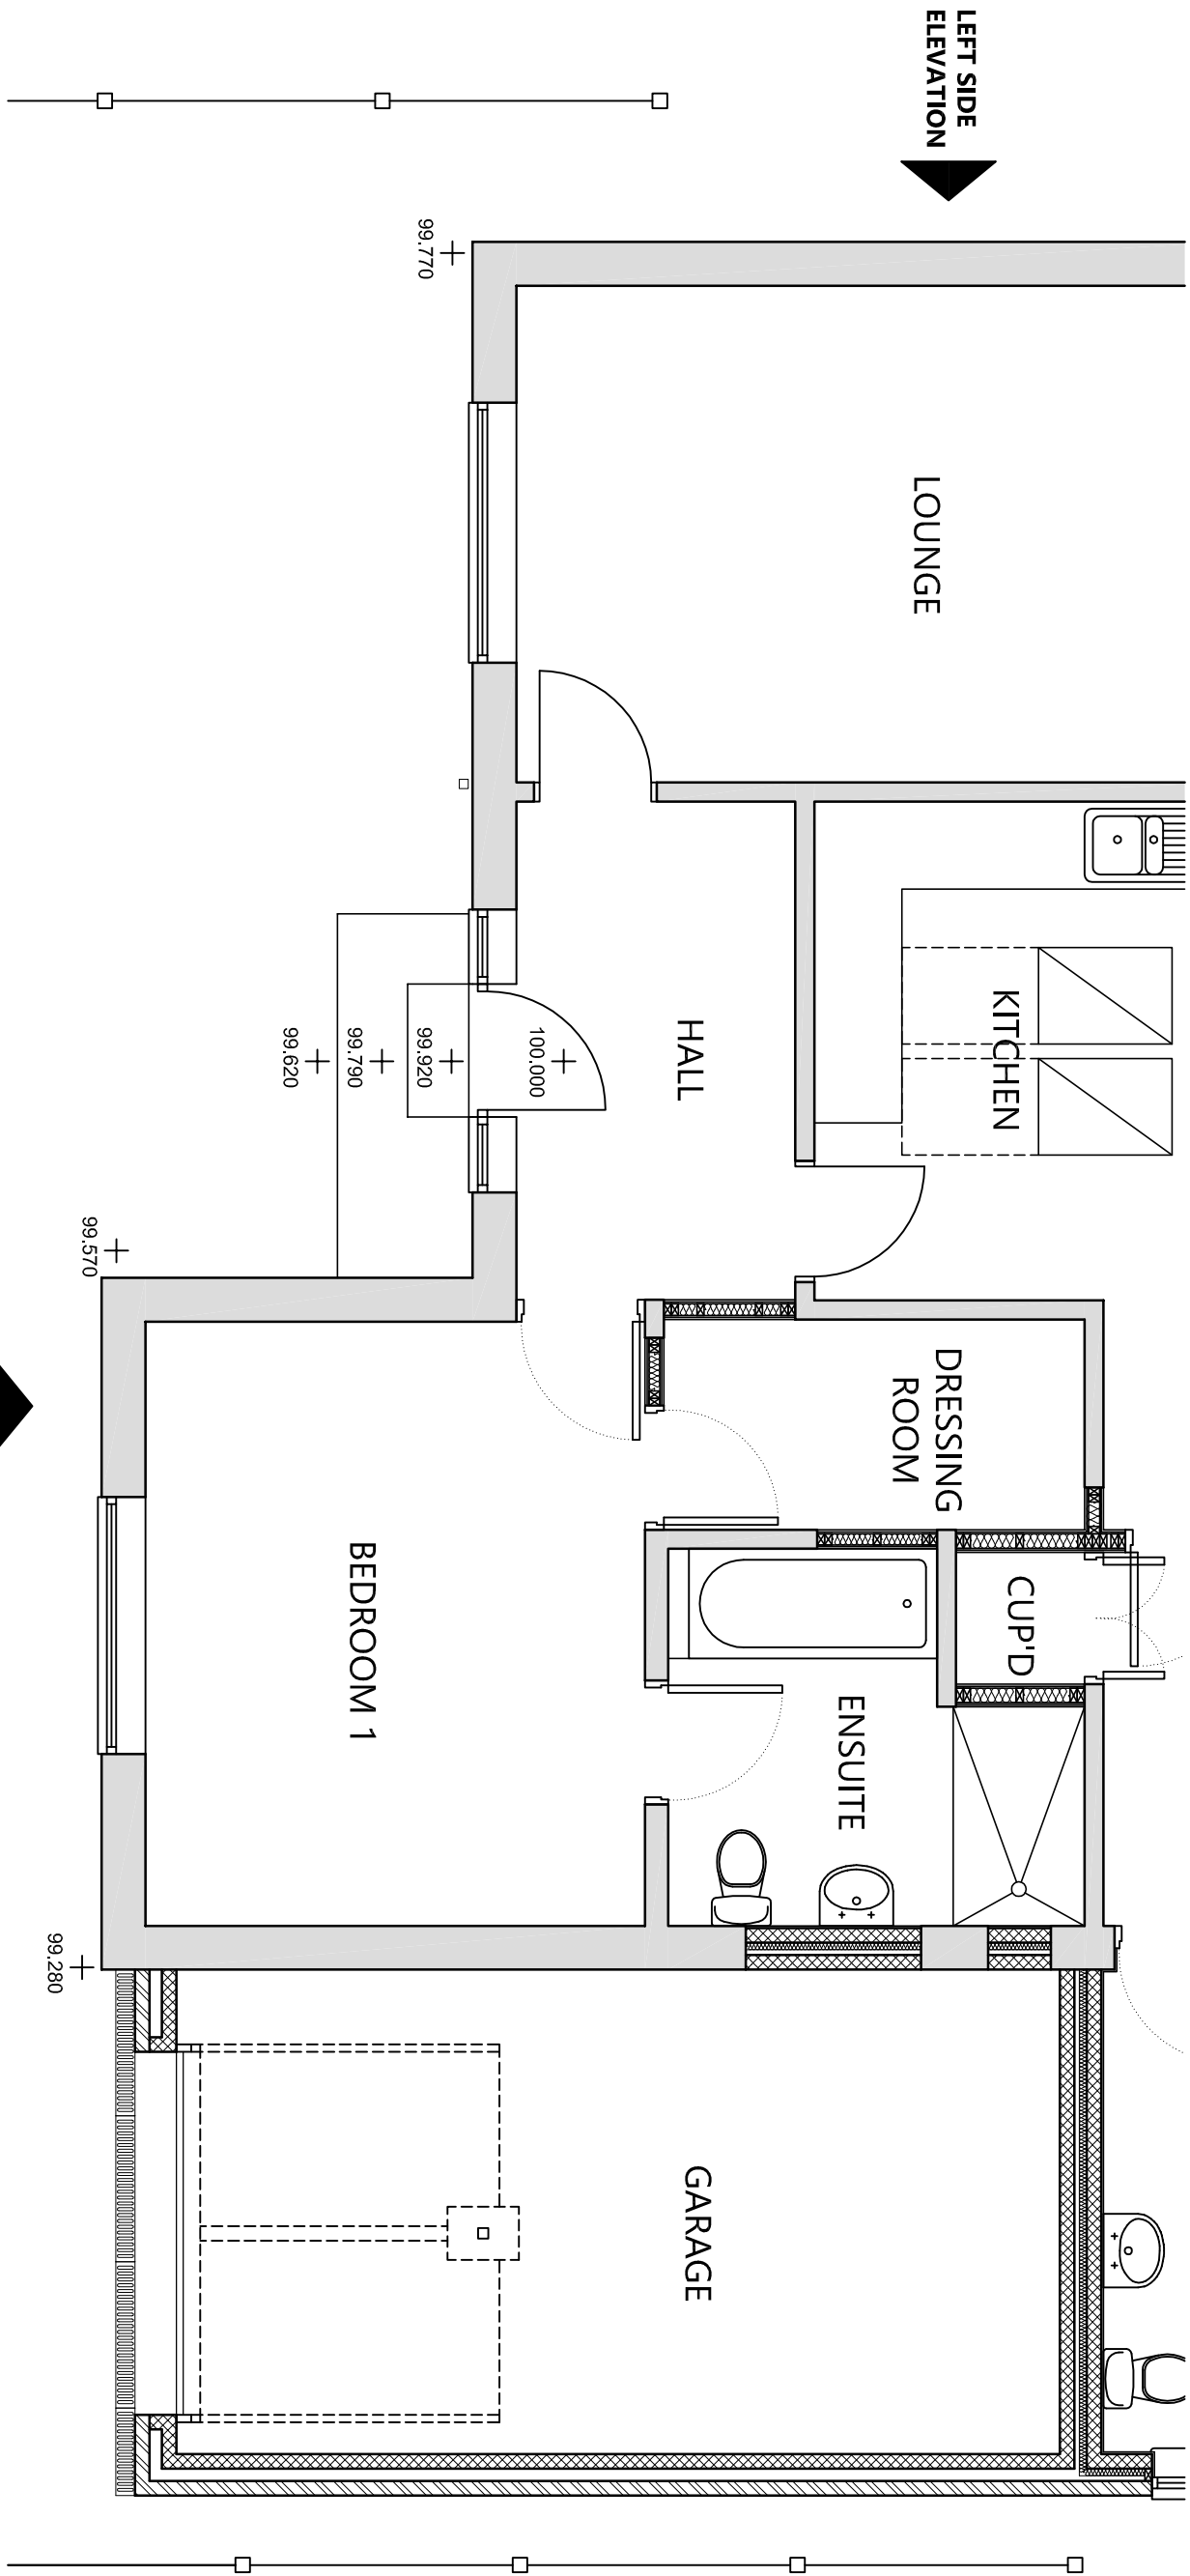


SURVEY FLOOR PLAN

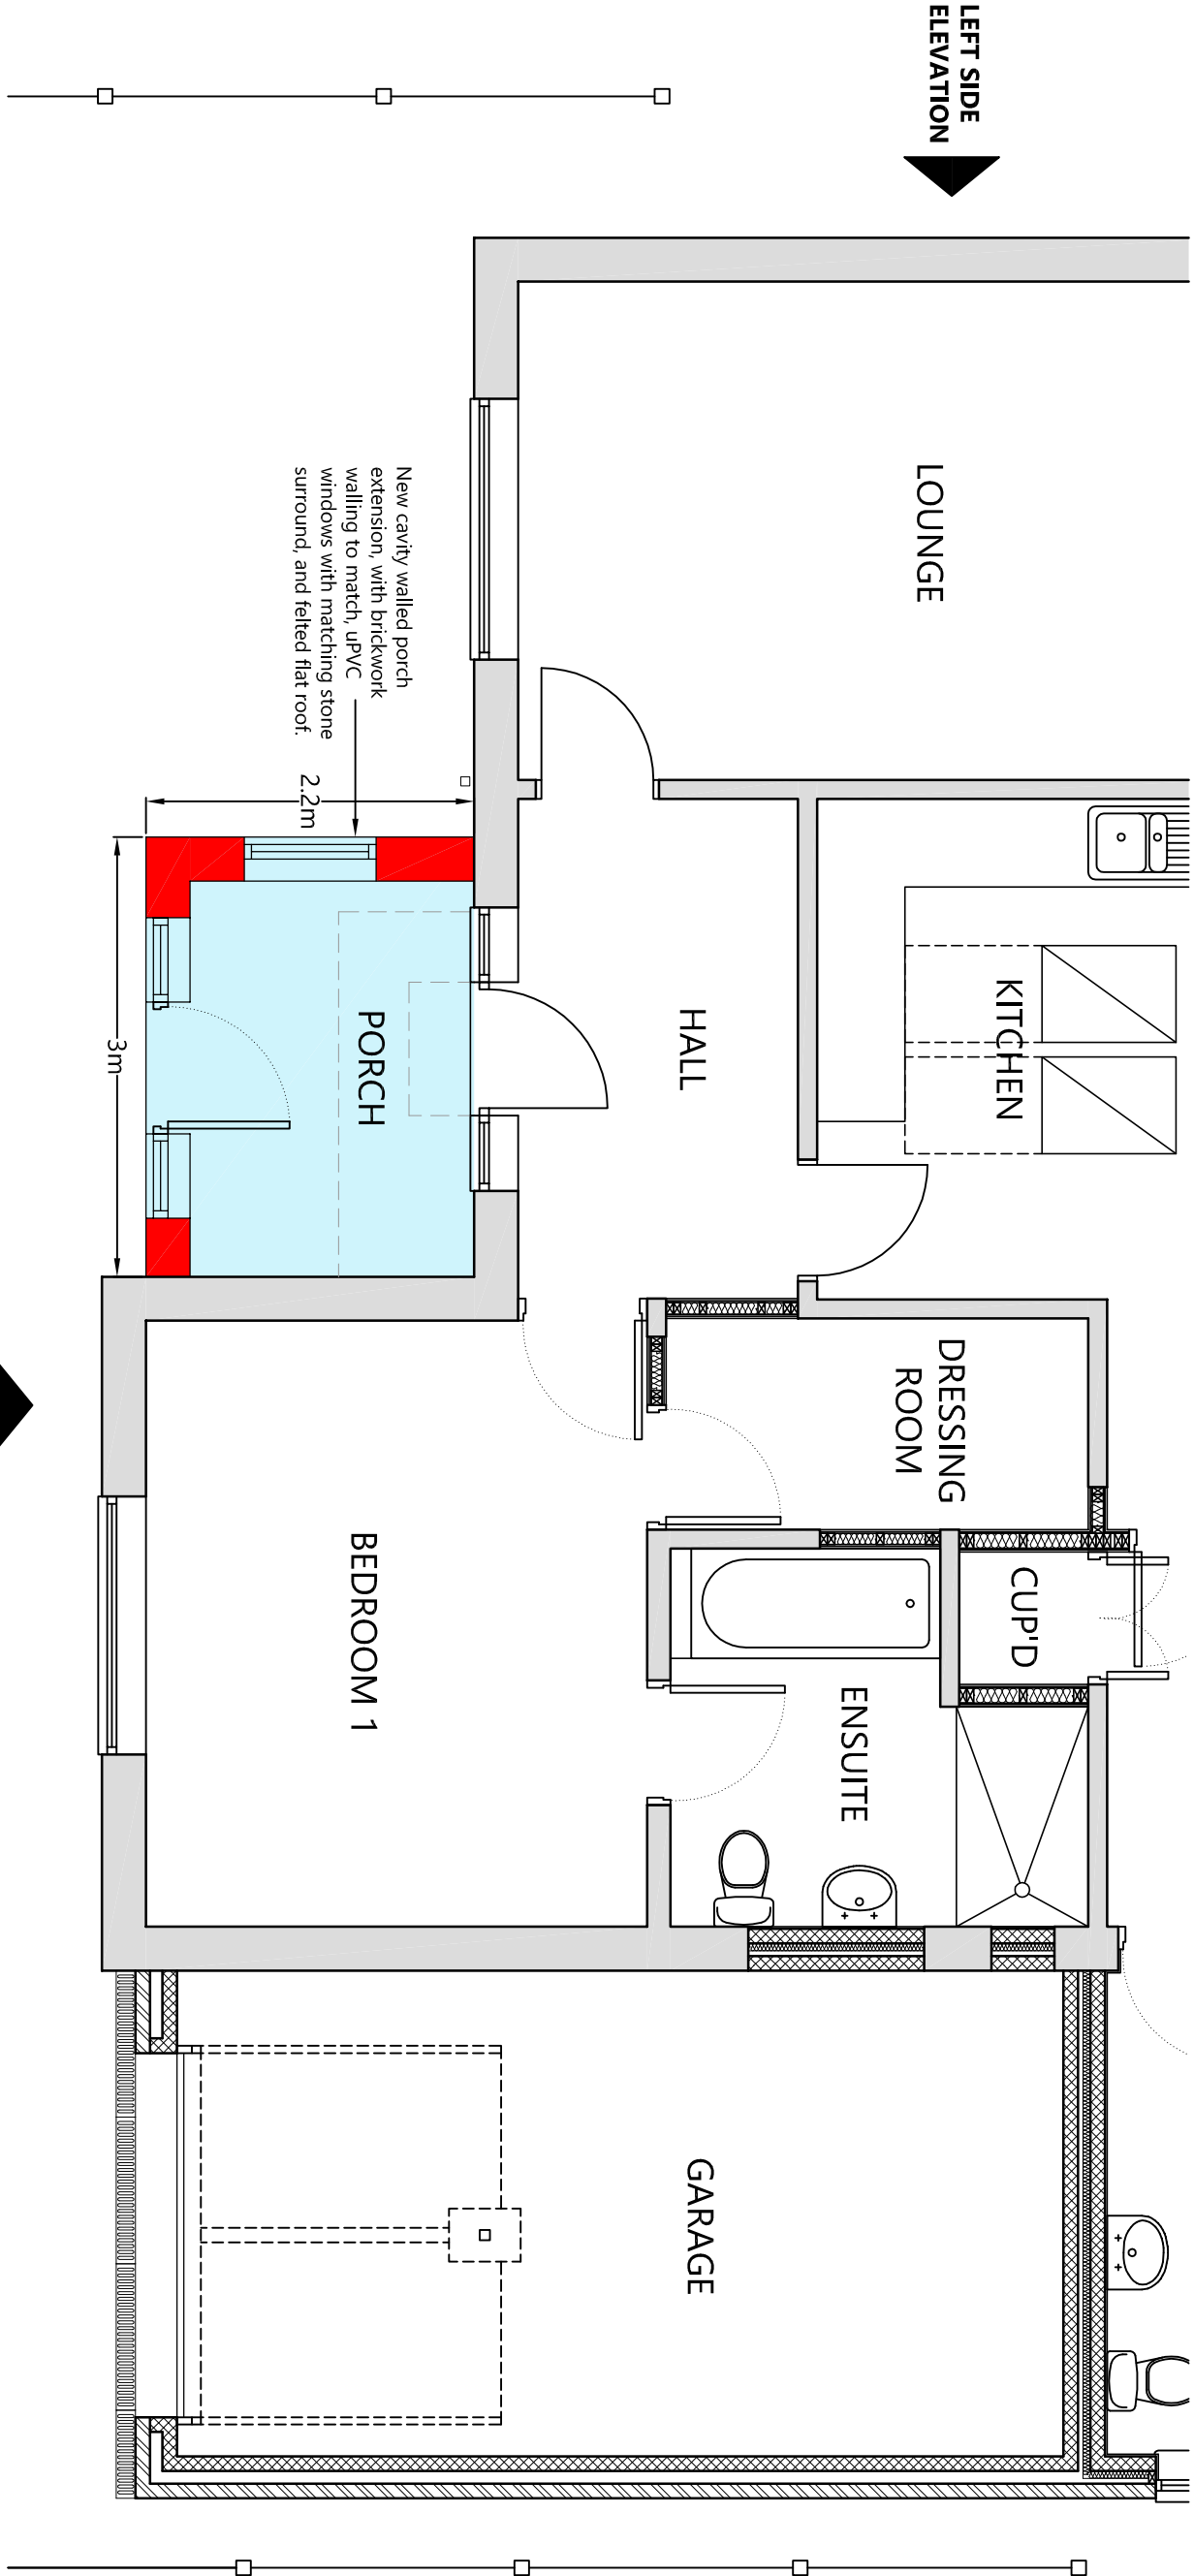


SCHEME FLOOR PLAN


NOTE: WORKS TO SIDE AND REAR OF HOUSE APPROVED UNDER PLANNING PERMISSION REF: 2015/0352 DATED 22nd APRIL 2015.

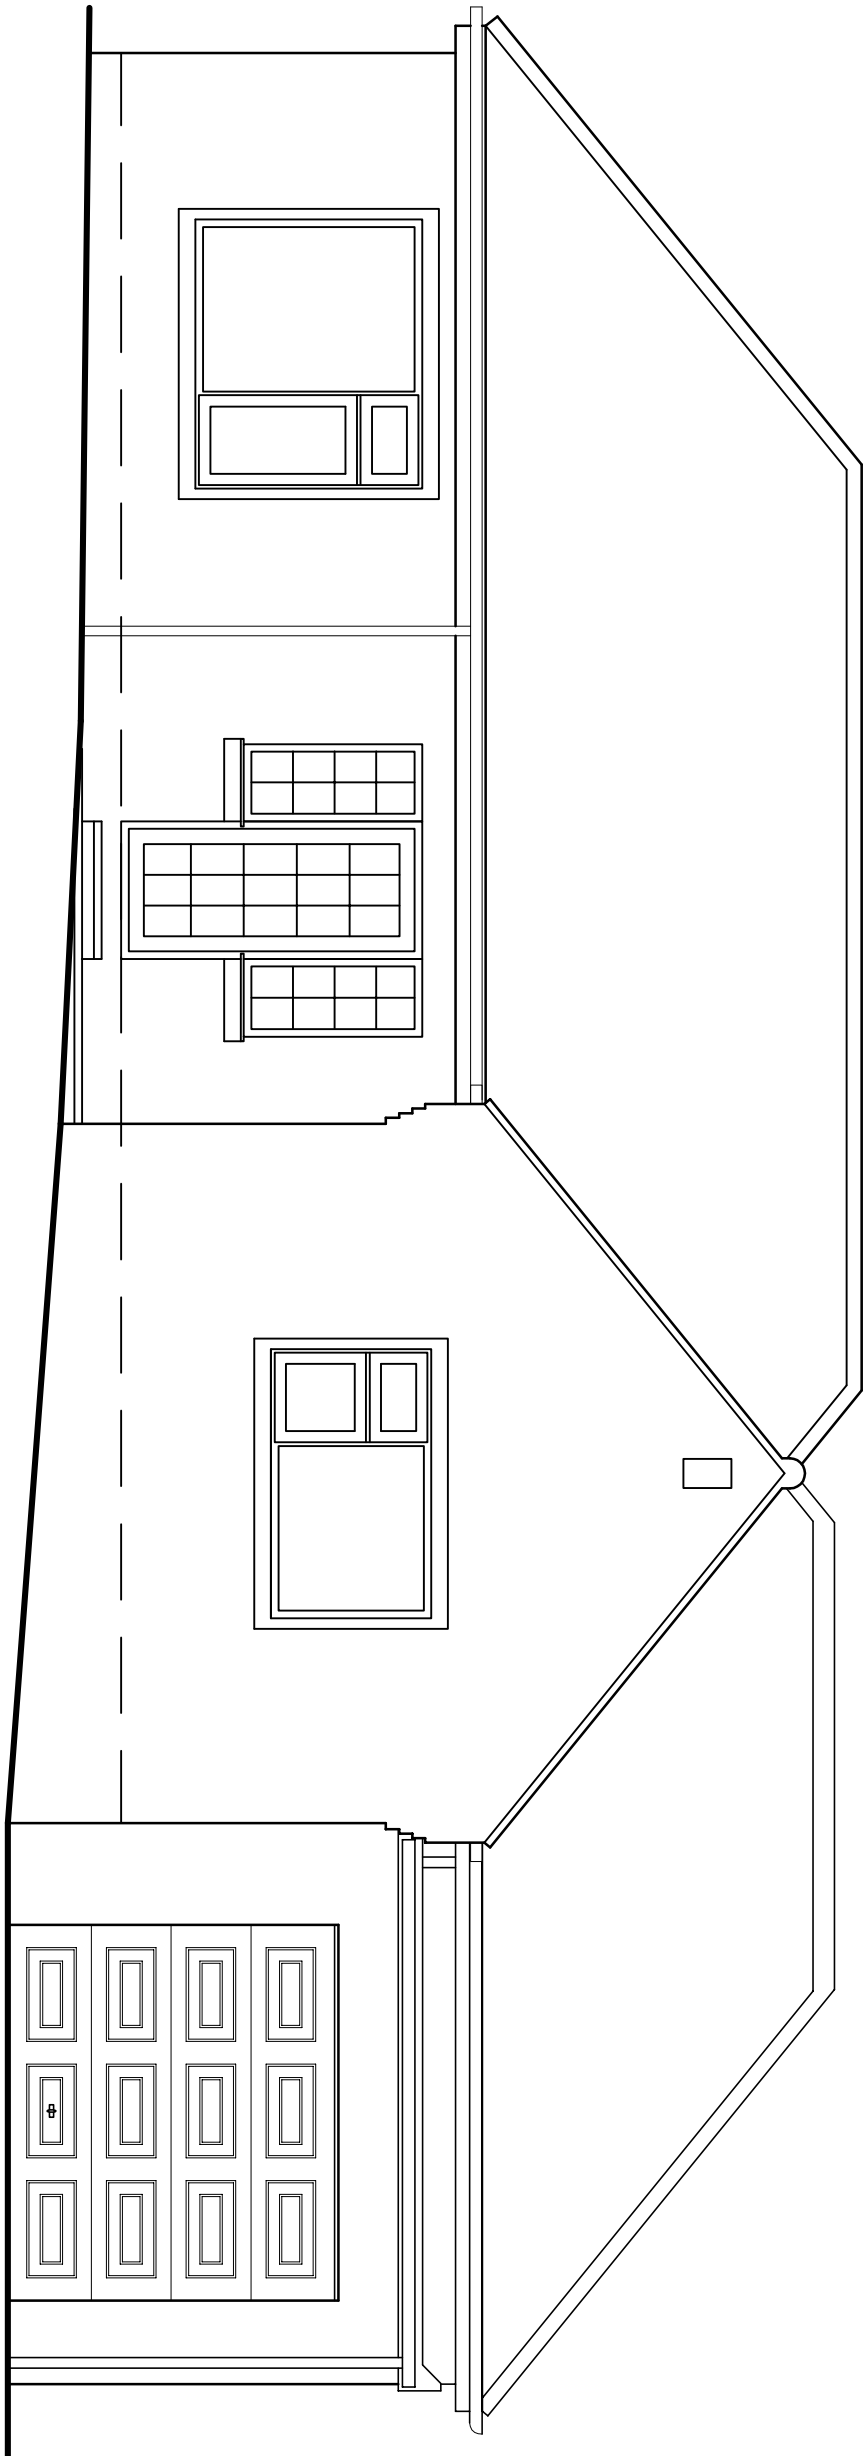


SURVEY FRONT ELEVATION

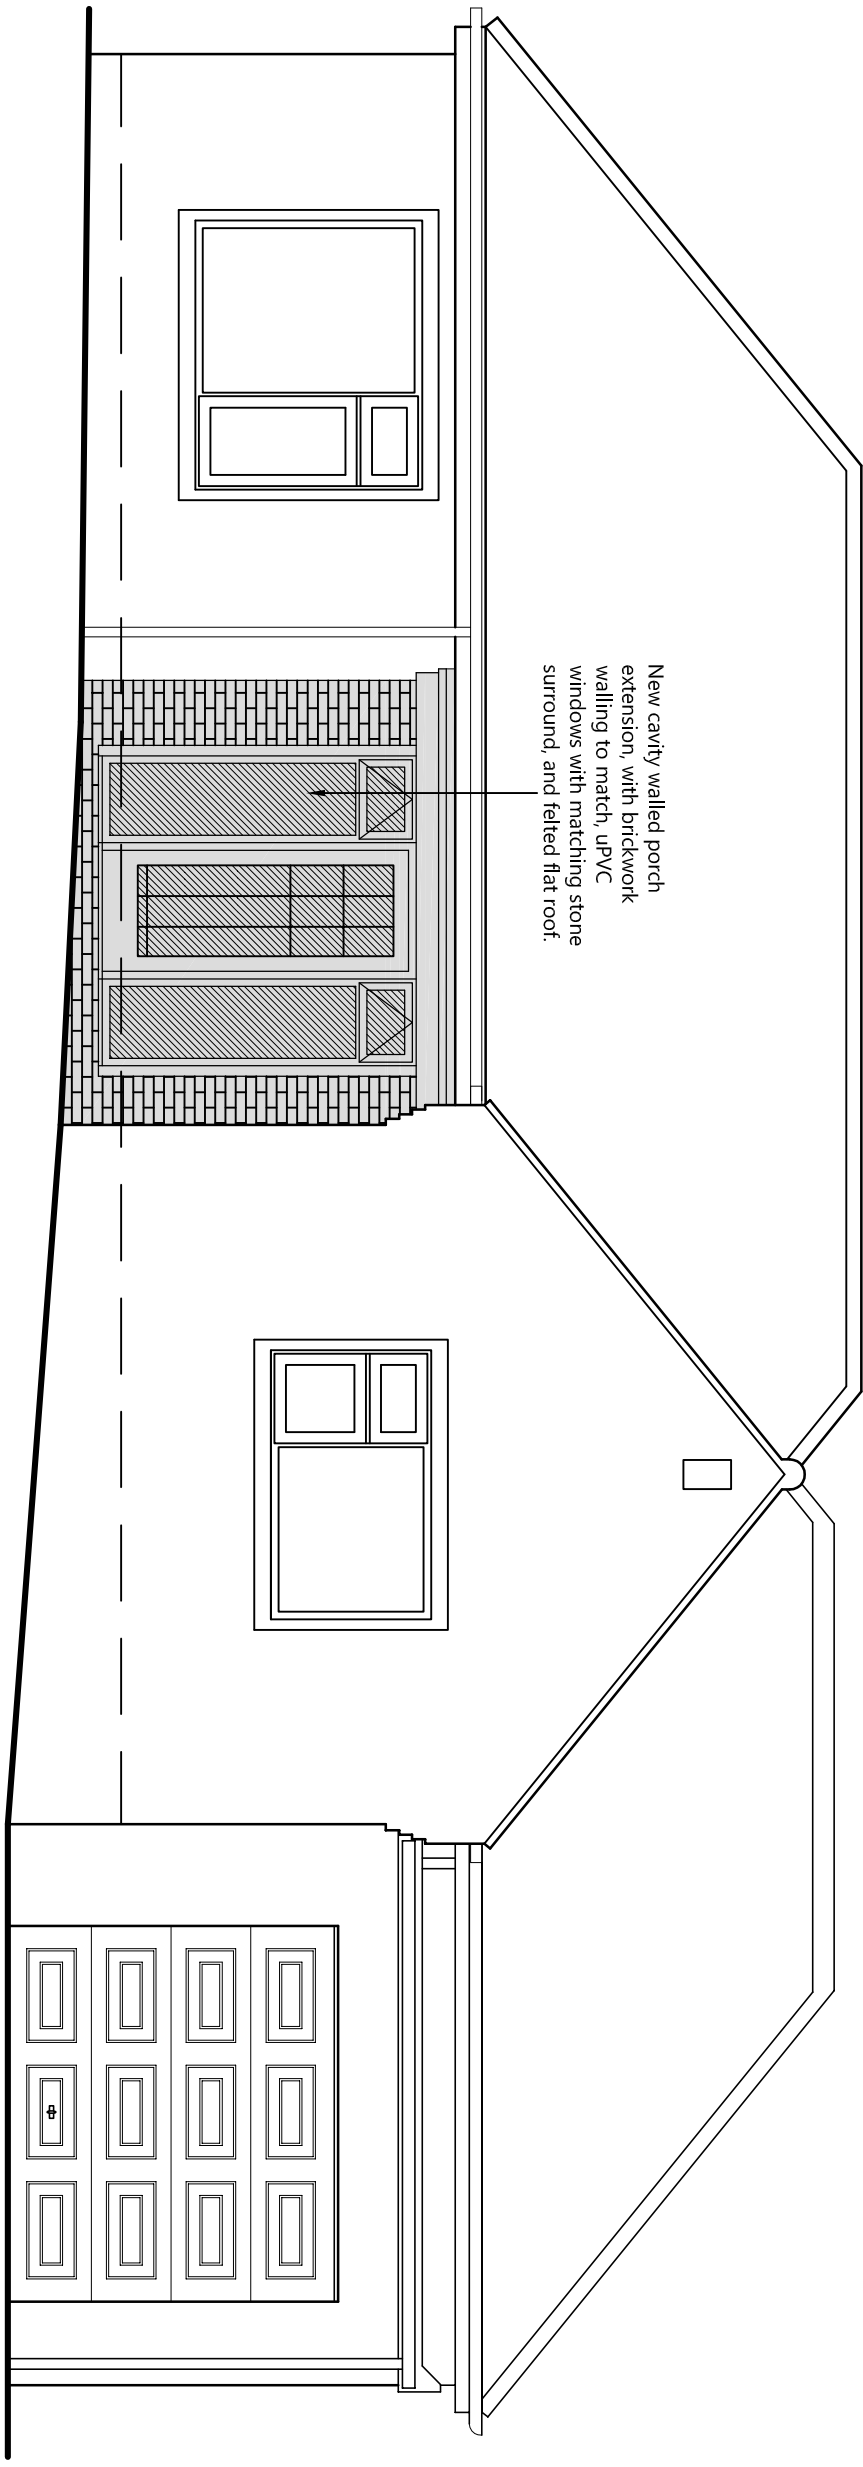

SCHEME FRONT ELEVATION

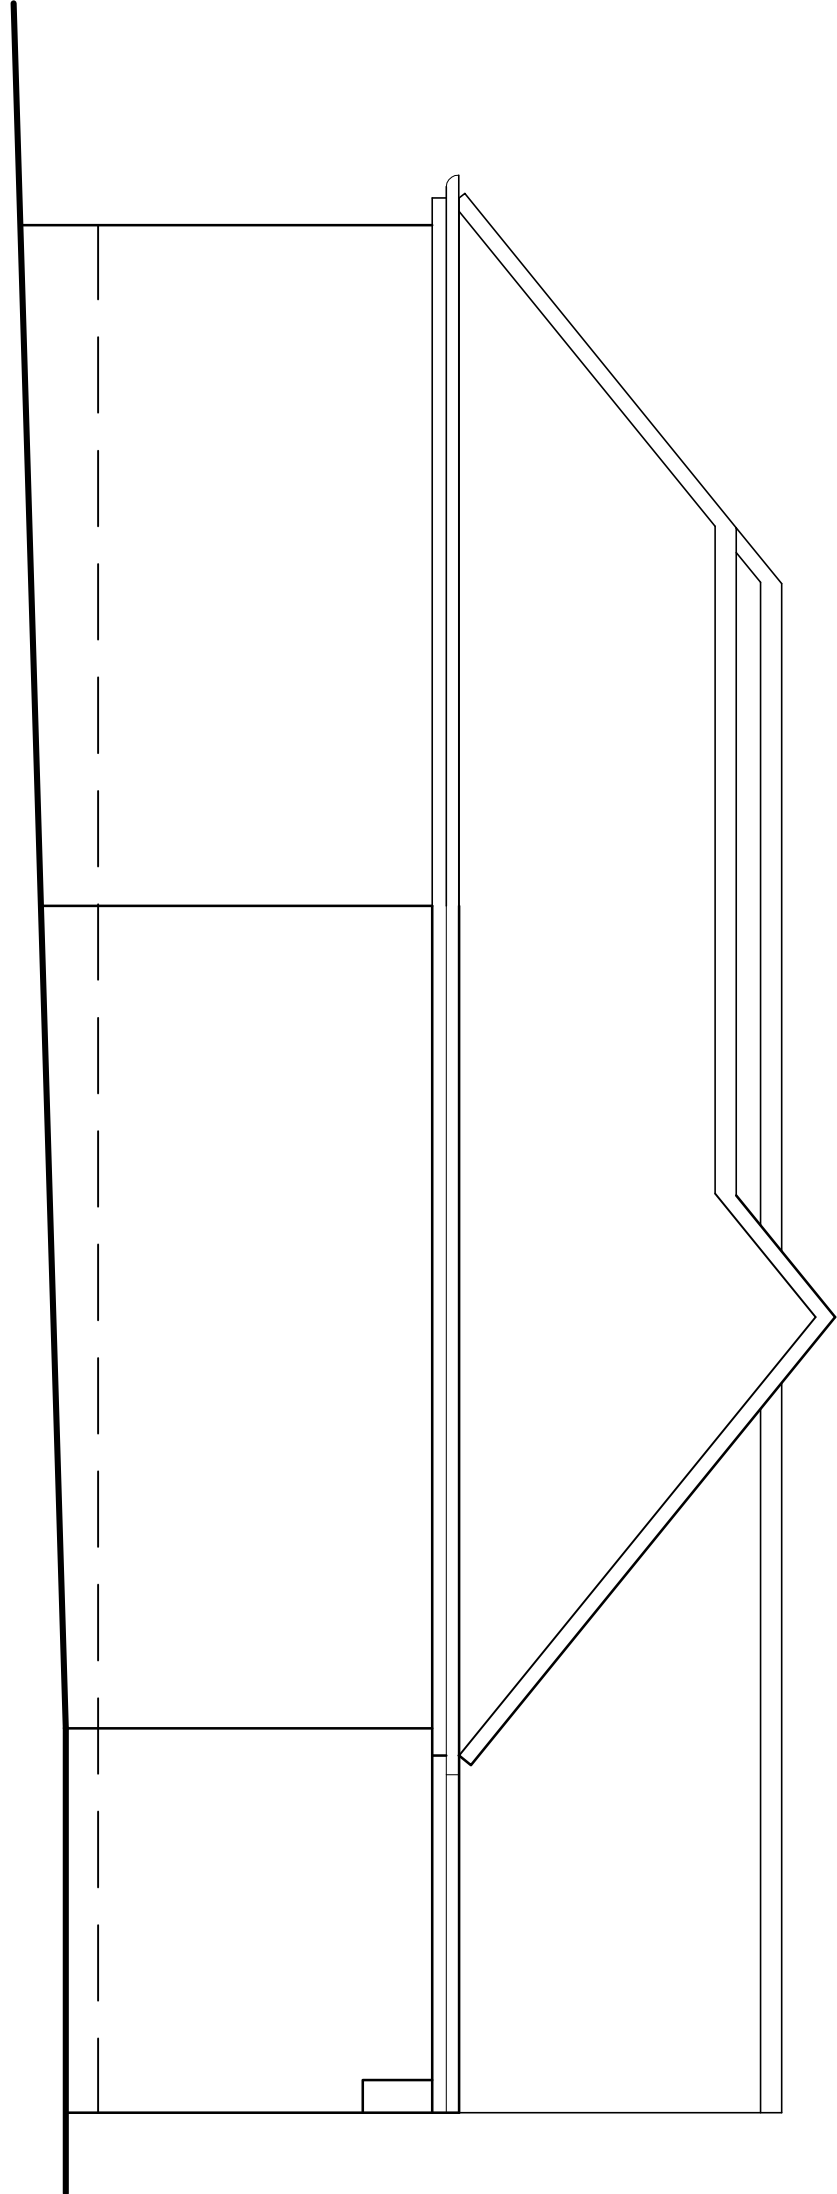

SURVEY LEFT SIDE ELEVATION

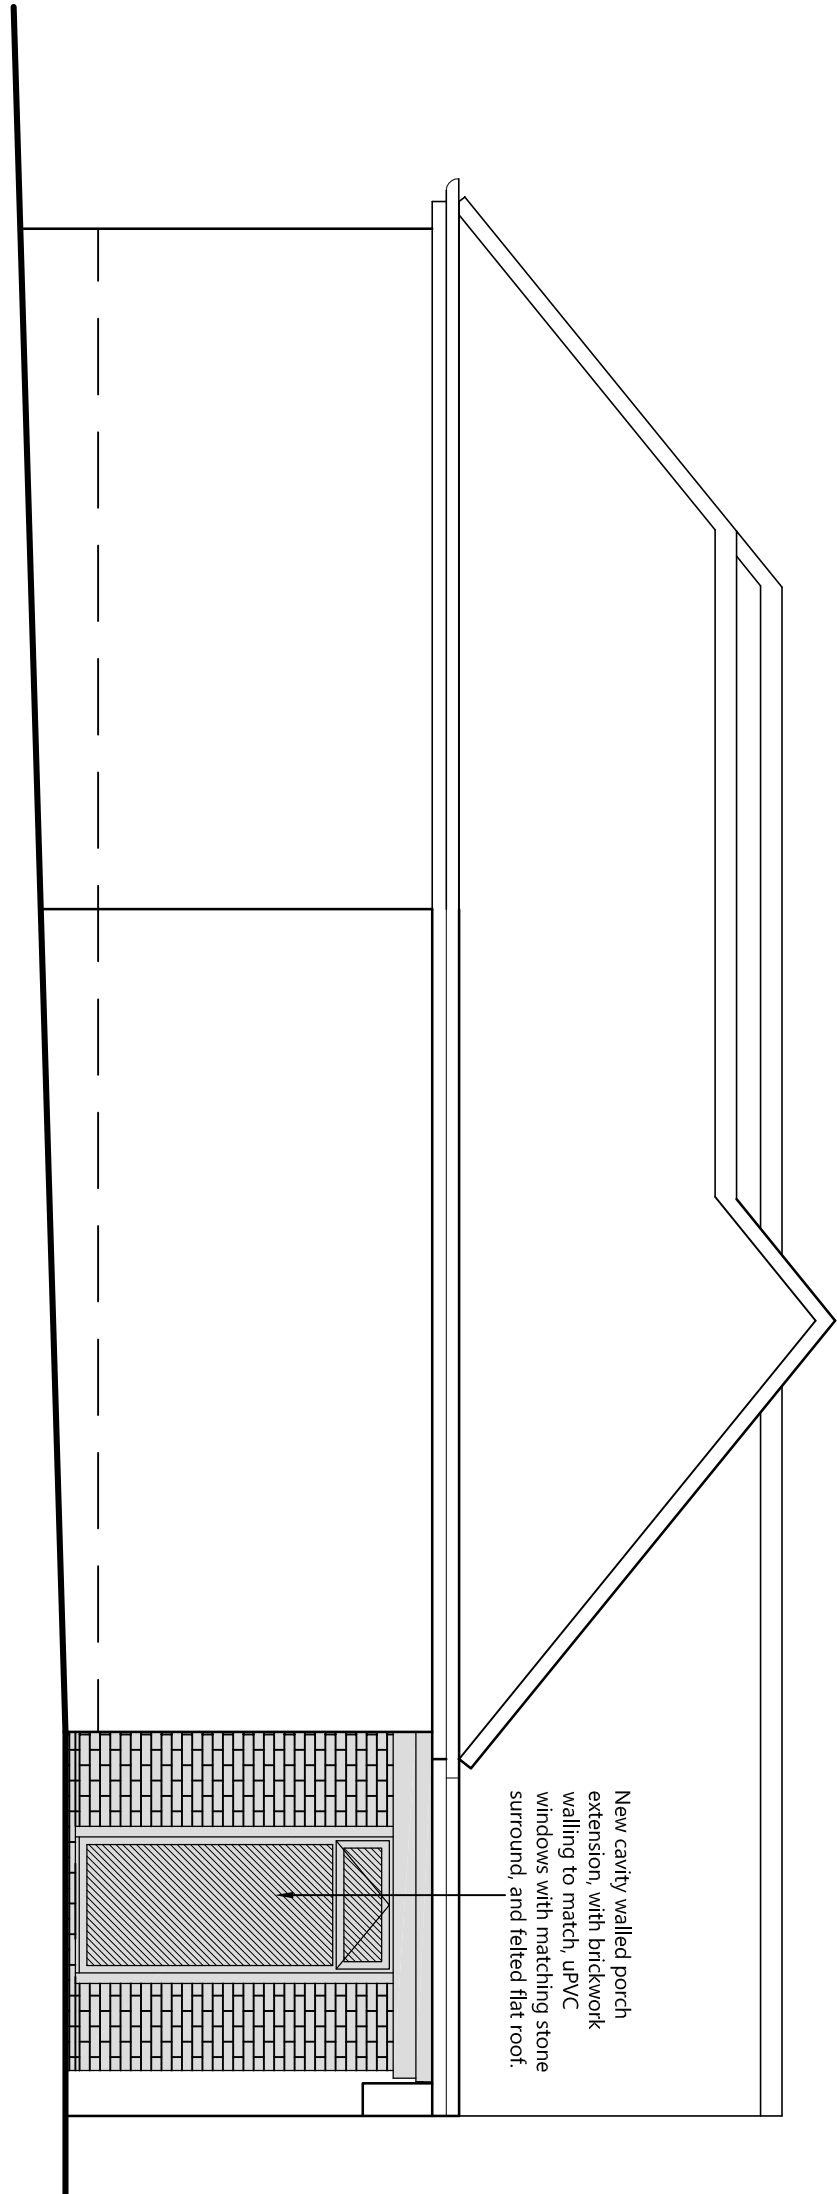

SCHEME LEFT SIDE ELEVATION

Ref	Date	Revision	Initial
C	19/05/16	Side window lowered. Stone surrounds added.	DJT
B	18/05/16	Windows increased in size.	DJT
A	16/05/16	Extent of glazing to porch reduced.	DJT

Project / Client:

EXTENSIONS TO 10 BOURNE WALK
STAINCROSS, BARNSELEY
FOR
MISS E PERRY

Drawing Title:

SCHEME PORCH DETAILS

John Hill ASSOCIATES LTD
Architectural & Surveying Consultants
6 Shaw Wood Way
Shaw Wood Business Park
Doncaster DN2 5TB
Tel: 01302 364565 Fax: 01302 364588
enquiries@j-h-a.co.uk

Scale: 1:50 Date: MARCH 2016

Drawn By: DJT Checked By: AH

Drawing No: 15/015/11C Sheet Size: A1