


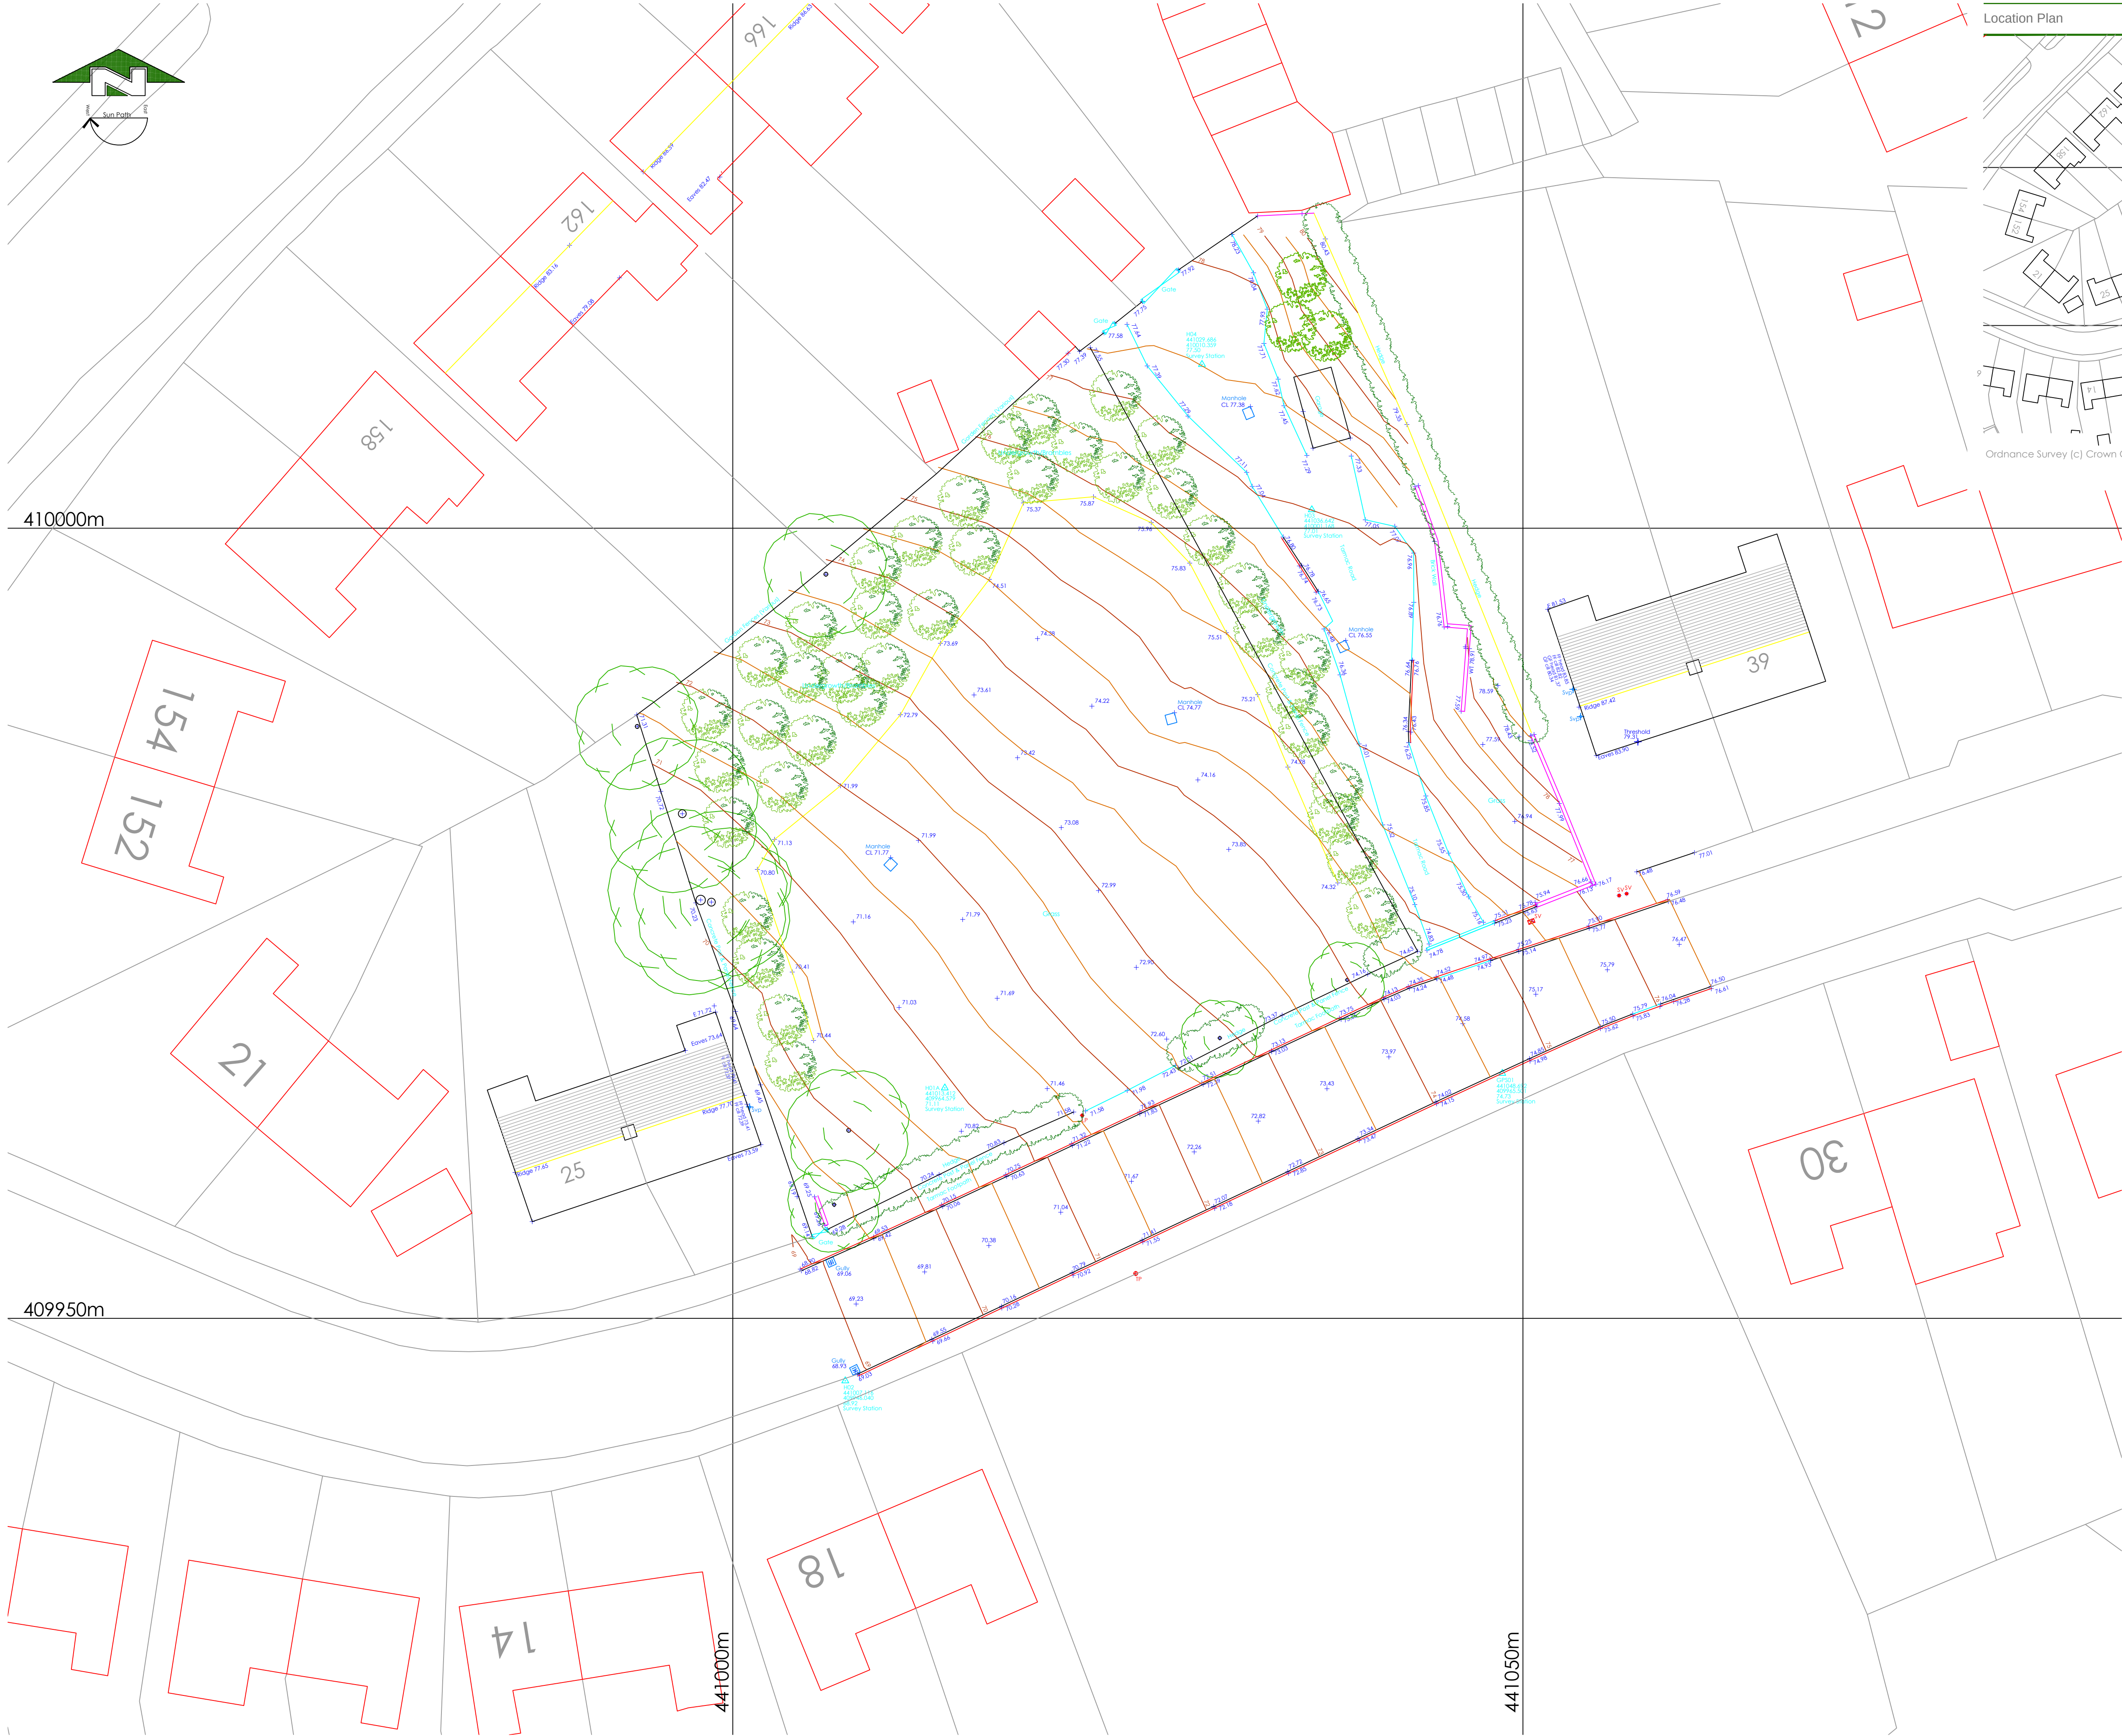

Survey Control Co-ordinates				
Reference	East	North	Elevation	Description
GPS01	441048.692	409945.501	74.73	Survey Station
H01A	441013.412	409944.579	71.11	Survey Station
H02	441007.116	409944.040	68.92	Survey Station
H03	441036.442	410001.168	77.01	Survey Station
H04	441029.686	410010.359	77.30	Survey Station

Control & Datum Information

Grid Orientation:
Survey related to Ordnance Survey "OSGB36" at control point GPS01
realtime correction received via Leica Geosystems "Smart Net" service.

Level Datum:
OS Orthometric hts

Rev	Description			By	Date
Surv.	Drawn	Date	Chkd	Date	
MG	MG	23.09.16			

This drawing may not be reproduced, made use of
or issued to a third party without permission of:

White Agus Partnership

White Agus Partnership
8 Morston Business Park, Whaley Rd, Barnsley, S75 1HQ

Holden
Surveys Ltd
Topographical Building & Site Surveys - CAD Services
T/F: 01226 755365 E: holdensurveys@msn.com

Title. Site Plan

Site. Windmill Avenue
Grimethorpe
Barnsley
Sth Yorkshire

COMPUTER GENERATED DRAWING - DO NOT ALTER

Dwg No. WA_052_Grimethorpe
Sheet No. 1

SCALE	1/100	REV.	
-------	-------	------	--