


EXISTING MANHOLE POSITIONS


SW DRAIN

FOUL DRAIN

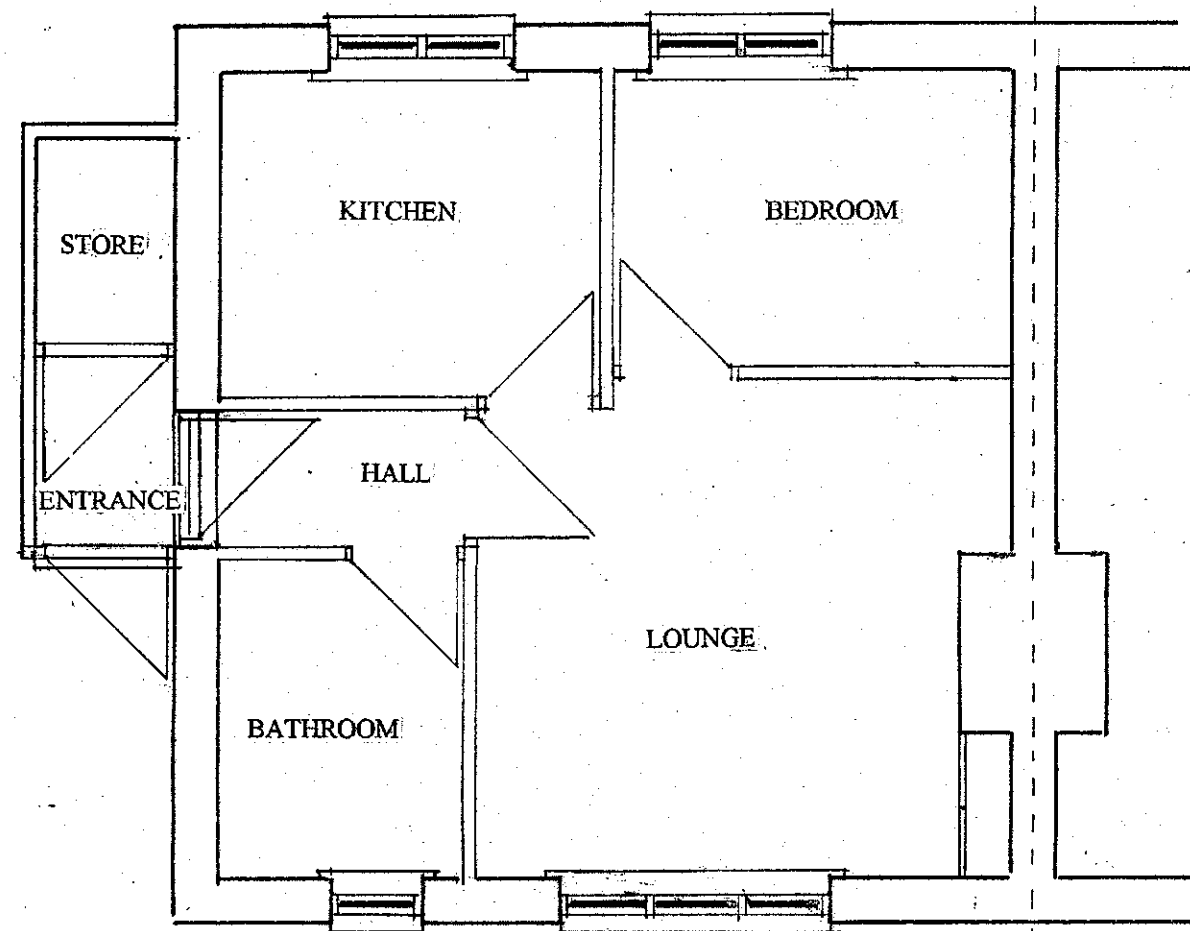


EXISTING FLOOR LAYOUT

SCALE 1:50

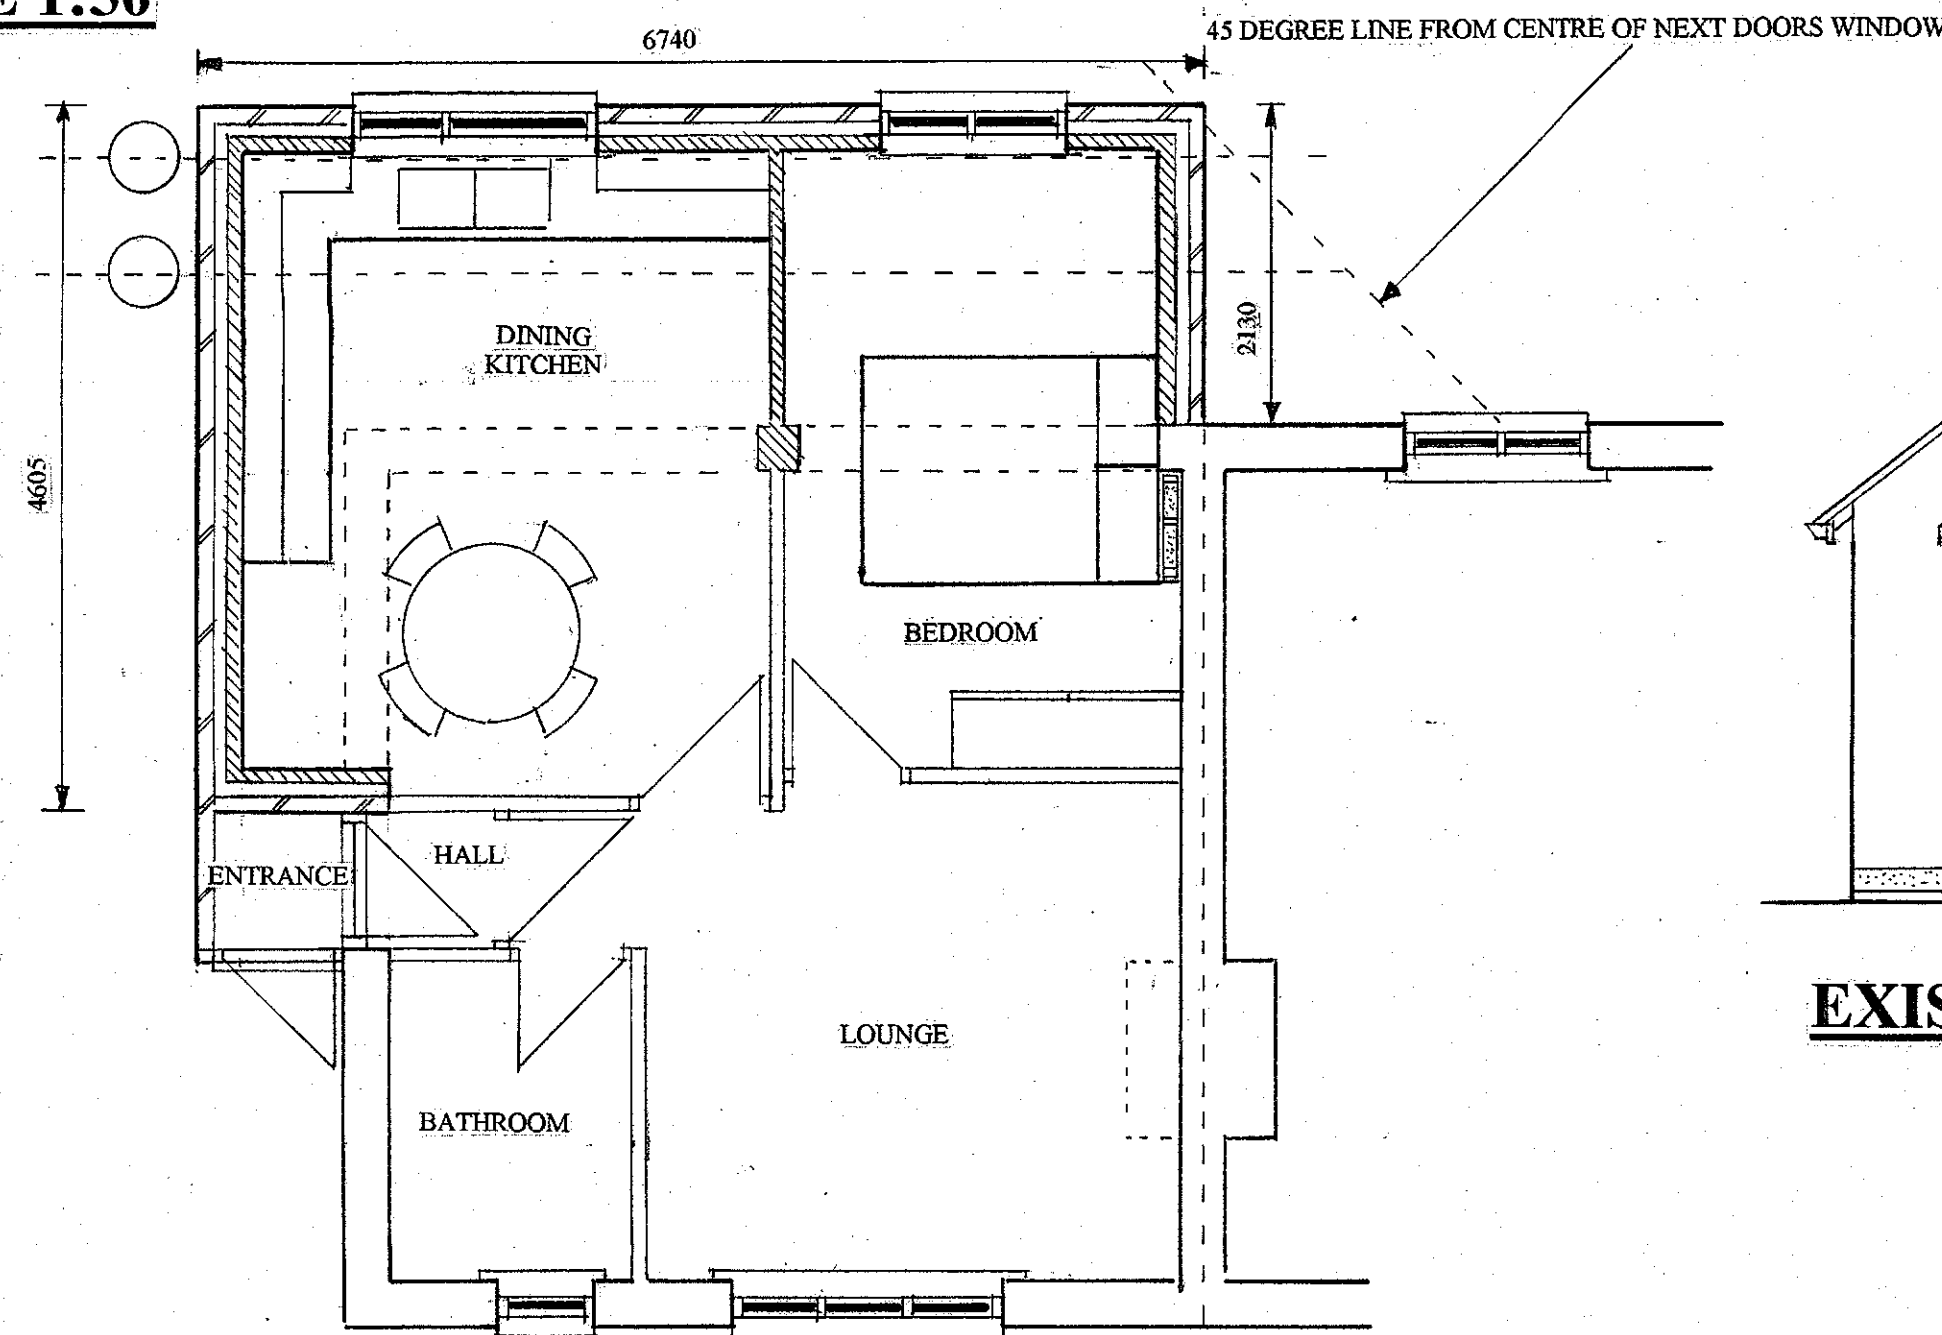


PROPOSED FLOOR LAYOUT


SCALE 1:50

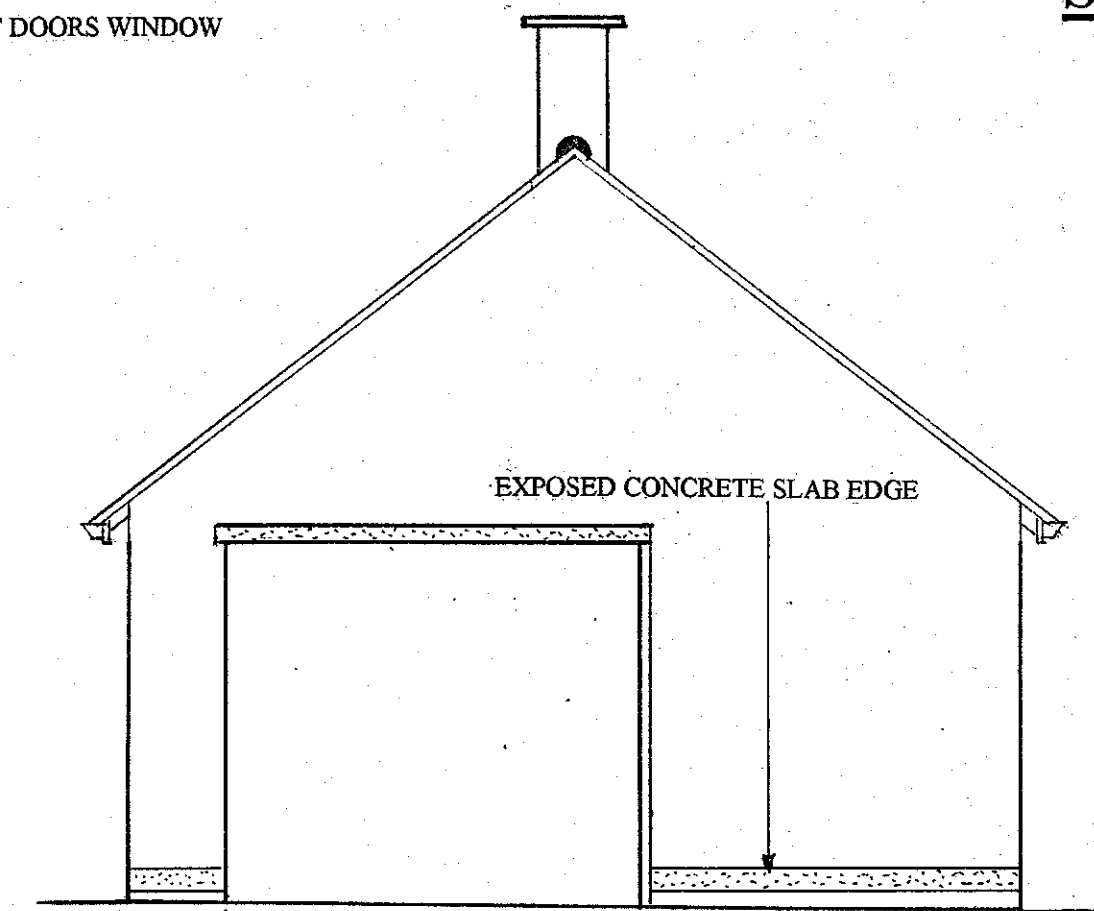


EXISTING SIDE ELEVATION A

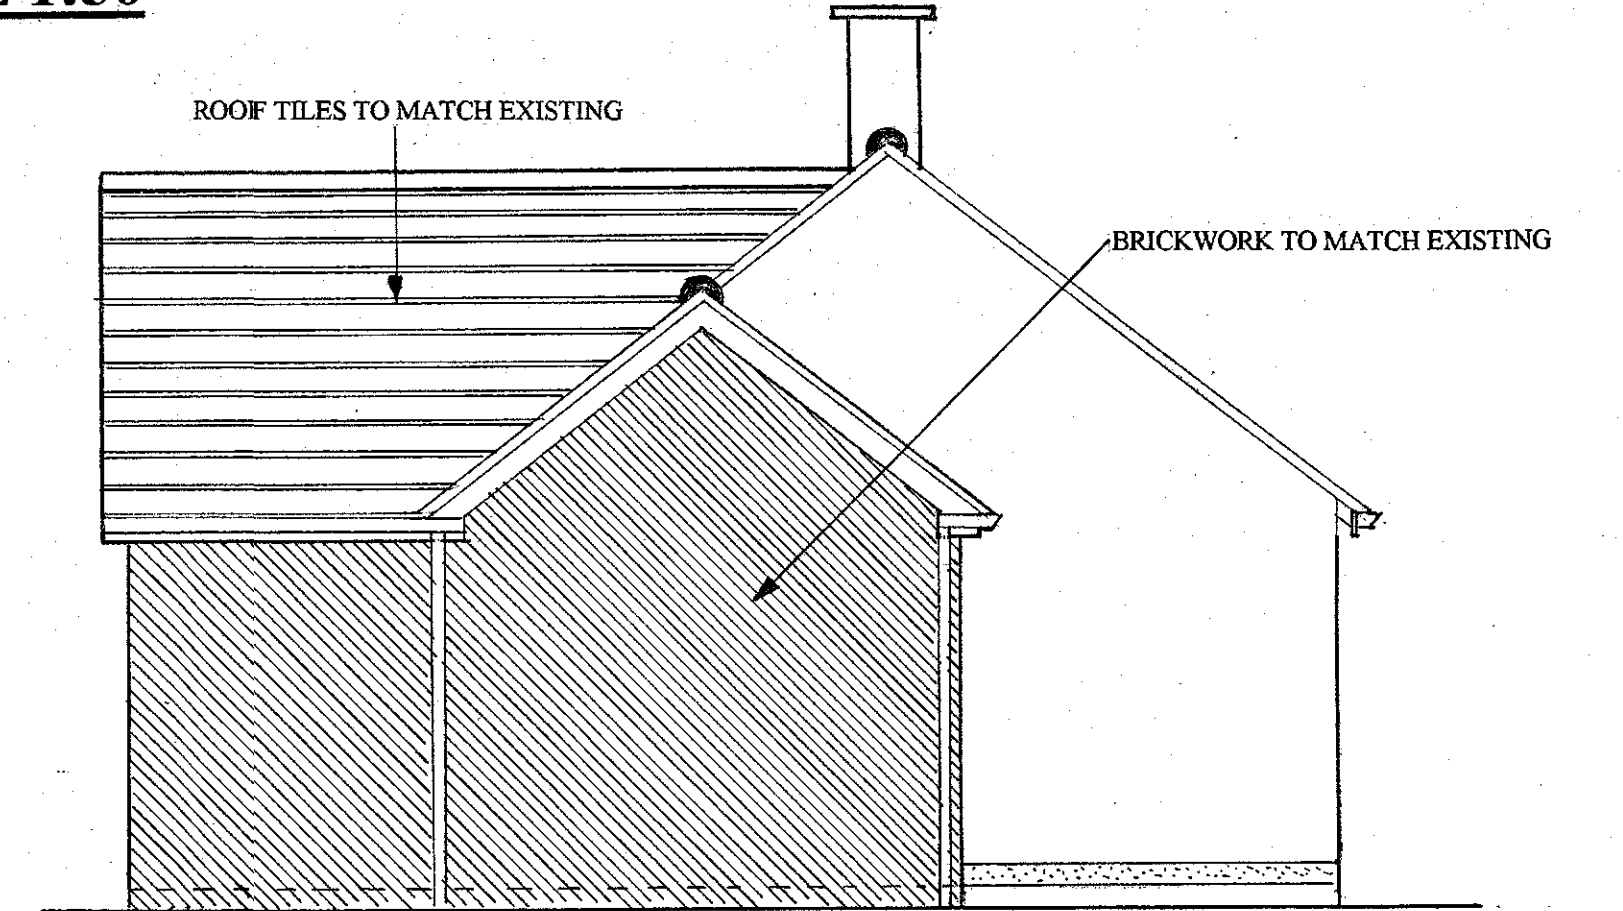


PROPOSED SIDE ELEVATION A

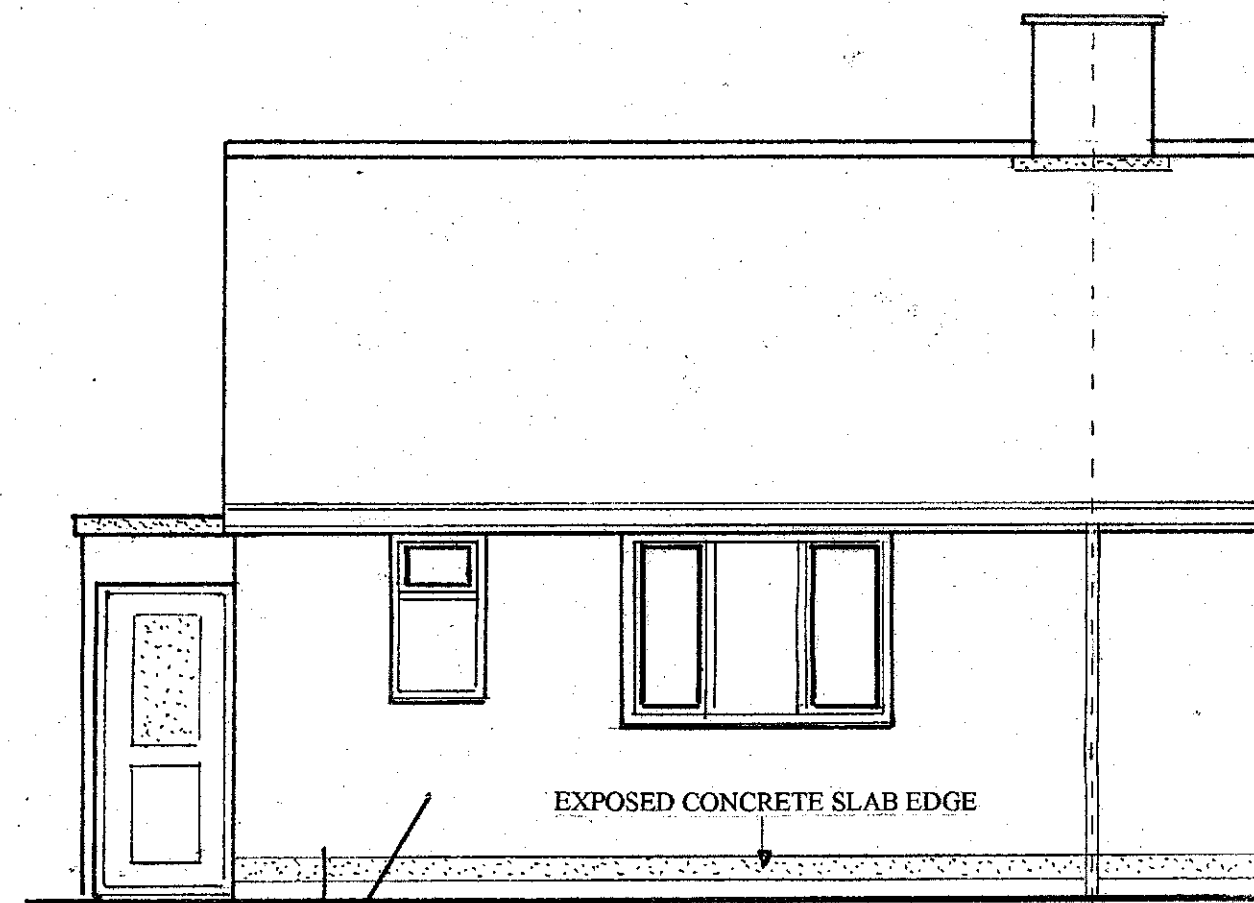


EXISTING FRONT ELEVATION

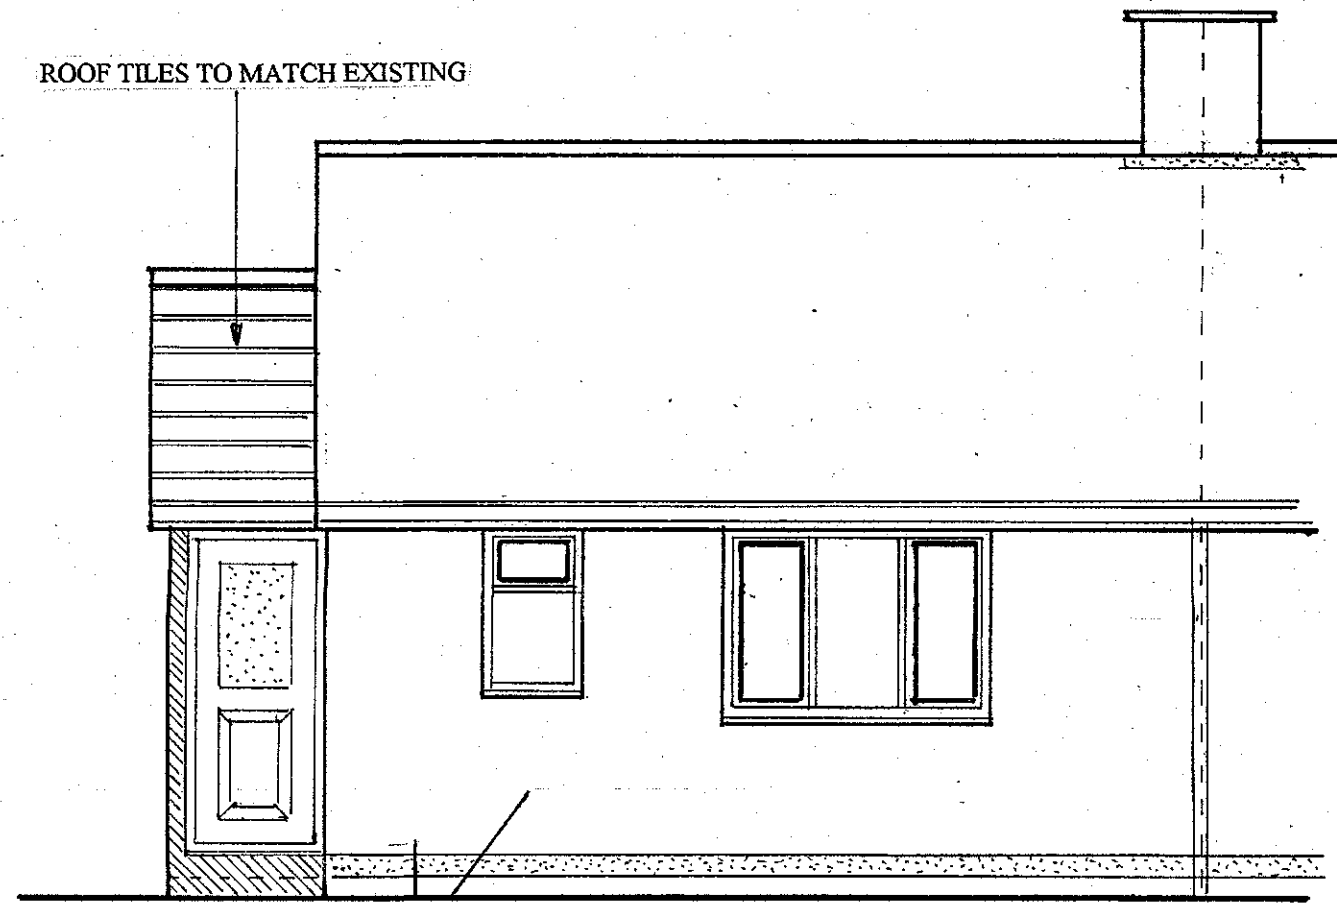

PROPOSED FRONT ELEVATION

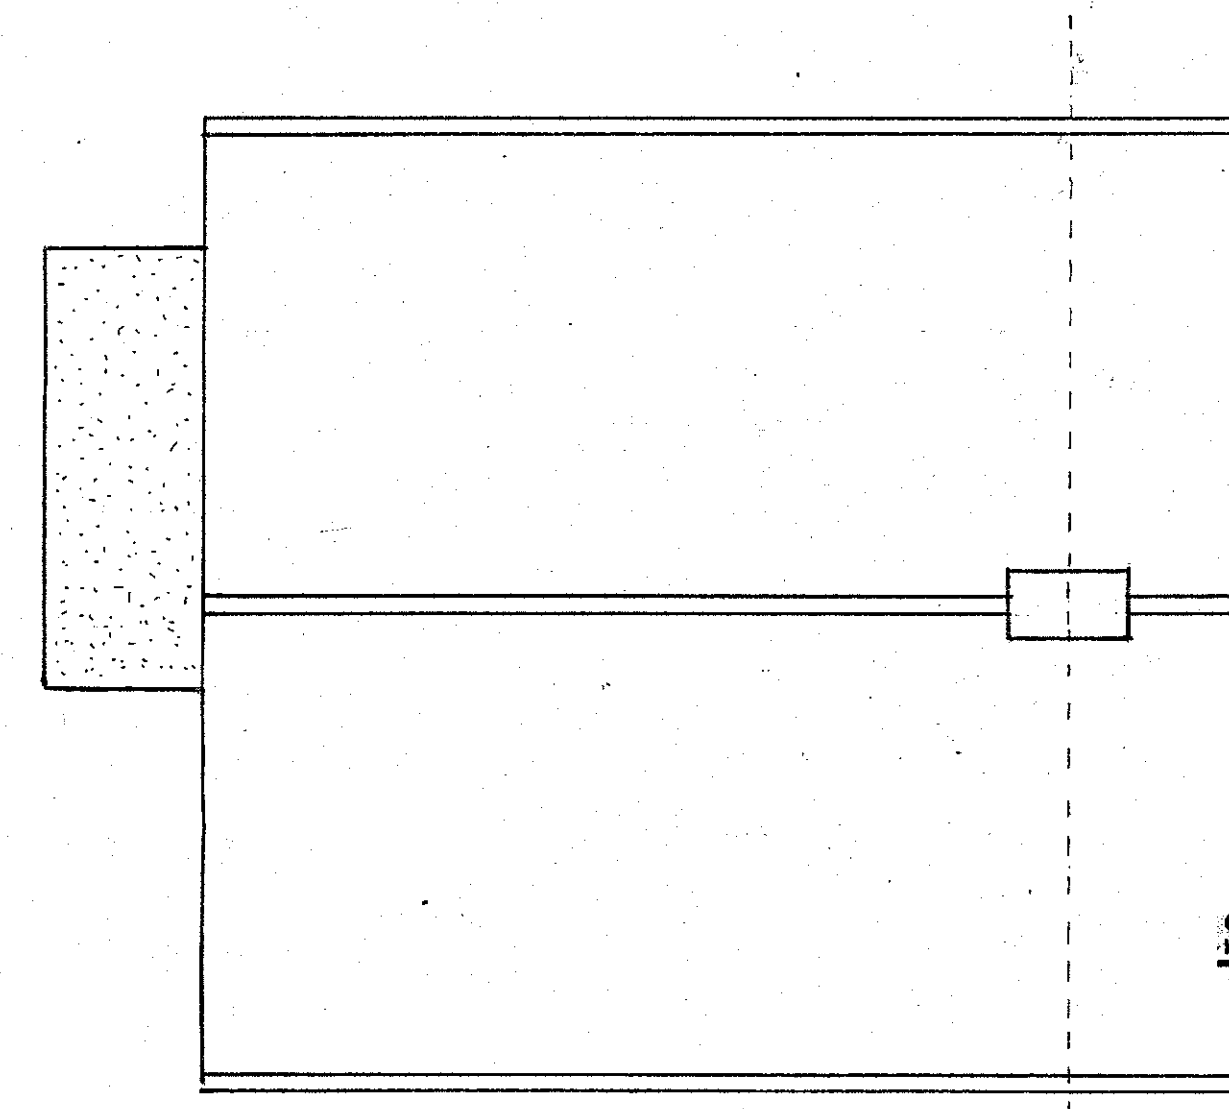


EXISTING ROOF LAYOUT

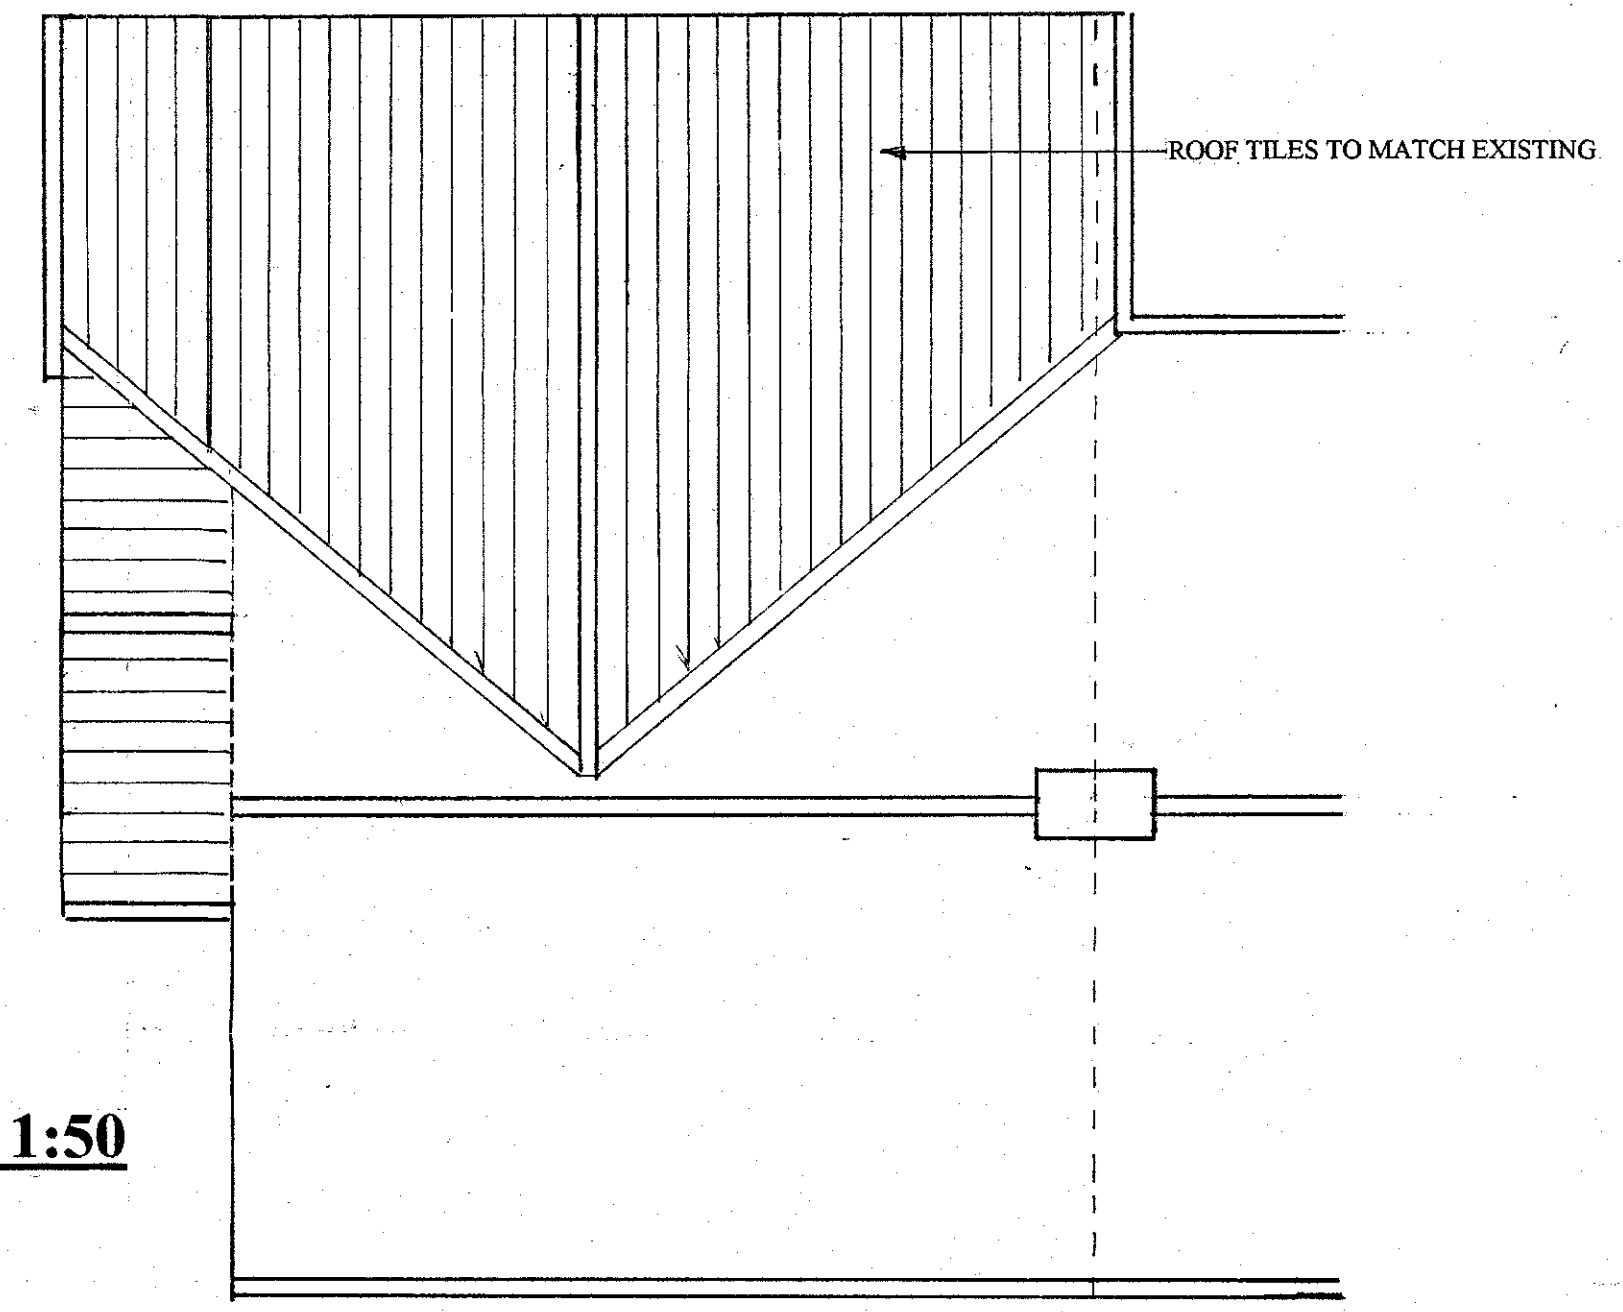


PROPOSED ROOF LAYOUT

SCALE 1:50

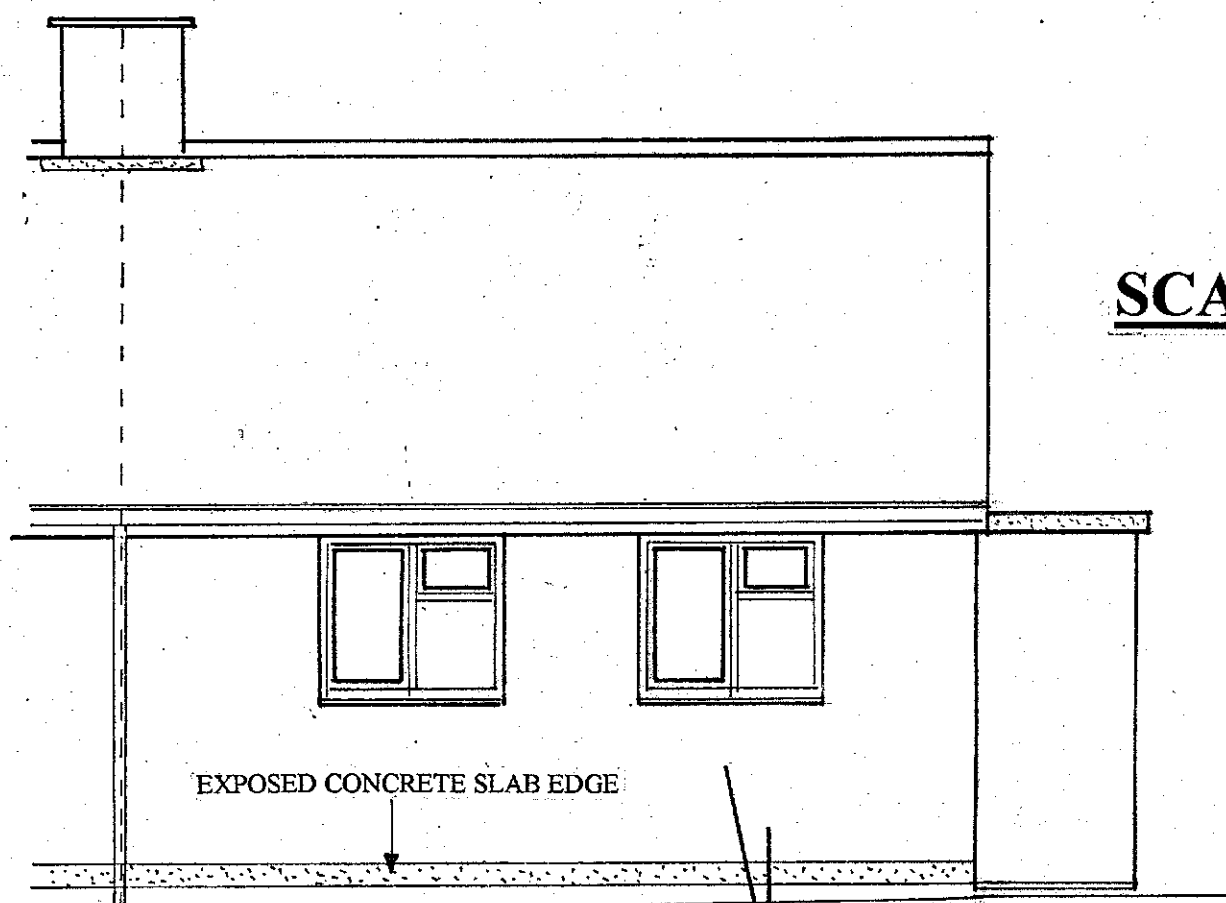


EXISTING REAR ELEVATION

SCALE 1:50

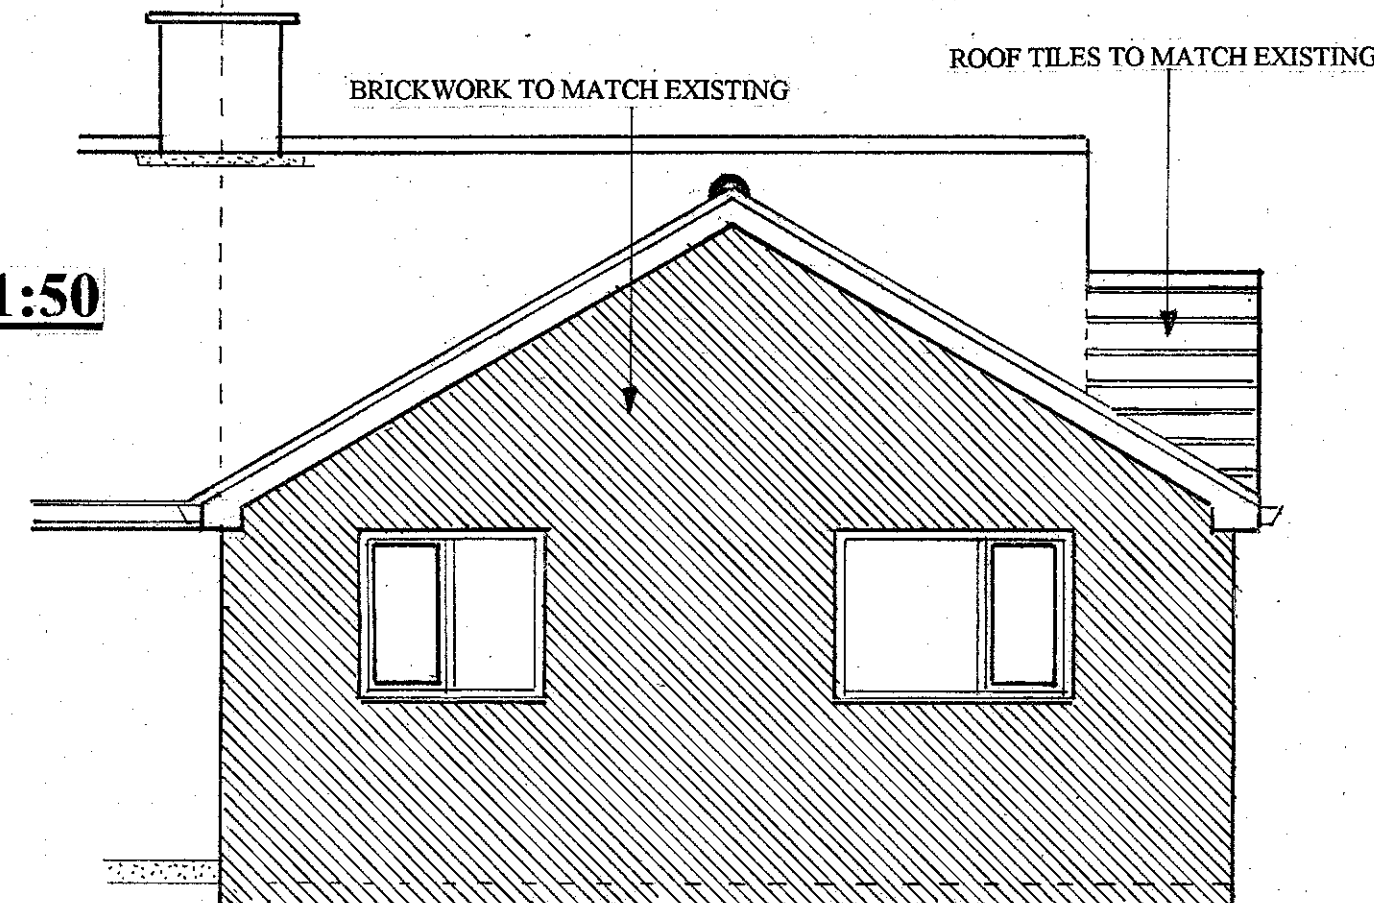

PROPOSED REAR ELEVATION

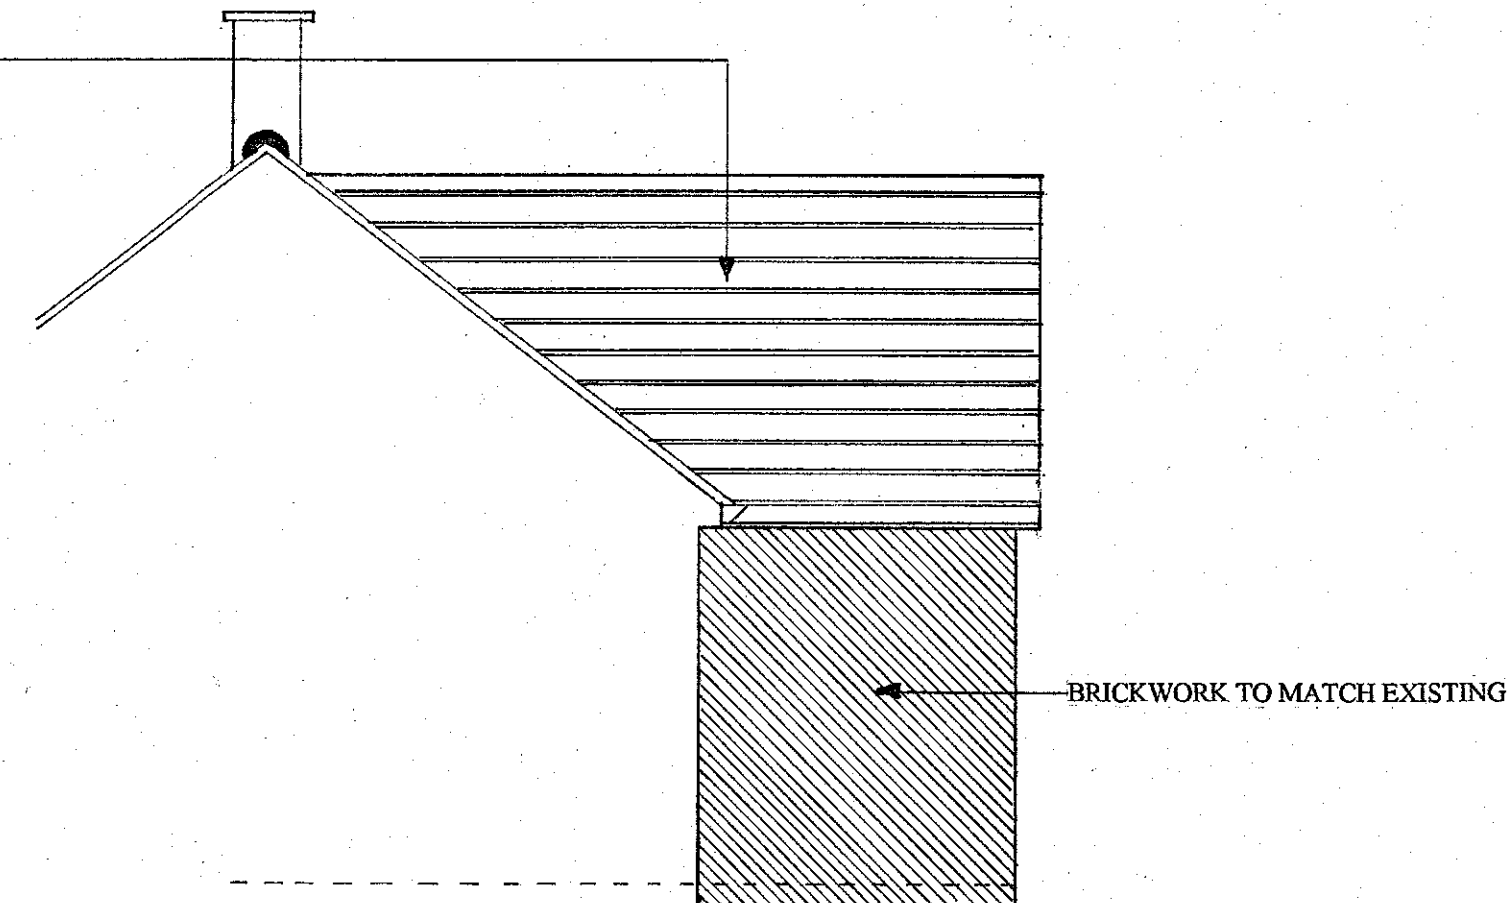

PROPOSED SIDE ELEVATION B