
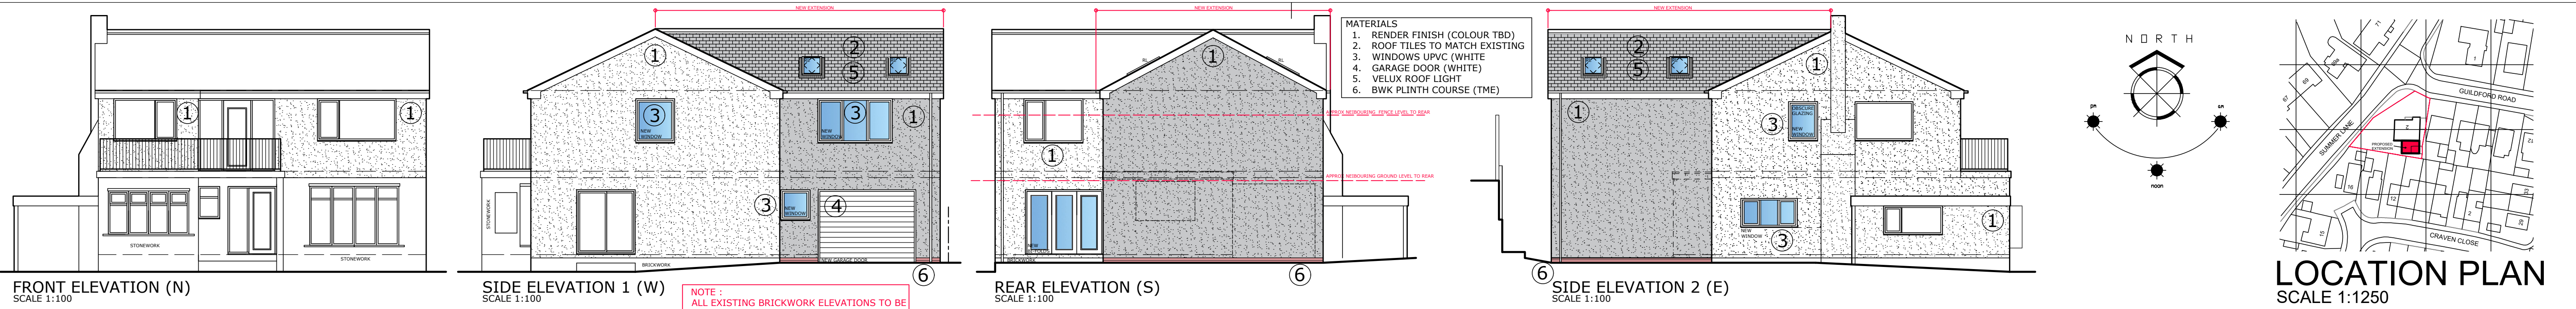
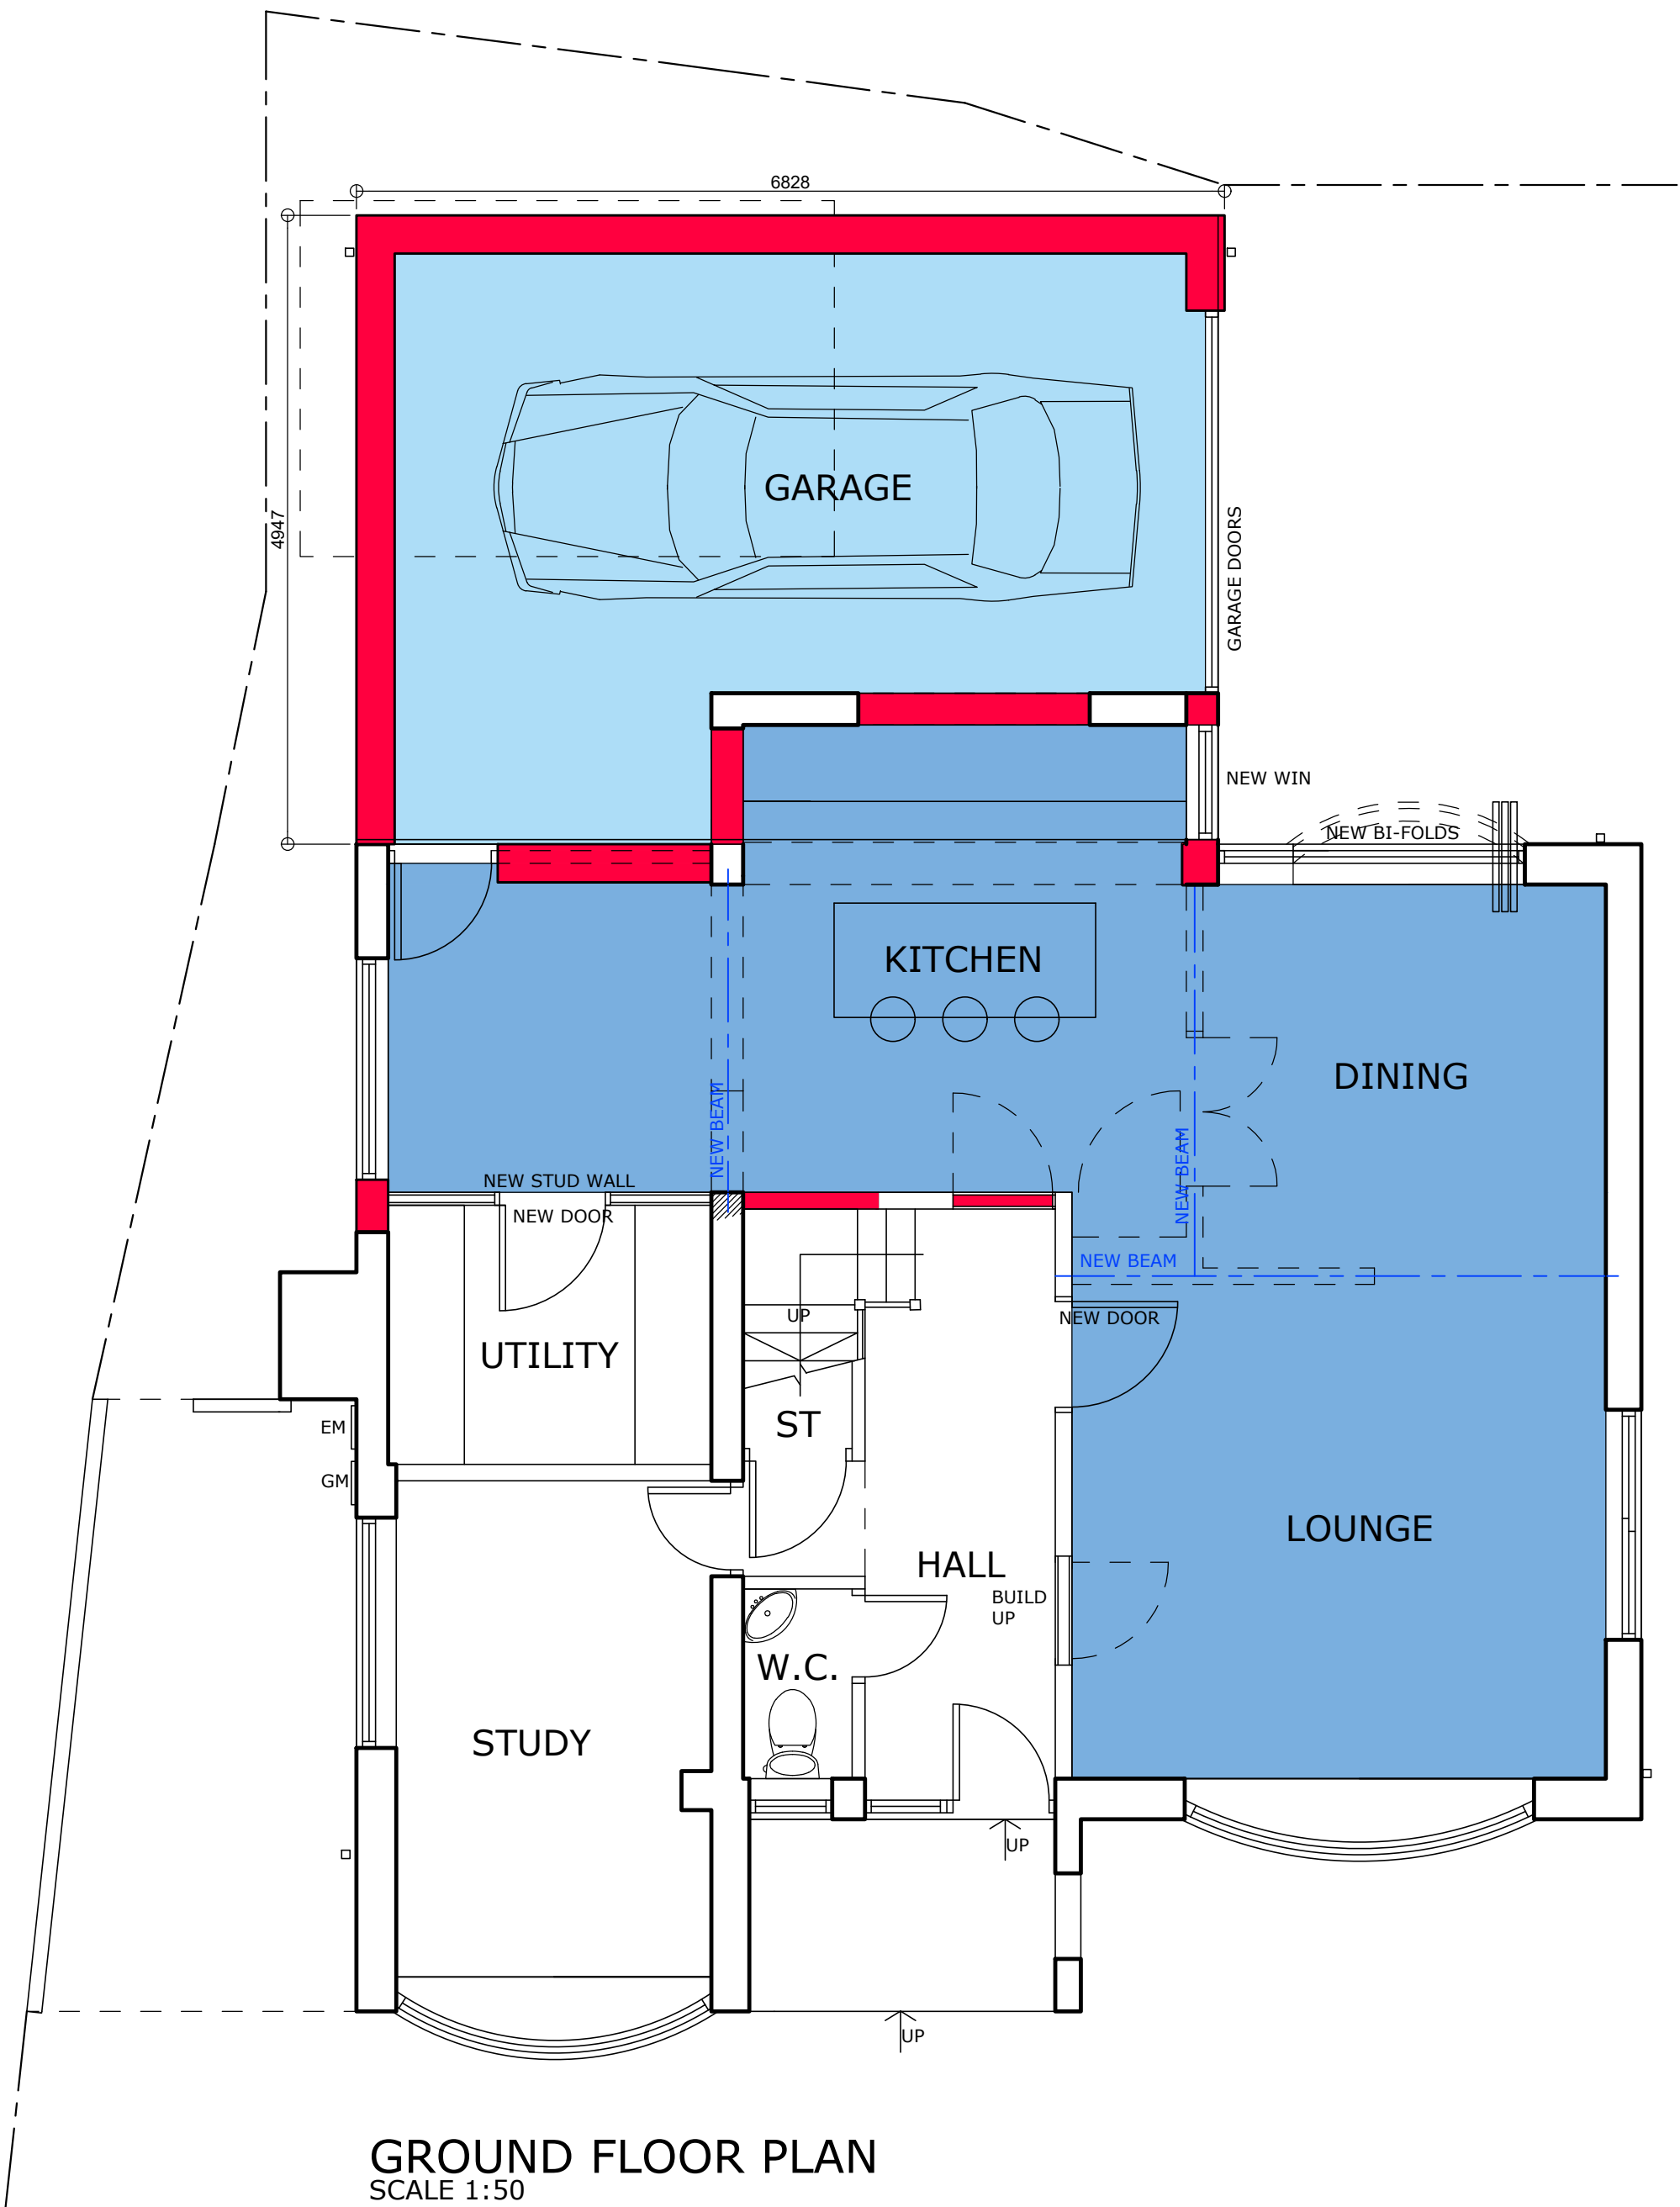
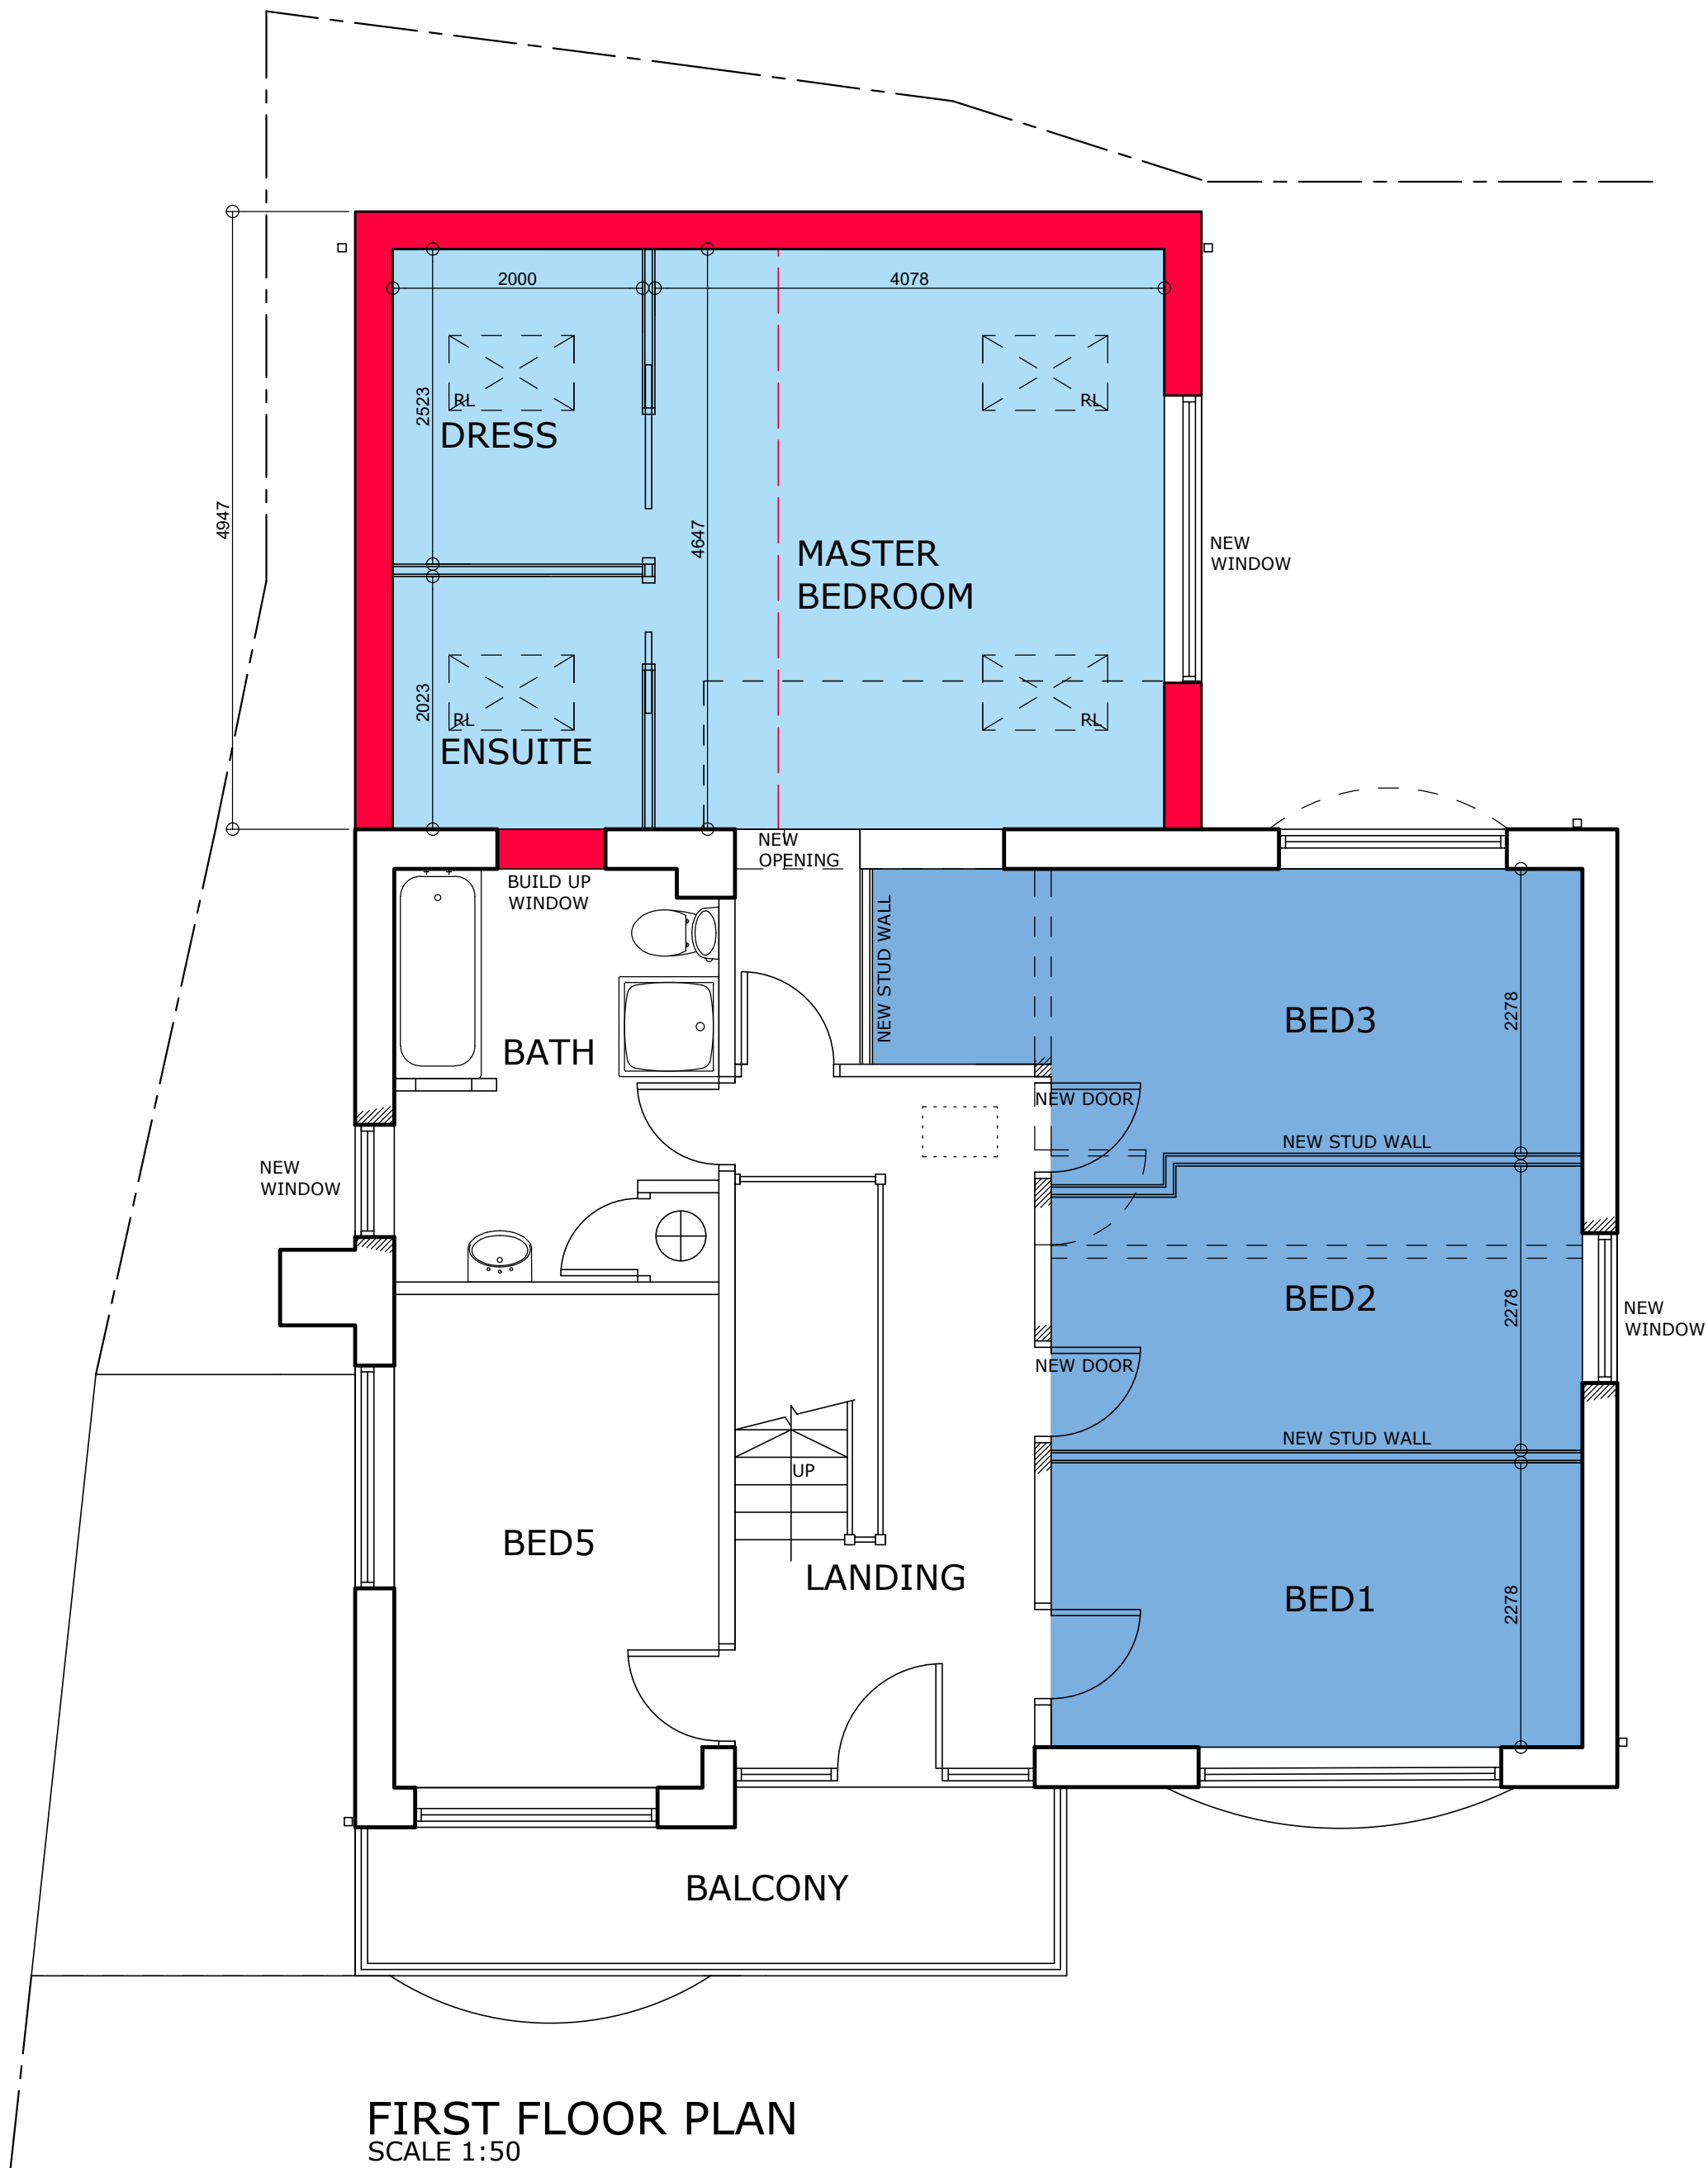
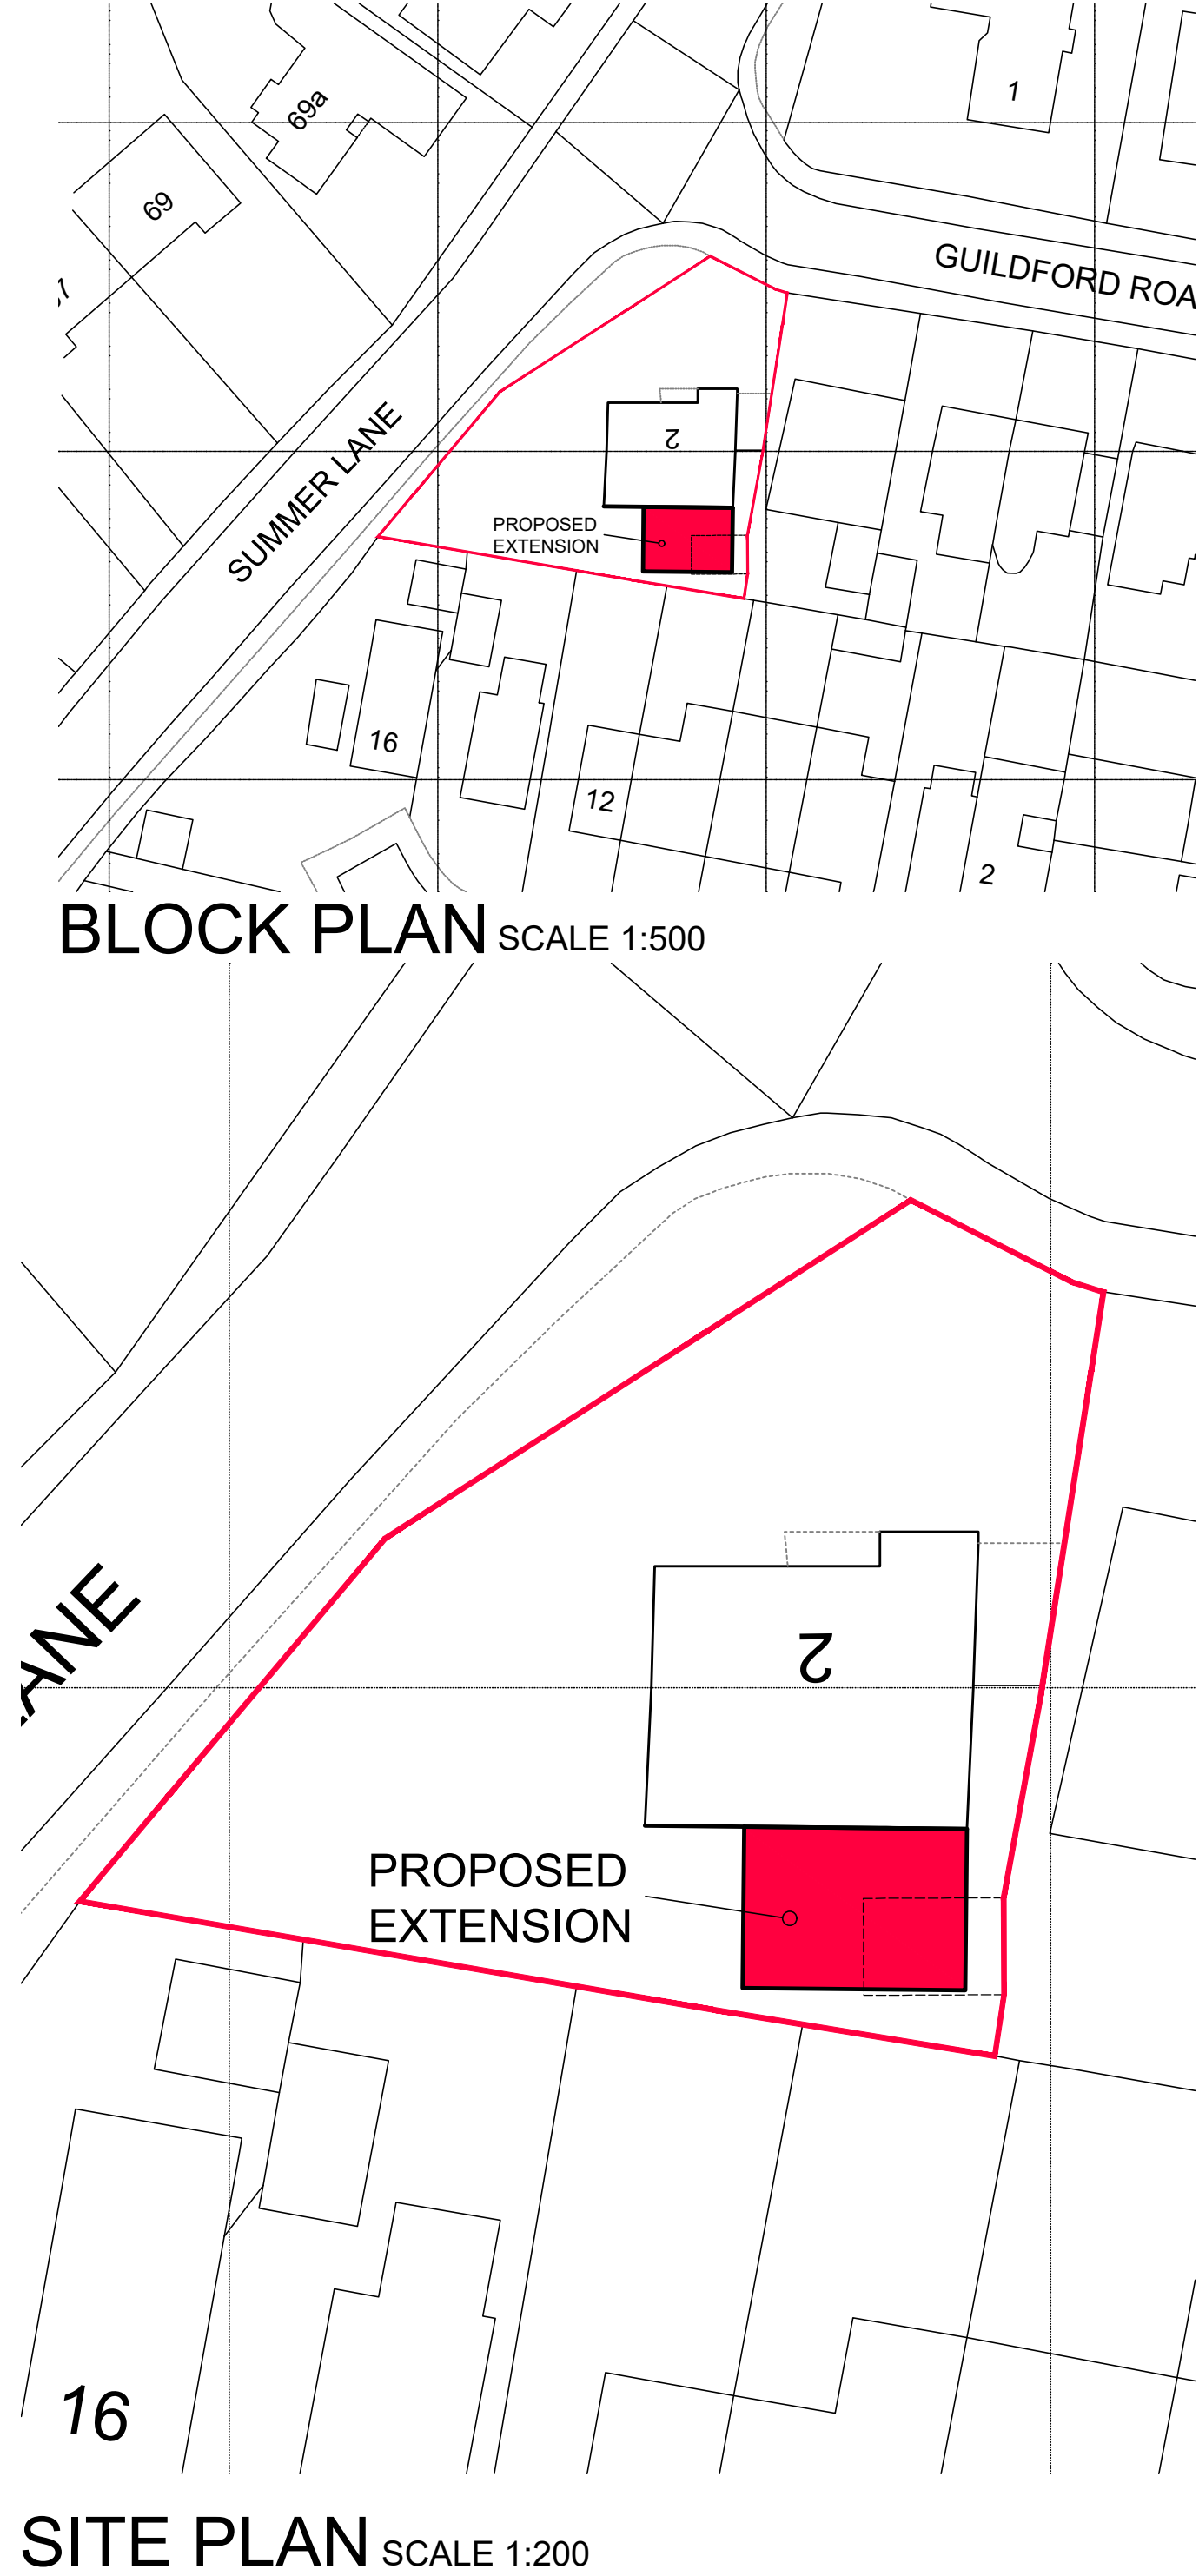


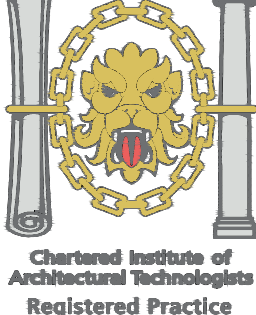

 		<p>1. THIS DRAWING AND THE COPYRIGHTS AND PATENTS THEREIN ARE THE PROPERTY OF NYP ARCHITECTURAL SERVICES LTD. REGISTERED IN ENGLAND AND WALES No. 4631338 AND MAY BE USED OR REPRODUCED ONLY UNDER CONTRACT.</p> <p>2. CONTRACTORS AND SUB-CONTRACTORS MUST CHECK AND AGREE ALL DIMENSIONS BEFORE PREPARING SHOP DRAWINGS OR COMMENCING WORK ON SITE.</p> <p>3. CONTRACTORS ARE RESPONSIBLE FOR INFORMING THE DESIGNER OF ANY DISCREPANCY DISCOVERED ON THIS DRAWING OR BETWEEN THIS DRAWING AND ANY OTHER RELATED DOCUMENT ISSUED UNDER THE STANDARD FORM OF CONTRACT IN RESPECT OF THE WORK.</p> <p>4. WRITTEN DIMENSIONS ONLY ARE TO BE USED FROM THIS DRAWING. IF IN ANY DOUBT ASK FOR CLARIFICATION.</p>		Notes.	
Revisions.		Revisions.		NYP ARCHITECTURAL SERVICES LIMITED	
Date	Suffix	Description	Date	Suffix	Description
Project.		2 GUILDFORD ROAD ROYSTON, BARNSELY, S71-4HU		Client.	
Drawing Title.		PLANNING DRAWING PLANS ELEVATIONS & SITE PLANS AS PROPOSED		Date.	Ref.
				JAN 2024	104-151
				Scale.	Dwg. No.
				AS INDICATED	02
				Rev.	A