



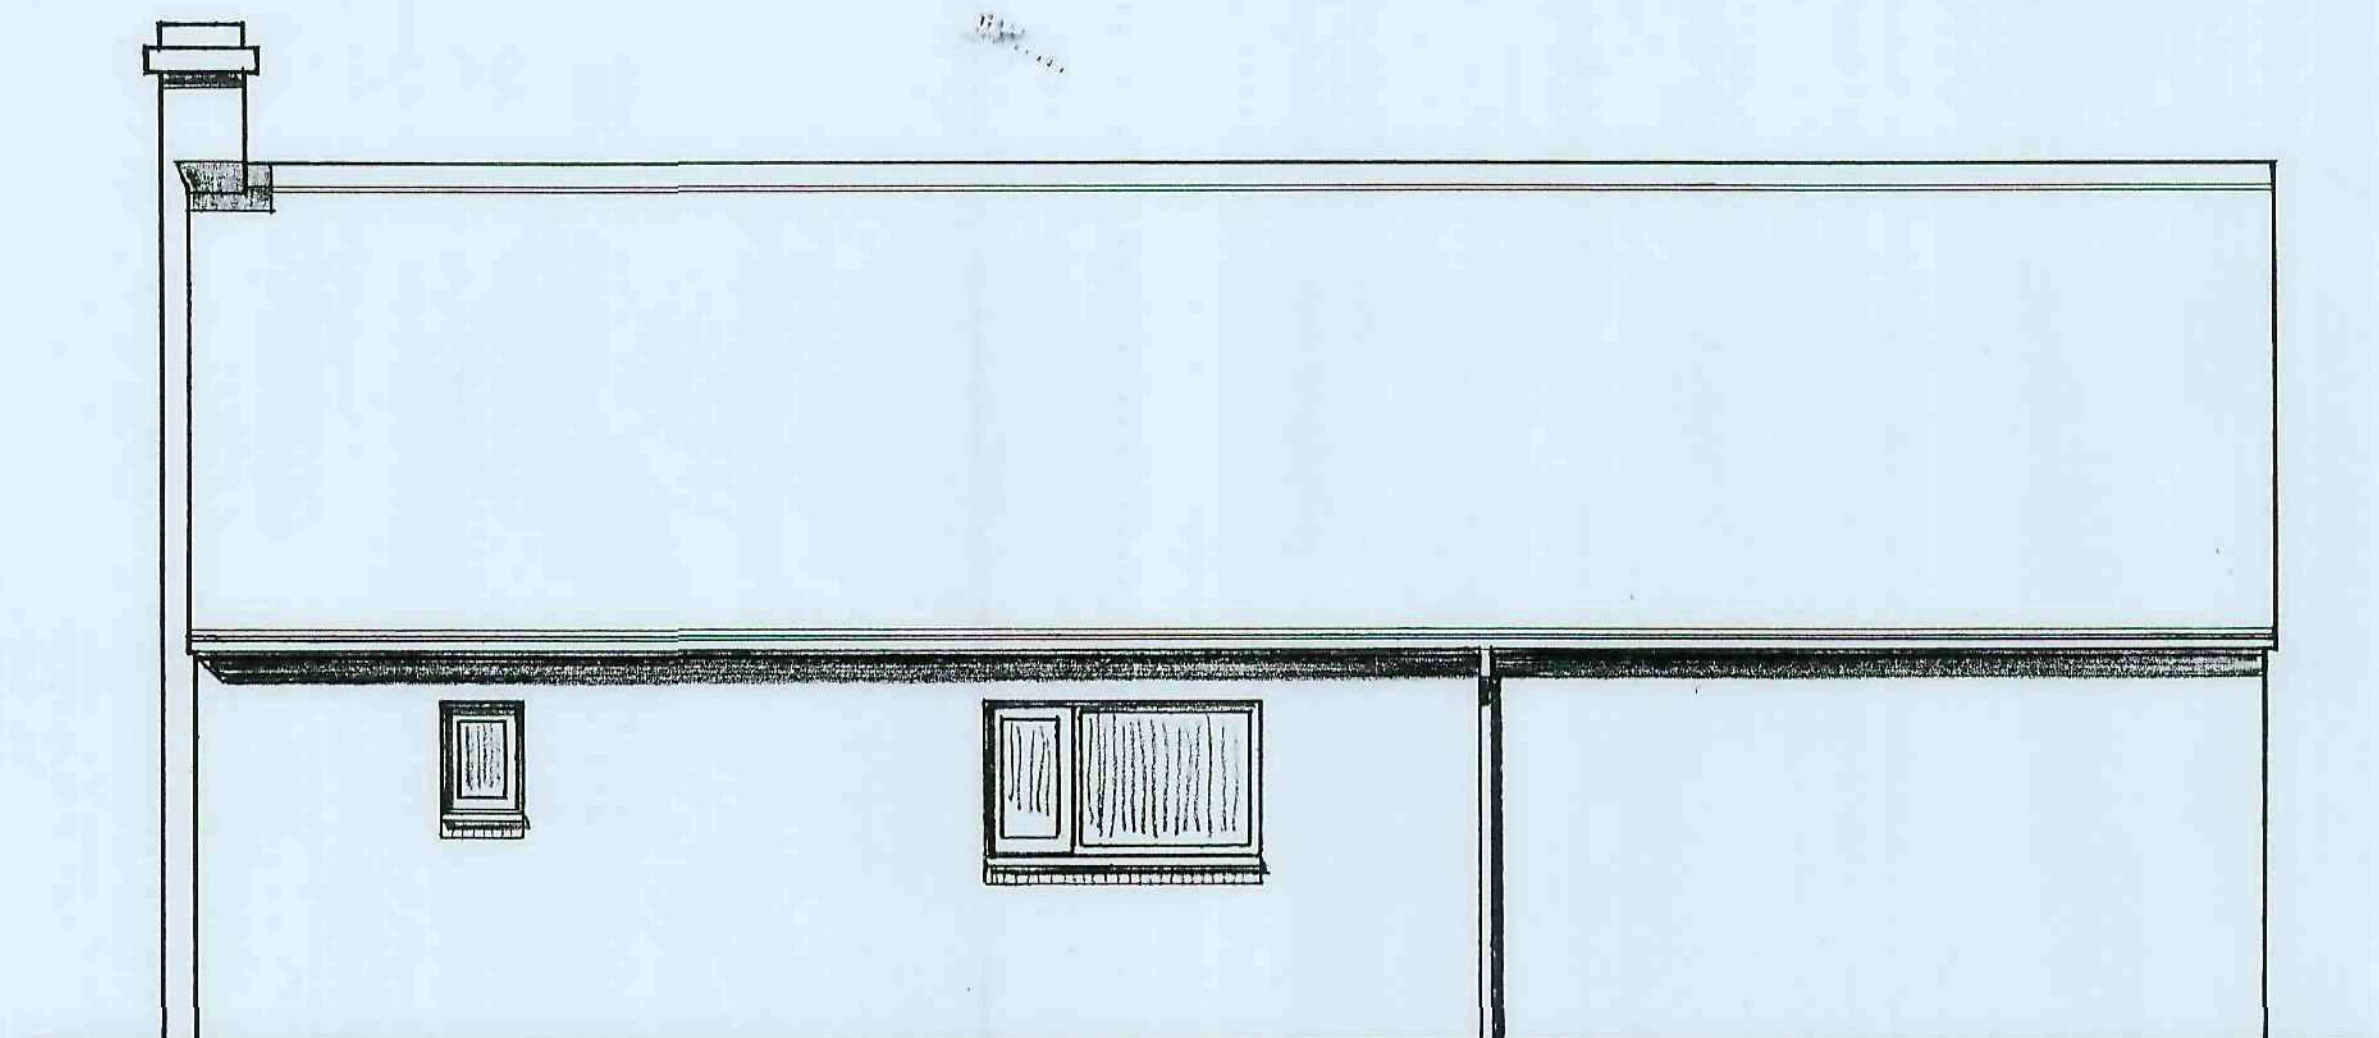


EXISTING REAR ELEVATION.

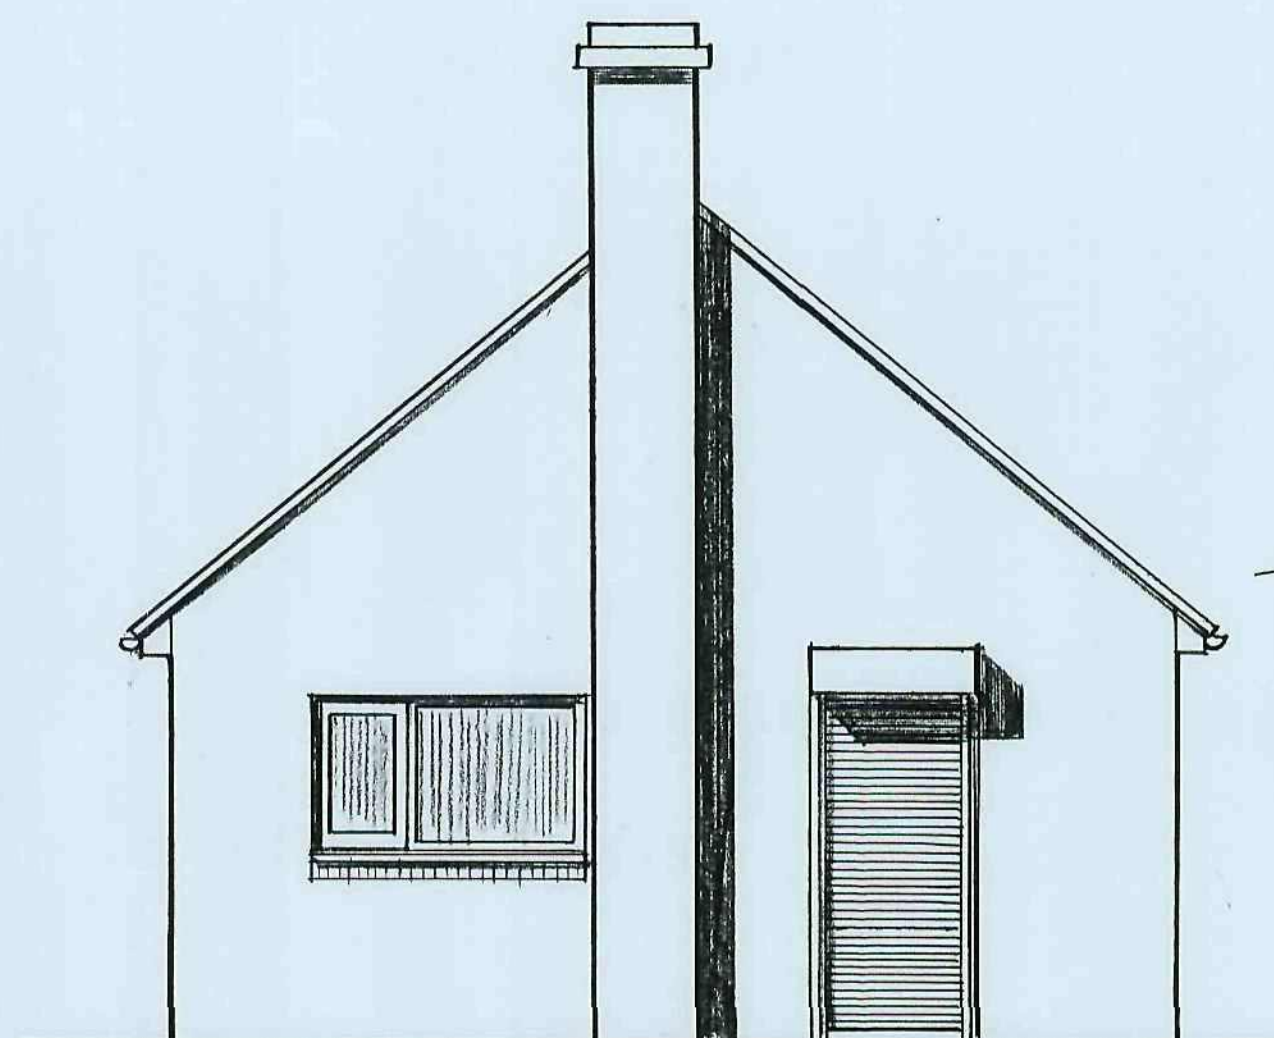


EXISTING END ELEVATION.




EXISTING FRONT ELEVATION.

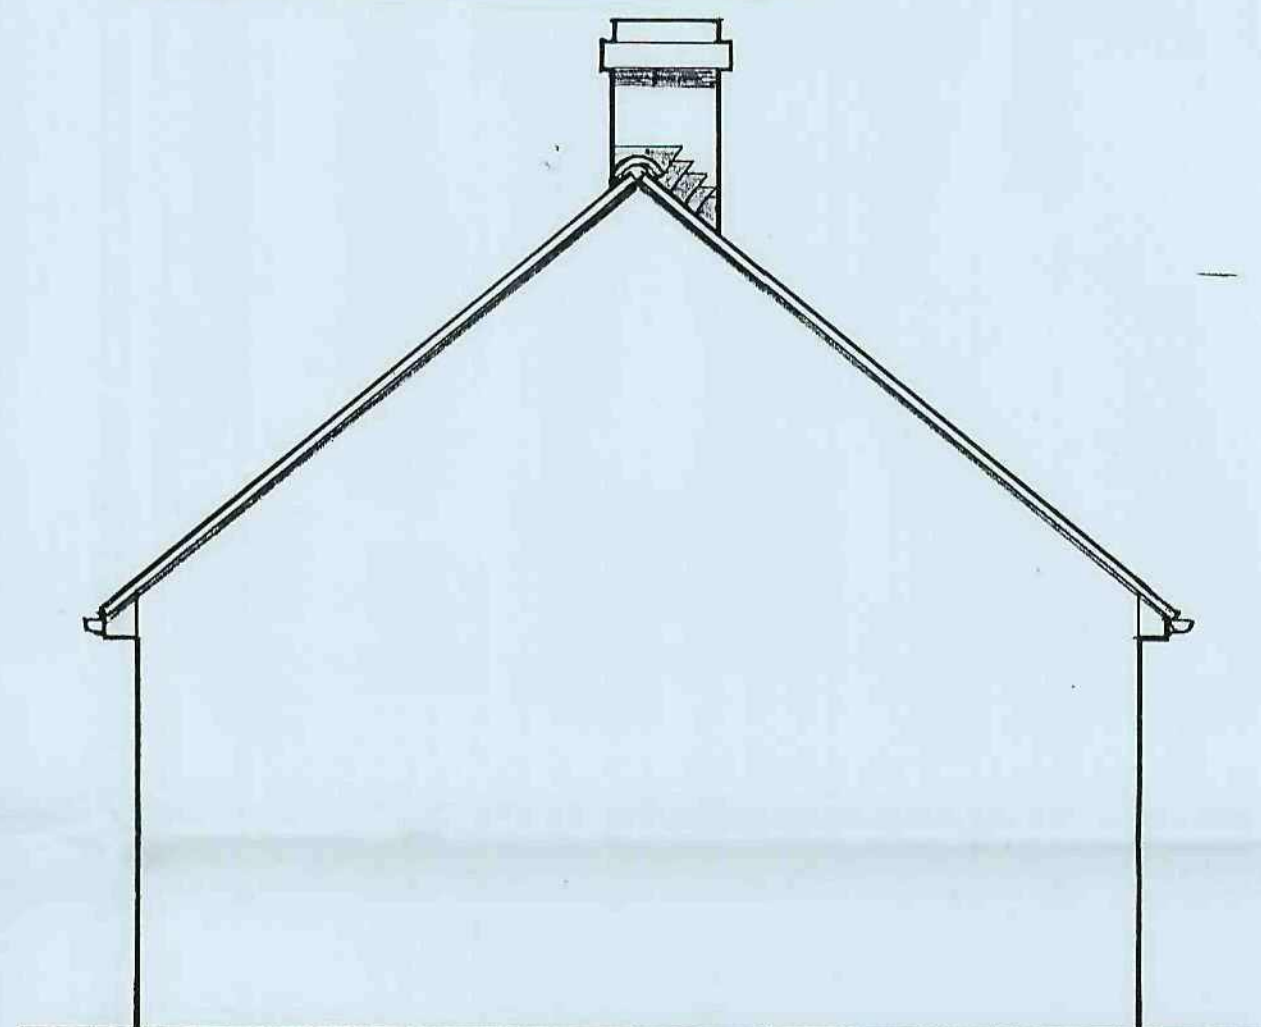


EXISTING END ELEVATION.

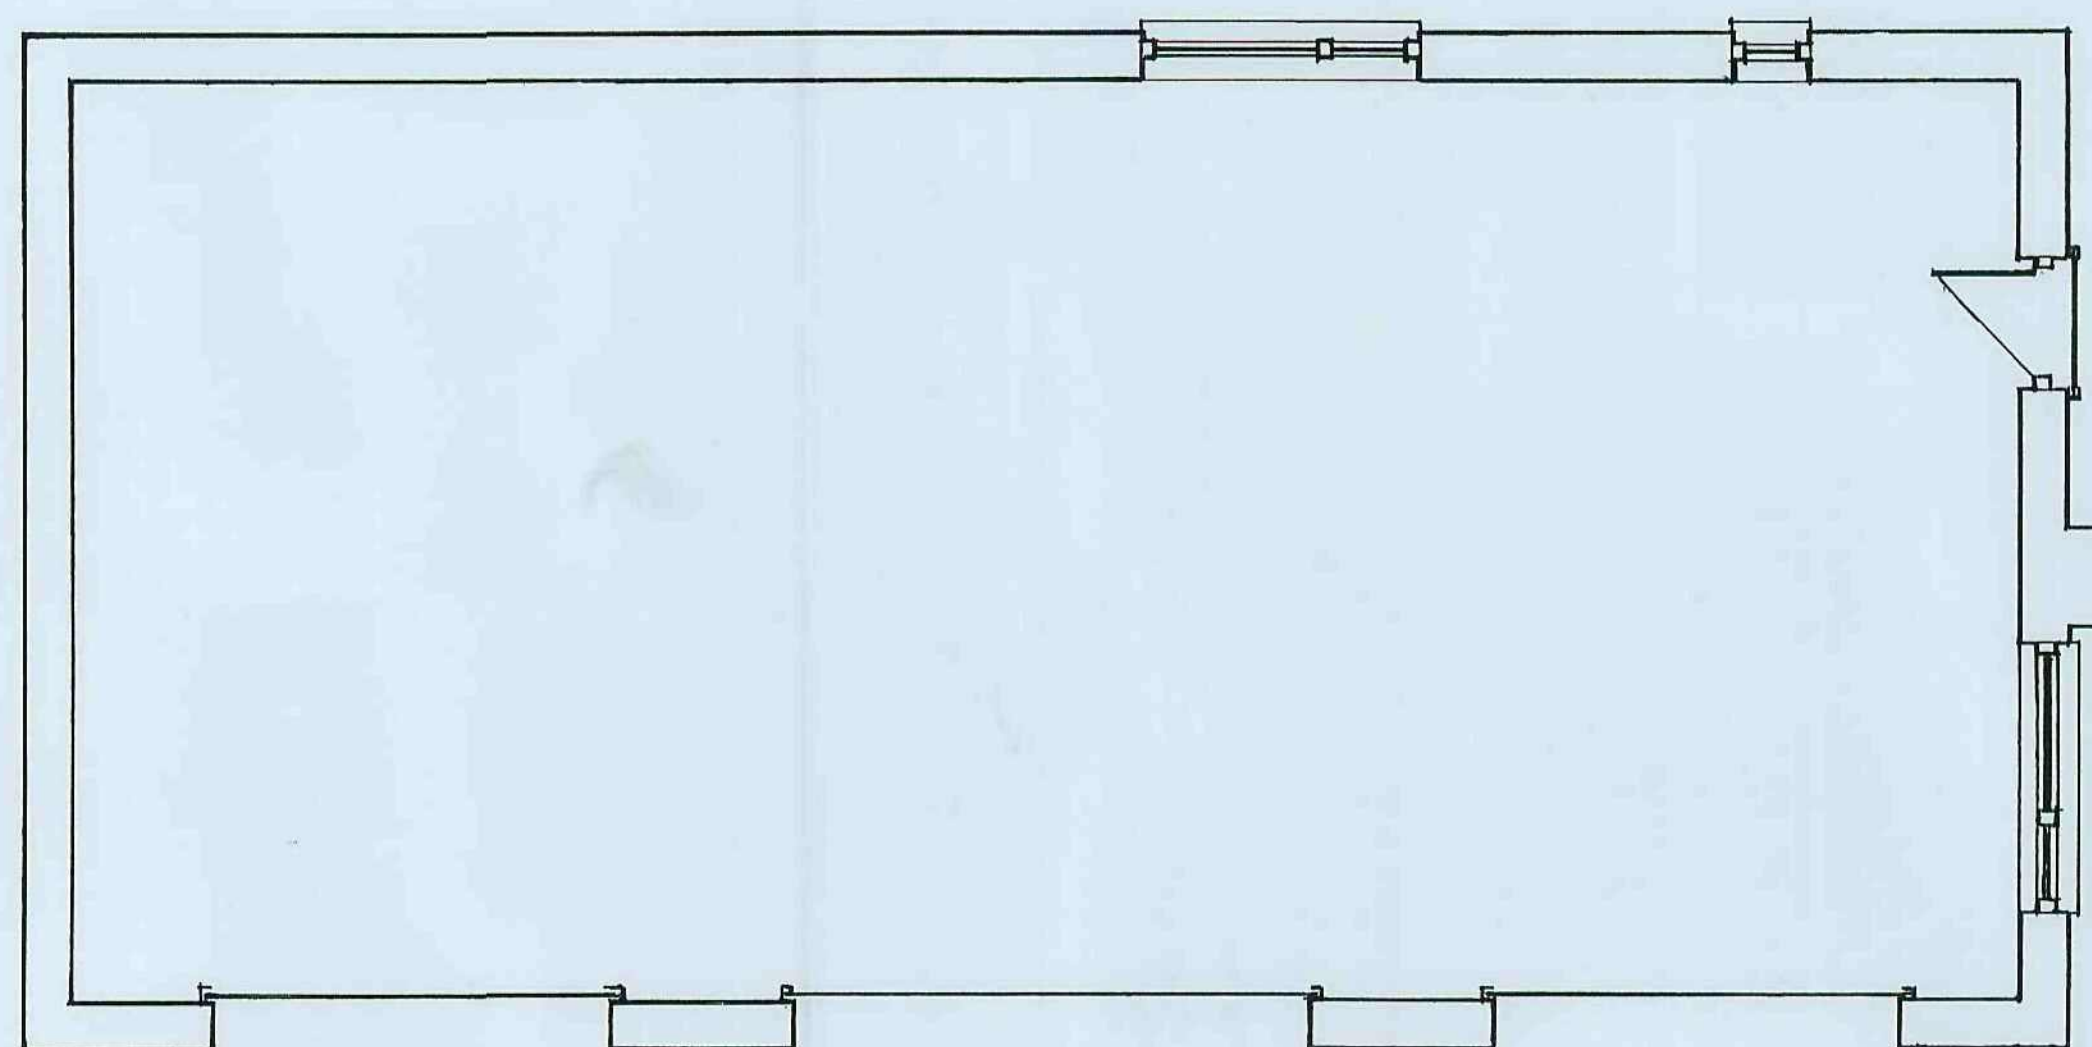

EXISTING PLAN.

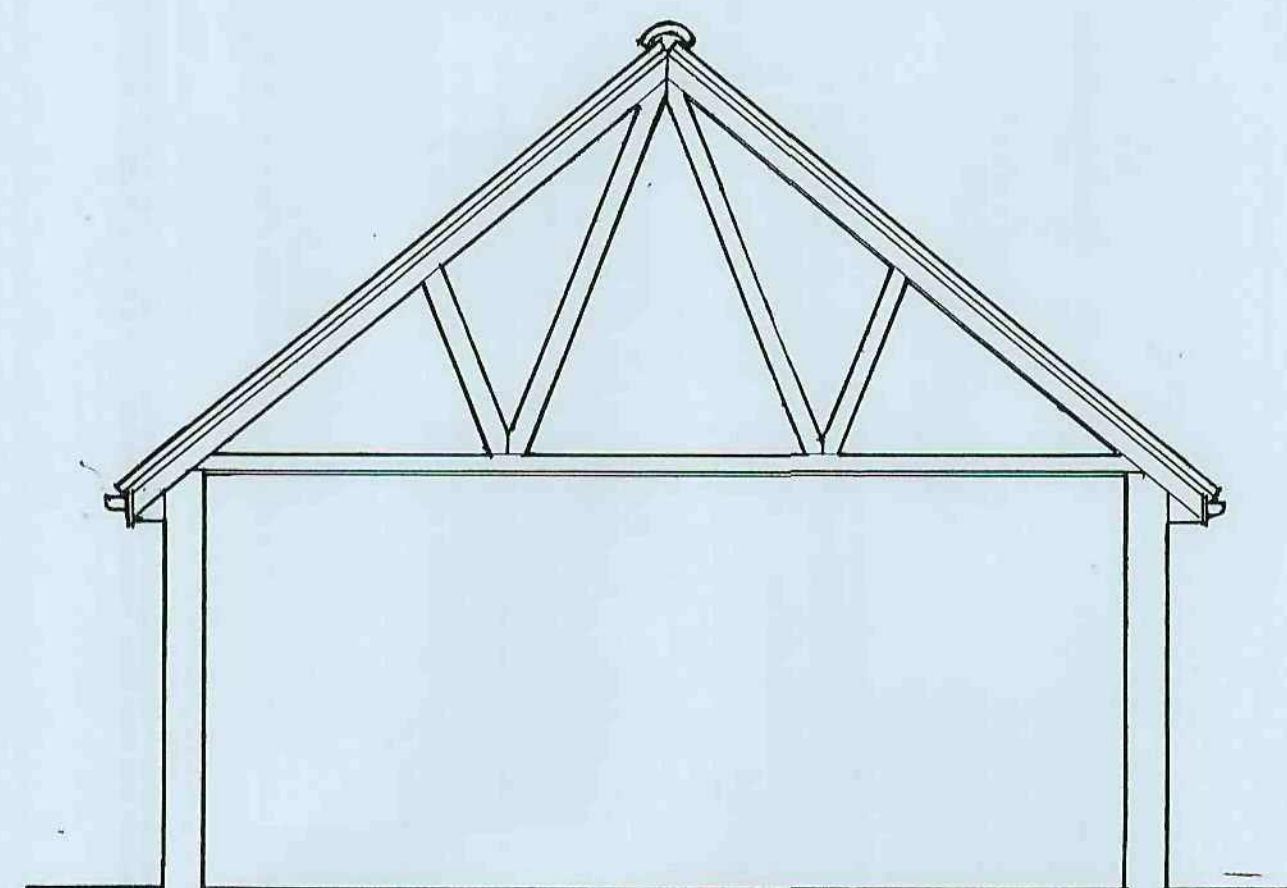


SECTION.

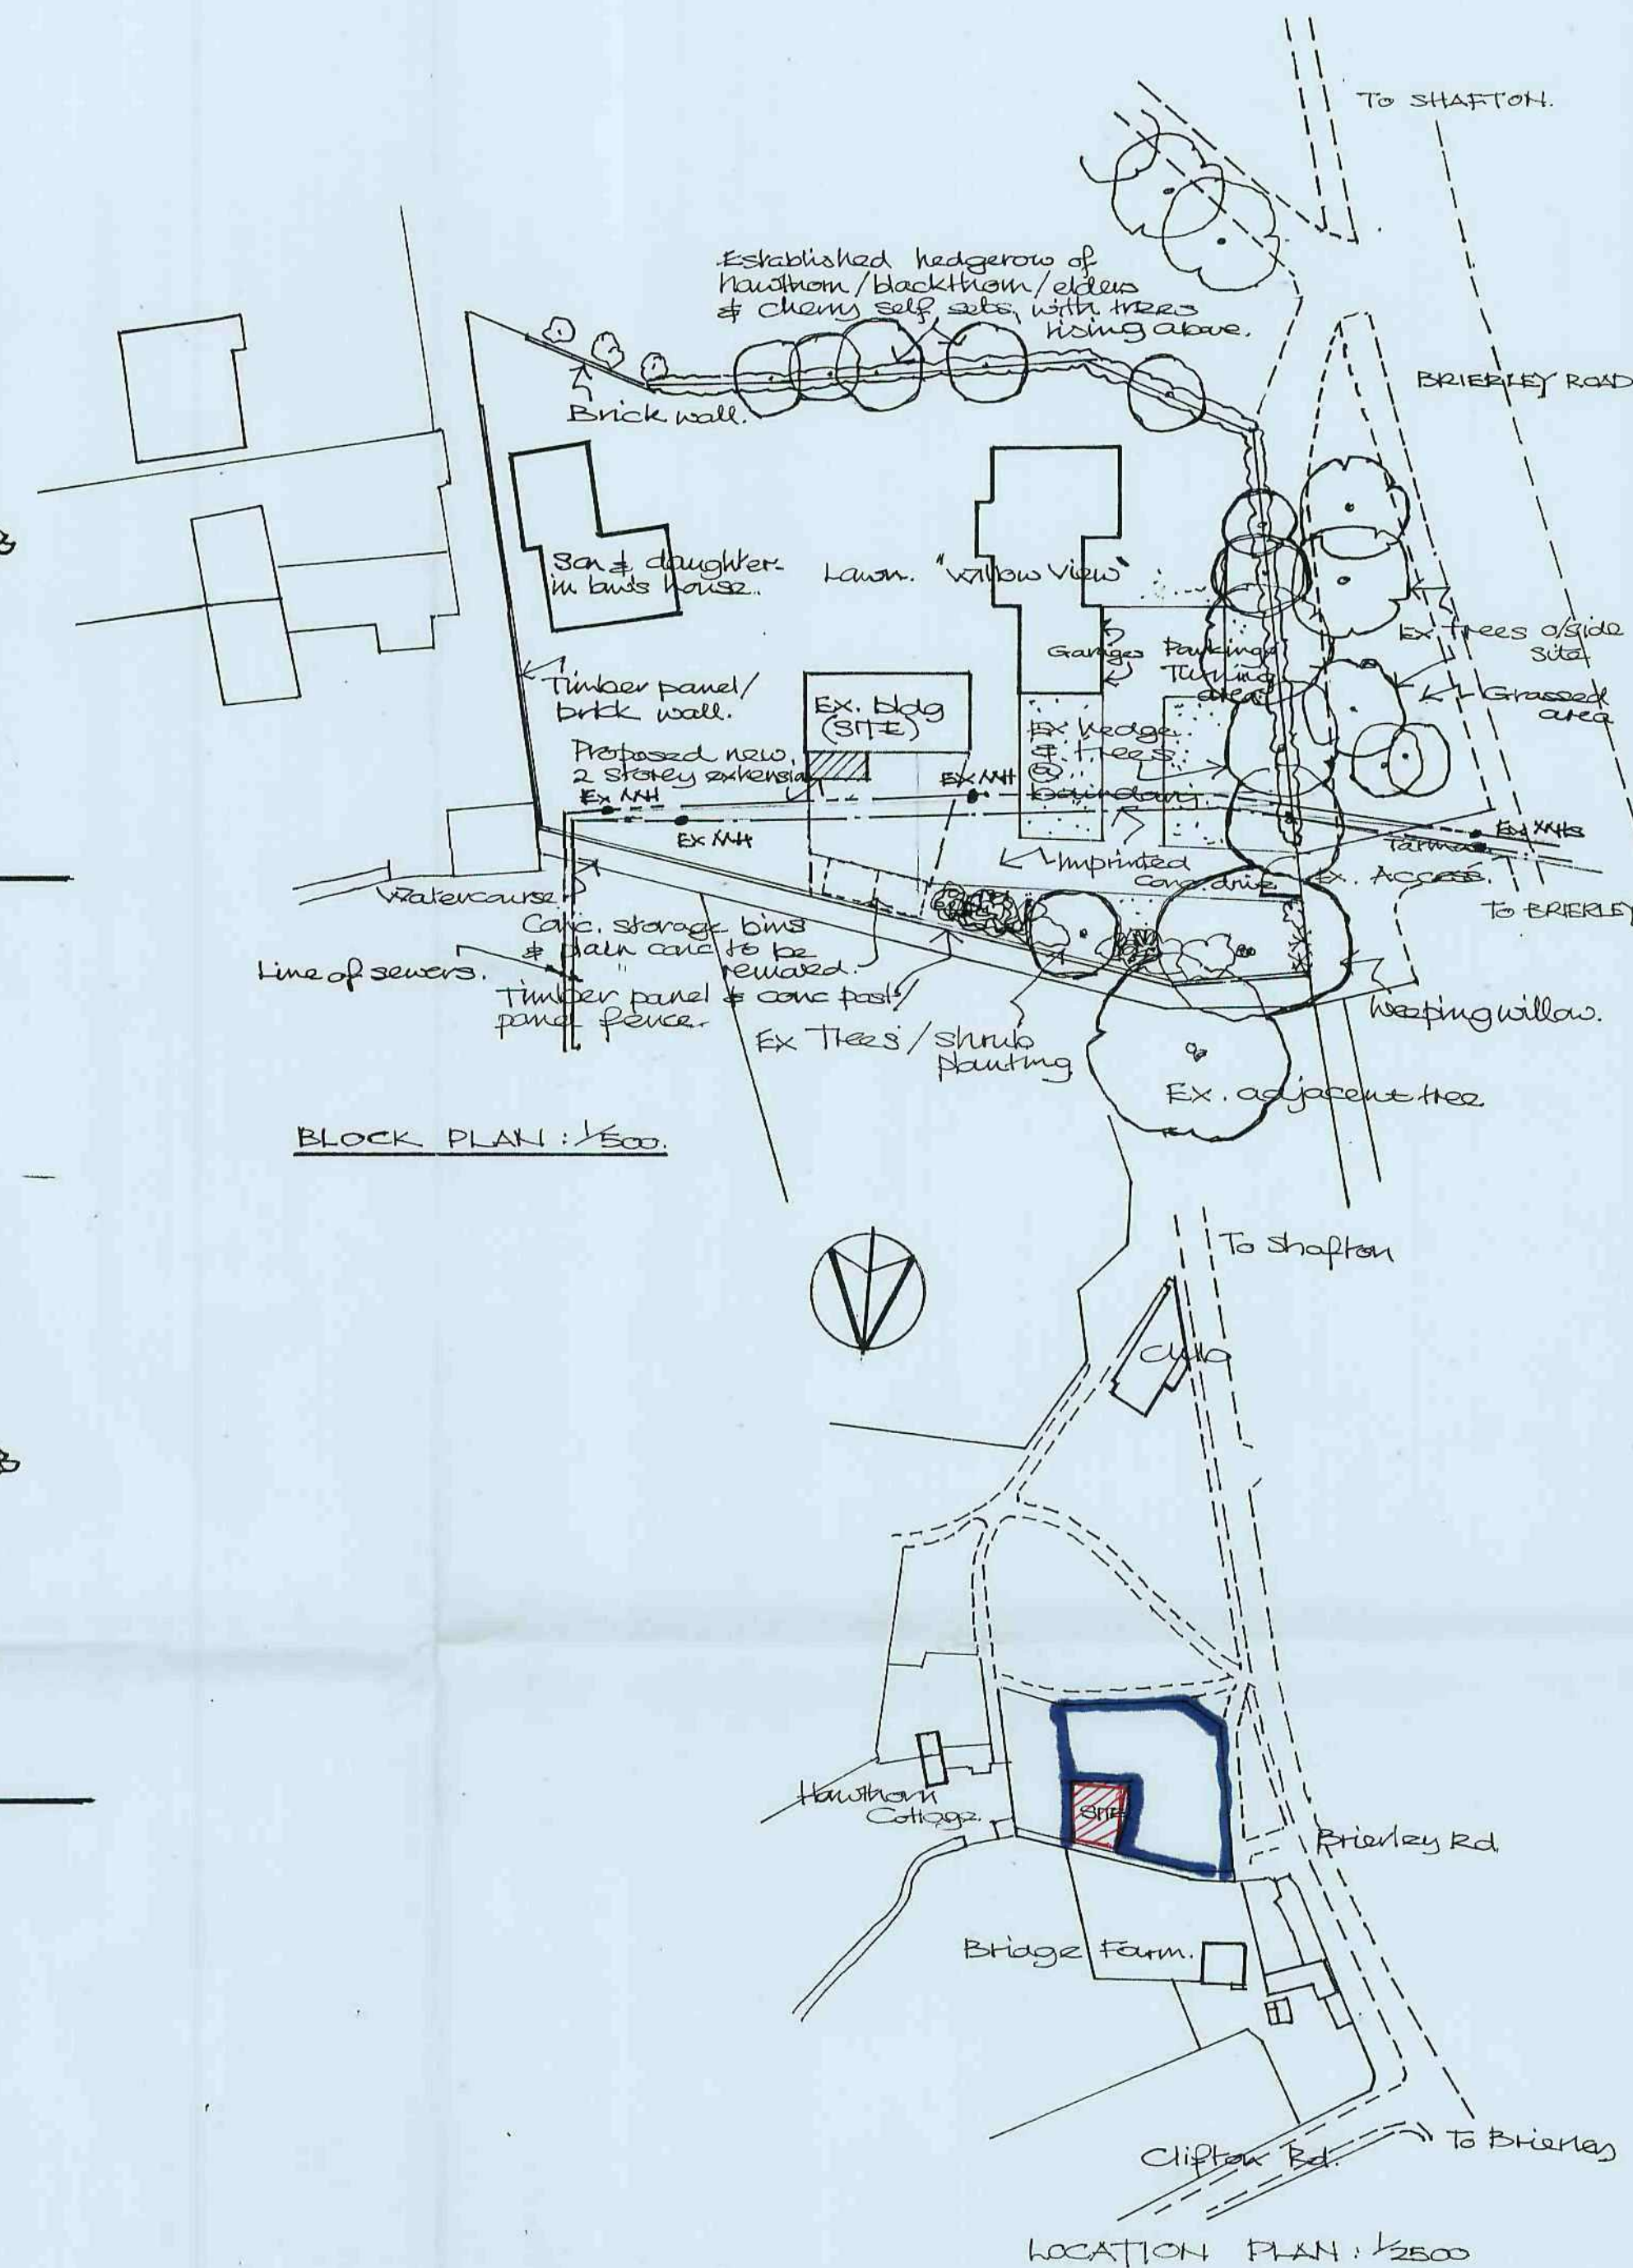

BLOCK PLAN: 1/500.

LOCATION PLAN: 1/2500

Barnsley Metropolitan
Borough Council
24 MAY 2010

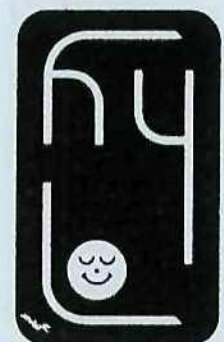


Hylö Design: architect / designer

50, Church Street, Brierley, Nr. Barnsley, South Yorkshire. S72 9HT
Fax / Telephone No: 01226 713427



REVISIONS

Ref.	Description	Date	Ref.	Description	Date


Client	XXR. & MRS. A. HUGHES	Drawn	JOT.	Date	MAY '10.
Project	CONVERSION OF FORMER SHOP TO FORM AGED PERSONS DWELLING	Checked		Scale	1:50, 1:500
Title	EXISTING PLAN/ELEVATIONS/SECTION, BLOCK/SITE PLAN.	Project Ref.	AH/SC.		
		Drawing No.	1.		

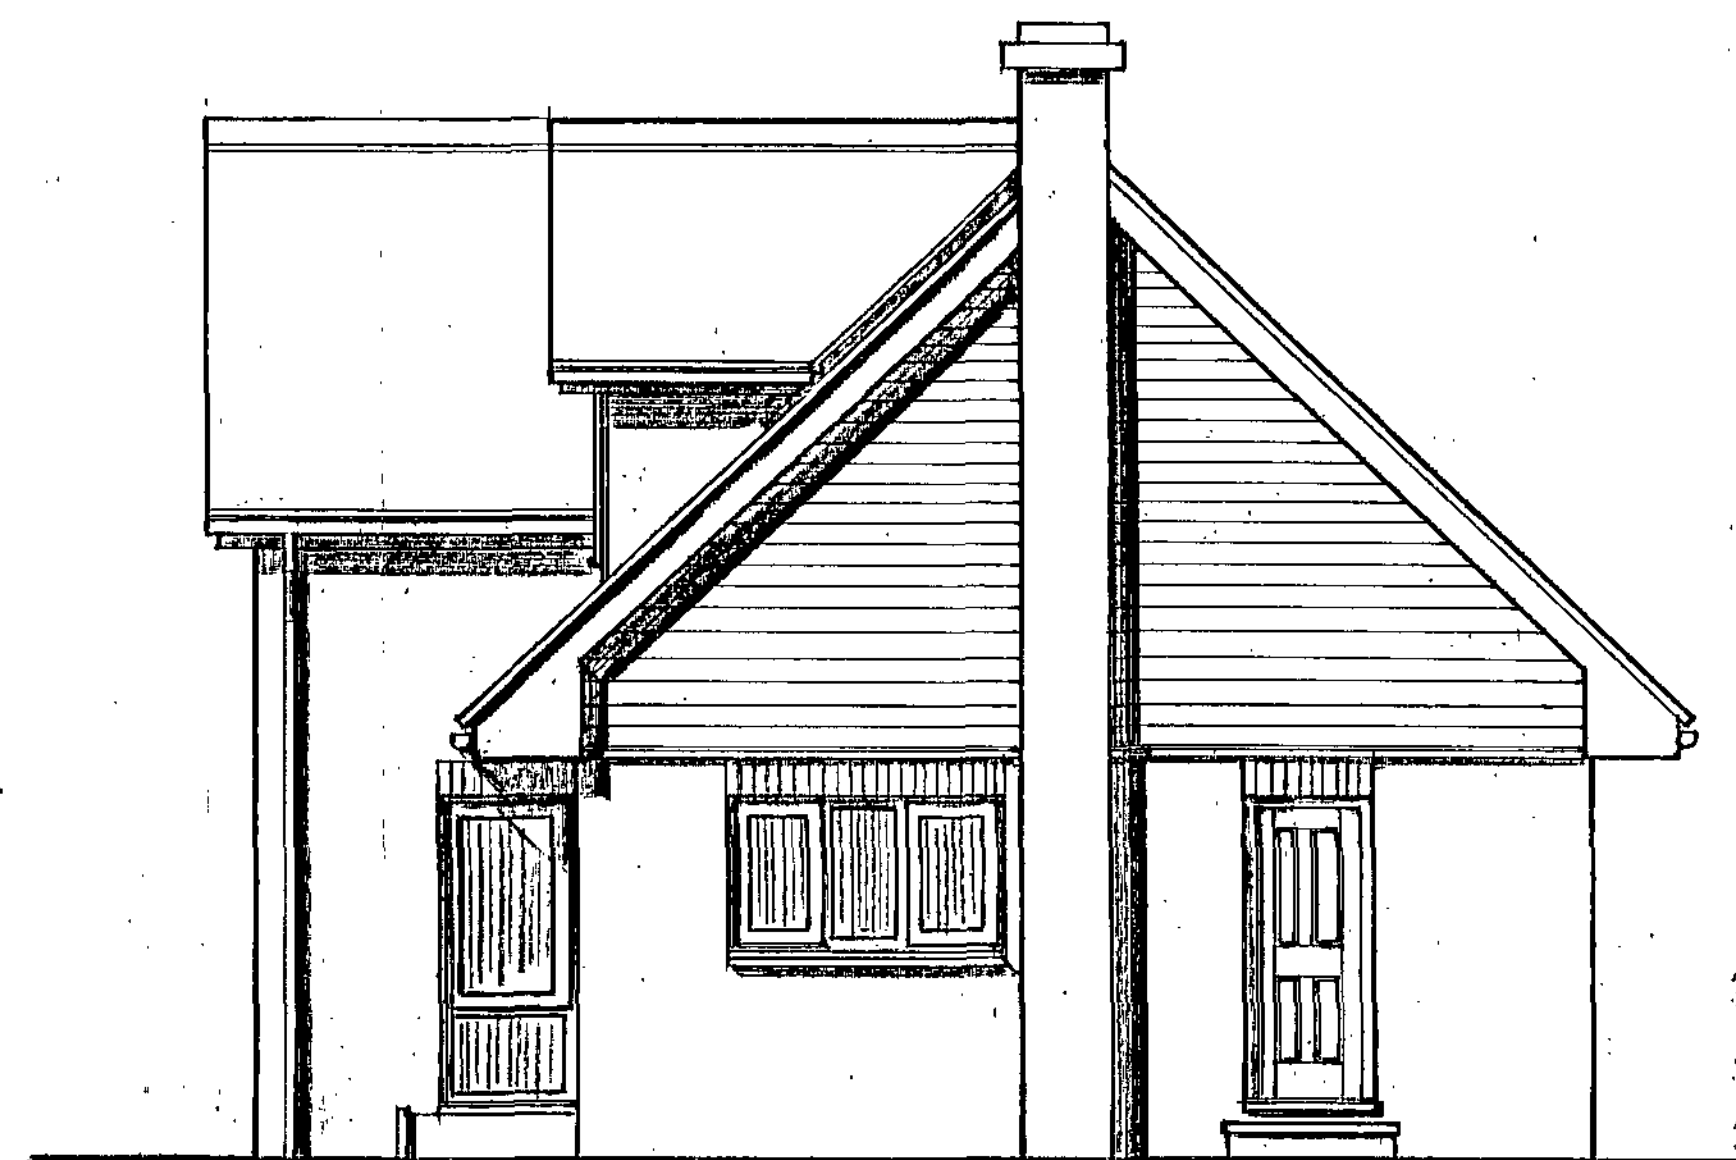


PROPOSED END ELEVATION:

 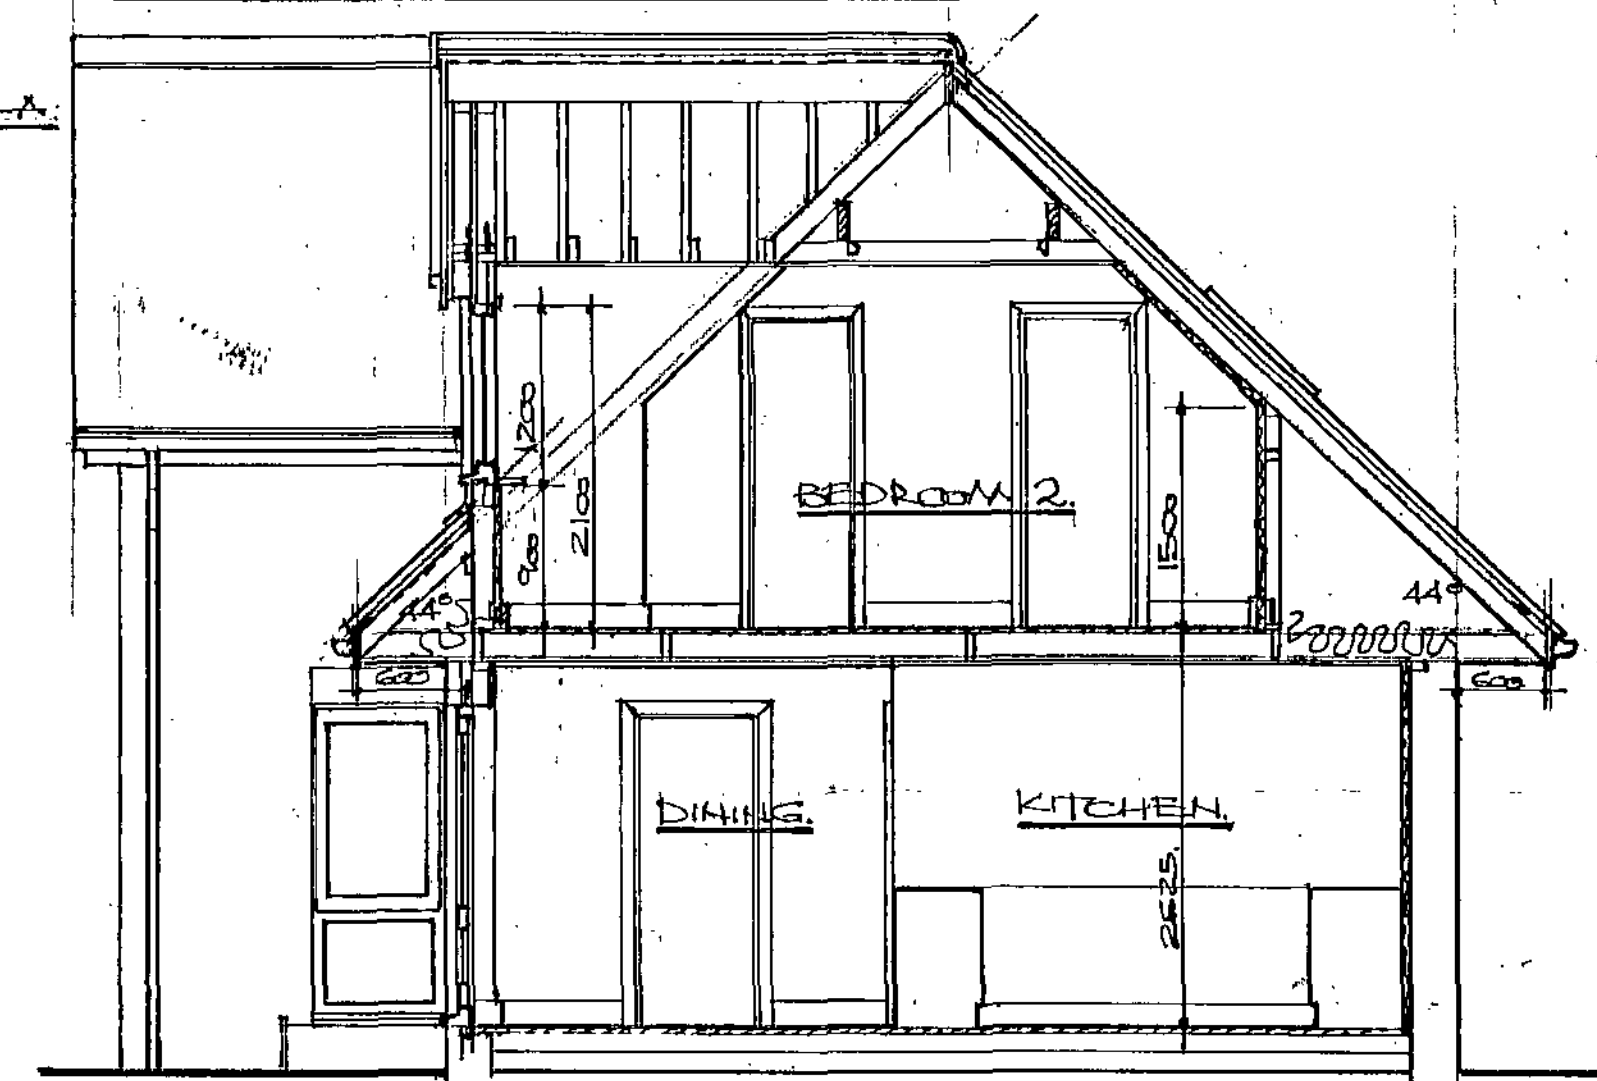

reduced window opening. closed window opening

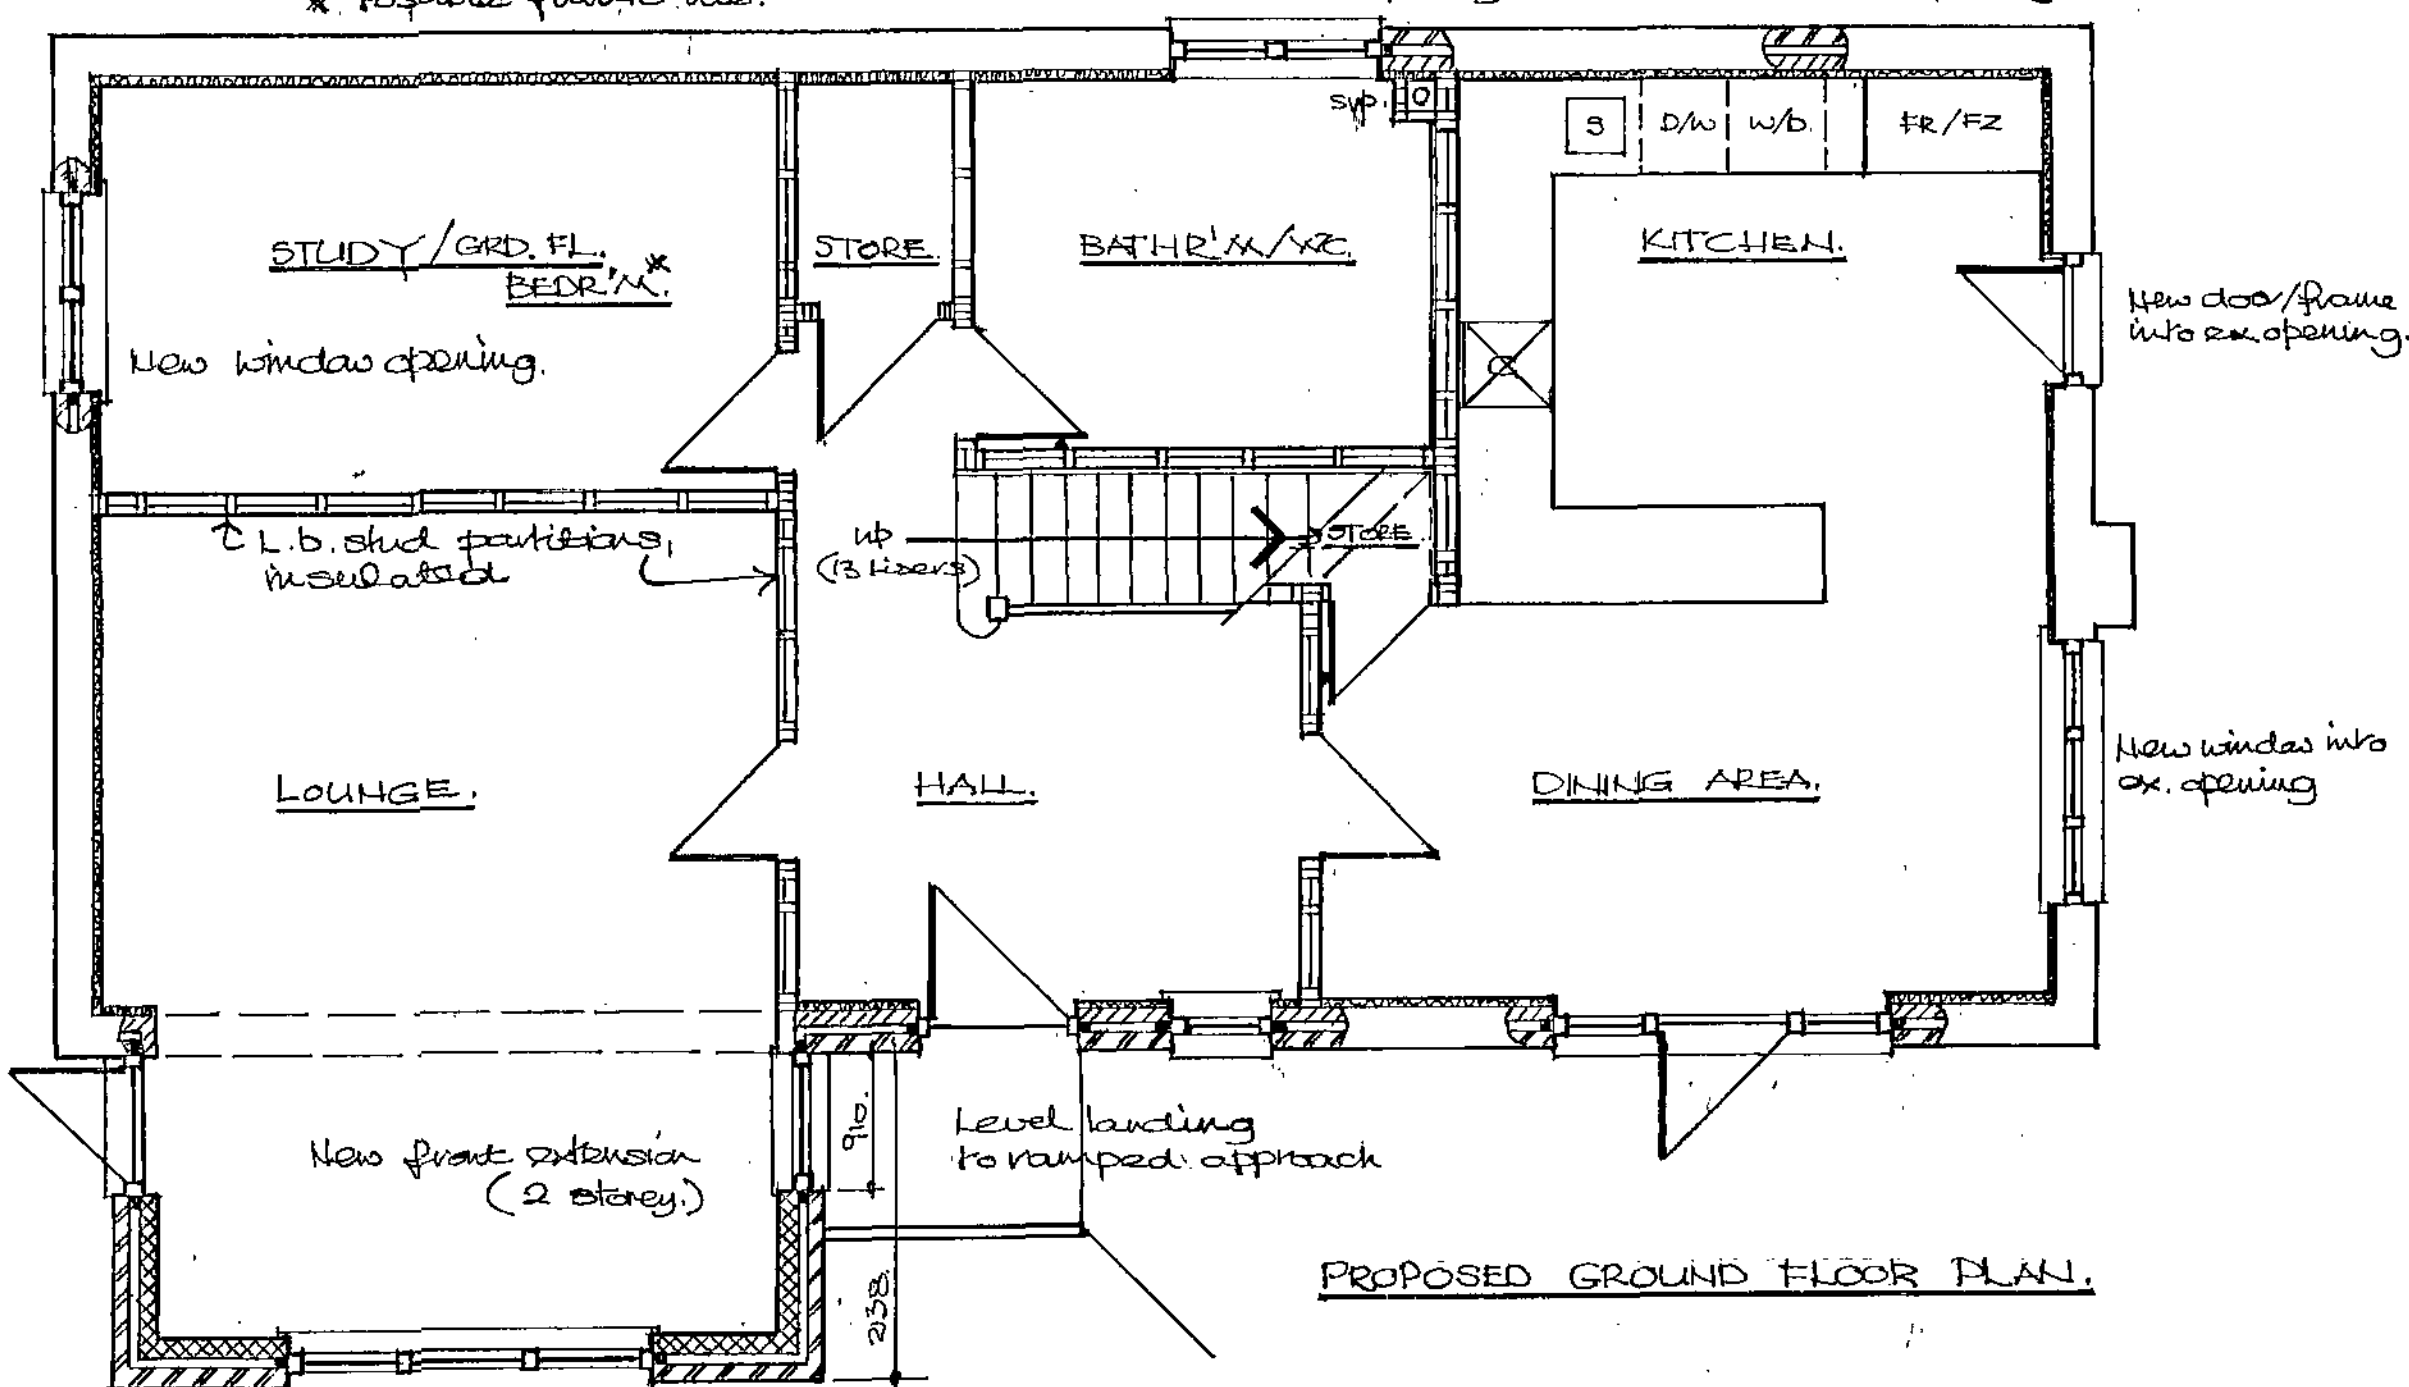

PROPOSED GROUND FLOOR PLAN

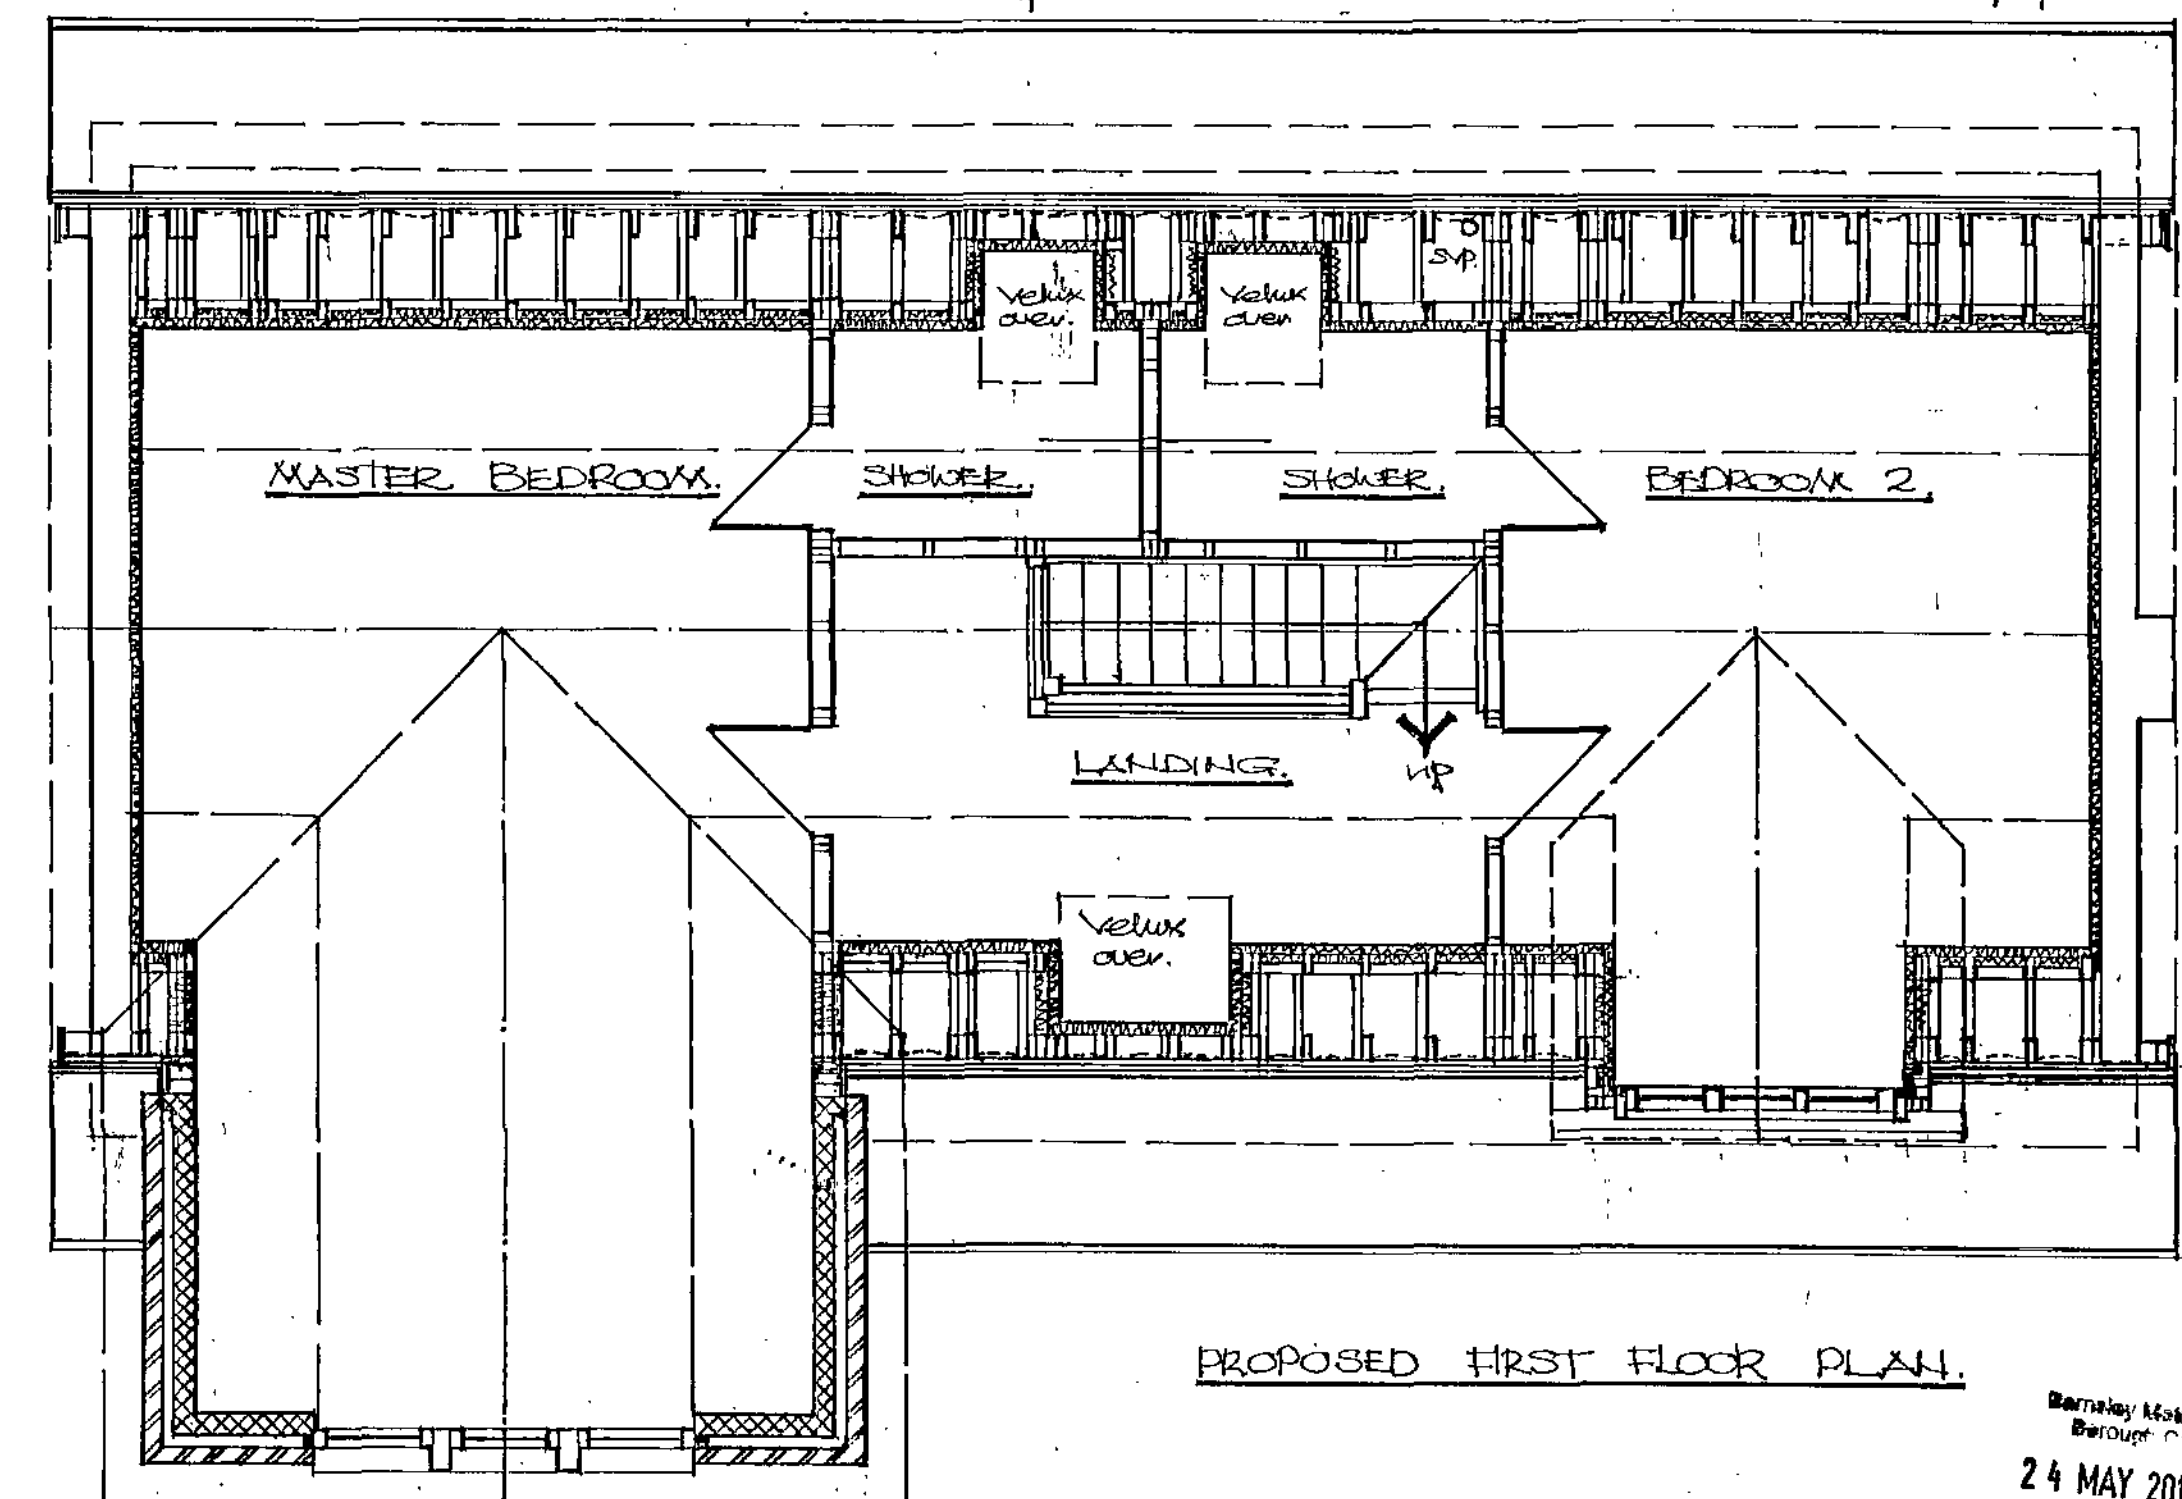

PROPOSED FIRST FLOOR PLAN.

Barnesley Metropolitan
Borough Council
4 MAY 2010

hyle Design: architect / designer

50, Church Street, Brierley, Nr. Barnsley, South Yorkshire. S72 9HT
Fax / Telephone No: 01226 713427

[illegible]

Client MR. & MRS. X. HUGHES.	Drawn JST	Date MAY 10
Project CONVERSION OF FORMER SHOP TO FORM AGED PERSONS DWELLING.	Checked	Scale 1"=50
Title PROPOSED PLANS, ELEVATIONS & SECTION.	Project Ref. A4/50	
Drawing No.	Z.	