






NORTH ELEVATION

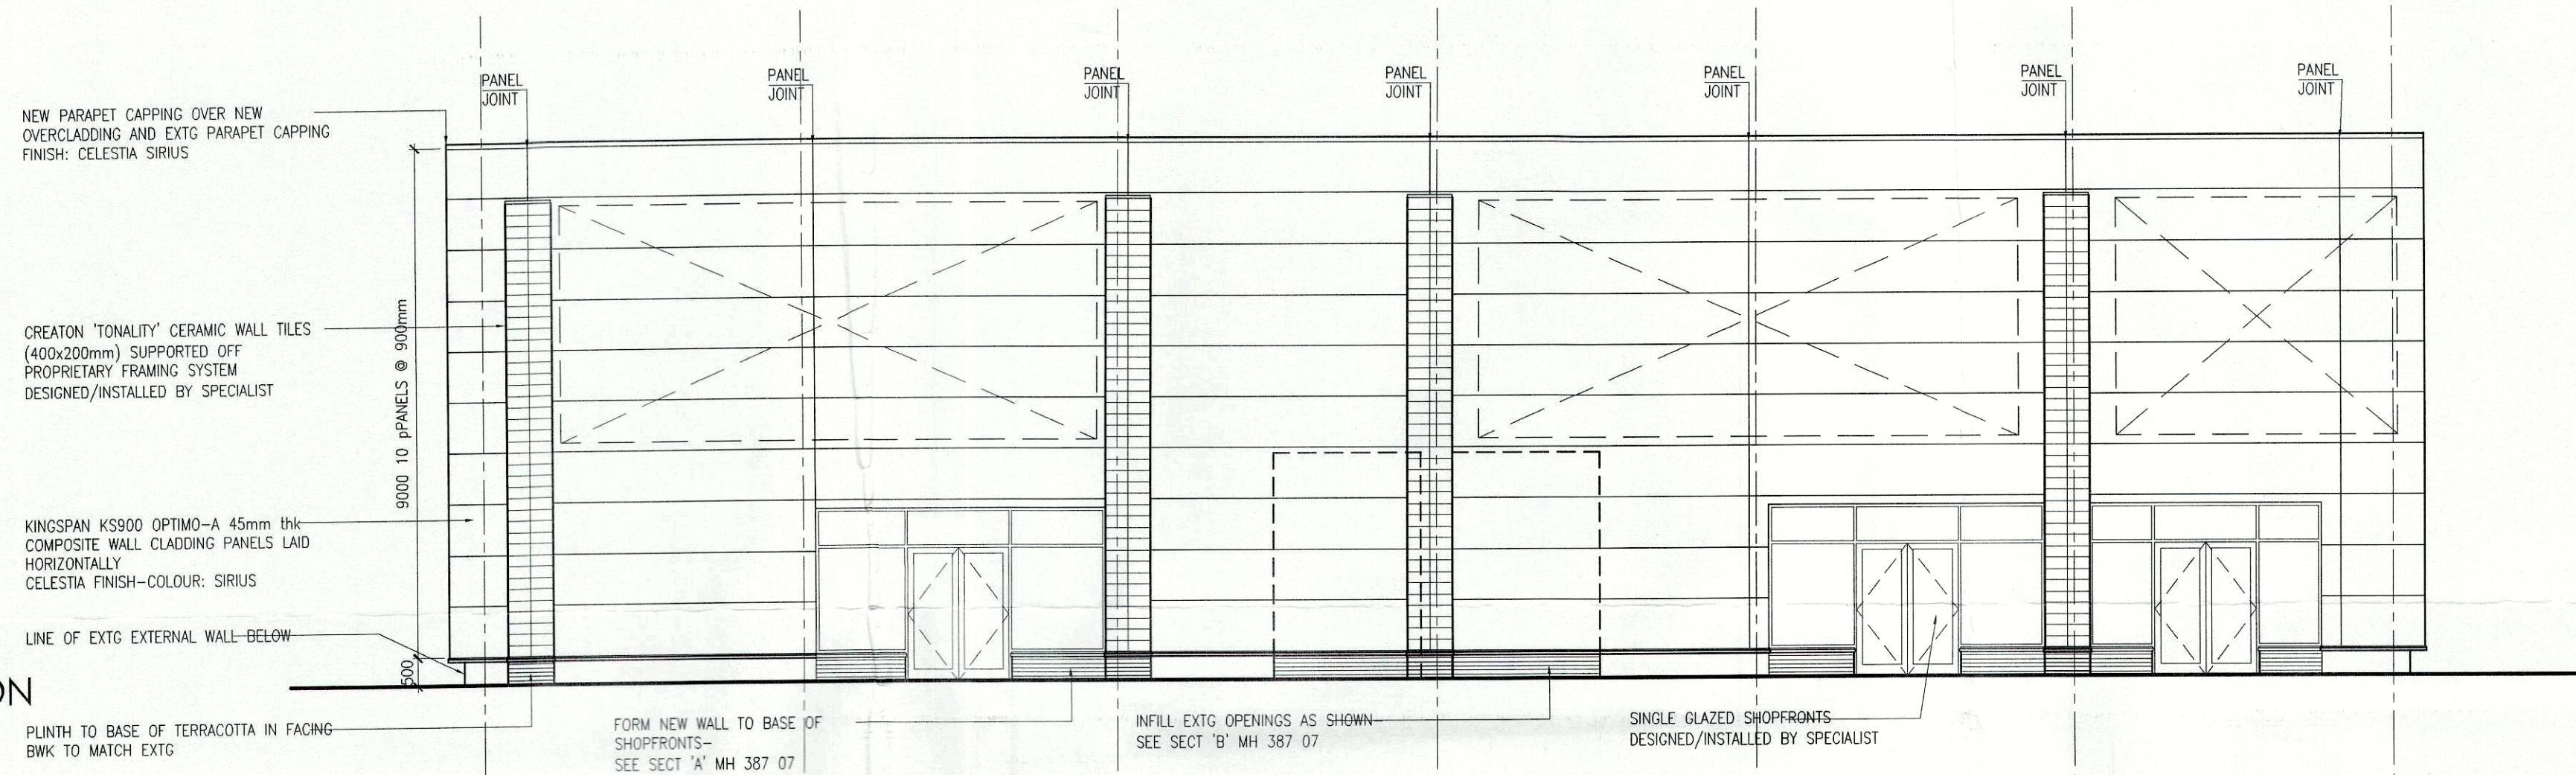


EAST ELEVATION

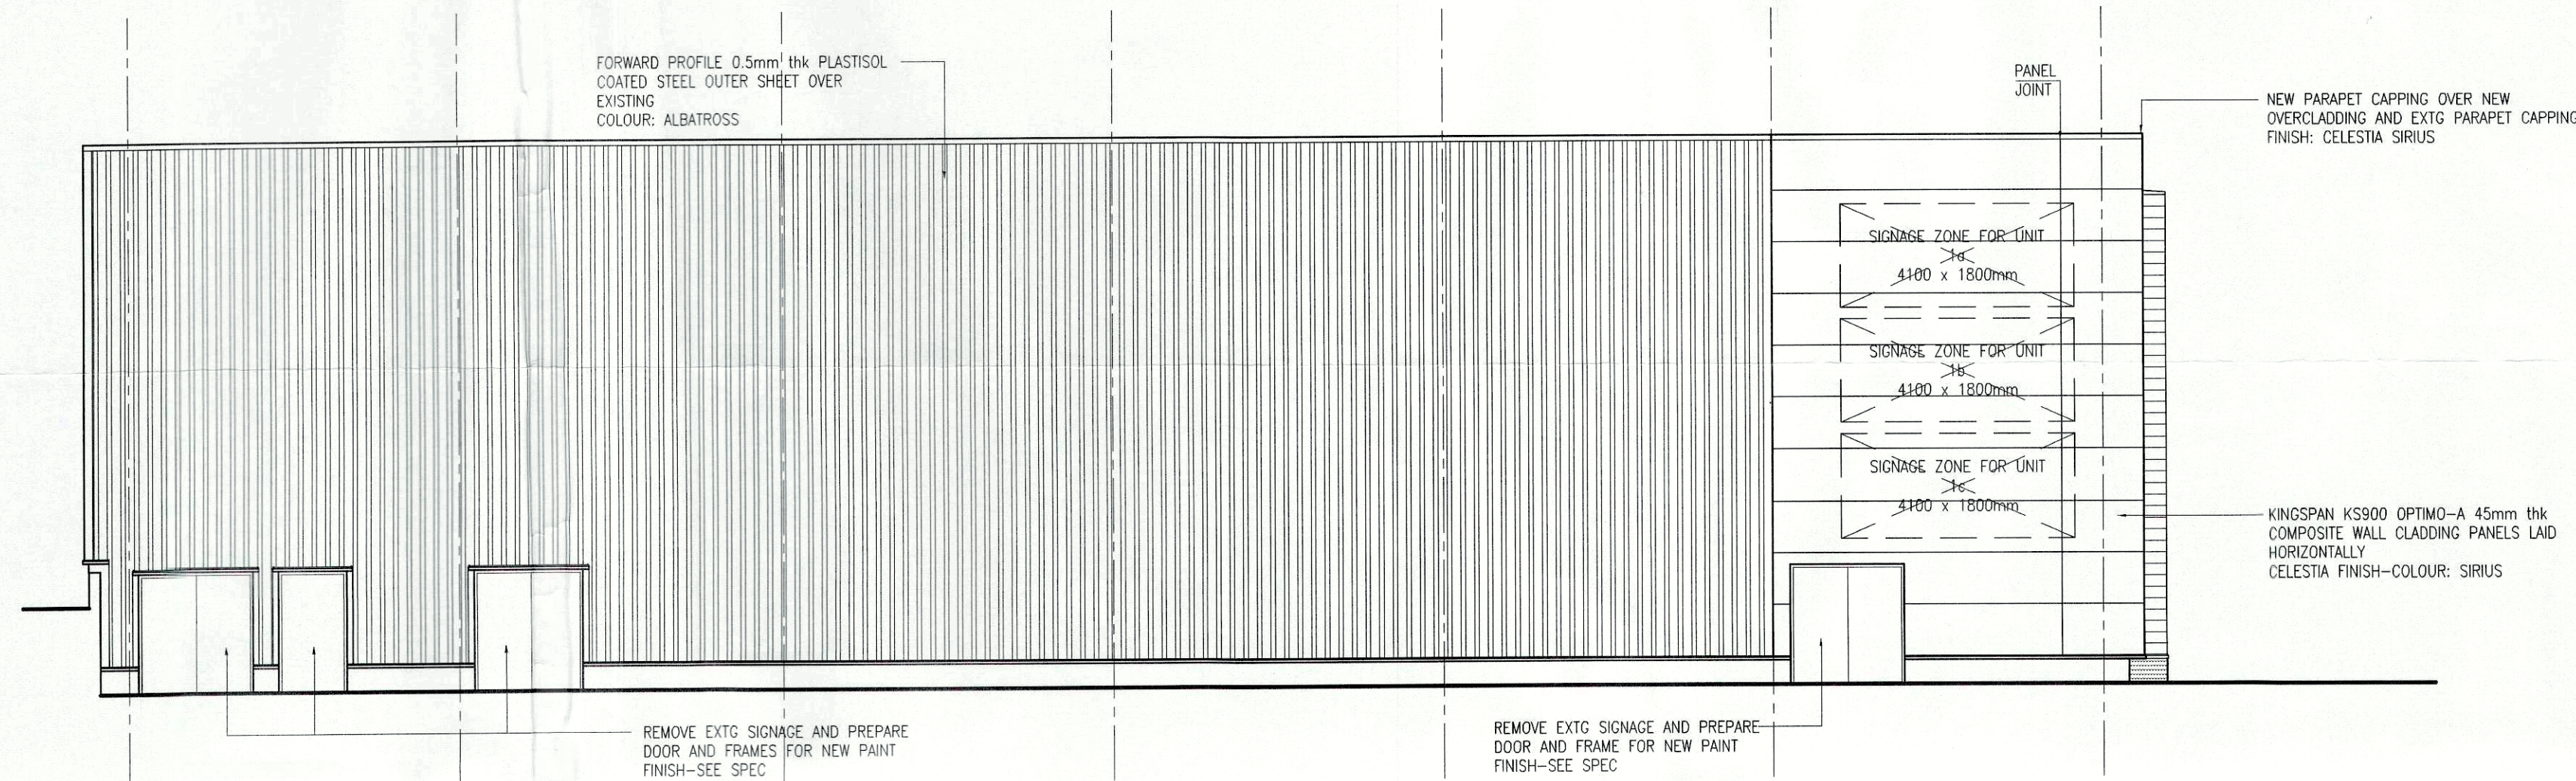

SOUTH ELEVATION

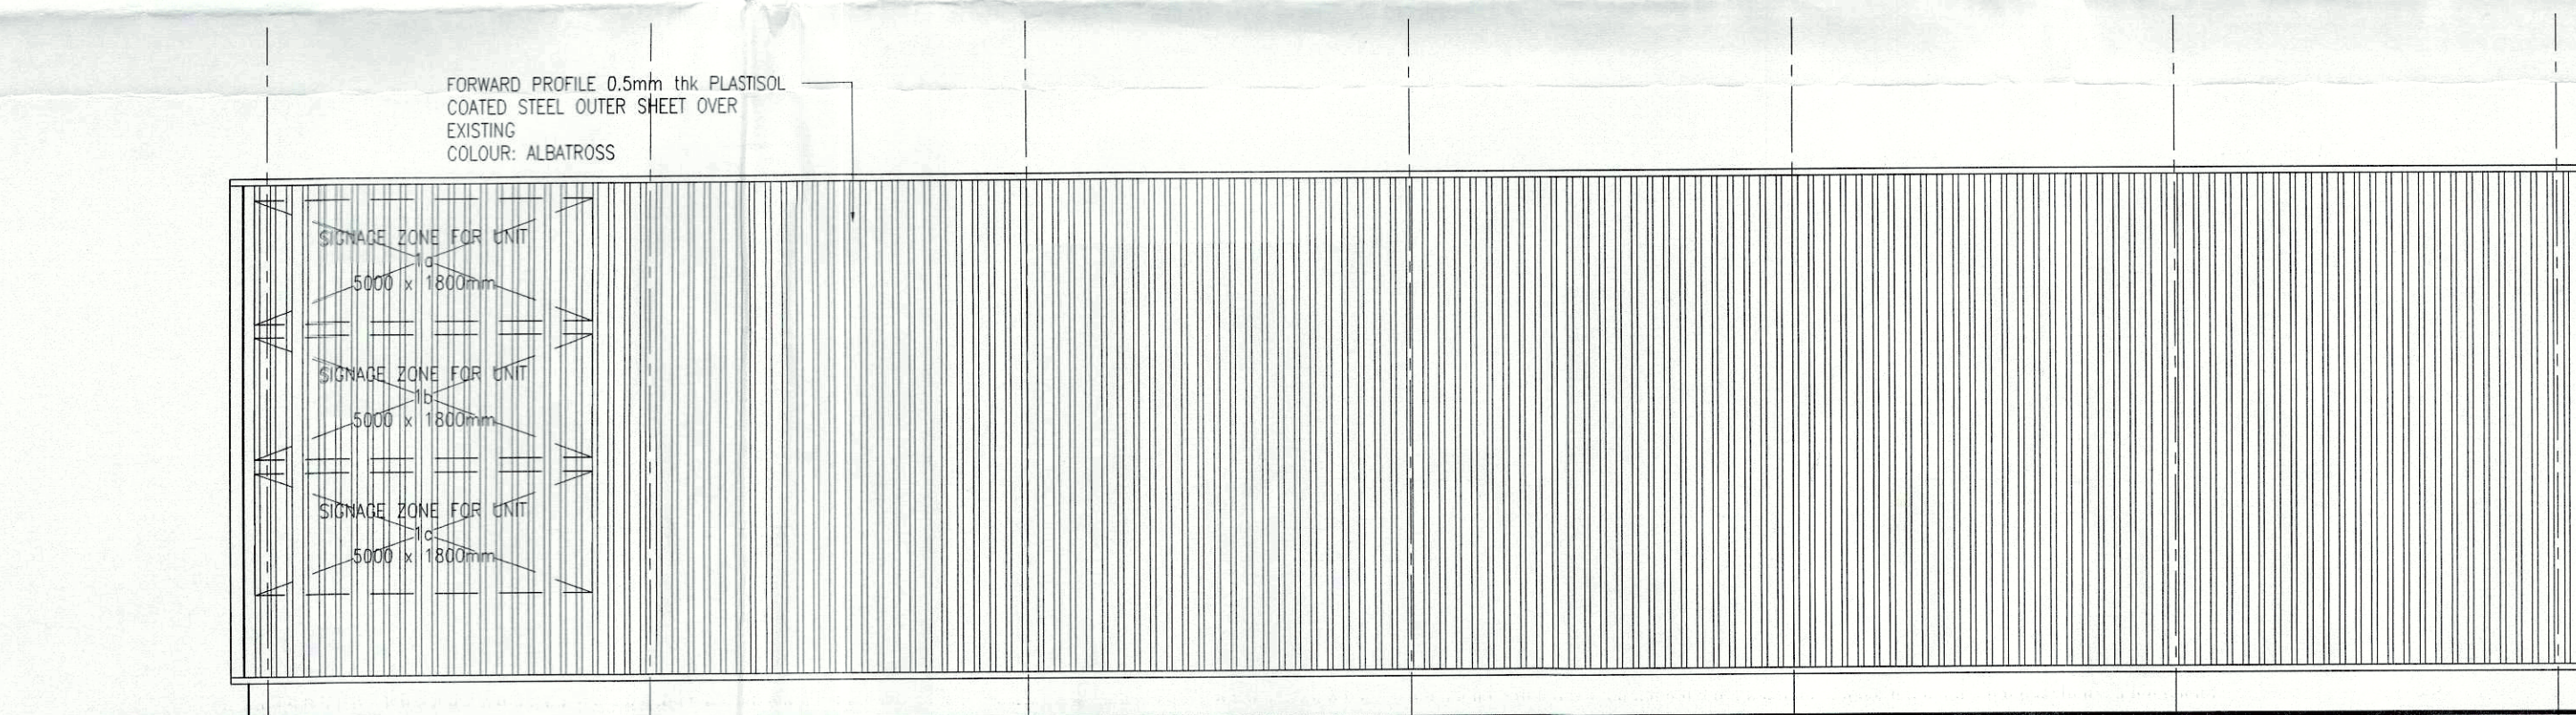

WEST ELEVATION

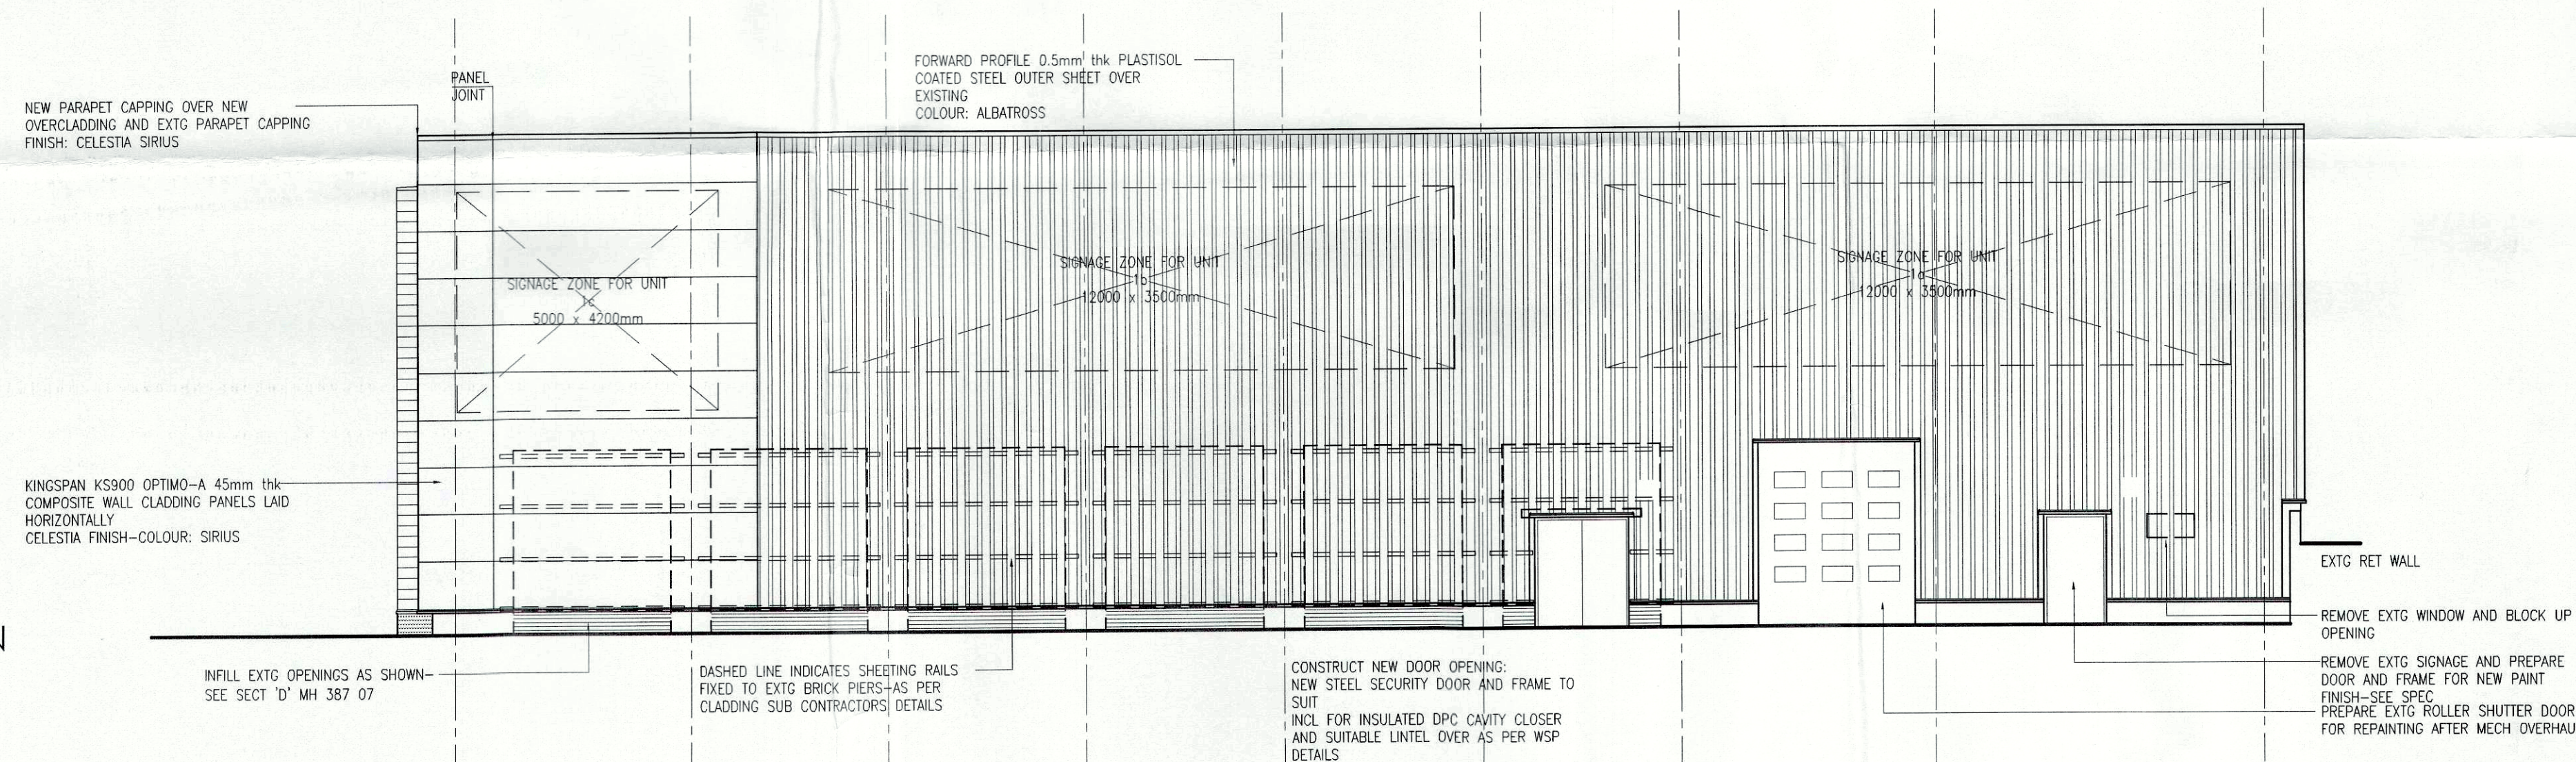

A	NORTH ELEVATION REVISED TO SUIT CLIENTS REQUIREMENTS	06.02.06	RMC	GB
Rev	Description	Date	By	Chk

Status	Purpose for Issue
Planning	☒ Tender ☐
Construction	☐ As Built ☐ PLANNING
Client	PEEL DEVELOPMENTS (UK) LTD

Contract
REFURBISHMENT WORKS TO UNIT 1
HARBOROUGH HILL ROAD BARNSELY

Drawing
PROPOSED ELEVATIONS

B A T E
AND
TAYLOR
ARCHITECTS
Royal Exchange
Cross Street
Manchester M2 7DA
Tel: 0161 832 7707
Fax: 0161 832 7708
mobile: 07958 300000
www.bate-taylor.co.uk

Drawing No.	MH387 105	Revision	A
Scales	1:100@A1	Date	JAN 06
Drawn	RMC	Checked	GB

This drawing is the copyright of the Architect and may not be reproduced without licence.
DO NOT scale from this drawing.