




PROPOSED WORK
SHOWN IN RED

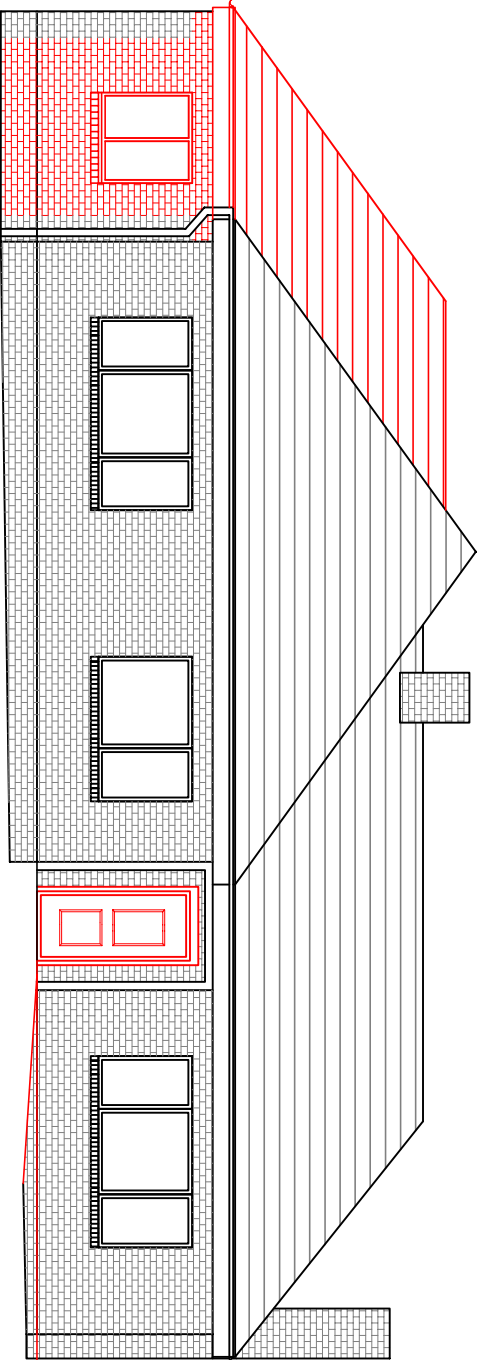


Proposed front elevation
(south west)

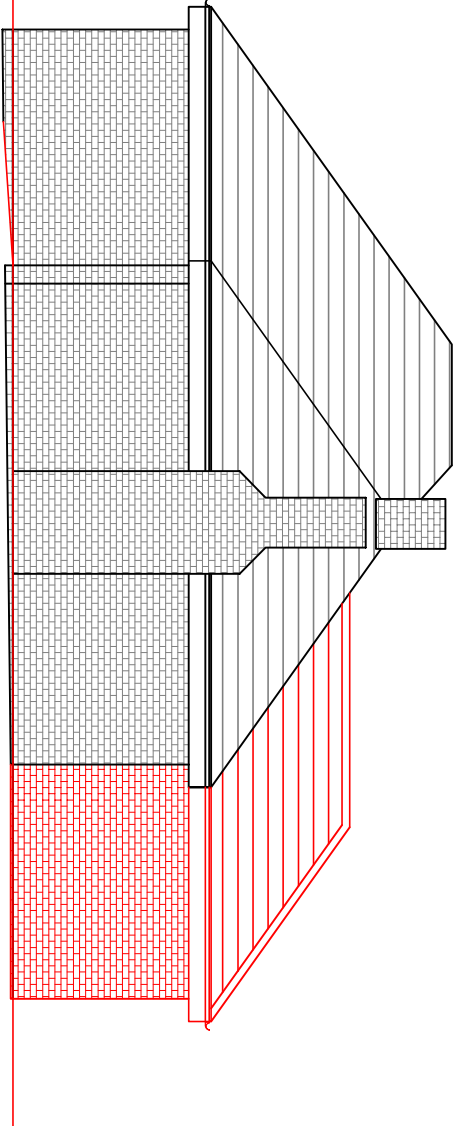

Proposed side elevation
(north west)

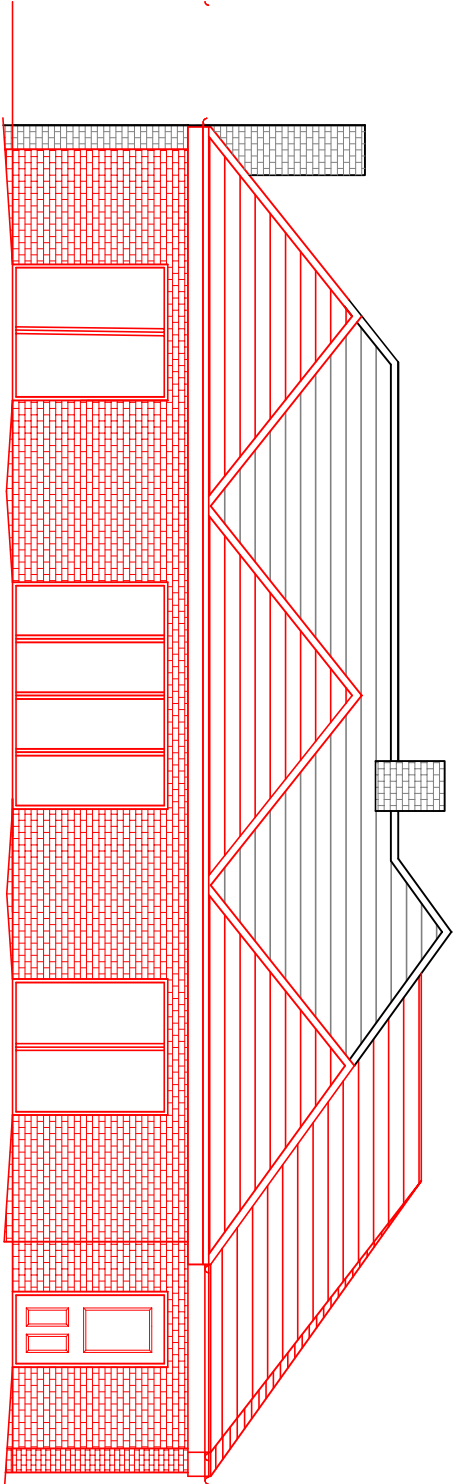

Proposed rear elevation
(north east)

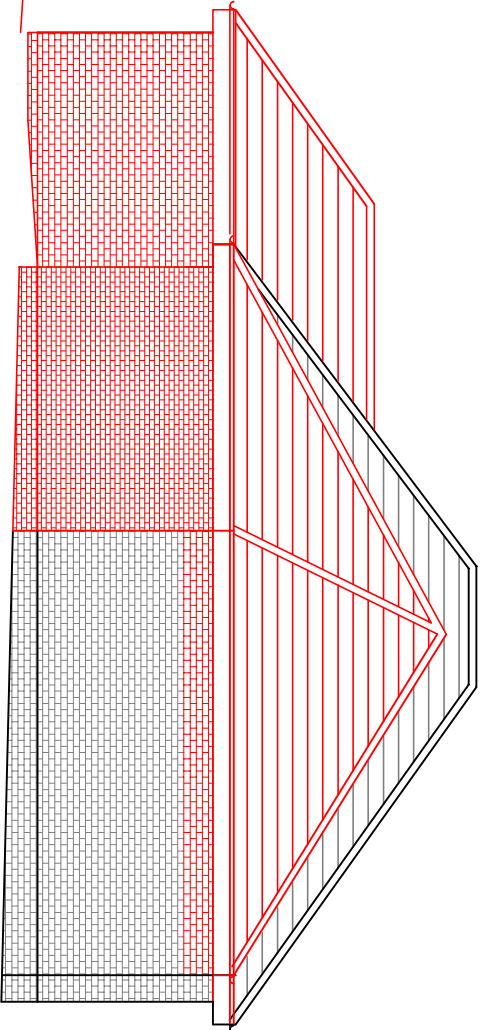

Proposed side elevation
(south east)

<u>Address</u> 5 Limes Avenue, Barnsley, S75 2JA		<u>O.S.Ref</u> se3207	<u>Date</u> Dec '16
<u>Scale</u> 1:100 at A3	<u>Drawn By</u> AH	<u>Plan No</u> AH0083-6a	

PROPOSED ELEVATIONS