


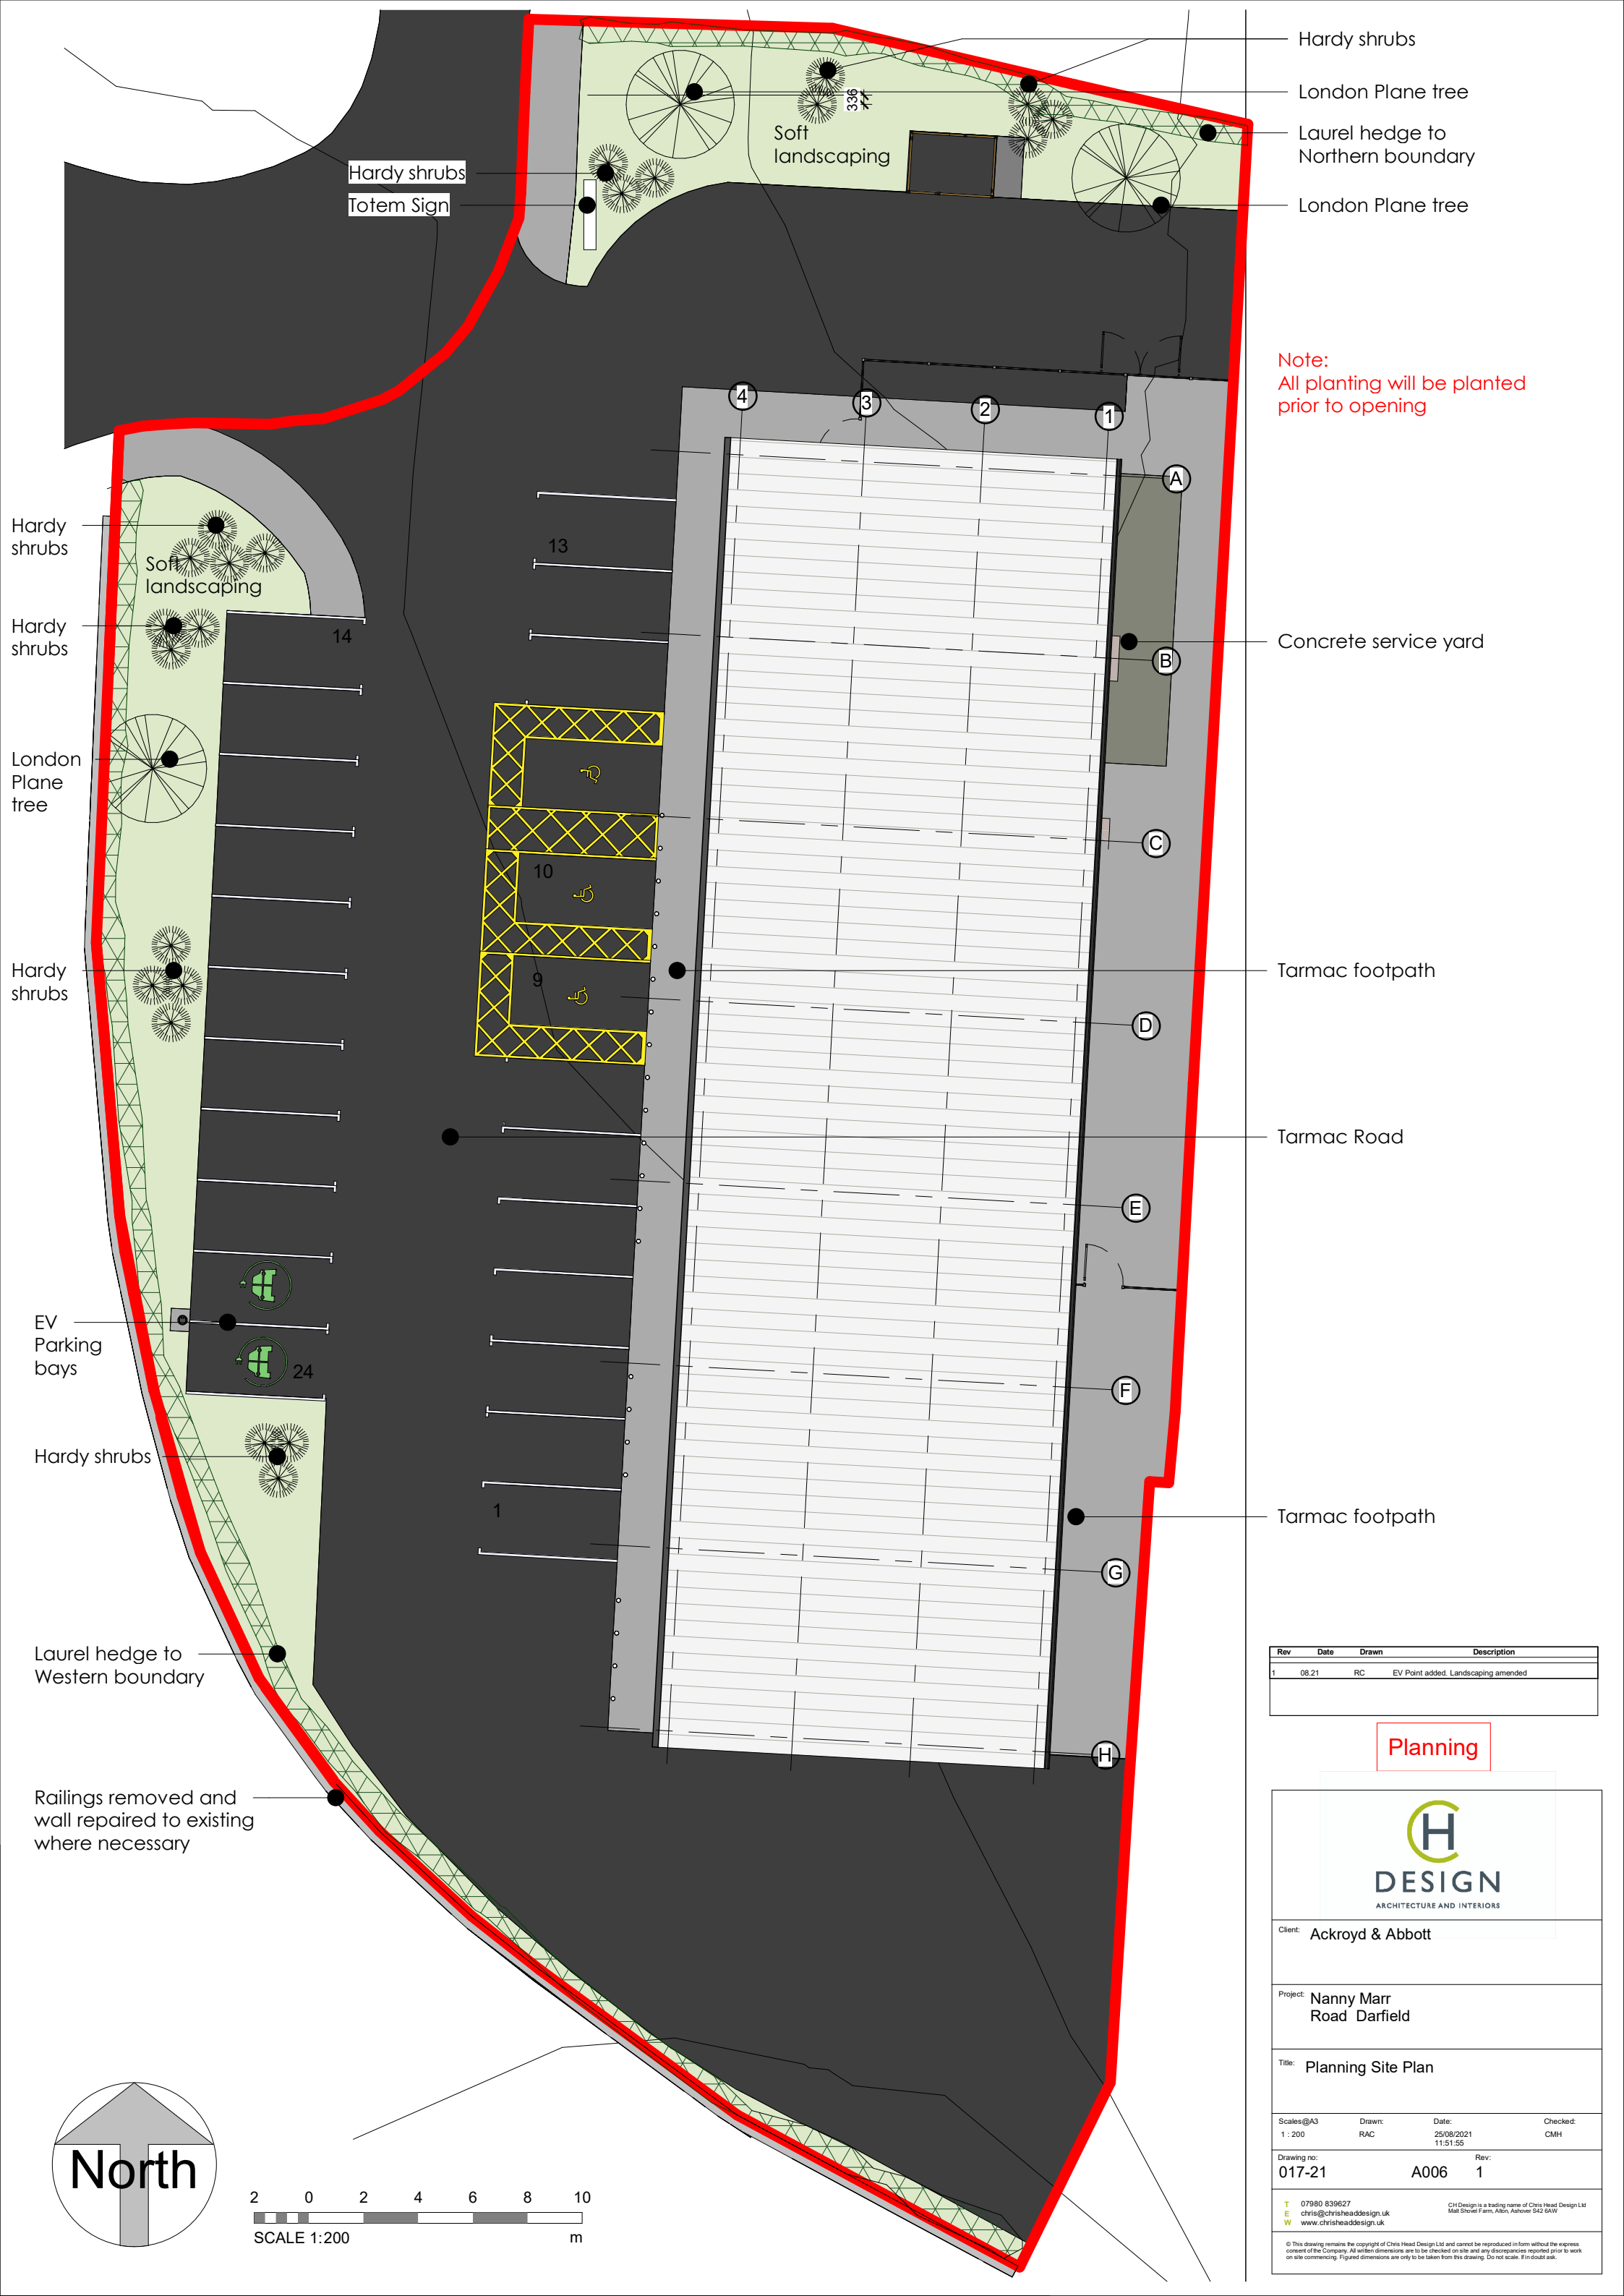

Note:
All planting will be planted
prior to opening

Rev	Date	Drawn	Description
1	08.21	RC	EV Point added. Landscaping amended

Planning



Client: Ackroyd & Abbott			
Project: Nanny Marr Road Darfield			
Title: Planning Site Plan			
Scales@A3 1 : 200	Drawn: RAC	Date: 25/08/2021 11:51:55	Checked: CMH
Drawing no: 017-21		Rev: A006 1	
T 07980 839627 E chris@chrisheaddesign.uk W www.chrisheaddesign.uk		CH Design is a trading name of Chris Head Design Ltd Mat Shovel Farm, Alton, Ashore S42 6AW	
© This drawing remains the copyright of Chris Head Design Ltd and cannot be reproduced in form without the express consent of the Company. All written dimensions are to be checked on site and any discrepancies reported prior to work on site commencing. Figured dimensions are only to be taken from this drawing. Do not scale. If in doubt ask.			