
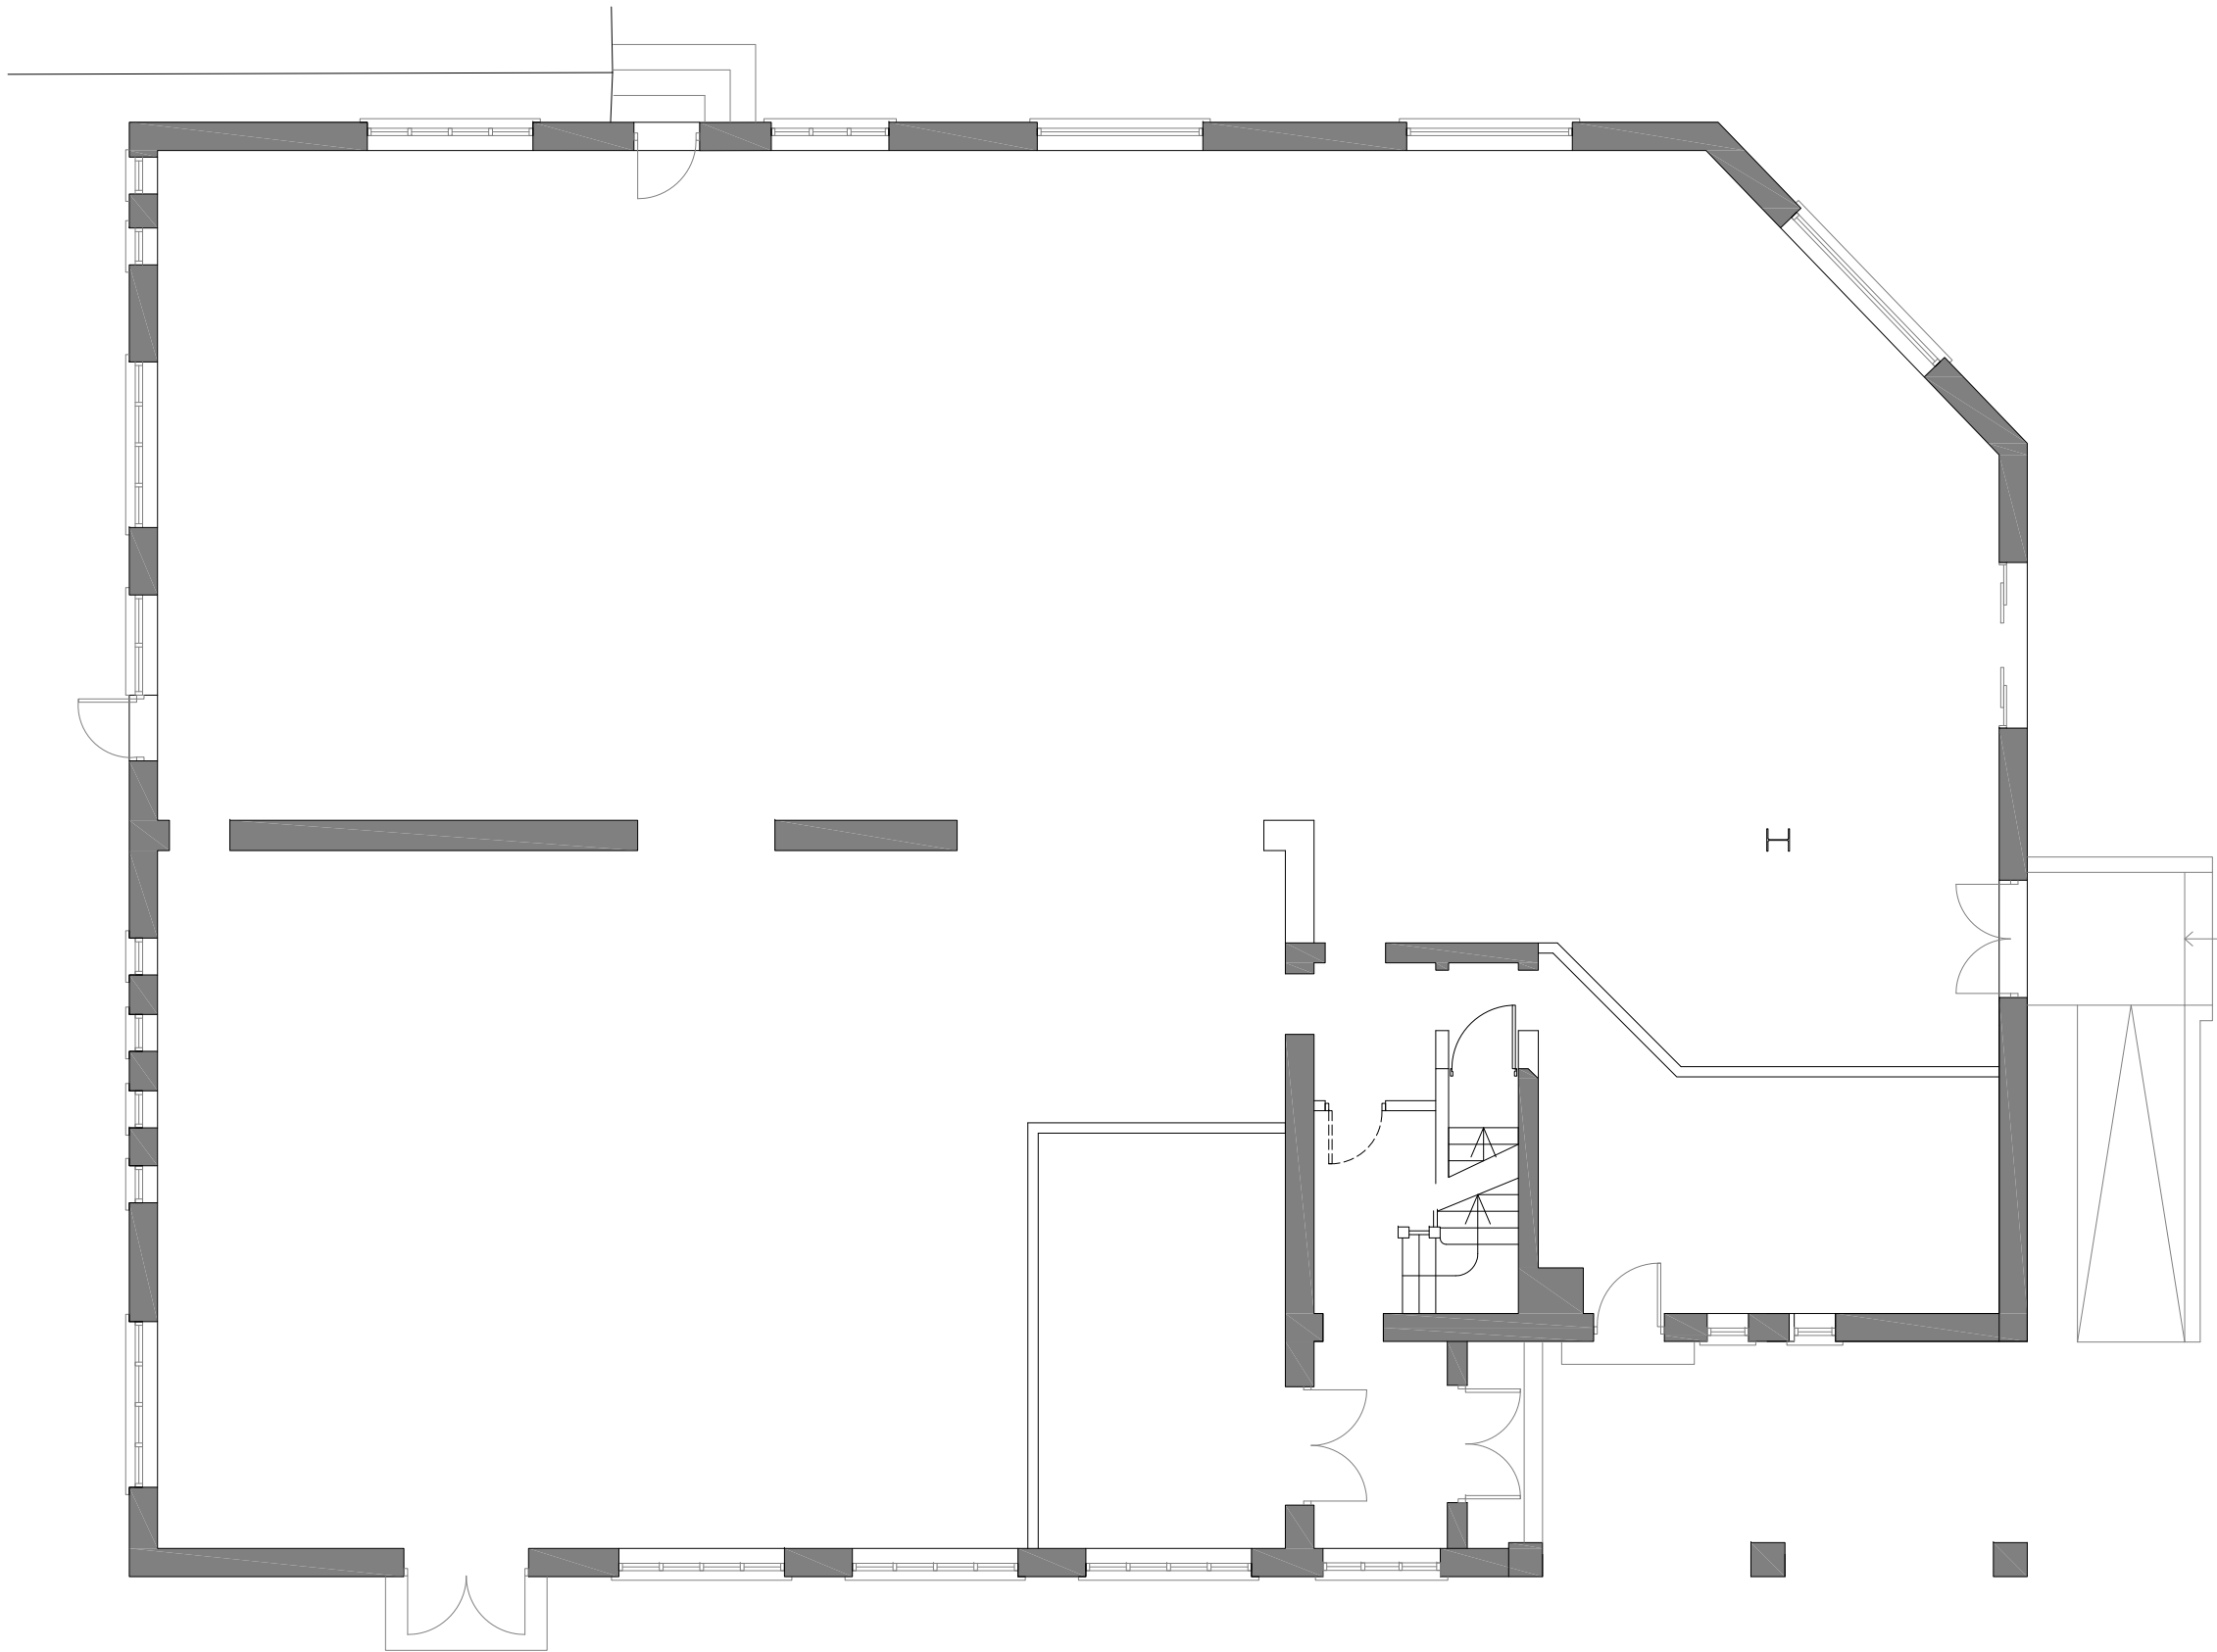


EXISTING GROUND FLOOR
(scale 1:100@A3)

 

Revision			Date	Description
Walbrook management New Broad Street House 35 New Broad Street London EC2M 1NH tel: 020 3009 3061 email: info@walbrookmanagement.com				
Status				
PLANNING				
Client				
SAINSBURY'S LOCAL				
Project Title				
THE FRIENDSHIP INN BARNLEY, REDBROOK ROAD SOUTH YORKSHIRE S75 2RE				
Drawing Title				
EXISTING GROUND FLOOR PLAN SITE REF. 7725				
Project Number		Drawing Number		Revision
11/W7725		202		
Drawn	Checked	Scale	Date	
AM		1:100@A3	14/05/2012	
The content of this drawing is the property of Walbrook Management LLP and may not be copied in whole or part without formal consent.				