


Drawing No.	Rev No.
MPL001 -006	A

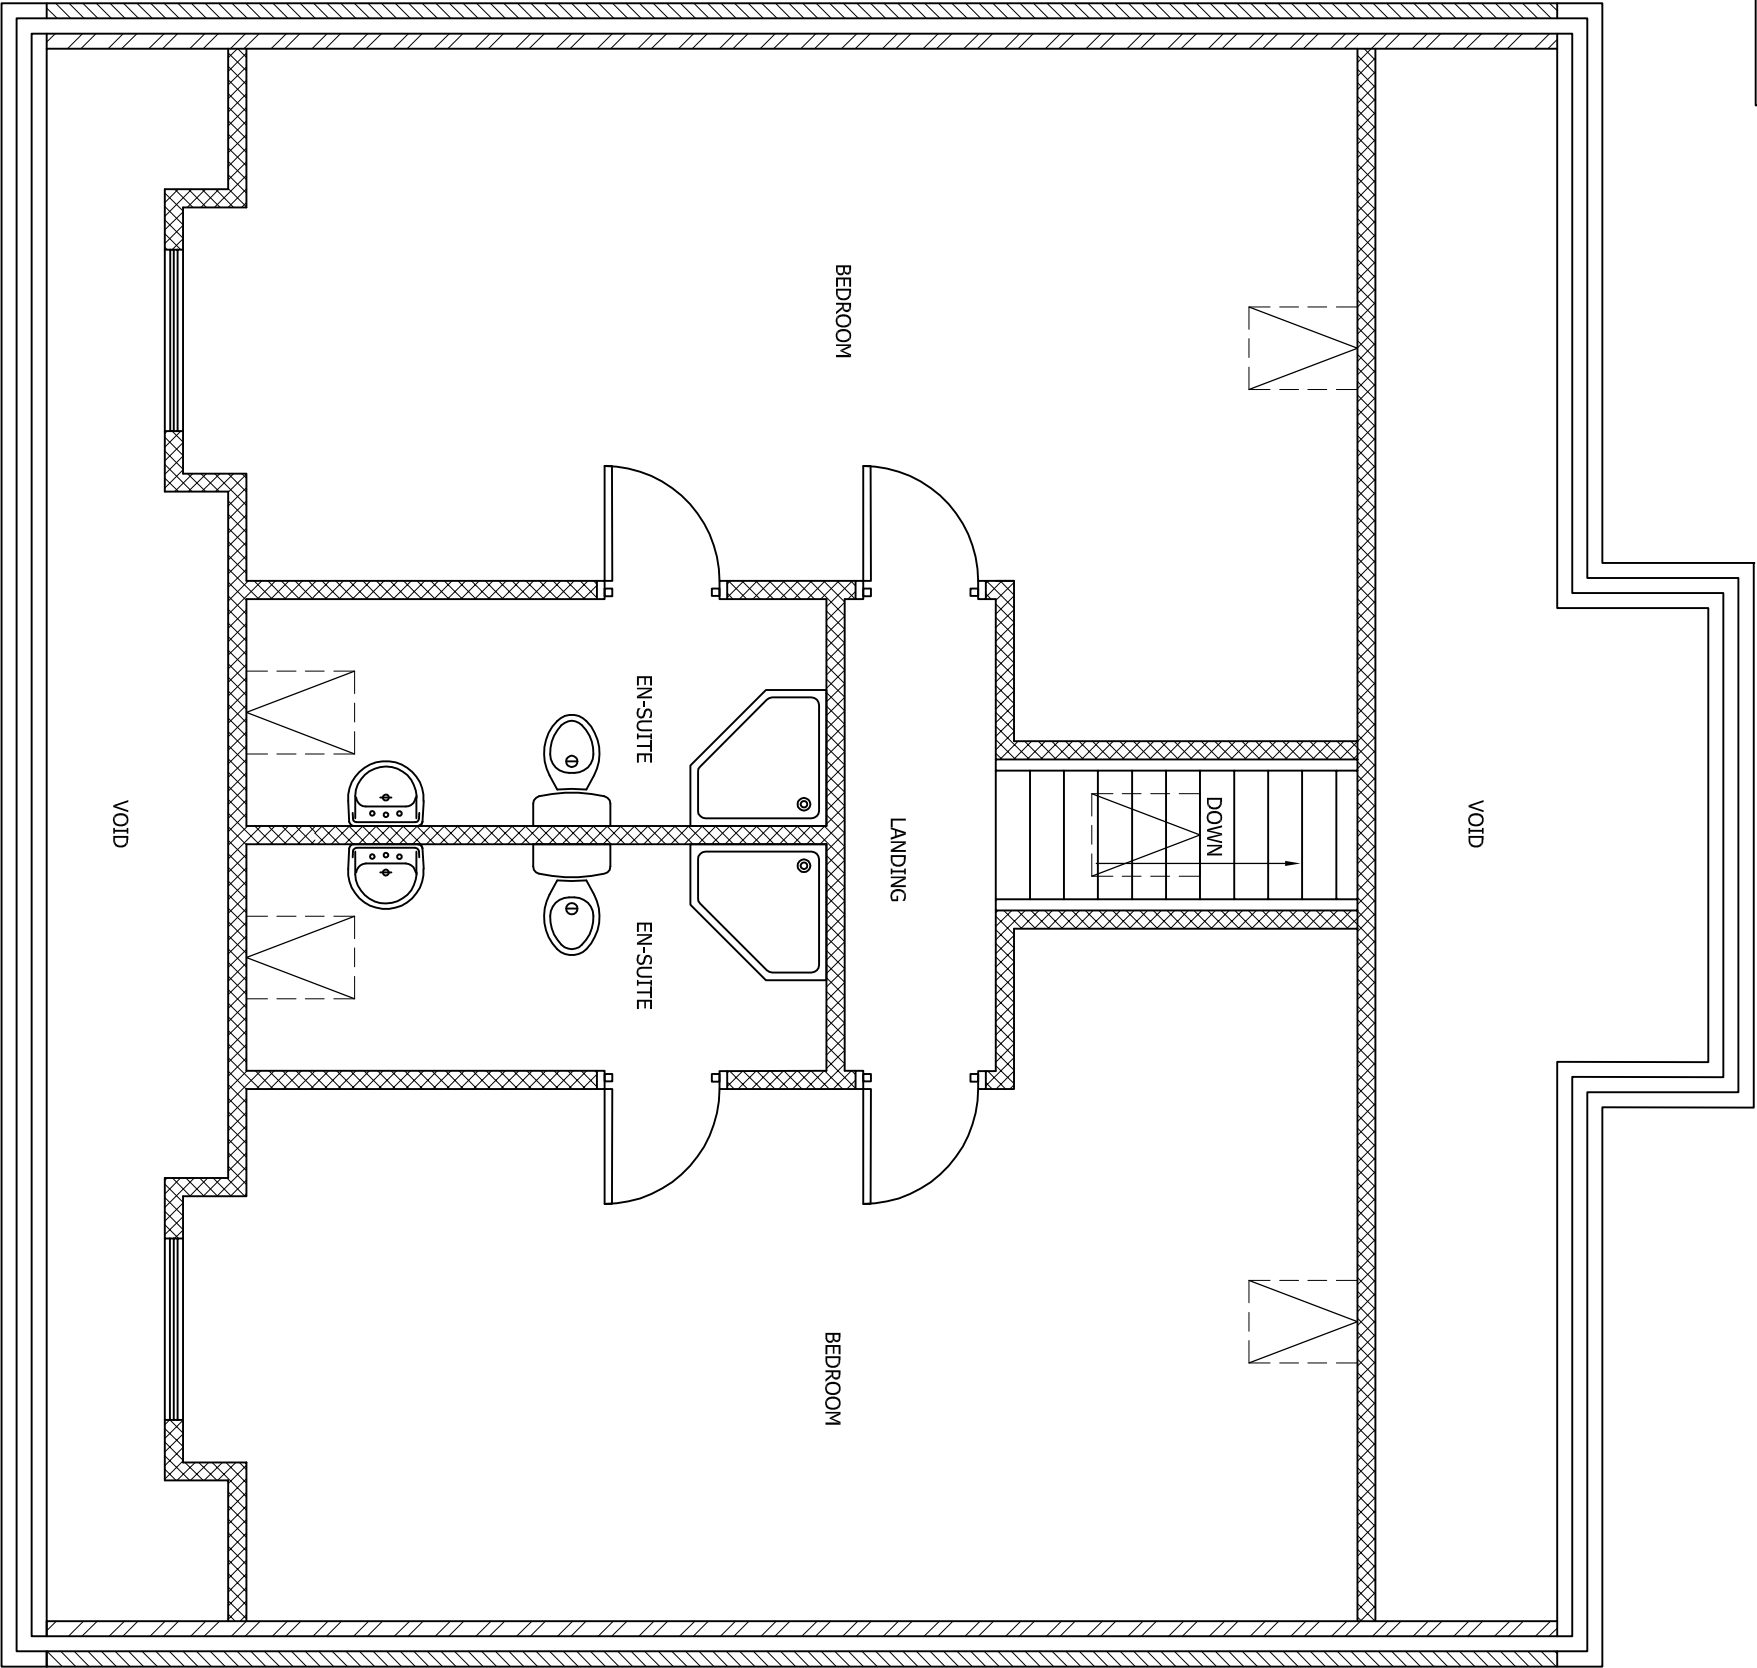

DO NOT SCALE: Contractor to check all dimensions and report any omissions or errors

NOTES

A	Size and roof pitch reduced	JRB	PL	PL	21/12/11
Rev	Description	By	Chk	App	Date

JRB DESIGNS Ltd
1 Saville Road
Cudworth
Barnsley
S72 8LT
Tel: 01226 383542
Fax: 01226 380078
Mob: 07970 541192
Email: joine@jrbdesigns.co.uk
This drawing is copyright. © Jrbdesigns Ltd.

Client
MR P LOWE
10 ARUNDEL GARDENS
ROYSTON

Drawing Title
PROPOSED PLANS SF

Address
YORK HOUSE MIDLAND RD
ROYSTON
BARNSLEY
S71 4DR

Project Title:
PROPOSED DEMOLITION & BUILDING OF NEW DWELLING

Purpose of Issue:

PLANNING

Drawing Status
FIRST ISSUE

Project No.	Scale at A3 AS SHOWN	Drawn By JRB	Date 05/12/2011	
	Checked By	Date 05/12/2011	Approved By	Date 05/12/2011
			Drawing No.	Revision

Project No.	Drawing No.	Revision
MPL001	006	A

APPROVAL: ☒ INFORMATION ☐ TENDER ☐ CONTRACT ☐ CONSTRUCTION ☐

PROPOSED SECOND FLOOR PLAN
SCALE 1:50 AT A3