
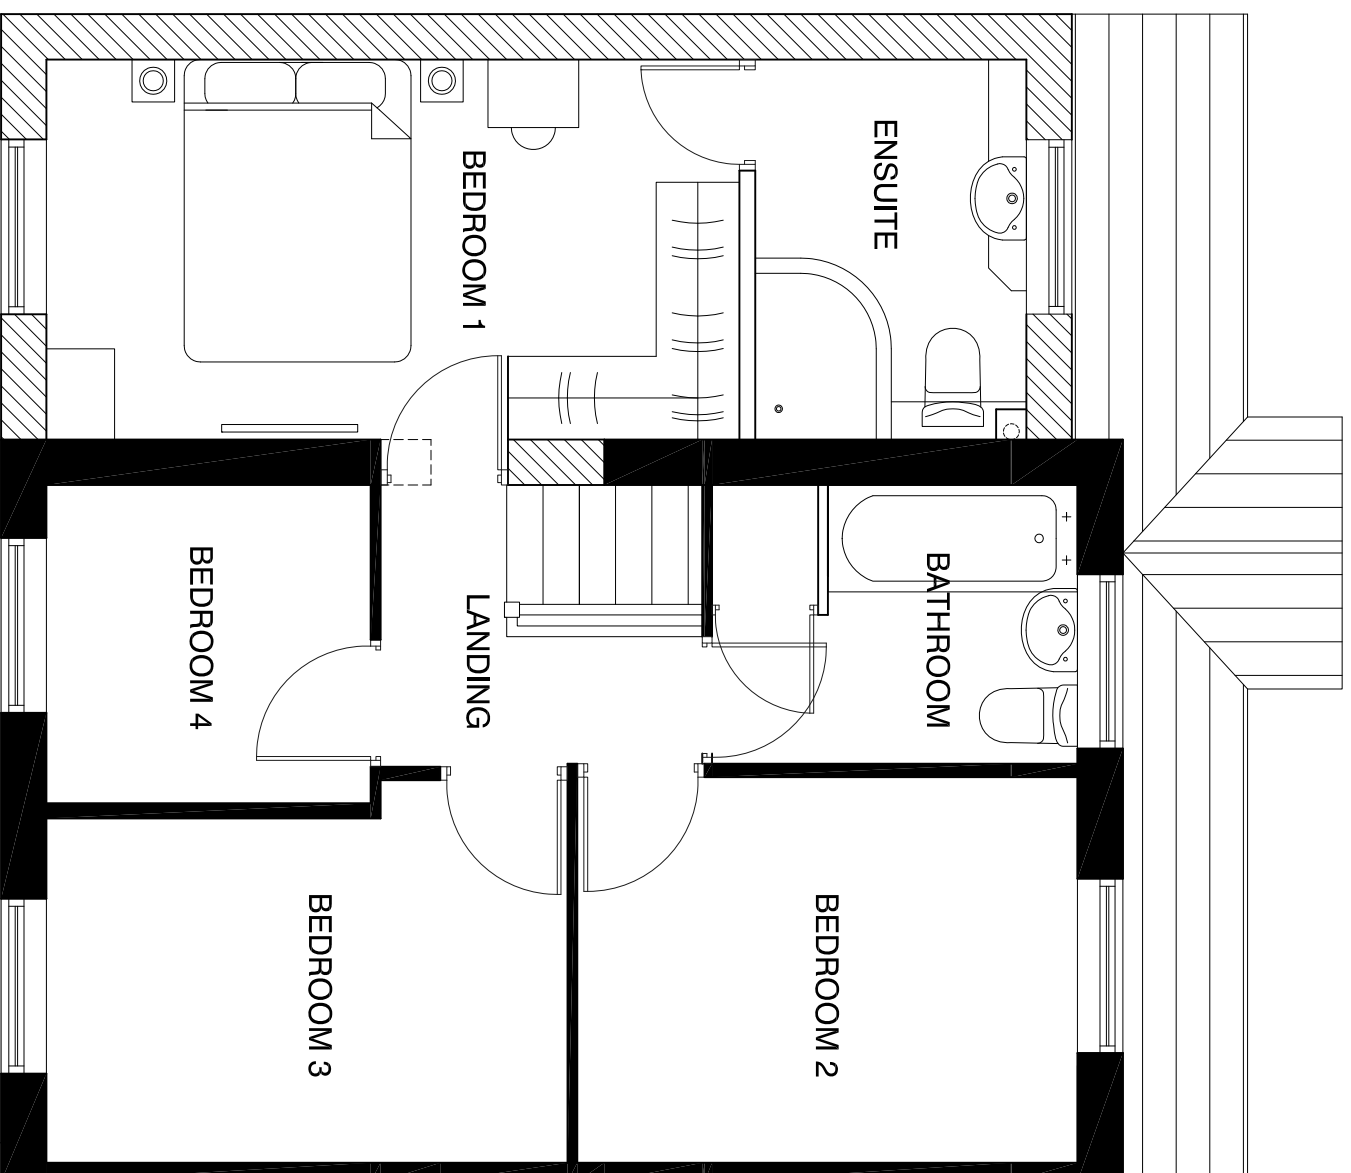


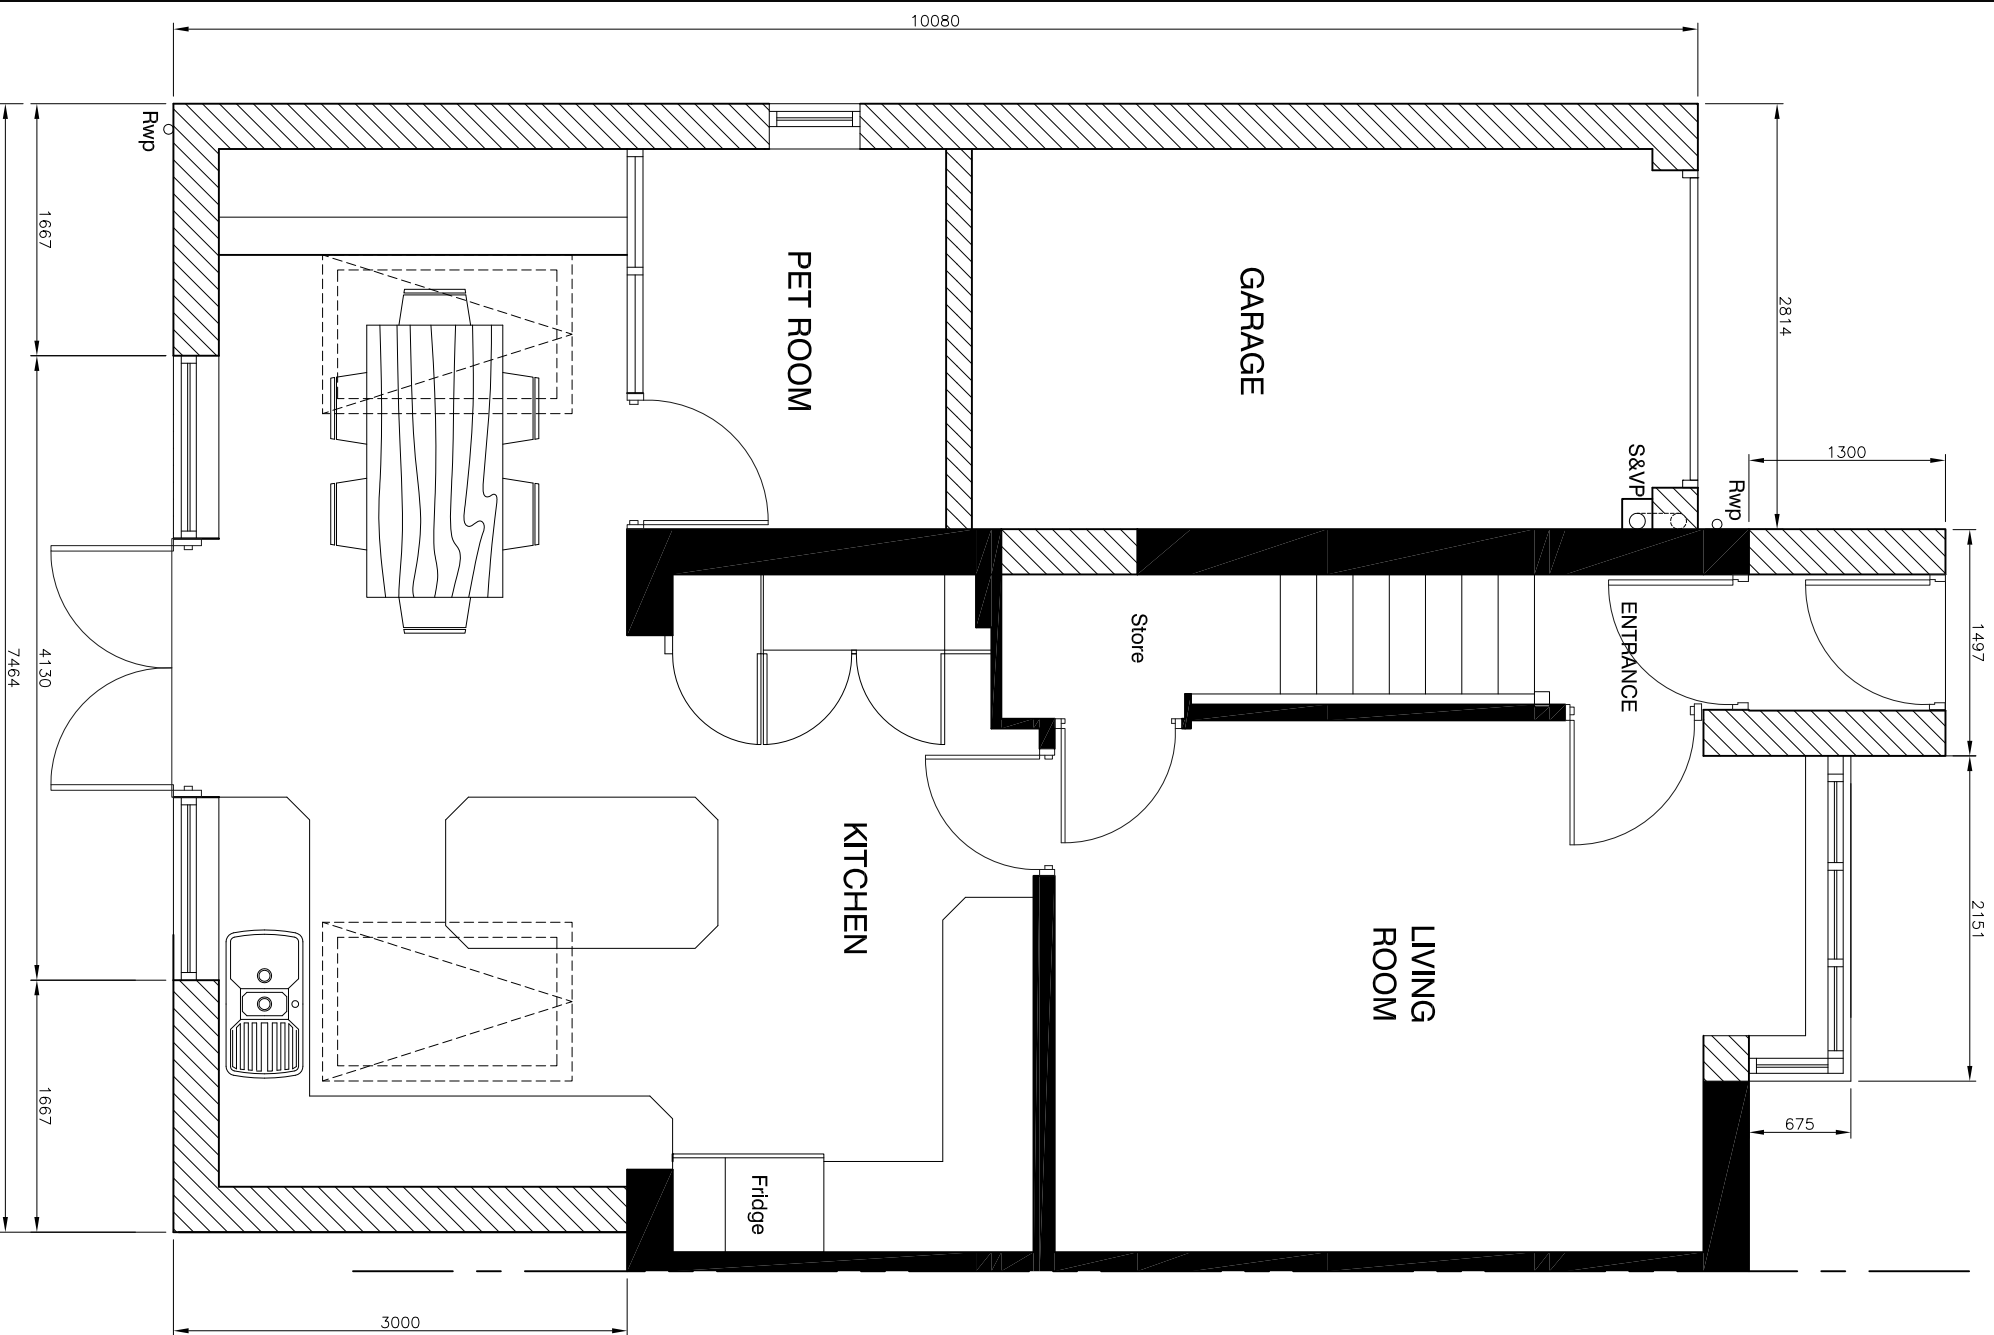

Ref:	Date:	Description:	By:
15 Meadow Close Baugh Green Barnsley S75 1NY			
Purpose: PLANNING			
Status:	PROPOSED		
Dwg of:	Proposed Floor Plans		
Client:	Miss L Greasley		
Site Address:	90 Park View, Shanton Barnsley, S72 8PY		
Project:	Proposed Two Storey Side Extension & Single Storey Rear Lean-to		
Drawn by:	Date:	Rev	
SH	23/05/2011		
Scale:	Dwg No:		
1:50	1102_104		