



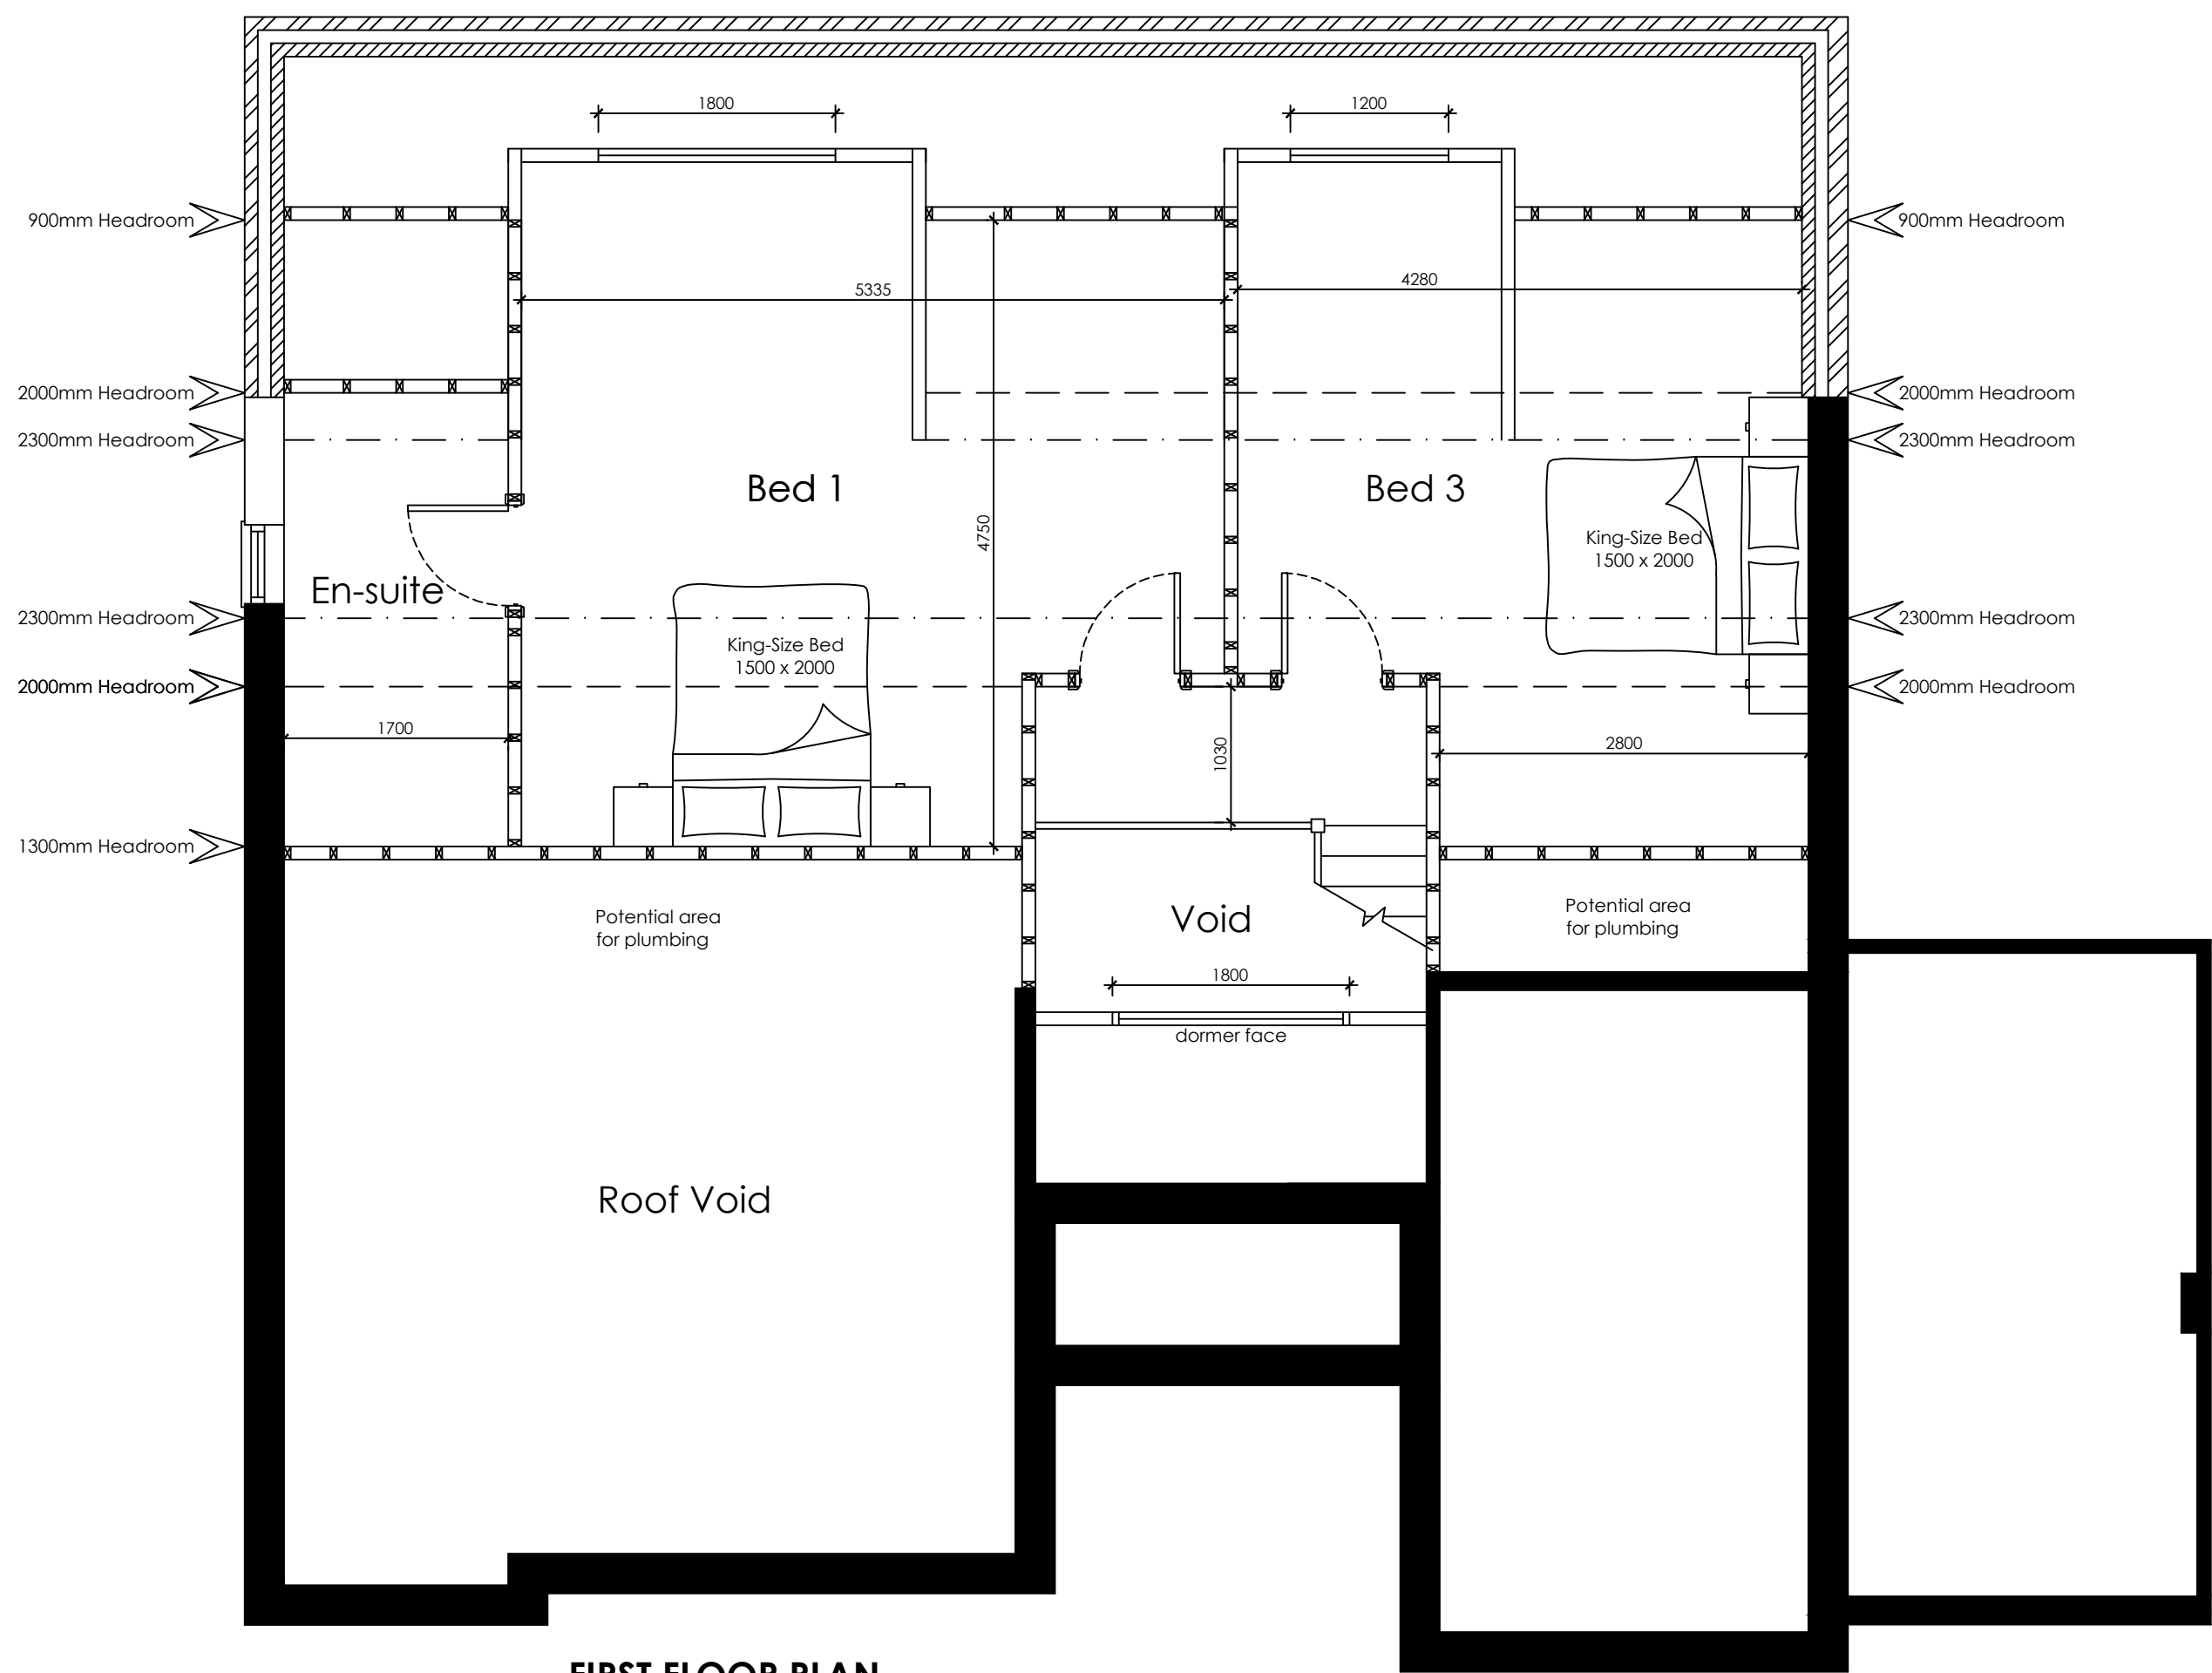

FIRST FLOOR PLAN
SCALE 1:50

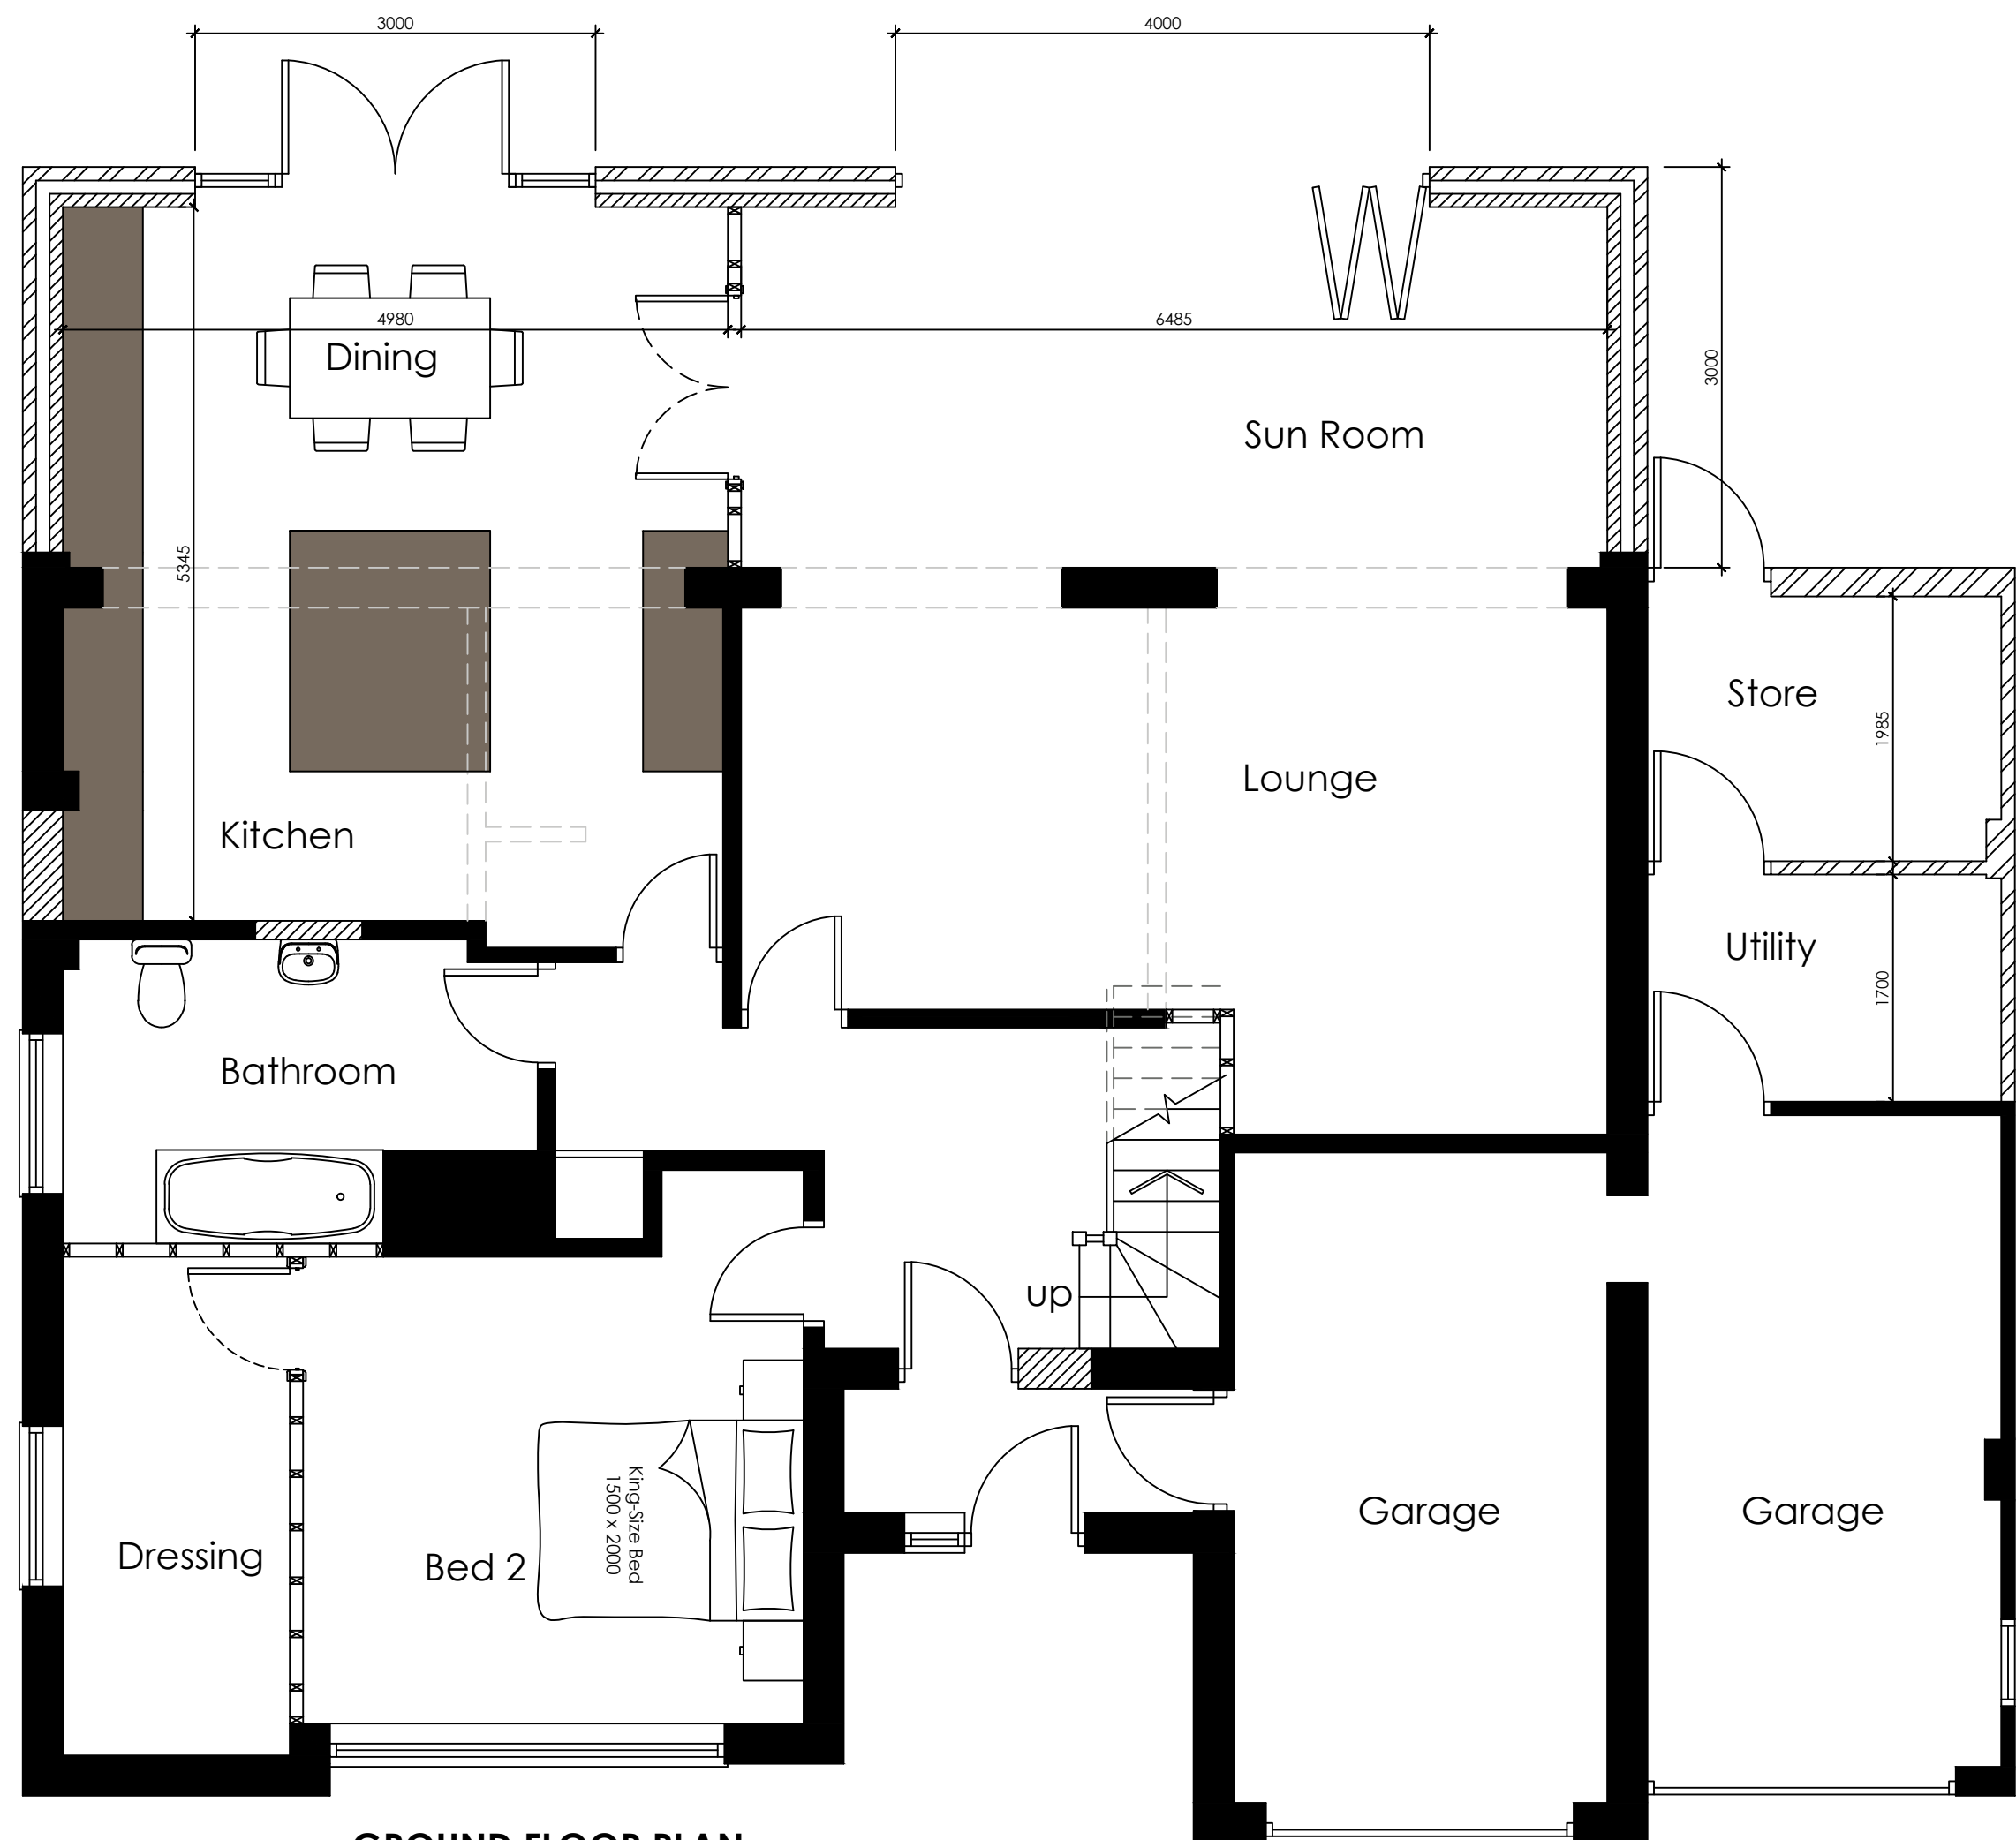


GROUND FLOOR PLAN
SCALE 1:50




PROPOSED FRONT ELEVATION
Pitched Roof Dormer
SCALE 1:100



PROPOSED FRONT ELEVATION
Flat Roof Dormer
SCALE 1:100

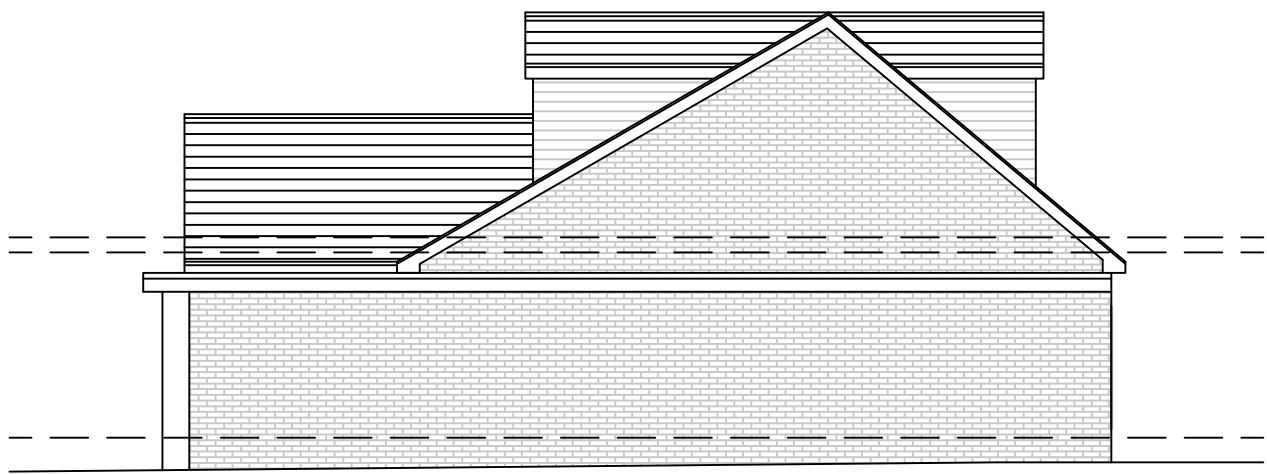


PROPOSED SIDE ELEVATION
SCALE 1:100

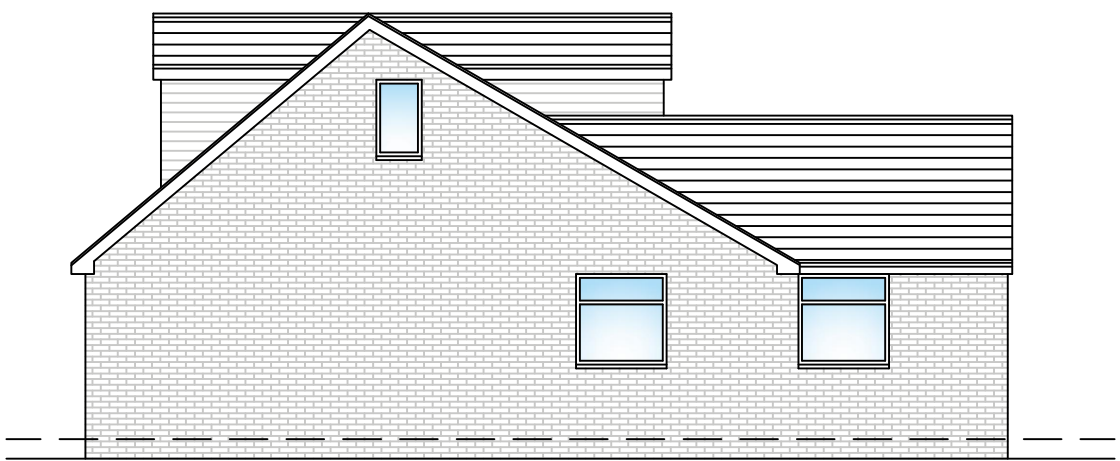


PROPOSED SIDE ELEVATION
SCALE 1:100




PROPOSED REAR ELEVATION
SCALE 1:100

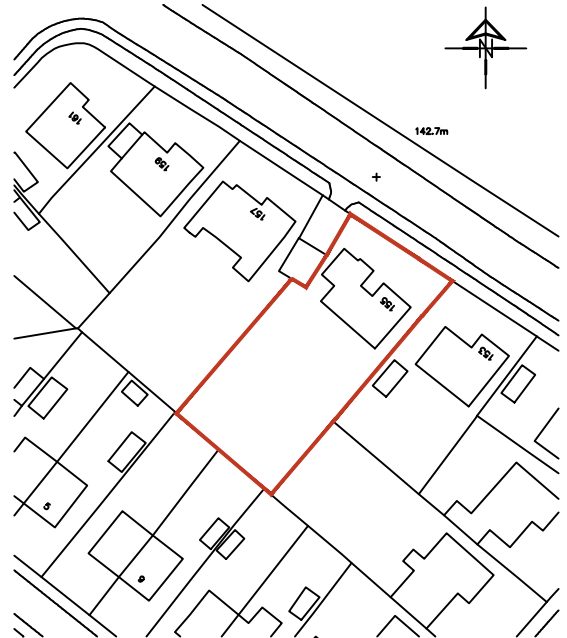


LOCATION PLAN
SCALE 1:1250

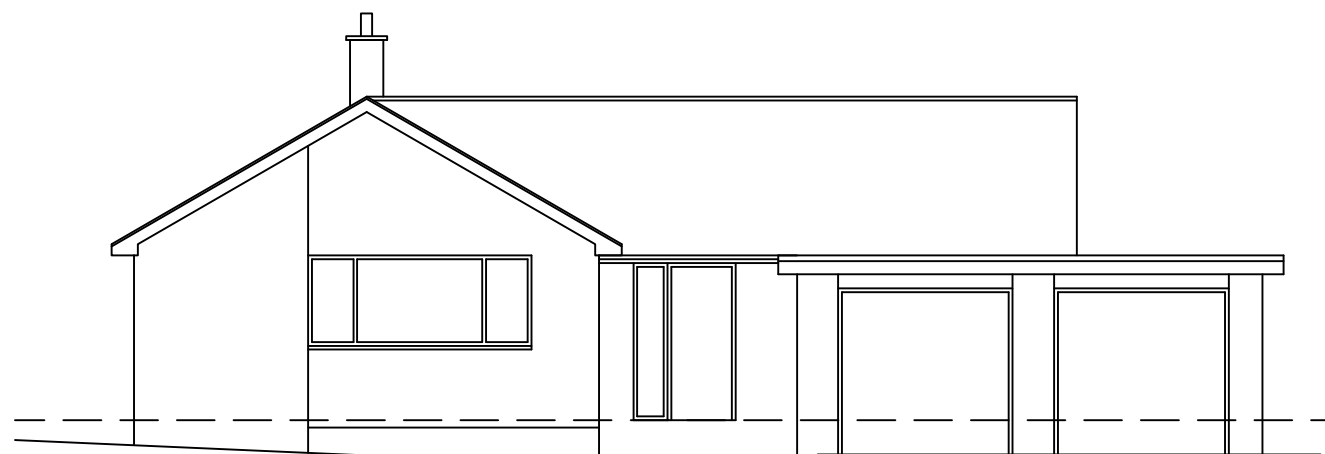


EXISTING FRONT ELEVATION
SCALE 1:100

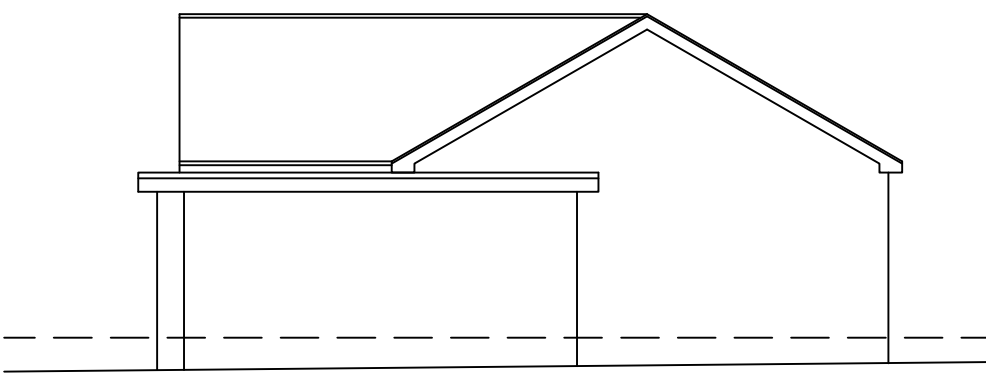

EXISTING SIDE ELEVATION
SCALE 1:100

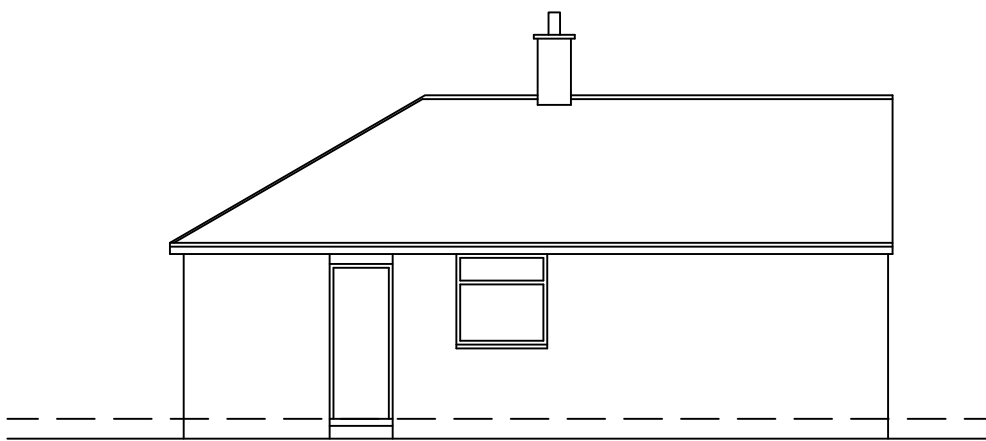

EXISTING SIDE ELEVATION
SCALE 1:100

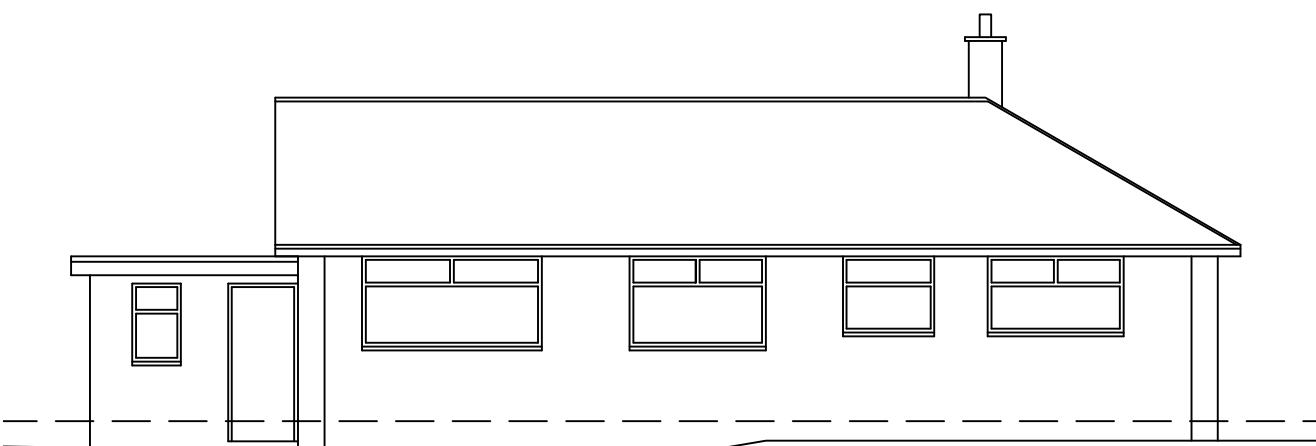

EXISTING REAR ELEVATION
SCALE 1:100

 WhiteAgus PARTNERSHIP		8 MORSTON BUSINESS PARK, WHALEY ROAD, BARUGH GREEN, BARNSELEY. S75 1HQ		Phone: 01226 208482 Fax: 01226 283030 Email: info@whiteaguspartnership.co.uk Web: www.whiteaguspartnership.co.uk	
ARCHITECTURAL SERVICES AND SURVEYORS					
Project. EXTENSION & ROOD ALTERATION 155 STAINCROSS COMMON, STAINCROSS BARNSELEY, S75 6NE			Client. MR & MRS MADDEN		
Drawing Title. PLANS & ELEVATIONS			Date. NOVEMBER 2015		Scale. 1:50 @ A1
			Ref. 15-106		Dwg. No. 01
					Rev. A
Date	Suffix	Description	Date	Suffix	Description
04/12/2015	A	REVISED TO CLIENTS REQUIREMENTS			