
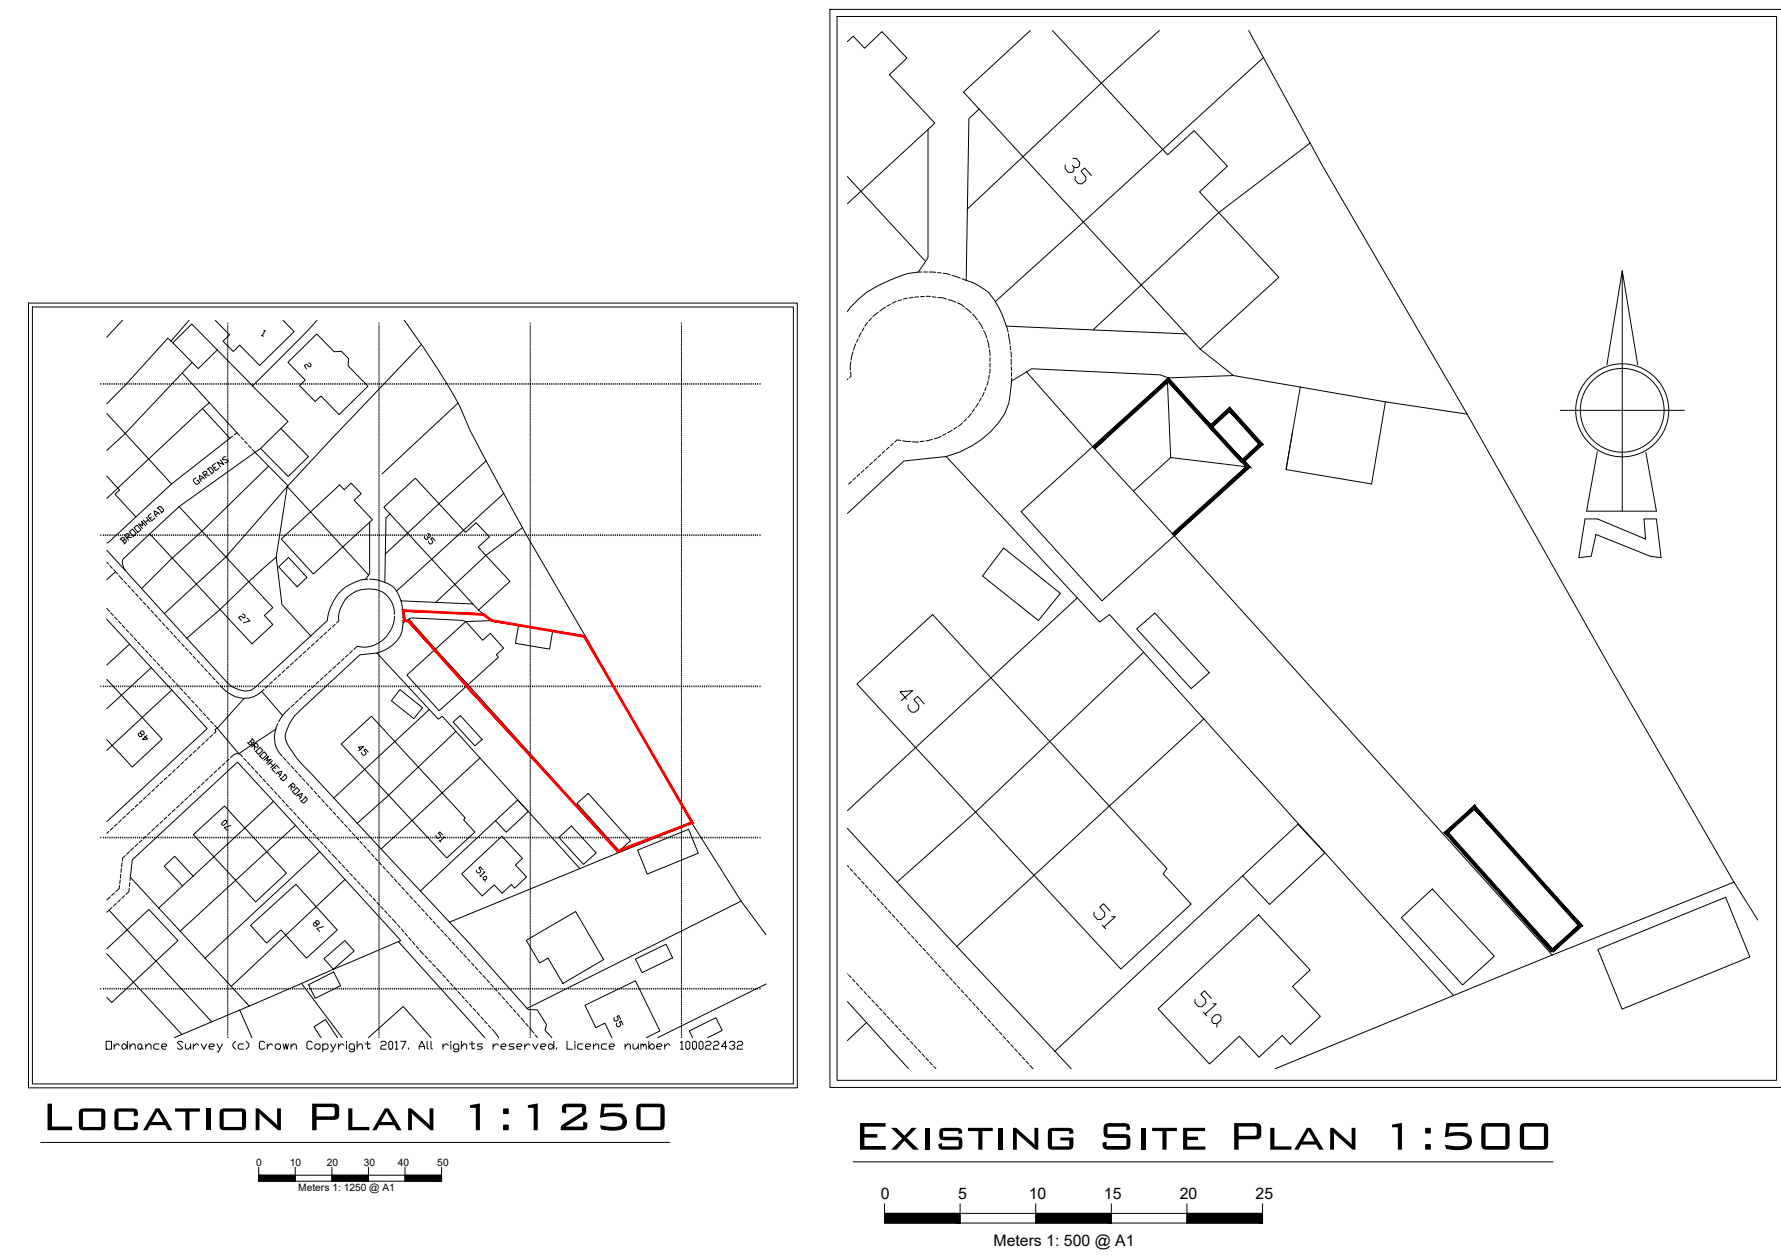
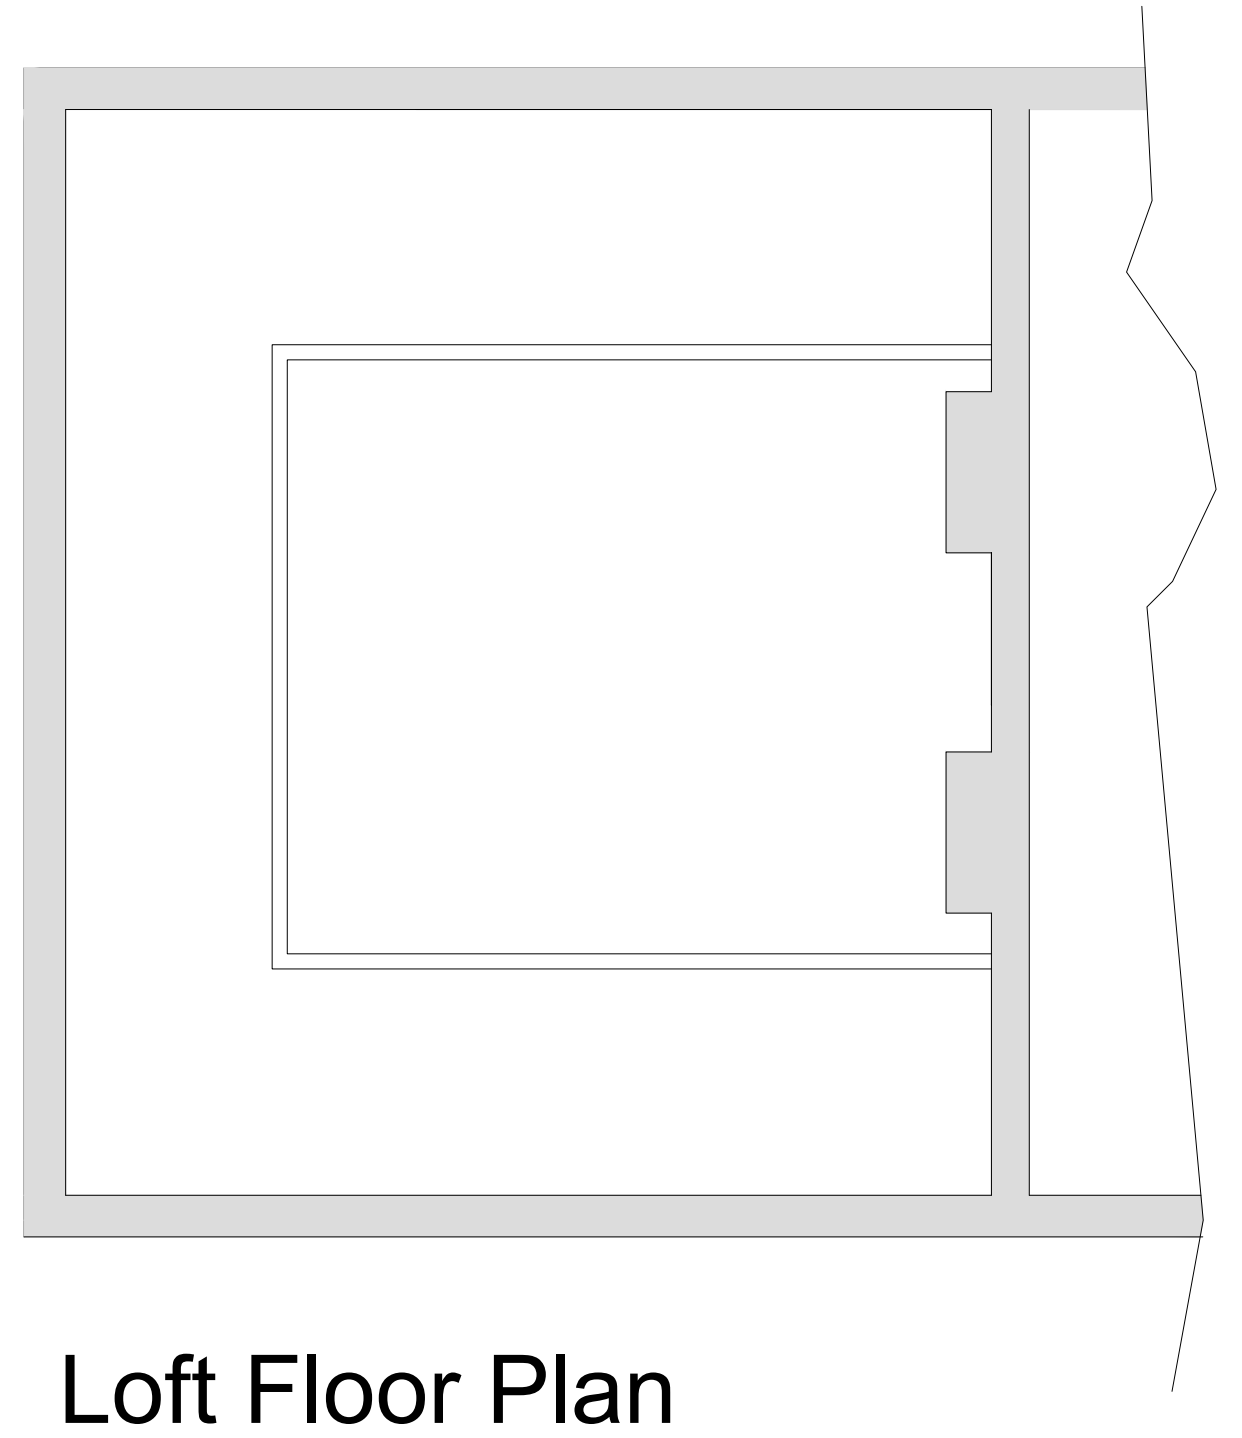
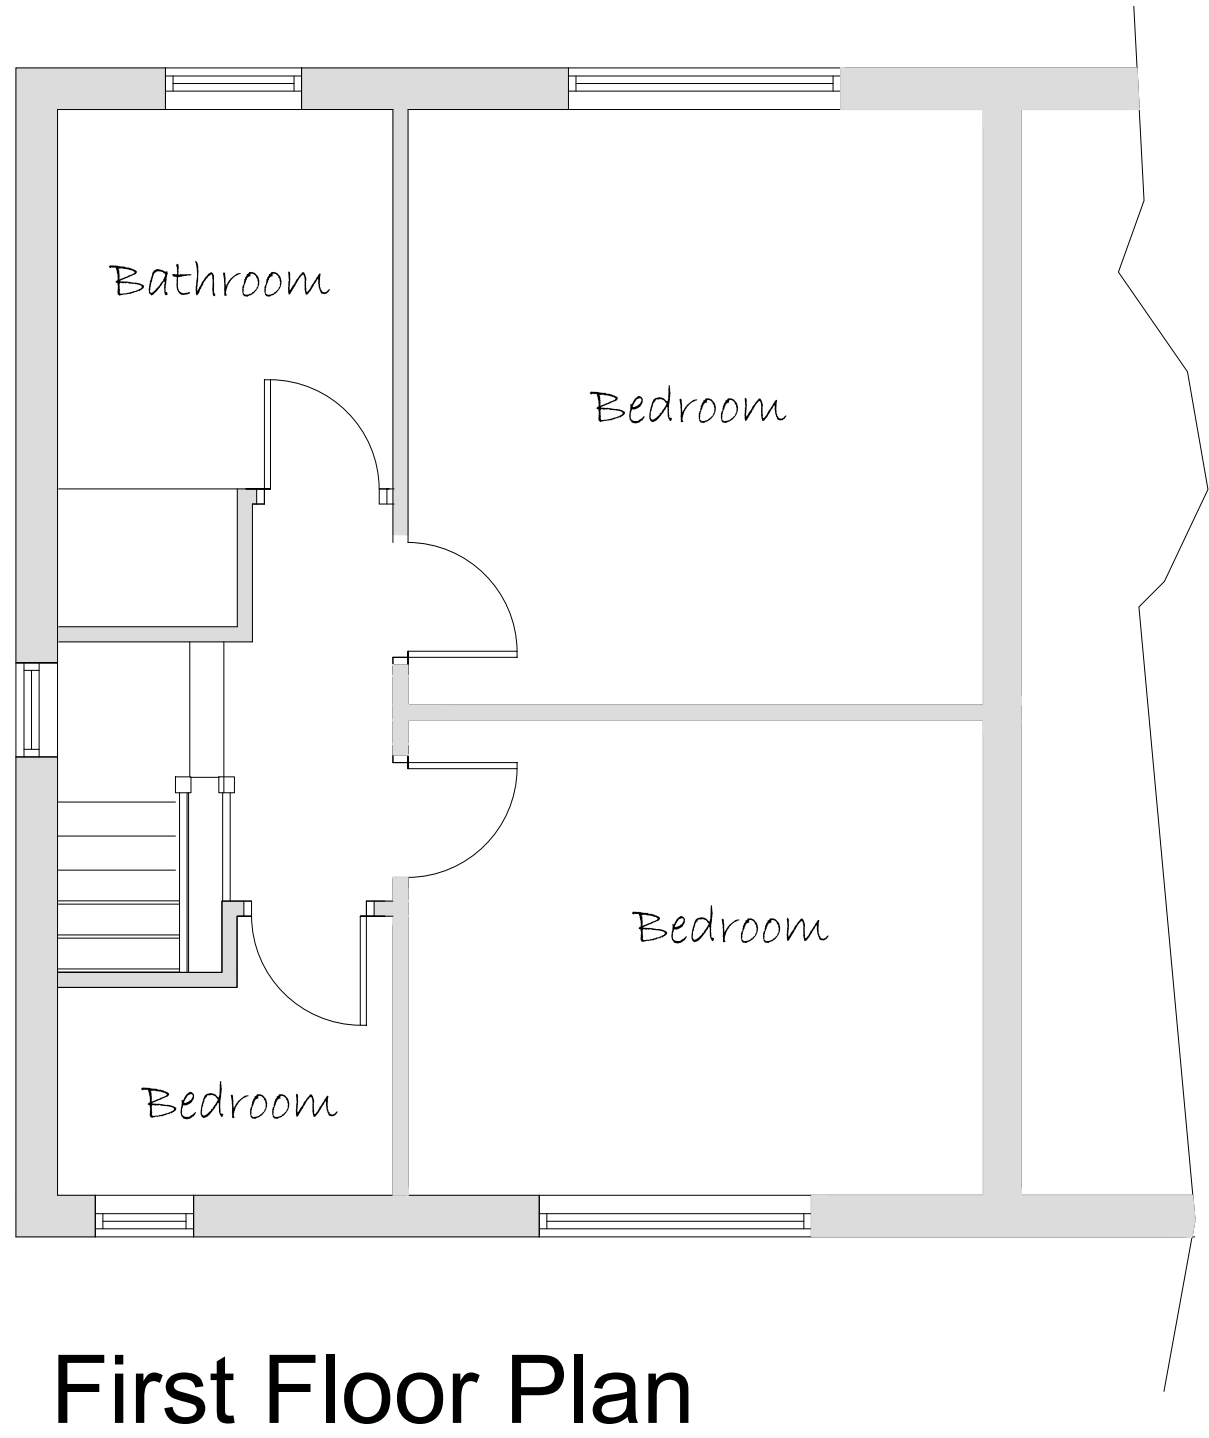
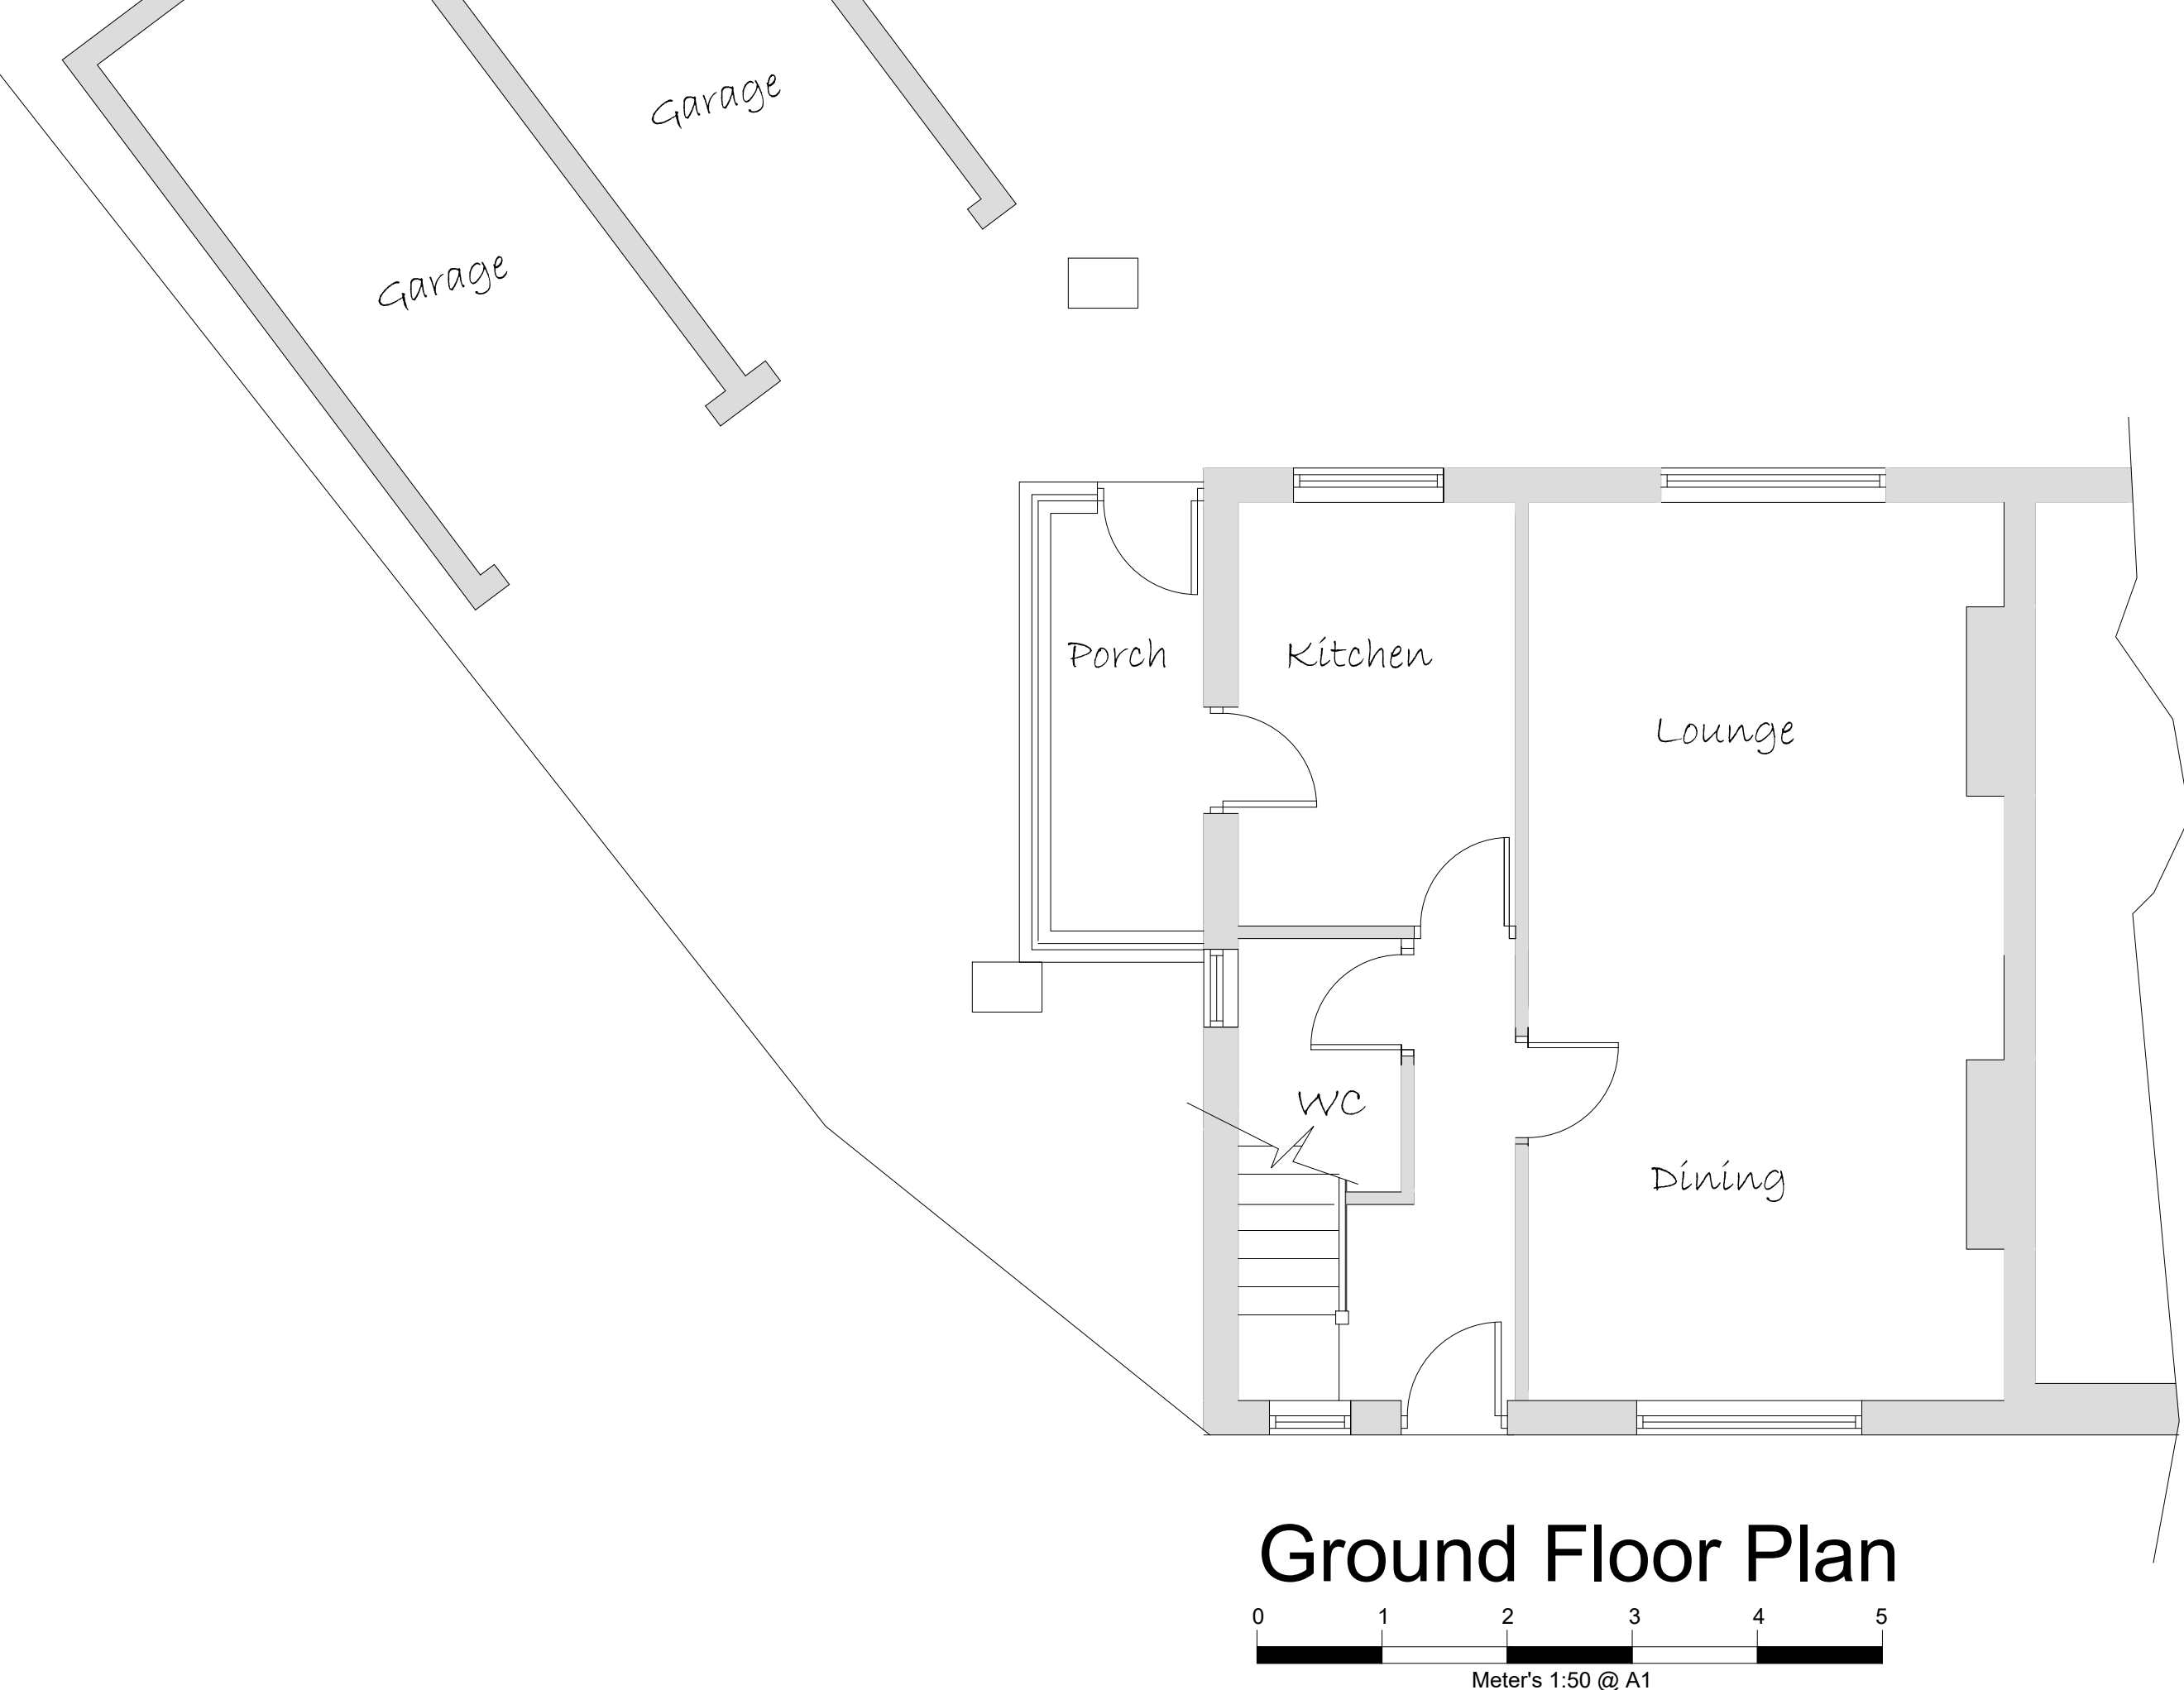


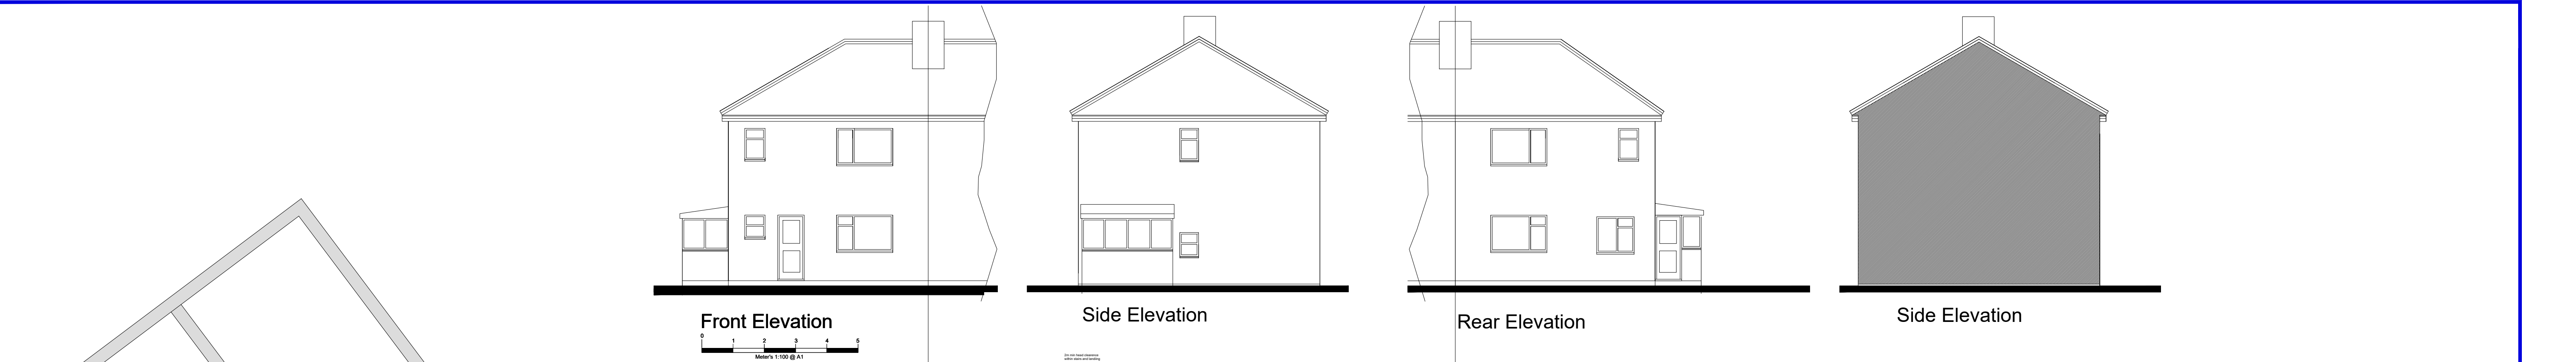

EXISTING

NOTES
This drawing and all the information shown is the property of DK Designs and shall not be copied whole, or in part, or used for any other purpose without written permission of the Company.
ALL DIMENSIONS TO BE CHECKED ON SITE
ALL SUBJECT TO STRUCTURAL ENGINEERS CHECKS AND CALCULATIONS
DO NOT SCALE FROM THIS DRAWING EXCEPT FOR THE PURPOSES OF LOCAL AUTHORITY PLANNING
IF ANY VARIATIONS ARE MADE TO SPECIFICATIONS/DRAWINGS WITHOUT DK DESIGNS KNOWLEDGE, DK DESIGNS WILL NOT BE HELD ACCOUNTABLE FOR NON COMPLIANCE OF PLANNING AND BUILDING REGULATIONS

SUBJECT TO PLANNING APPROVAL
SUBJECT TO BUILDING REGS APPROVAL

TO BE READ IN CONJUNCTION WITH CONSTRUCTION SPECIFICATION

Note:- All subject to Structural Engineers Calculations

Rev.	Date.	Remarks
DK DESIGNS FUTURE PROJECTS TODAY THE STUDIO, 49 BURN CROSS ROAD CHAPELTOWN SHEFFIELD S35 1RX TEL OFFICE:- 07591 2065852 EMAIL :- DESIGNS@DK-DESIGNS.CO.UK WEB:- WWW.DK-DESIGNS.CO.UK		
Client. Marcin Jeziorek		
Project/Title. 41 Broomhead Road, Wombwell, S73 0SA Existing Floor Plans and Elevations		
Scales. 1:50 1:100 1:500 1:1250 @ A1		Date. July 17
Drawing Number. 2017-093-01		Revision. A.
		Drawn by.