





PROPOSED FRONT ELEVATION
SCALE 1:100



PROPOSED REAR ELEVATION
SCALE 1:100

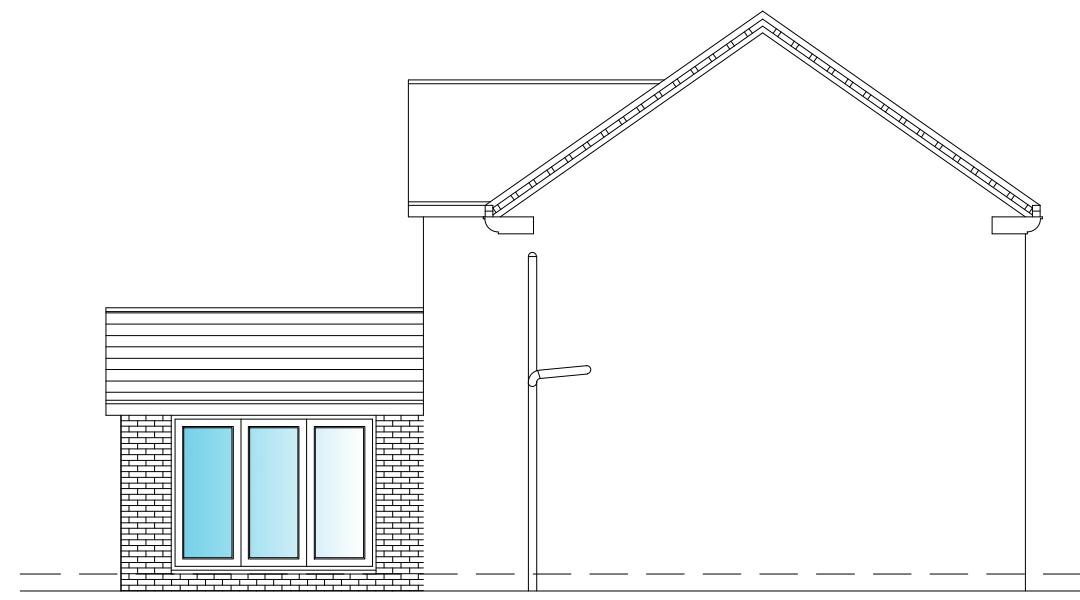

PROPOSED SIDE ELEVATION
SCALE 1:100

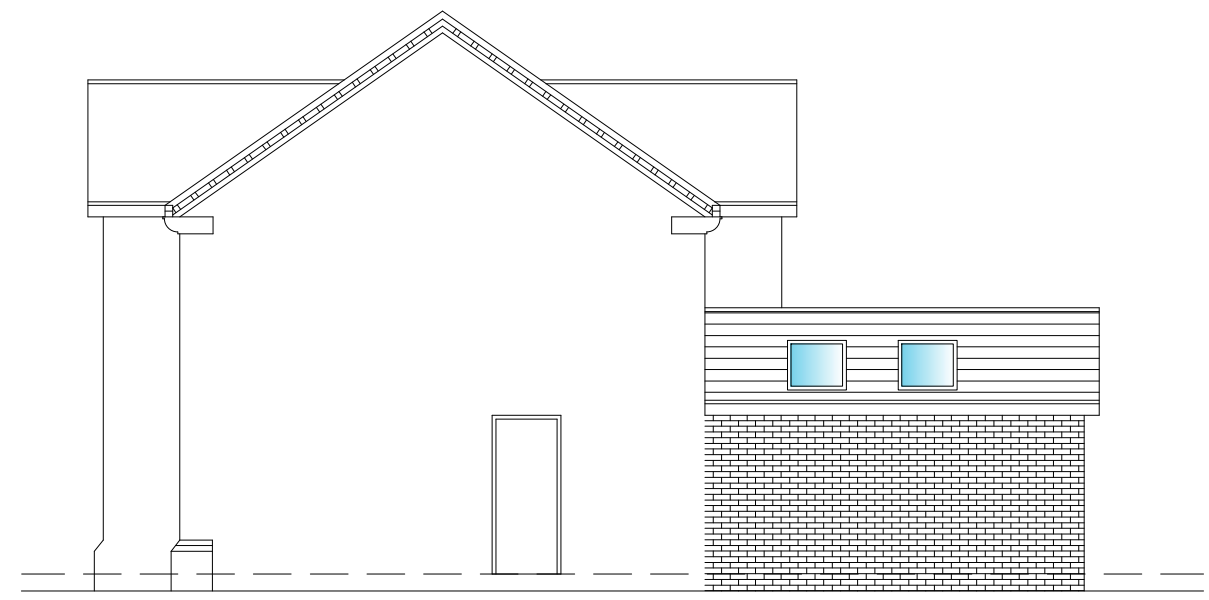


PROPOSED SIDE ELEVATION
SCALE 1:100




EXISTING FRONT ELEVATION
SCALE 1:100




EXISTING REAR ELEVATION
SCALE 1:100

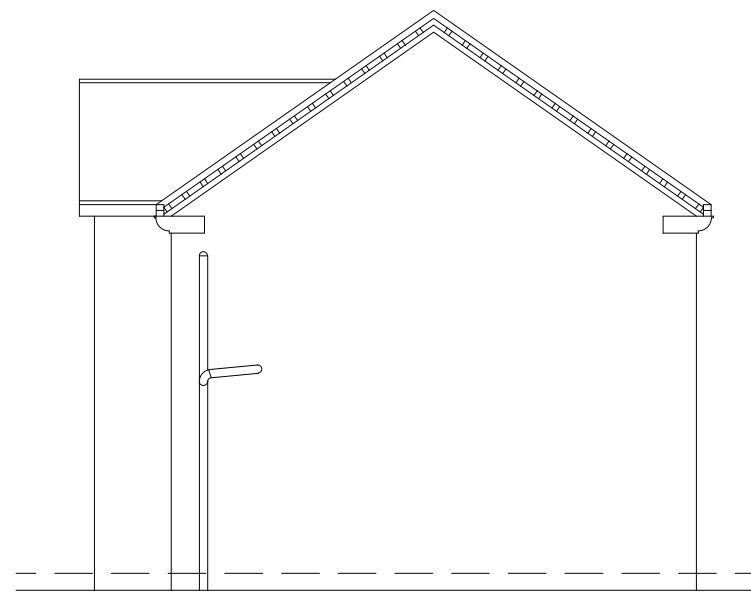

EXISTING SIDE ELEVATION
SCALE 1:100

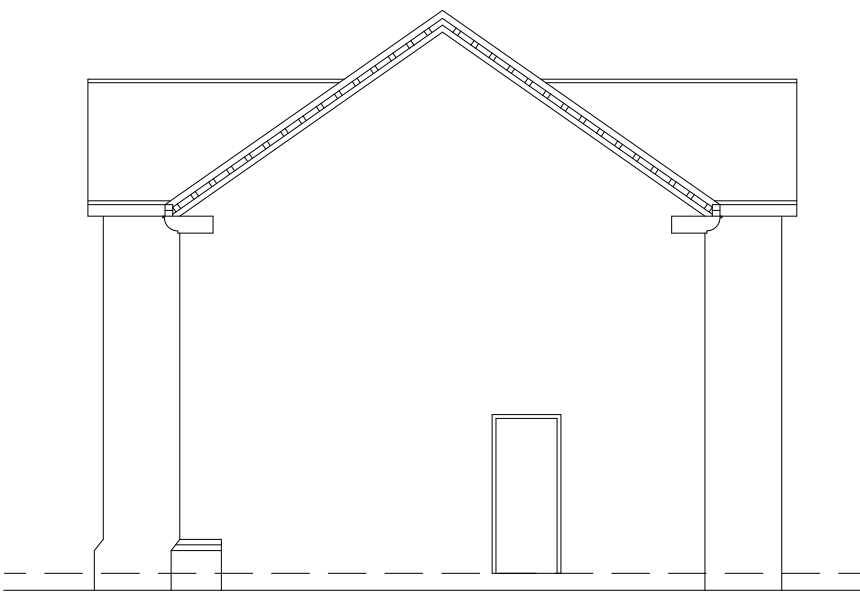


EXISTING SIDE ELEVATION
SCALE 1:100

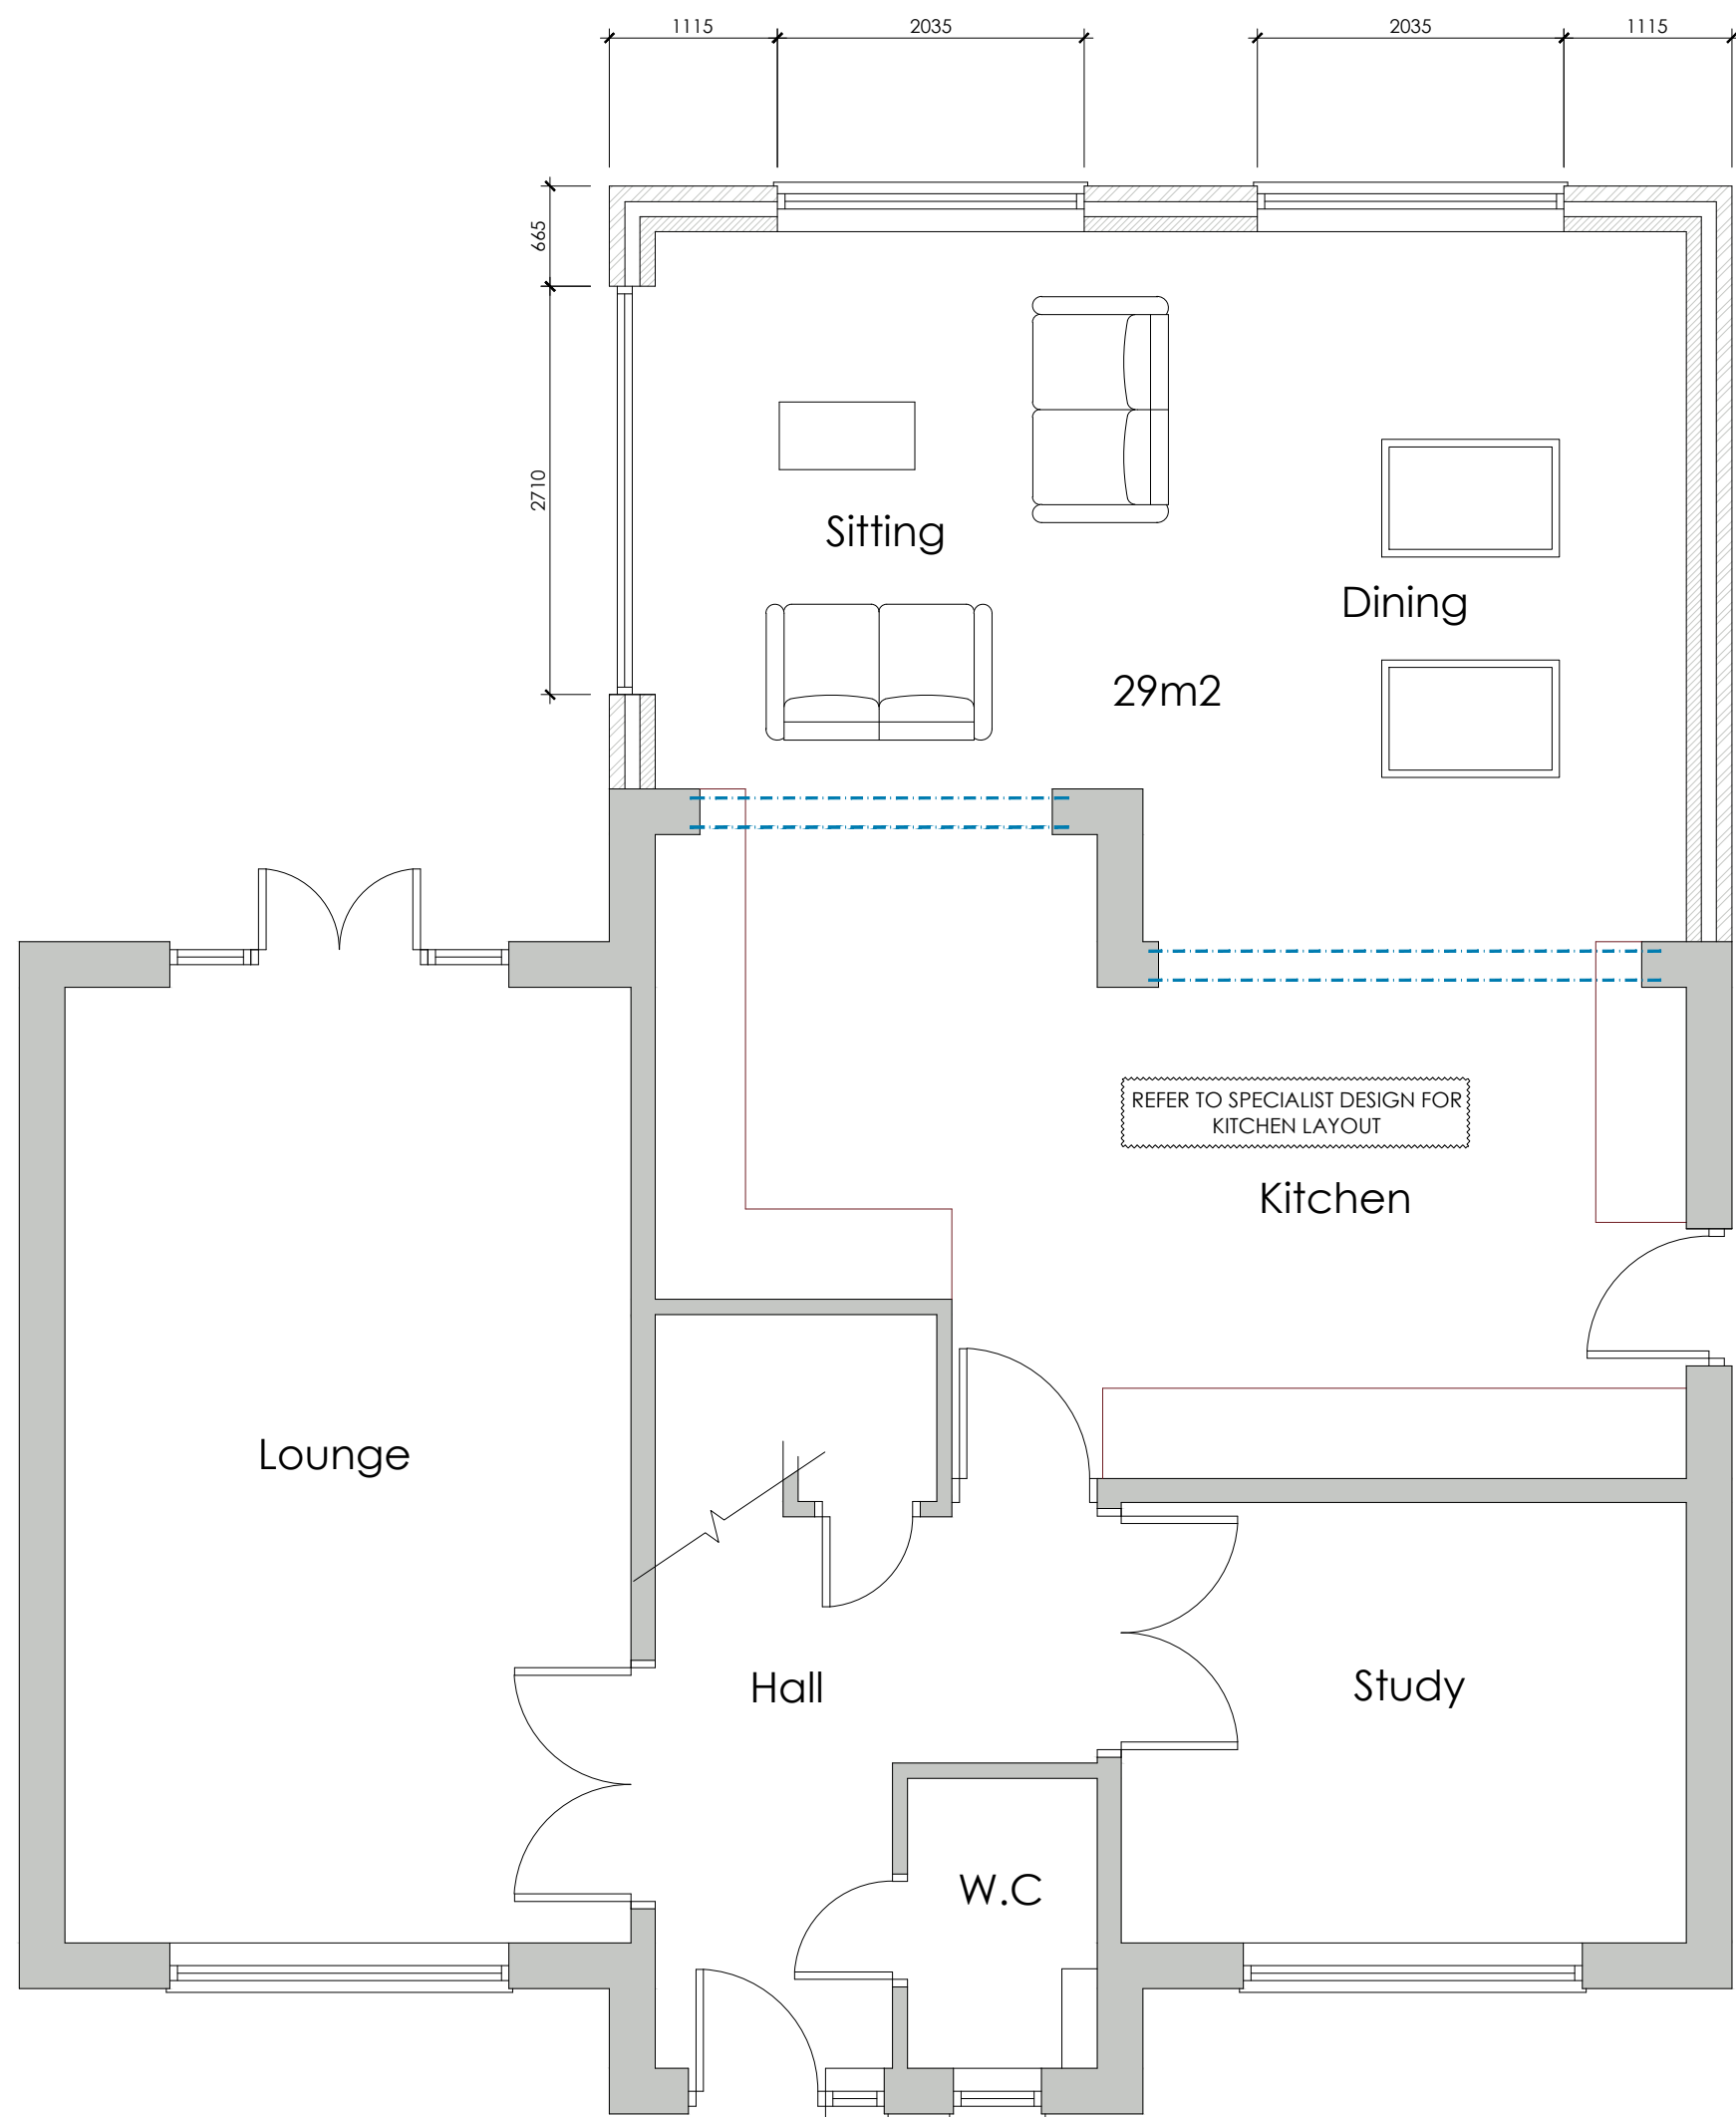


PROPOSED GROUND FLOOR PLAN
SCALE 1:50



LOCATION PLAN
SCALE 1:1250

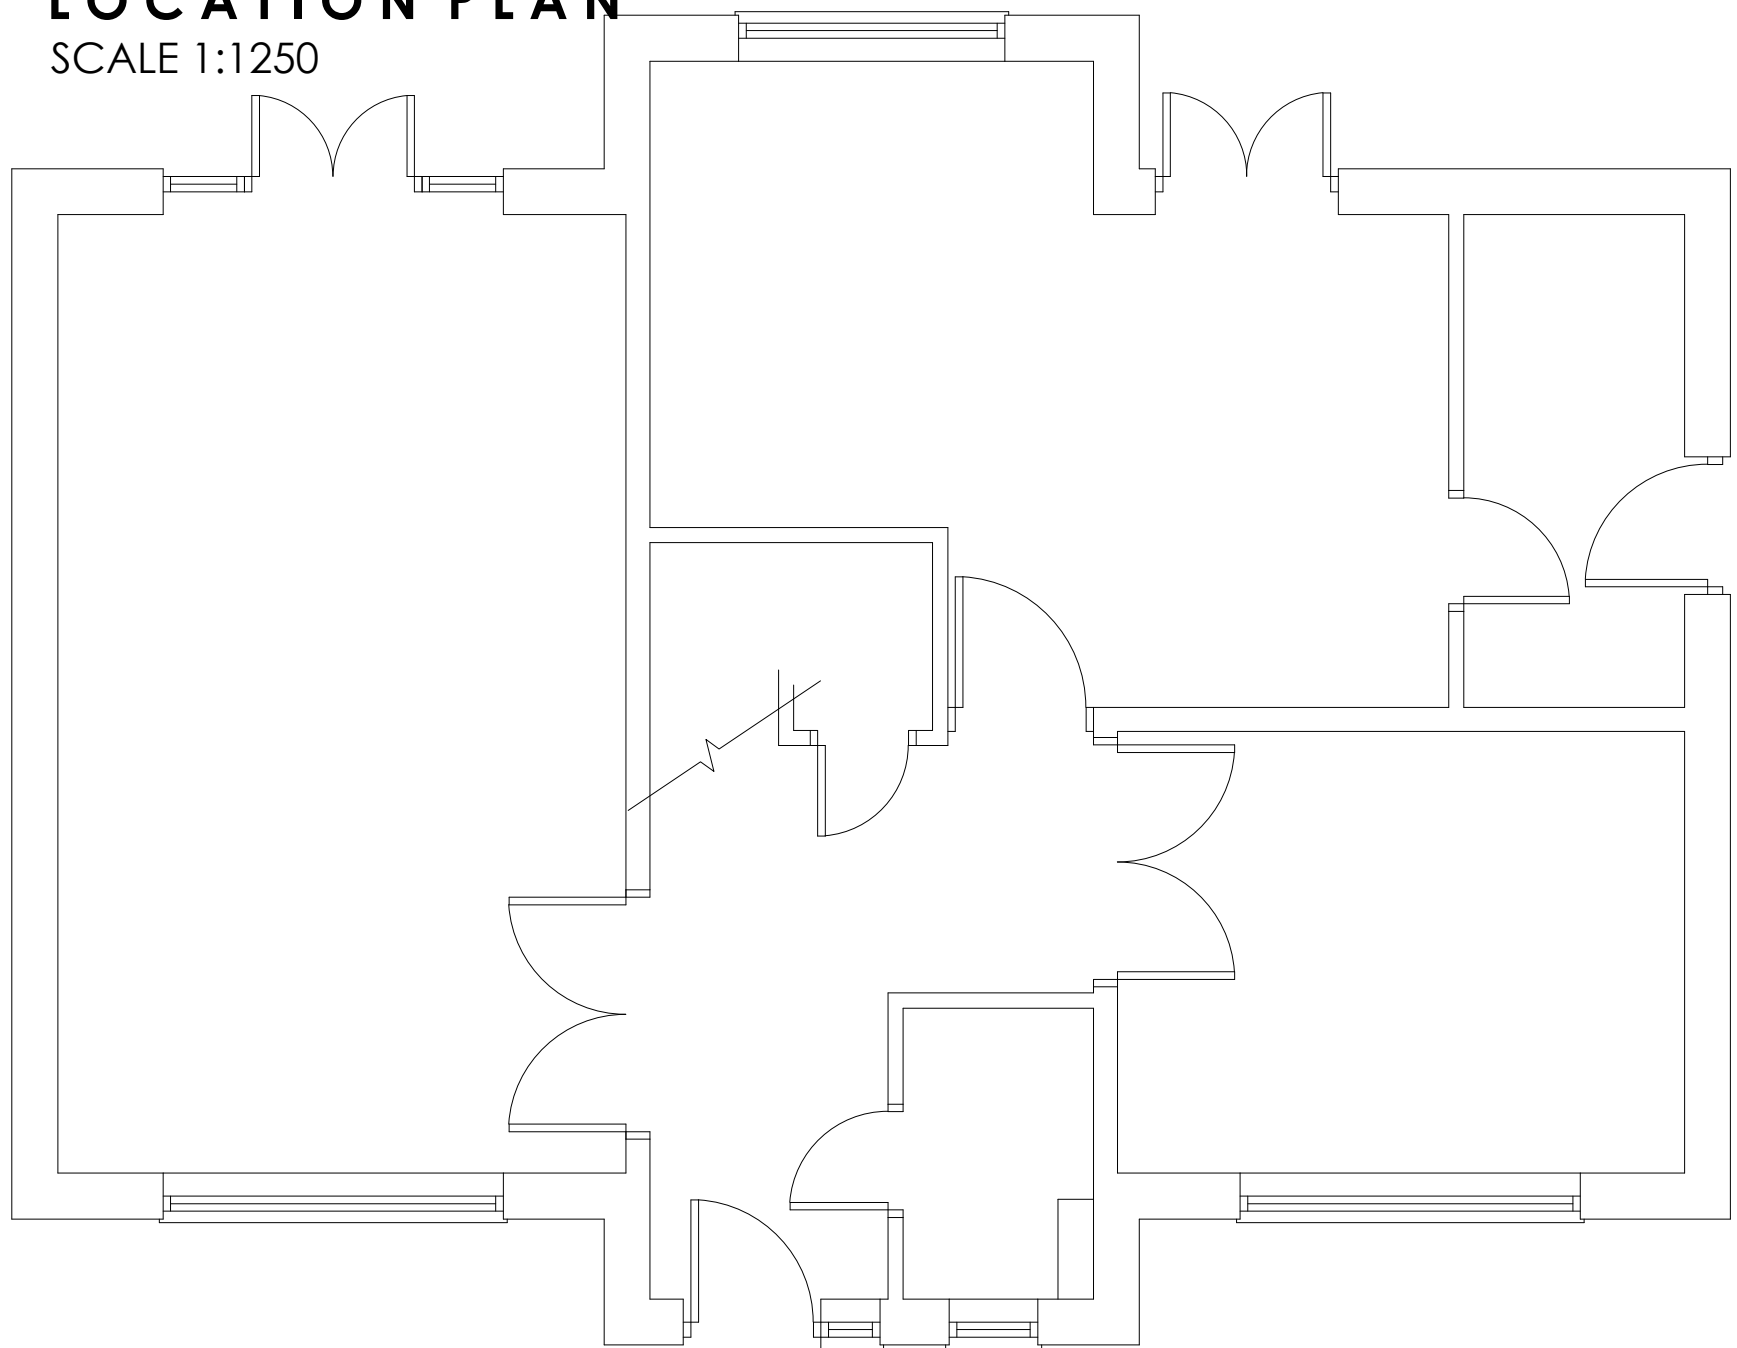

EXISTING GROUND FLOOR PLAN
SCALE 1:50

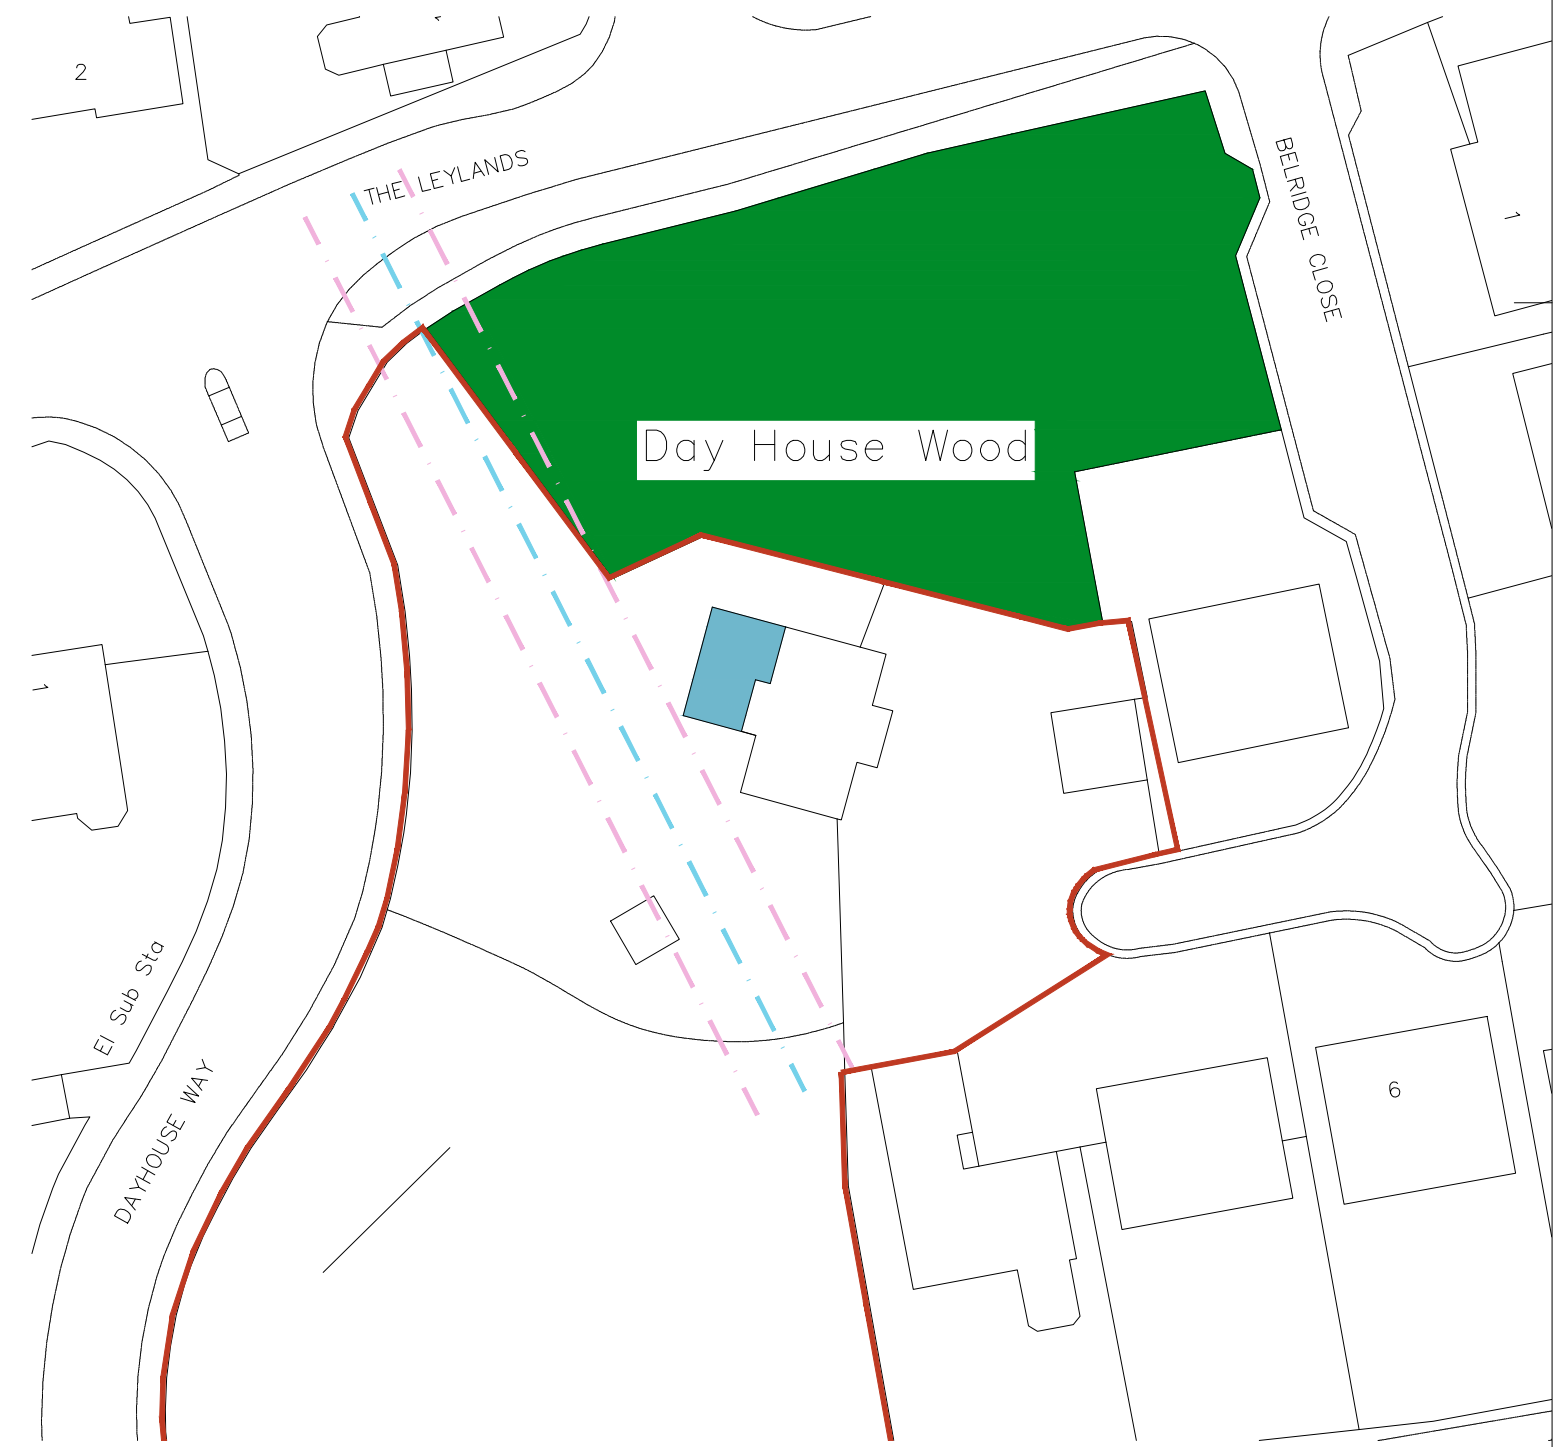

SITE PLAN
SCALE 1:500

			8 MORSTON BUSINESS PARK, WHALEY ROAD, BARUGH GREEN, BARNSELY, S75 1HQ			Phone: 01226 208482 Fax: 01226 283030 Email: info@whiteaguspartnership.co.uk Web: www.whiteaguspartnership.co.uk		
ARCHITECTURAL SERVICES AND SURVEYORS								
Project.			Client.					
PROPOSED EXTENSION AT 4 BELRIDGE CLOSE BARNSELY, S75 1HZ			MR & MRS EXLEY					
Drawing Title.			Date.			Scale.		
PLANS & ELEVATIONS			SEPTEMBER 2017			1:50 @ A1		
			Ref.			Dwg. No.		
			16-099			03		
						Rev.		
						A		
Date	Suffix	Description	Date	Suffix	Description			
03/10/2017	A	REVISED TO CLIENTS REQUIREMENTS						