



Drawing No.	Rev No.
MWS001 -004	

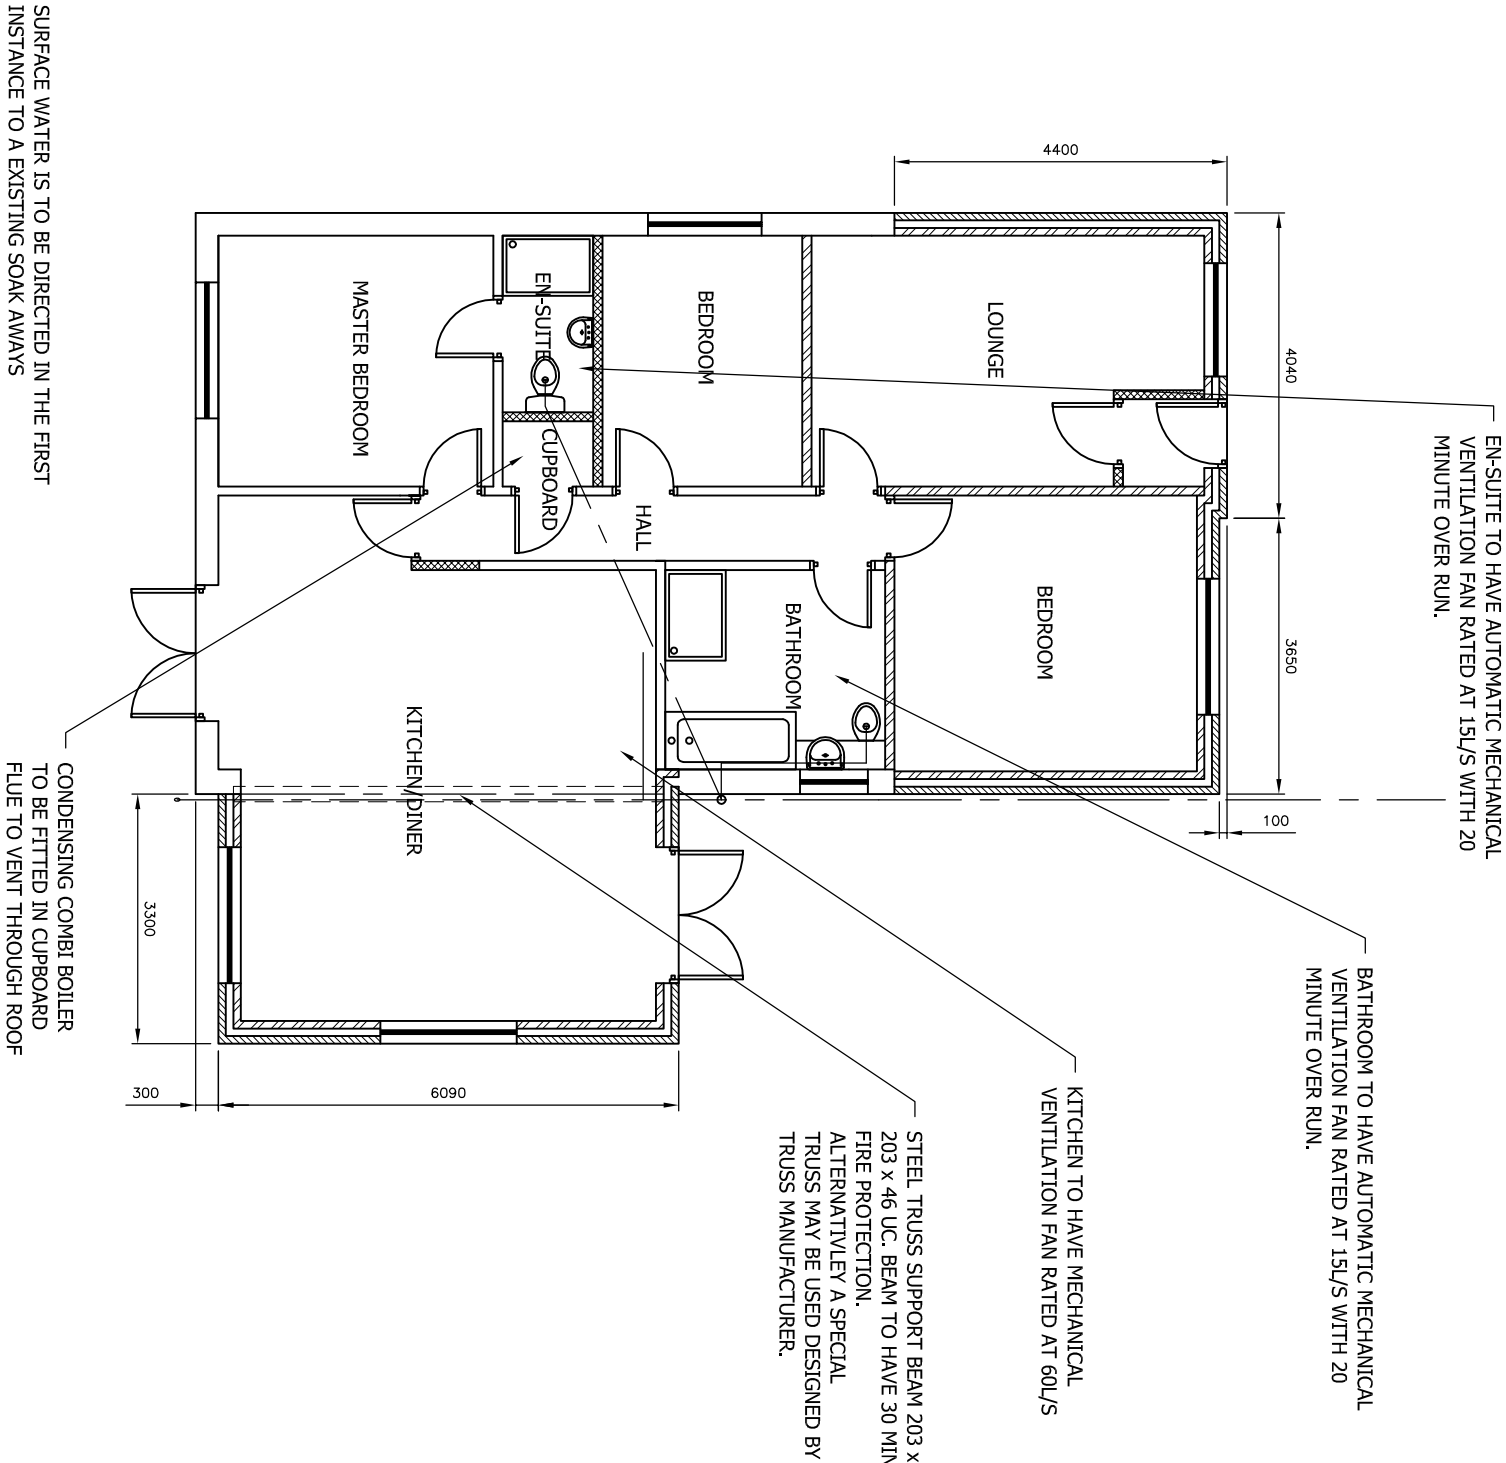

PROPOSED GROUND FLOOR PLAN
SCALE 1:100 AT A3

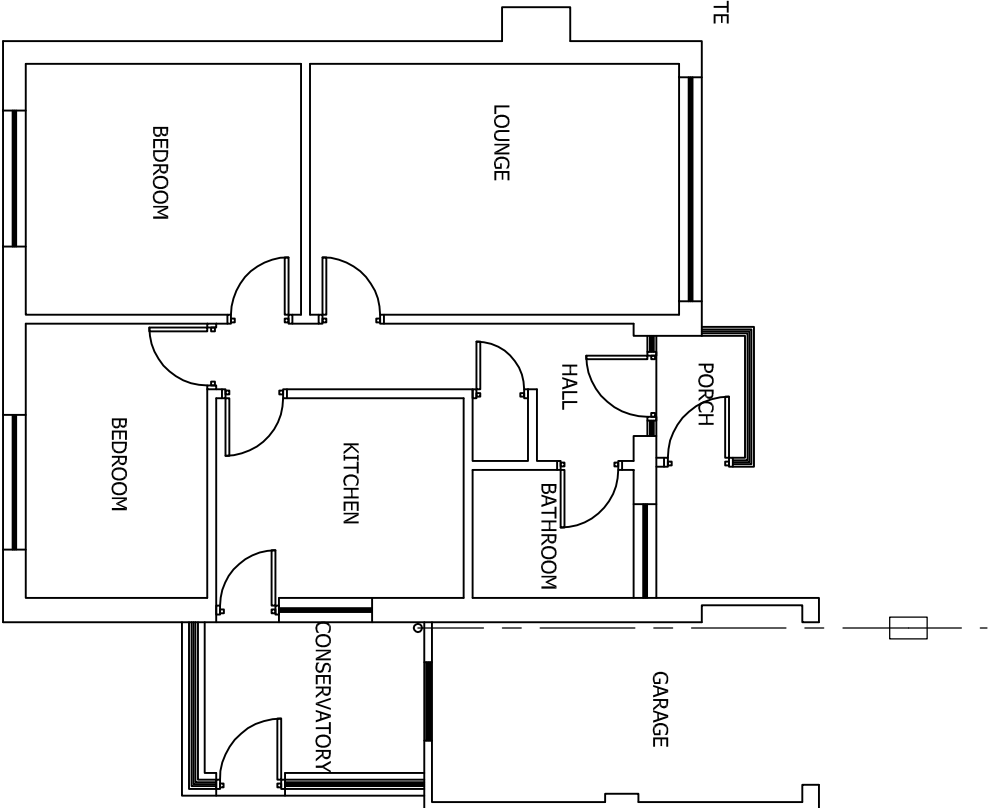

EXISTING GROUND FLOOR PLAN
SCALE 1:100 AT A3

DO NOT SCALE: Contractor to check all dimensions and report any omissions or errors

NOTES

Rev	Description	By	Chk	App	Date
-----	-------------	----	-----	-----	------

JRB DESIGNS LTD
1 Saville Road
Cudworth
Barnsley
S72 8LT
Tel: 01226 383542
Fax: 01226 380078
Mob: 07970 541192
Email: jrb@jrbdesigns.co.uk
This drawing is copyright. © Jrbdesigns Ltd.

Client
MR W SMITH

Drawing Title

PROPOSED PLANS

Address

**2 CRUMMOCK WAY
ARDSLEY
BARNSELEY**

Project Title:
**PROPOSED SINGLE STOREY
FRONT & SIDE EXTENSION**

Purpose of Issue:

PLANNING

Drawing Status

FIRST ISSUE

Scale at A3	Drawn By	Date
AS SHOWN	JRB	02/04/2014
Checked By	Date	Approved By
02/04/2014	02/04/2014	02/04/2014
Project No.	Drawing No.	Revision
MWS001	004	-

APPROVAL ☒ INFORMATION ☐ TENDER ☐ CONTRACT ☐ CONSTRUCTION ☐