

Notes:

PLANNING DRAWINGS - THIS DRAWING SHOULD NOT BE USED FOR ANY OTHER PURPOSES THAN THAT SPECIFIED HERE

COPYRIGHT - THIS DRAWING MAY NOT BE REPRODUCED OR MODIFIED IN WHOLE OR PART BY ANY PERSON OR ORGANISATION WITHOUT THE ARCHITECTS CONSENT. ISUING COPIES TO THIRD PARTIES MAY NOT BE DONE WITHOUT THE ARCHITECTS CONSENT

Revision: --

Revision List:

0 5m

MATERIALS - PROPOSED

Walls - reclaimed stone to match

Roof - Concrete tiles to match and flat roof in GRP

Windows/ Doors - Grey aluminium or PVCu

Project/ Client: 1 Greenside / Ibbotson

Drawing Title: Elevations - PROPOSED


Drawing Number: 2143/TP/007

Scale at A3: 1:100

Date: July 22



North Elevation

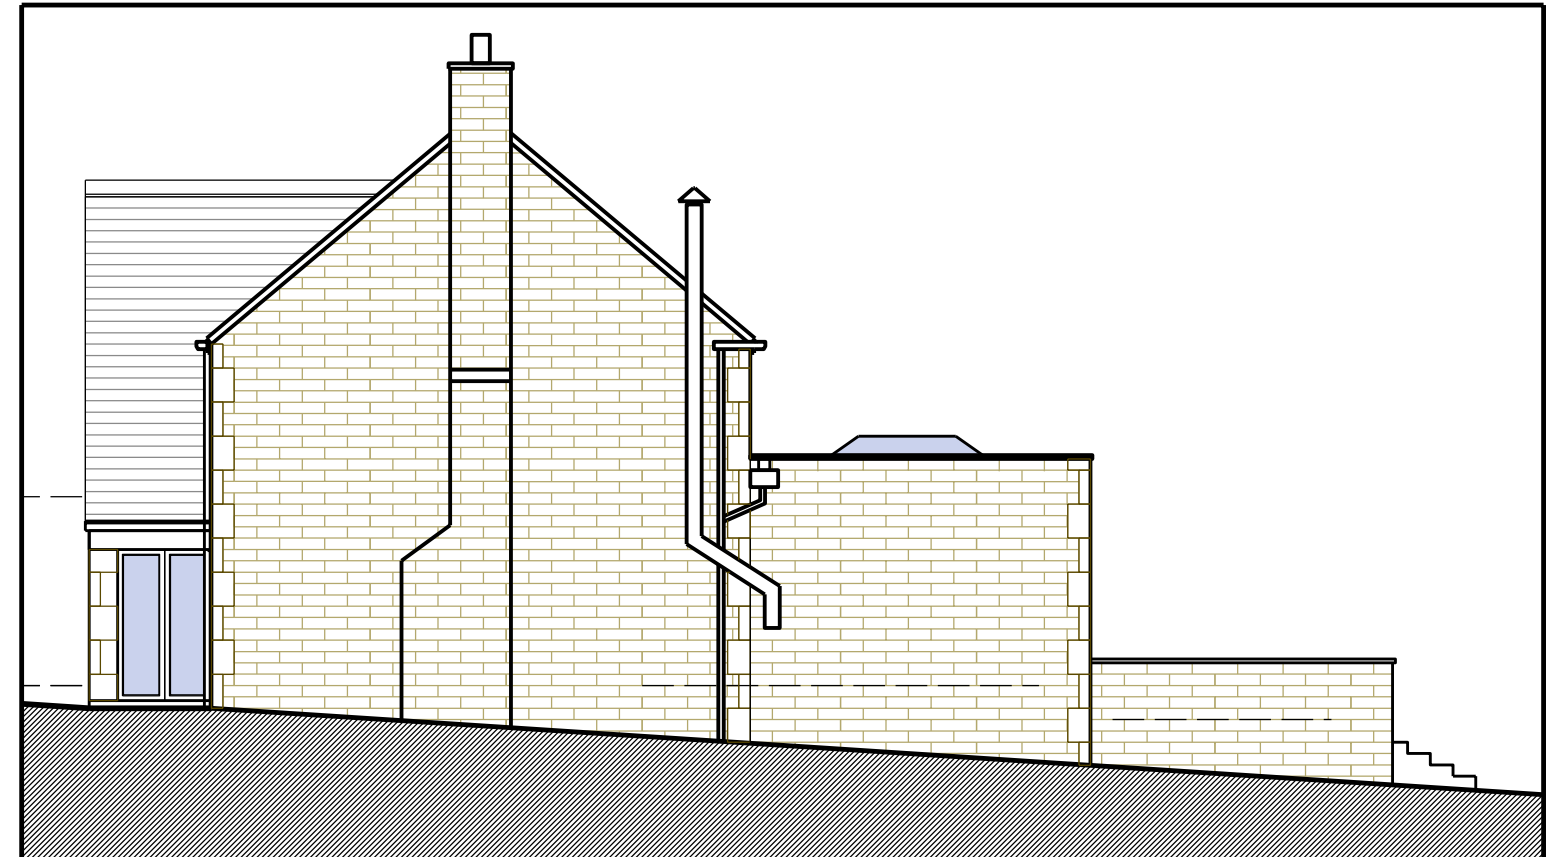

East Elevation



South Elevation



West Elevation

install glazing & door to existing canopy to form porch