






EXISTING FRONT ELEVATION  
SCALE 1:100

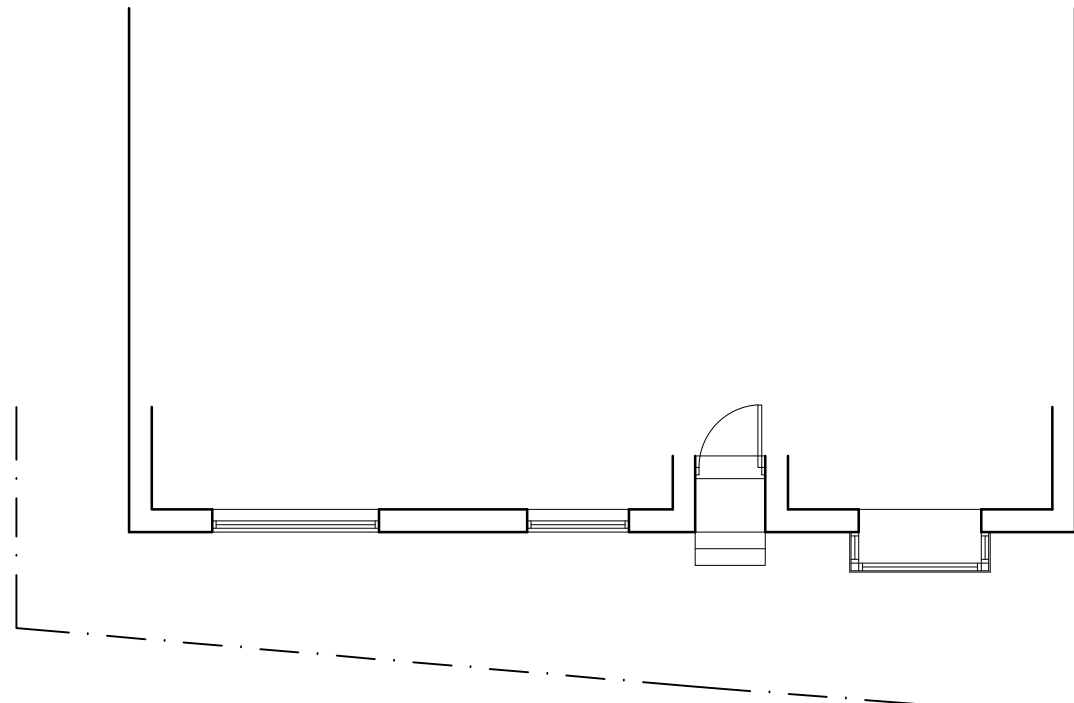

EXISTING GROUND FLOOR PLAN  
SCALE 1:100

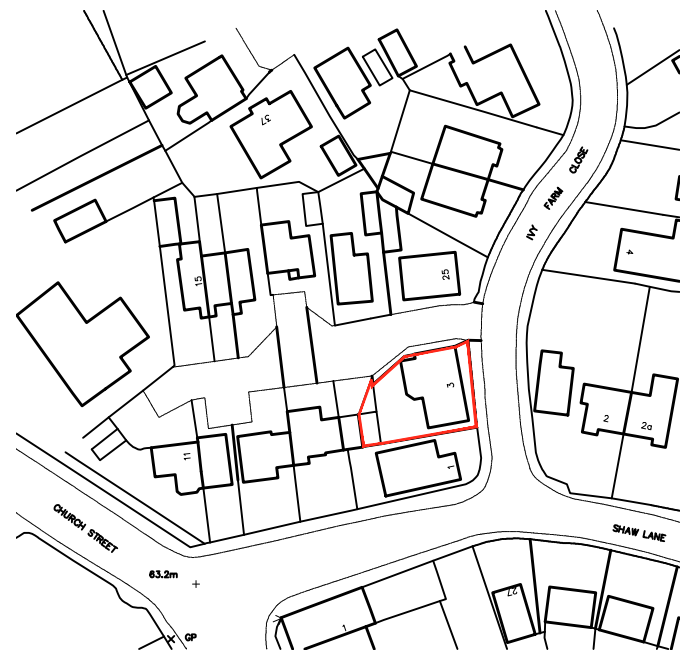


LOCATION PLAN  
SCALE 1:1250

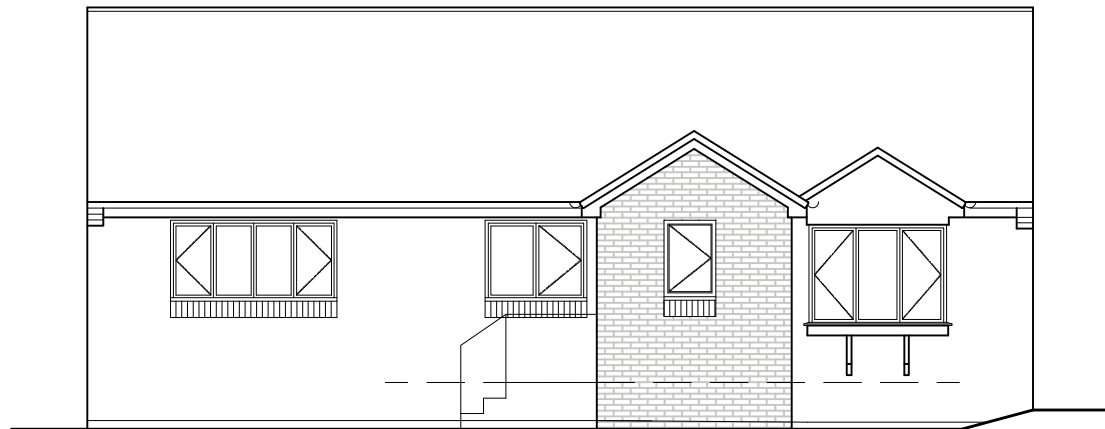

PROPOSED FRONT ELEVATION  
SCALE 1:100



BLOCK PLAN  
SCALE 1:500

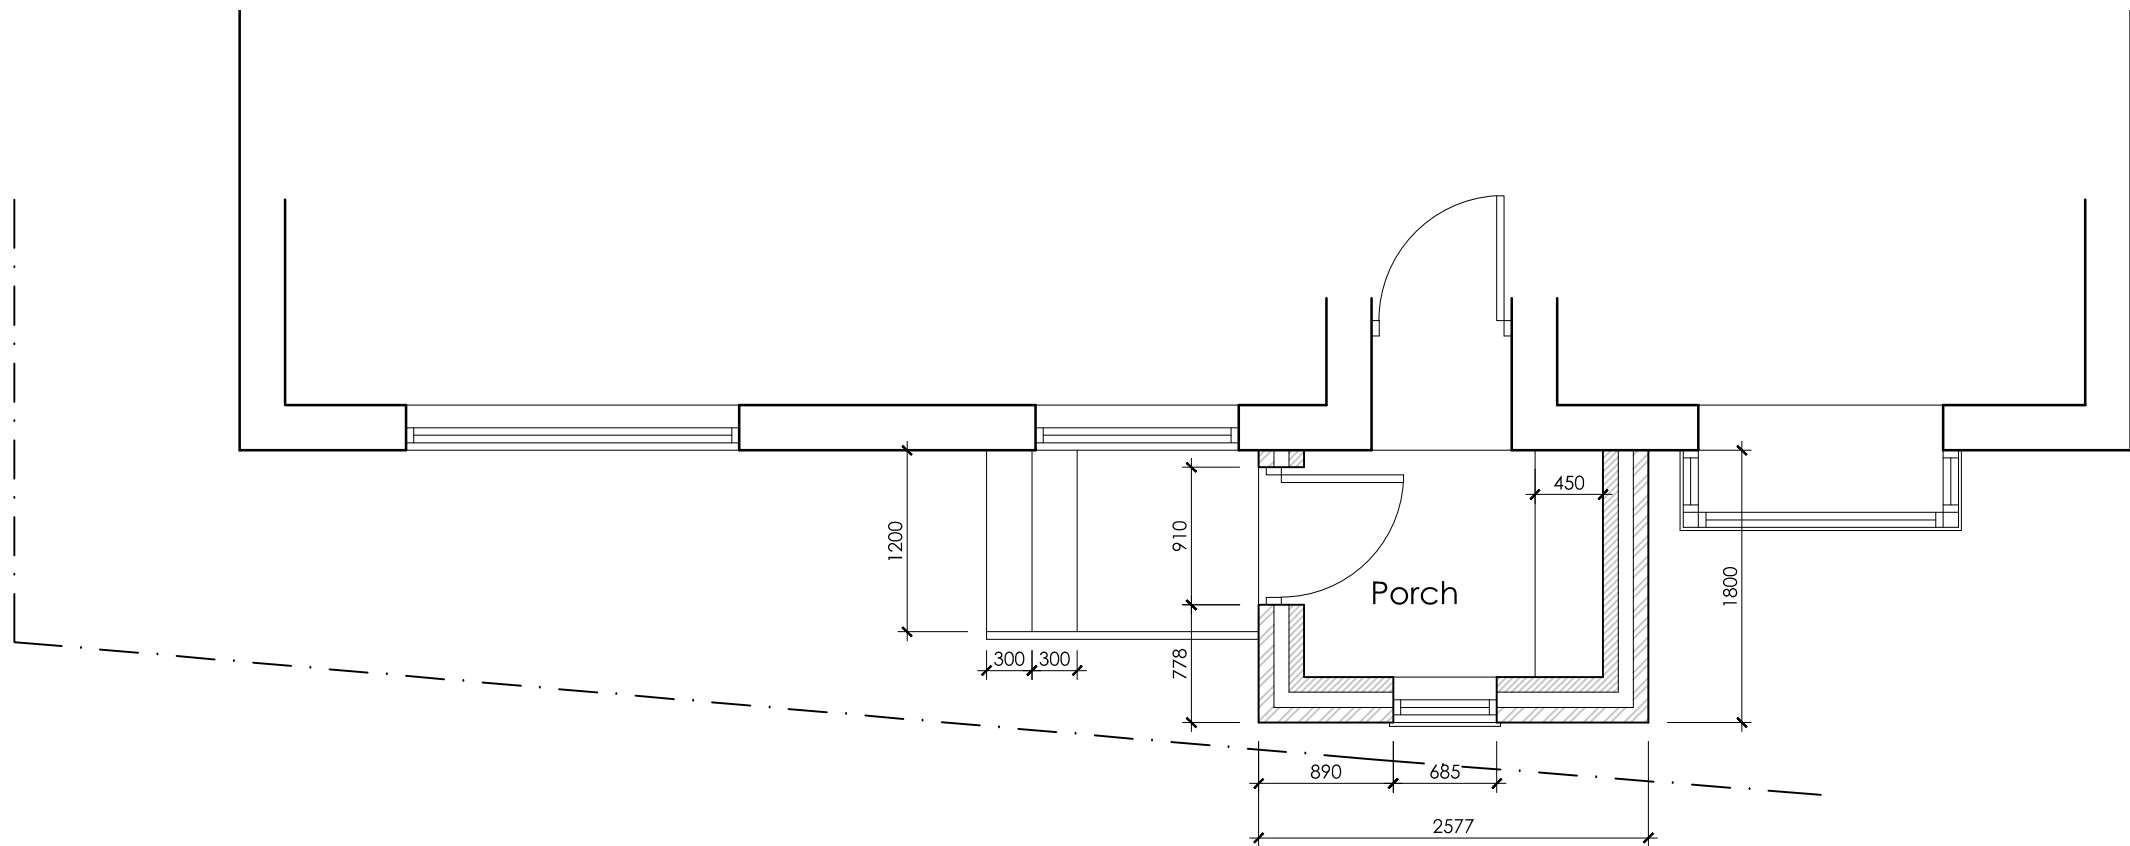

PROPOSED GROUND FLOOR PLAN  
SCALE 1:50

|                                                                                       |        |             |   |  |  |               |        |                |  |  |  |
|---------------------------------------------------------------------------------------|--------|-------------|---|--|--|---------------|--------|----------------|--|--|--|
|  |        |             | OFFICE ONE<br>34 VICTORIA ROAD<br>BARNSELEY,<br>S70 2BU<br><br>Phone: 01226 208482<br><br>Email: info@whiteaguspartnership.co.uk<br>Web: www.whiteaguspartnership.co.uk |  |  |               |        |                |  |  |  |
| ARCHITECTURAL SERVICES                                                                |        |             |   |  |  |               |        |                |  |  |  |
| Project.                                                                              |        |             |   |  |  | Client.       |        |                |  |  |  |
| PROPOSED EXTENSION AT<br>3 IVY FARM CLOSE, CARLTON<br>BARNSELEY, S71 3EG              |        |             |   |  |  | MS H. CROMACK |        |                |  |  |  |
| Drawing<br>Title.                                                                     |        |             |   |  |  | Date.         |        | Scale.         |  |  |  |
| PROPOSED PLANS AND ELEVATIONS                                                         |        |             |   |  |  | MAY 2020      |        | 1:50, 1:100 @A |  |  |  |
|                                                                                       |        |             |   |  |  | Ref.          |        | Dwg. No.       |  |  |  |
|                                                                                       |        |             |   |  |  | 20-018        |        | 01             |  |  |  |
|                                                                                       |        |             |   |  |  |               |        | Rev.           |  |  |  |
|                                                                                       |        |             |   |  |  |               |        | —              |  |  |  |
| Date                                                                                  | Suffix | Description |   |  |  | Date          | Suffix | Description    |  |  |  |
|                                                                                       |        |             |   |  |  |               |        |                |  |  |  |