

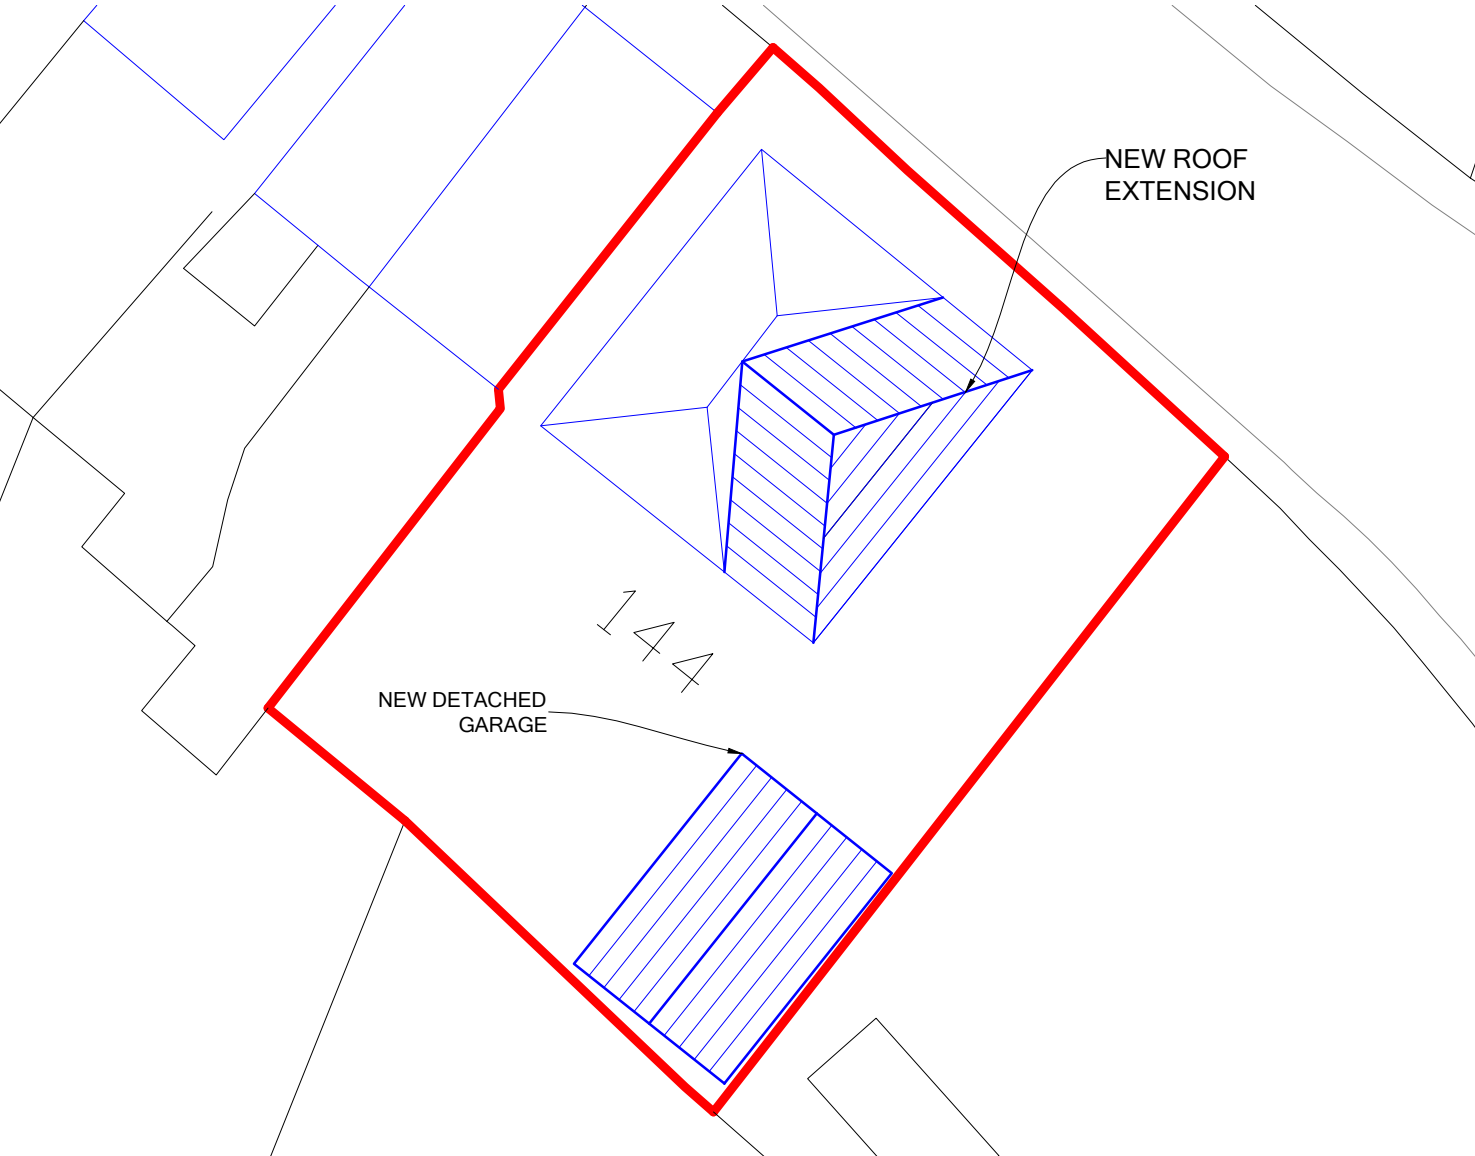


MISS R. M. EMMERSON


MONTPELLIER COTTAGE 144 BLACKER ROAD, STAINCROSS, BARNSELEY, S75 6DB

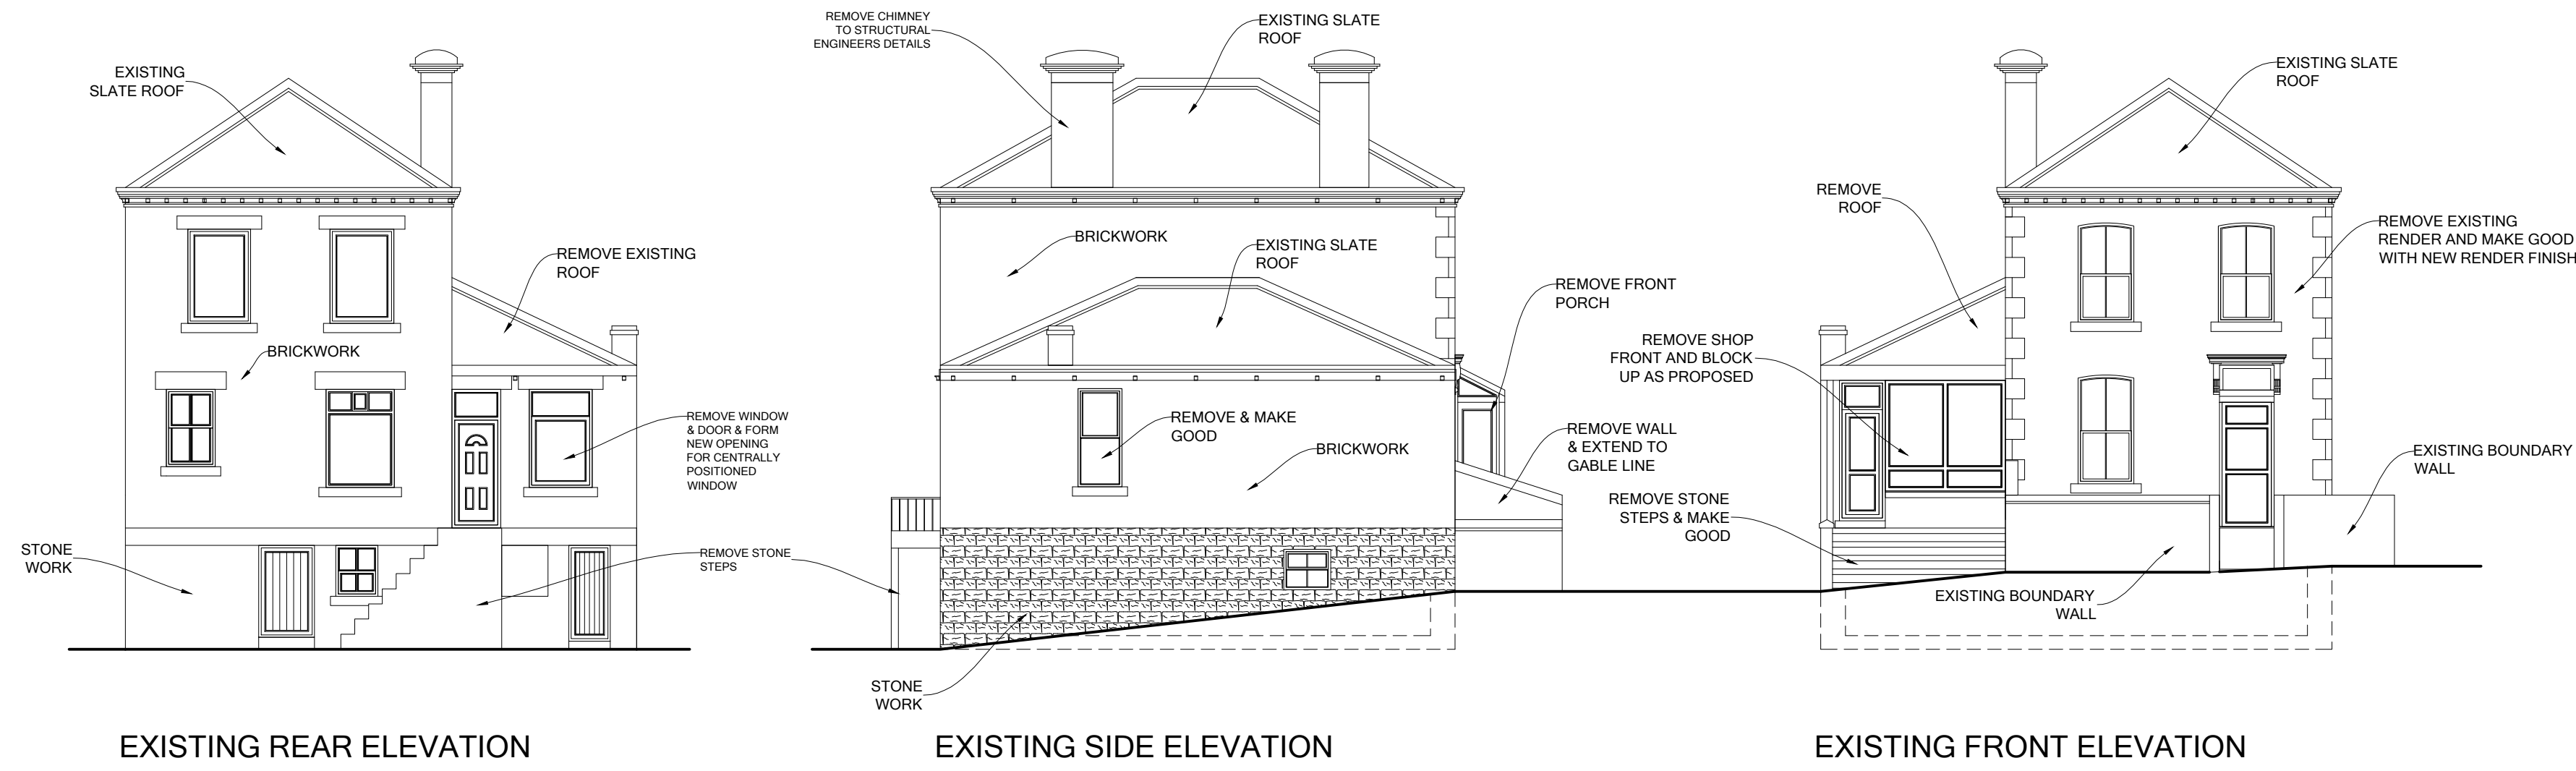


SITE PLAN 1:500

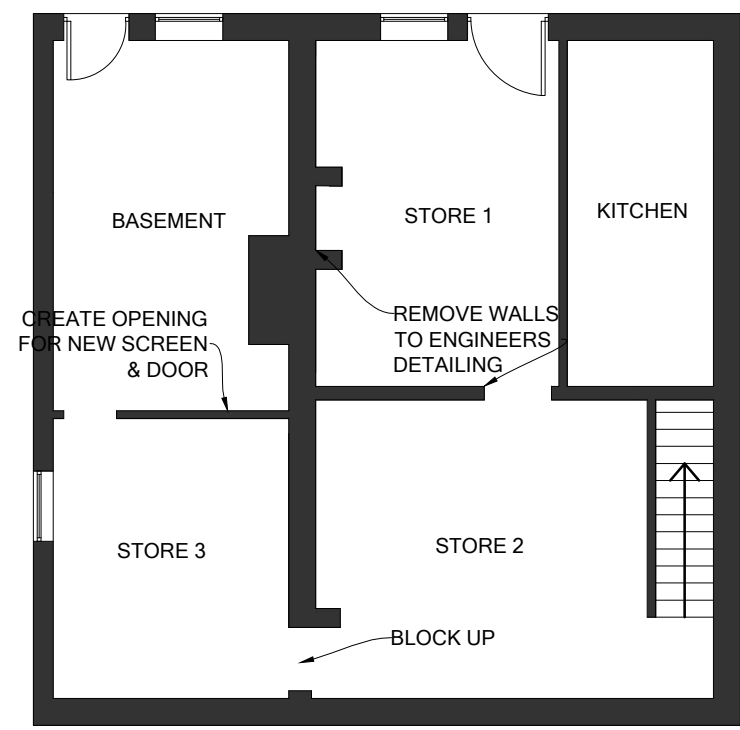


EXISTING BASEMENT PLAN

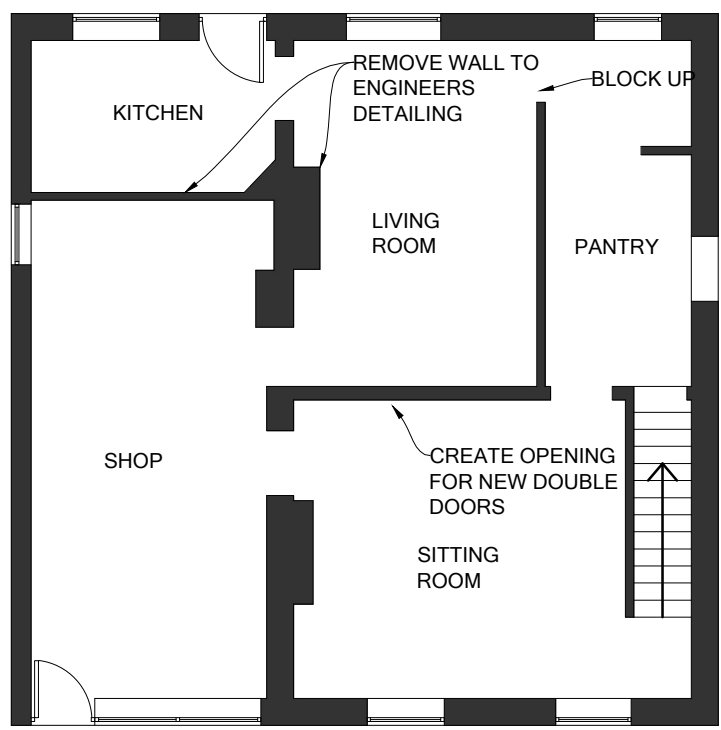

EXISTING GROUND FLOOR PLAN

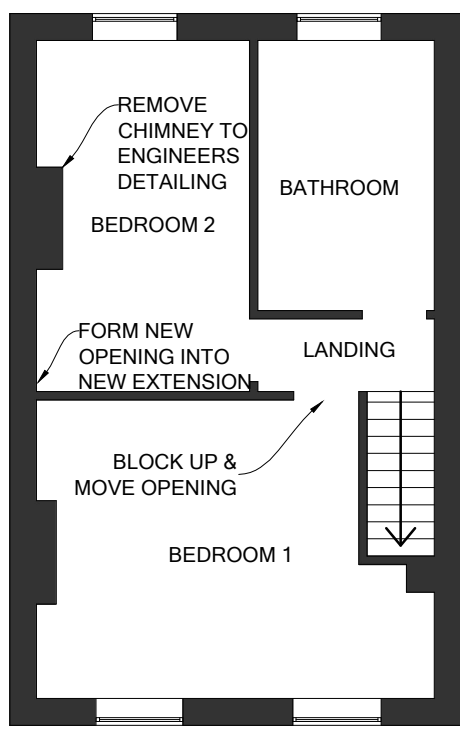

EXISTING FIRST FLOOR PLAN

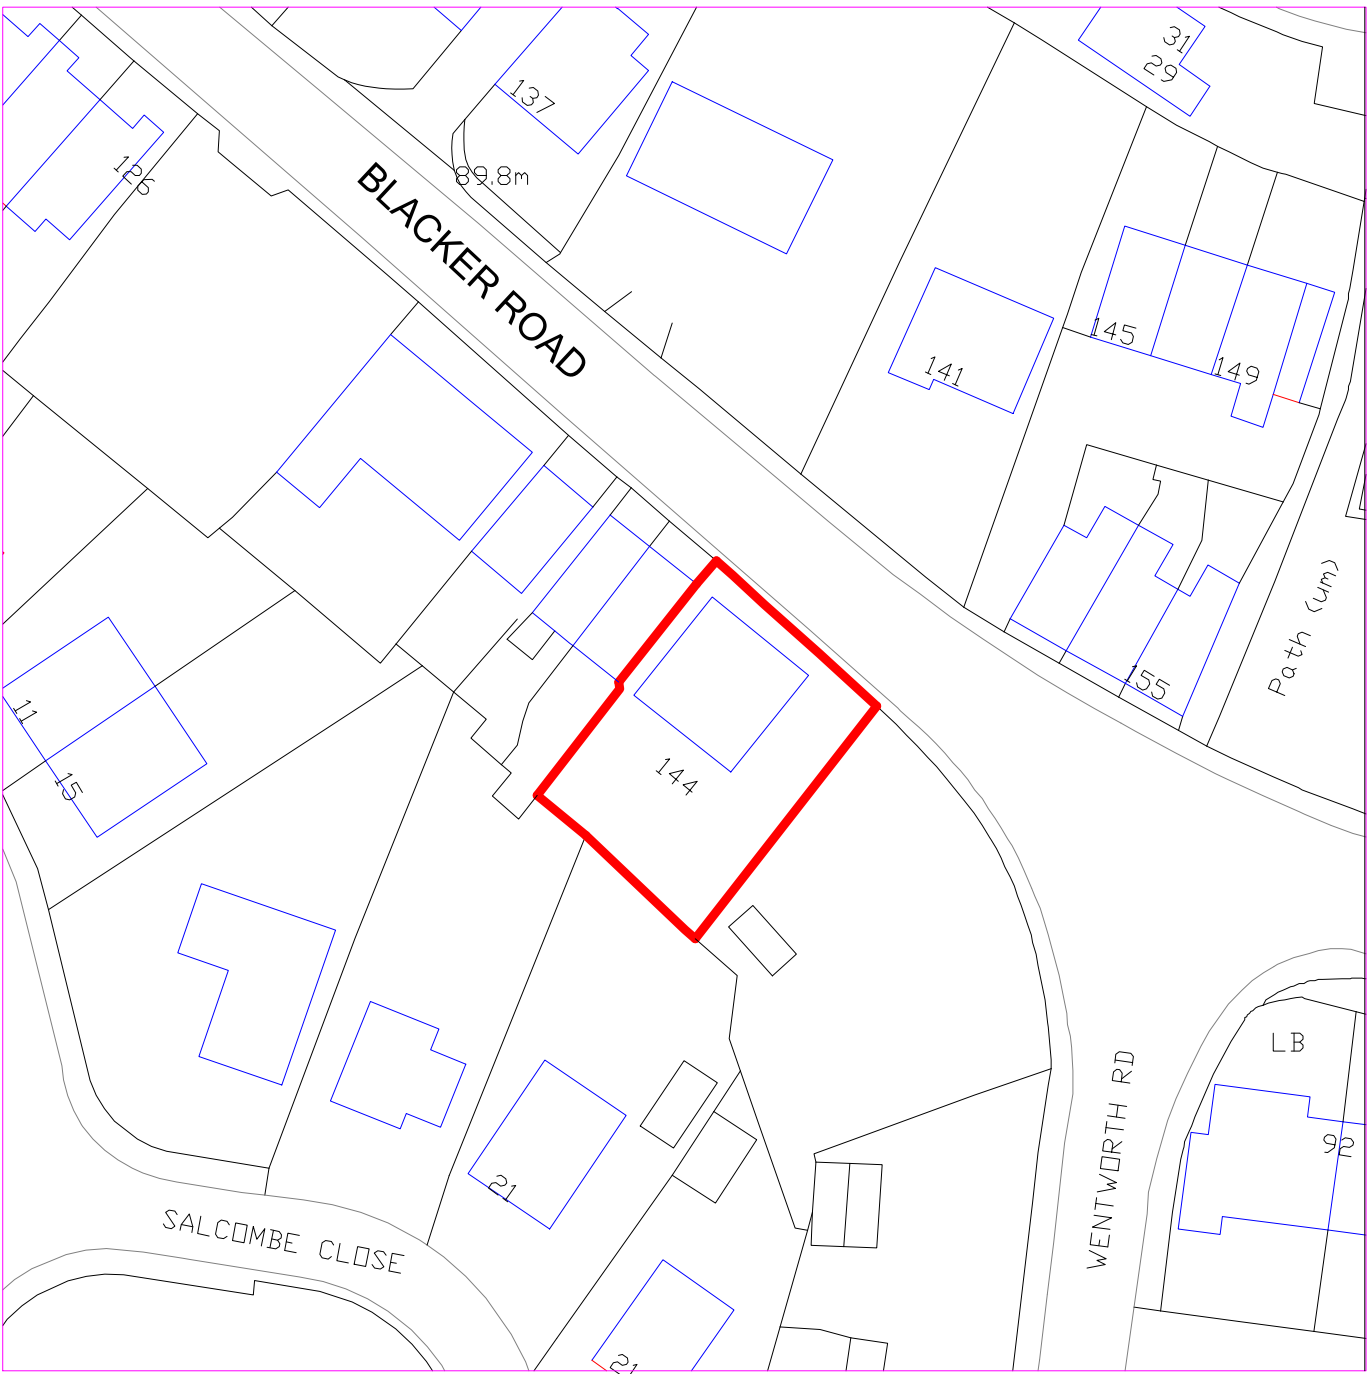

LOCATION PLAN 1:1250



EXISTING REAR ELEVATION



EXISTING SIDE ELEVATION



EXISTING FRONT ELEVATION



CLEAR PROJECTS 81 Low Row Woodley Colliery Barnsley S75 5JF Tel: 01226 889486 Fax: 01226 889486 email - lee@clear-projects.net web - www.clear-projects.net	CLIENT:	MISS R.E.EMMERSON	
	TITLE:	EXISTING	
	PROJECT:	MONTPELLIER COTTAGE, 144 BLACKER ROAD, STAINCROSS, BARNSELEY, S75 6DB	
	SCALE:	1:50 @ A1	
	DRG No:	2012-FEB-MONT-02	
REVISION:			
		DATE: 13.02.2012	