


| Drawing No. | Rev No. |
|-------------|---------|
| MAW002 -003 |         |

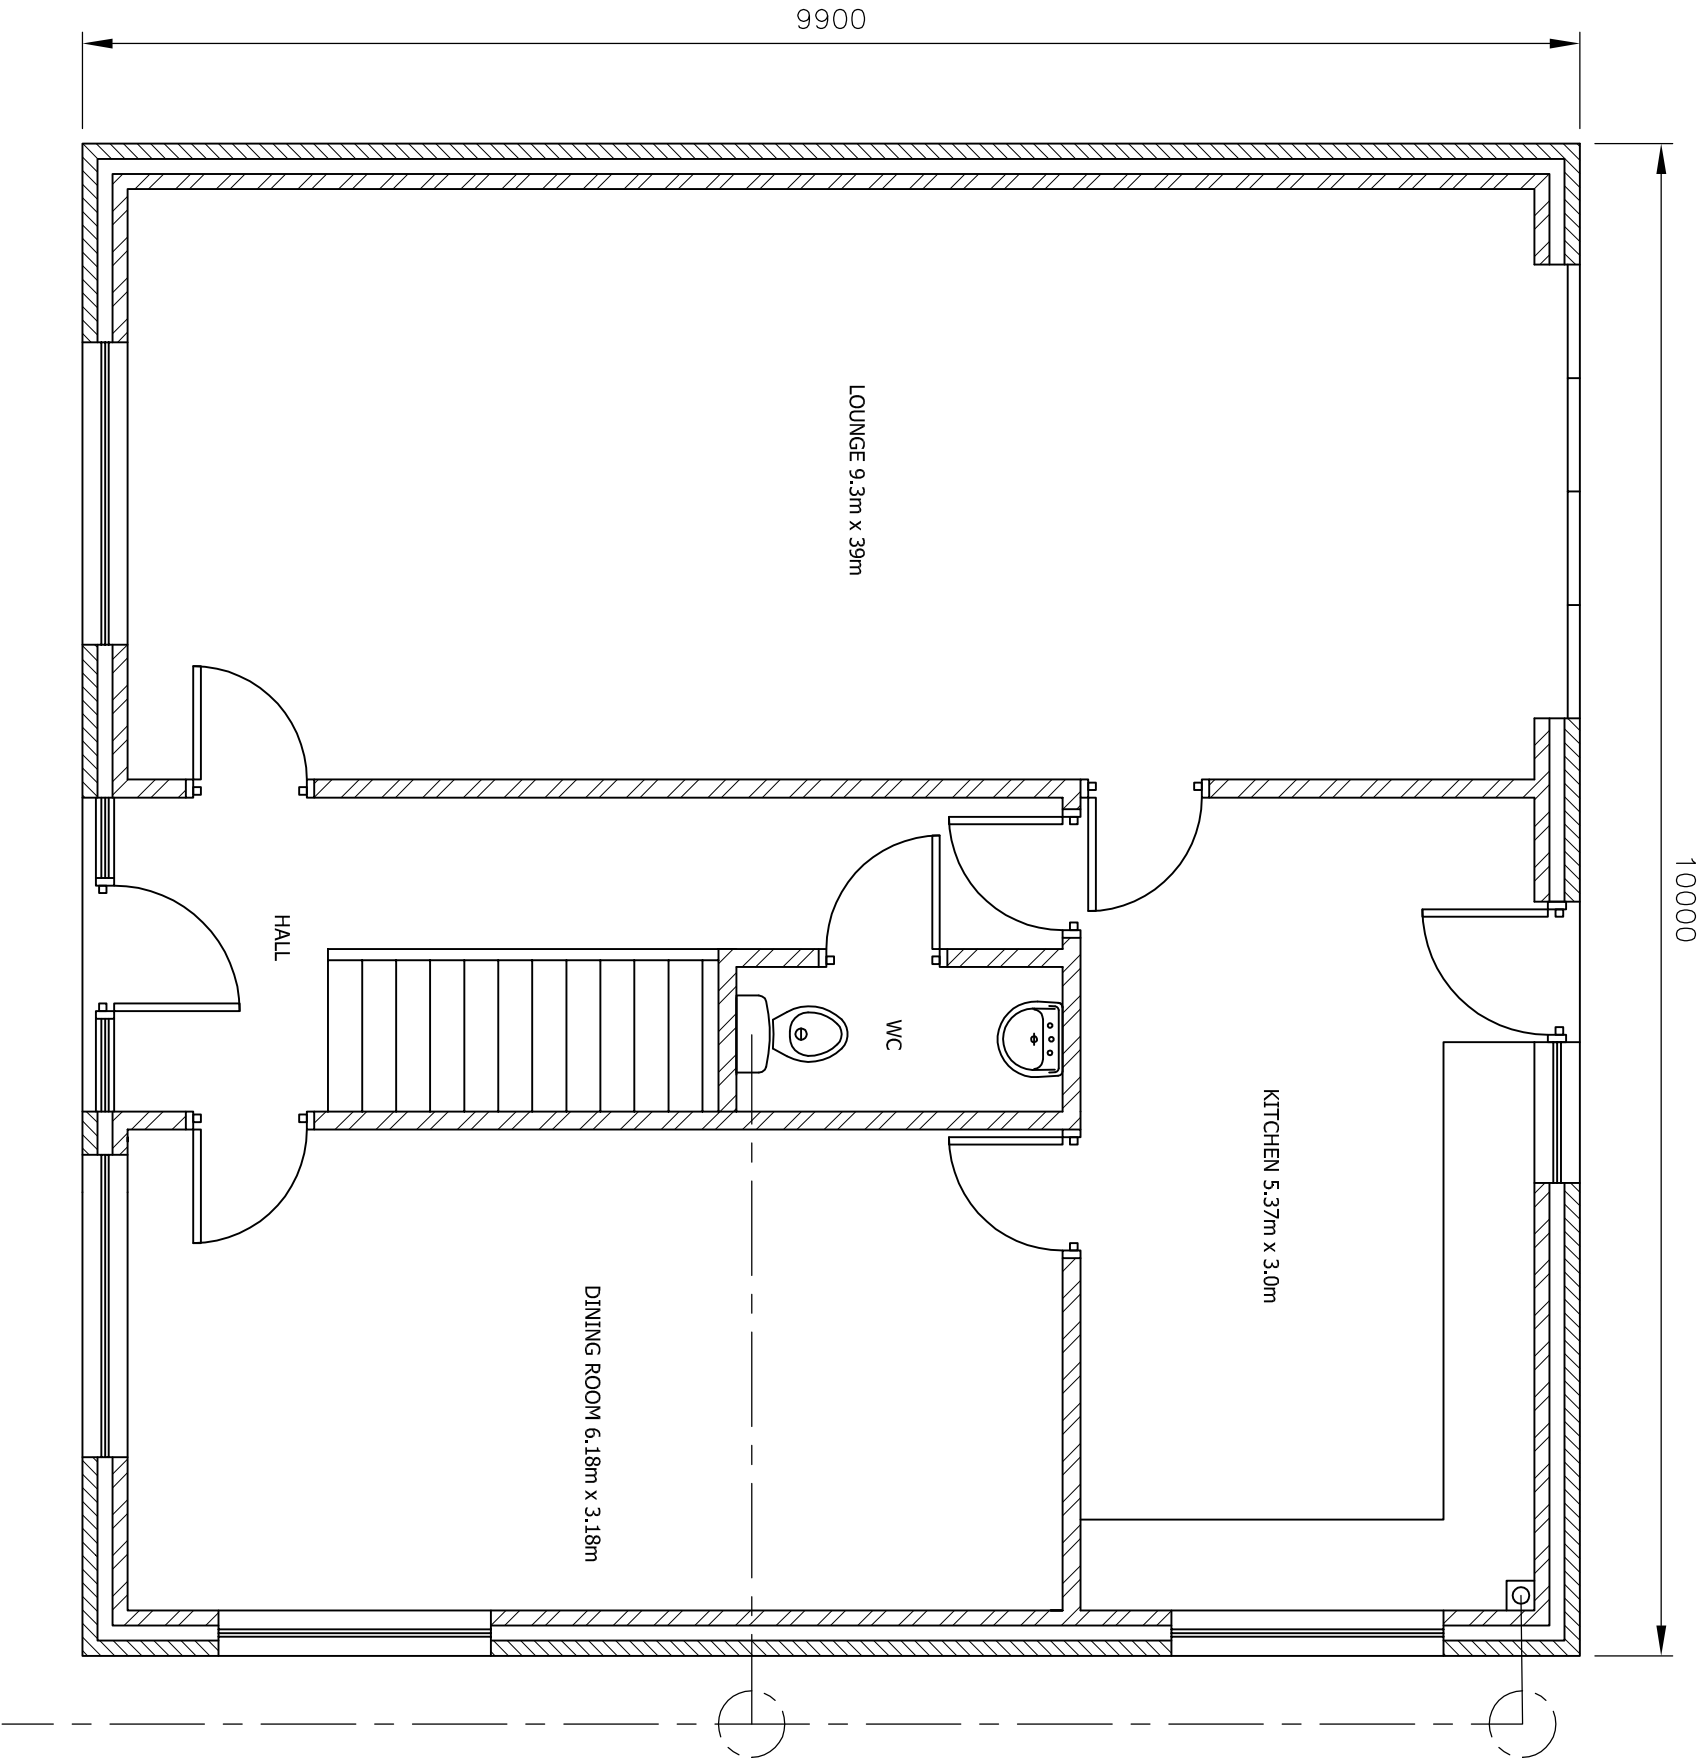

PROPOSED GROUND FLOOR PLAN  
SCALE 1:50 AT A3

DO NOT SCALE: Contractor to check all dimensions and report any omissions or errors

NOTES

| Rev | Description | By | CHK | App | Date |
|-----|-------------|----|-----|-----|------|
|-----|-------------|----|-----|-----|------|

JRB DESIGNS LTD  
166 Churchfield Lane  
Barton  
Barnsley  
S75 5FA  
Tel: 01226 383542  
Fax: 01226 380078  
Mob: 07970 541192  
Email: joine@jrbdesigns.co.uk  
This drawing is copyright. © Jrbdesigns Ltd.

Client  
**MR. A WOOD**

Drawing Title  
**PROPOSED GF PLAN**

Address  
**LAND ADJ'NT TO FITZWILLIAM HOUSE  
FITZWILLIAM ROAD  
DARFIELD  
BARNSLEY S73 9HZ**

Project Title:  
**PROPOSED NEW  
DORMER BUNGALOW**

Purpose of Issue:  
**CONSTRUCTION**

Drawing Status  
**FIRST ISSUE**

|             |             |            |
|-------------|-------------|------------|
| Scale at A3 | Drawn By    | Date       |
| AS SHOWN    | JRB         | 17/04/2013 |
| Checked By  | Approved By | Date       |
| AW/         | AW/         | 17/04/2013 |
| Project No. | Drawing No. | Revision   |
| MAW002      | 003         |            |

APPROVAL ☒ INFORMATION ☐ TENDER ☐ CONTRACT ☐ CONSTRUCTION ☐