


PROPOSED SIDE ELEVATION
SCALE 1:100

PROPOSED FRONT ELEVATION
SCALE 1:100

PROPOSED SIDE ELEVATION
SCALE 1:100

PROPOSED REAR ELEVATION
SCALE 1:100


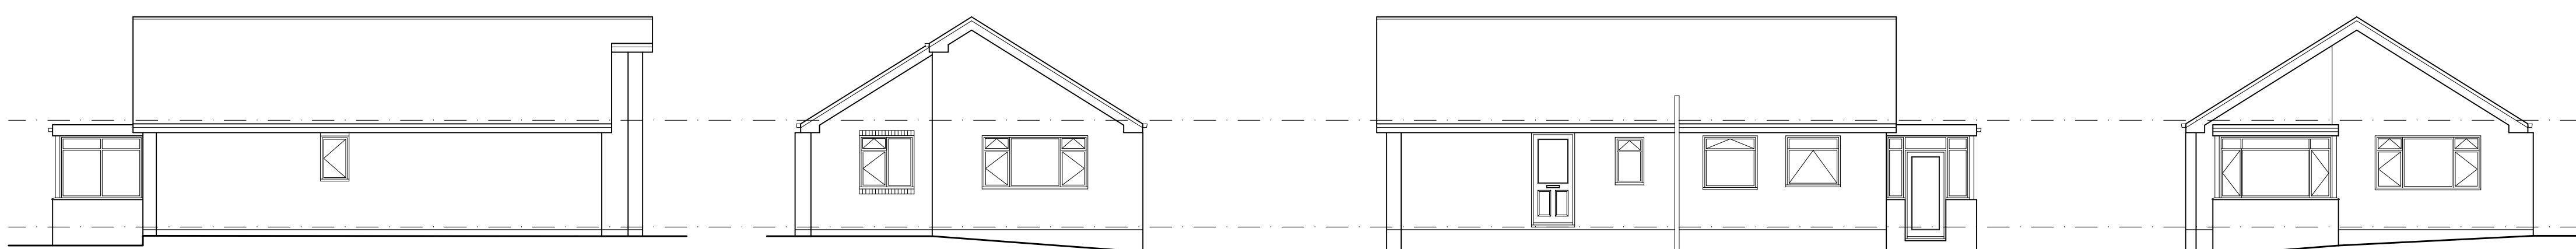


EXISTING SIDE ELEVATION
SCALE 1:100

EXISTING FRONT ELEVATION
SCALE 1:100

EXISTING SIDE ELEVATION
SCALE 1:100


EXISTING REAR ELEVATION
SCALE 1:100

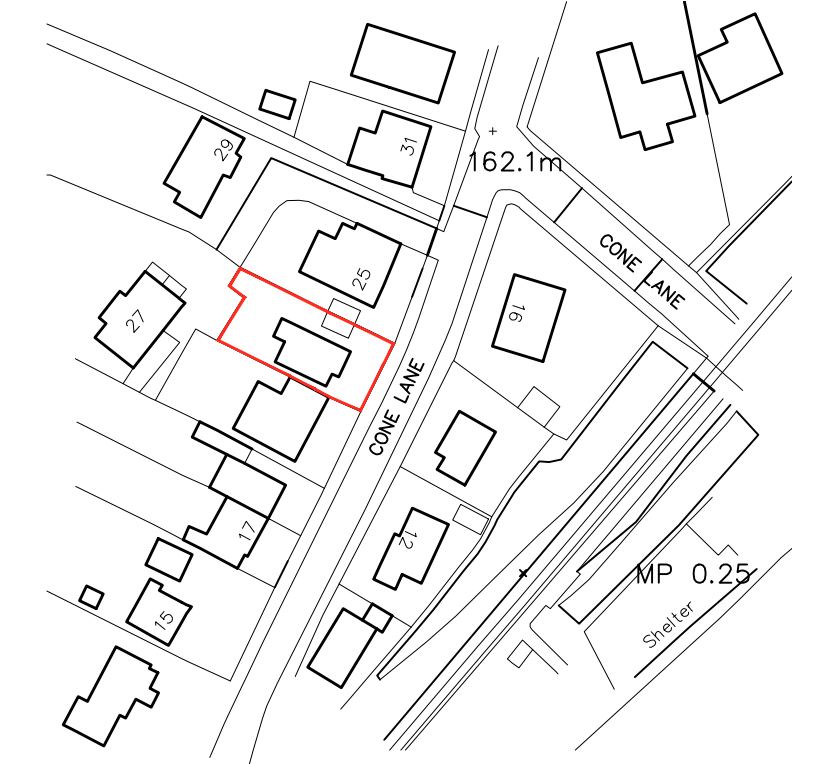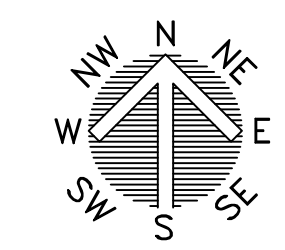


LOCATION PLAN
SCALE 1:1250




BLOCK PLAN
SCALE 1:500

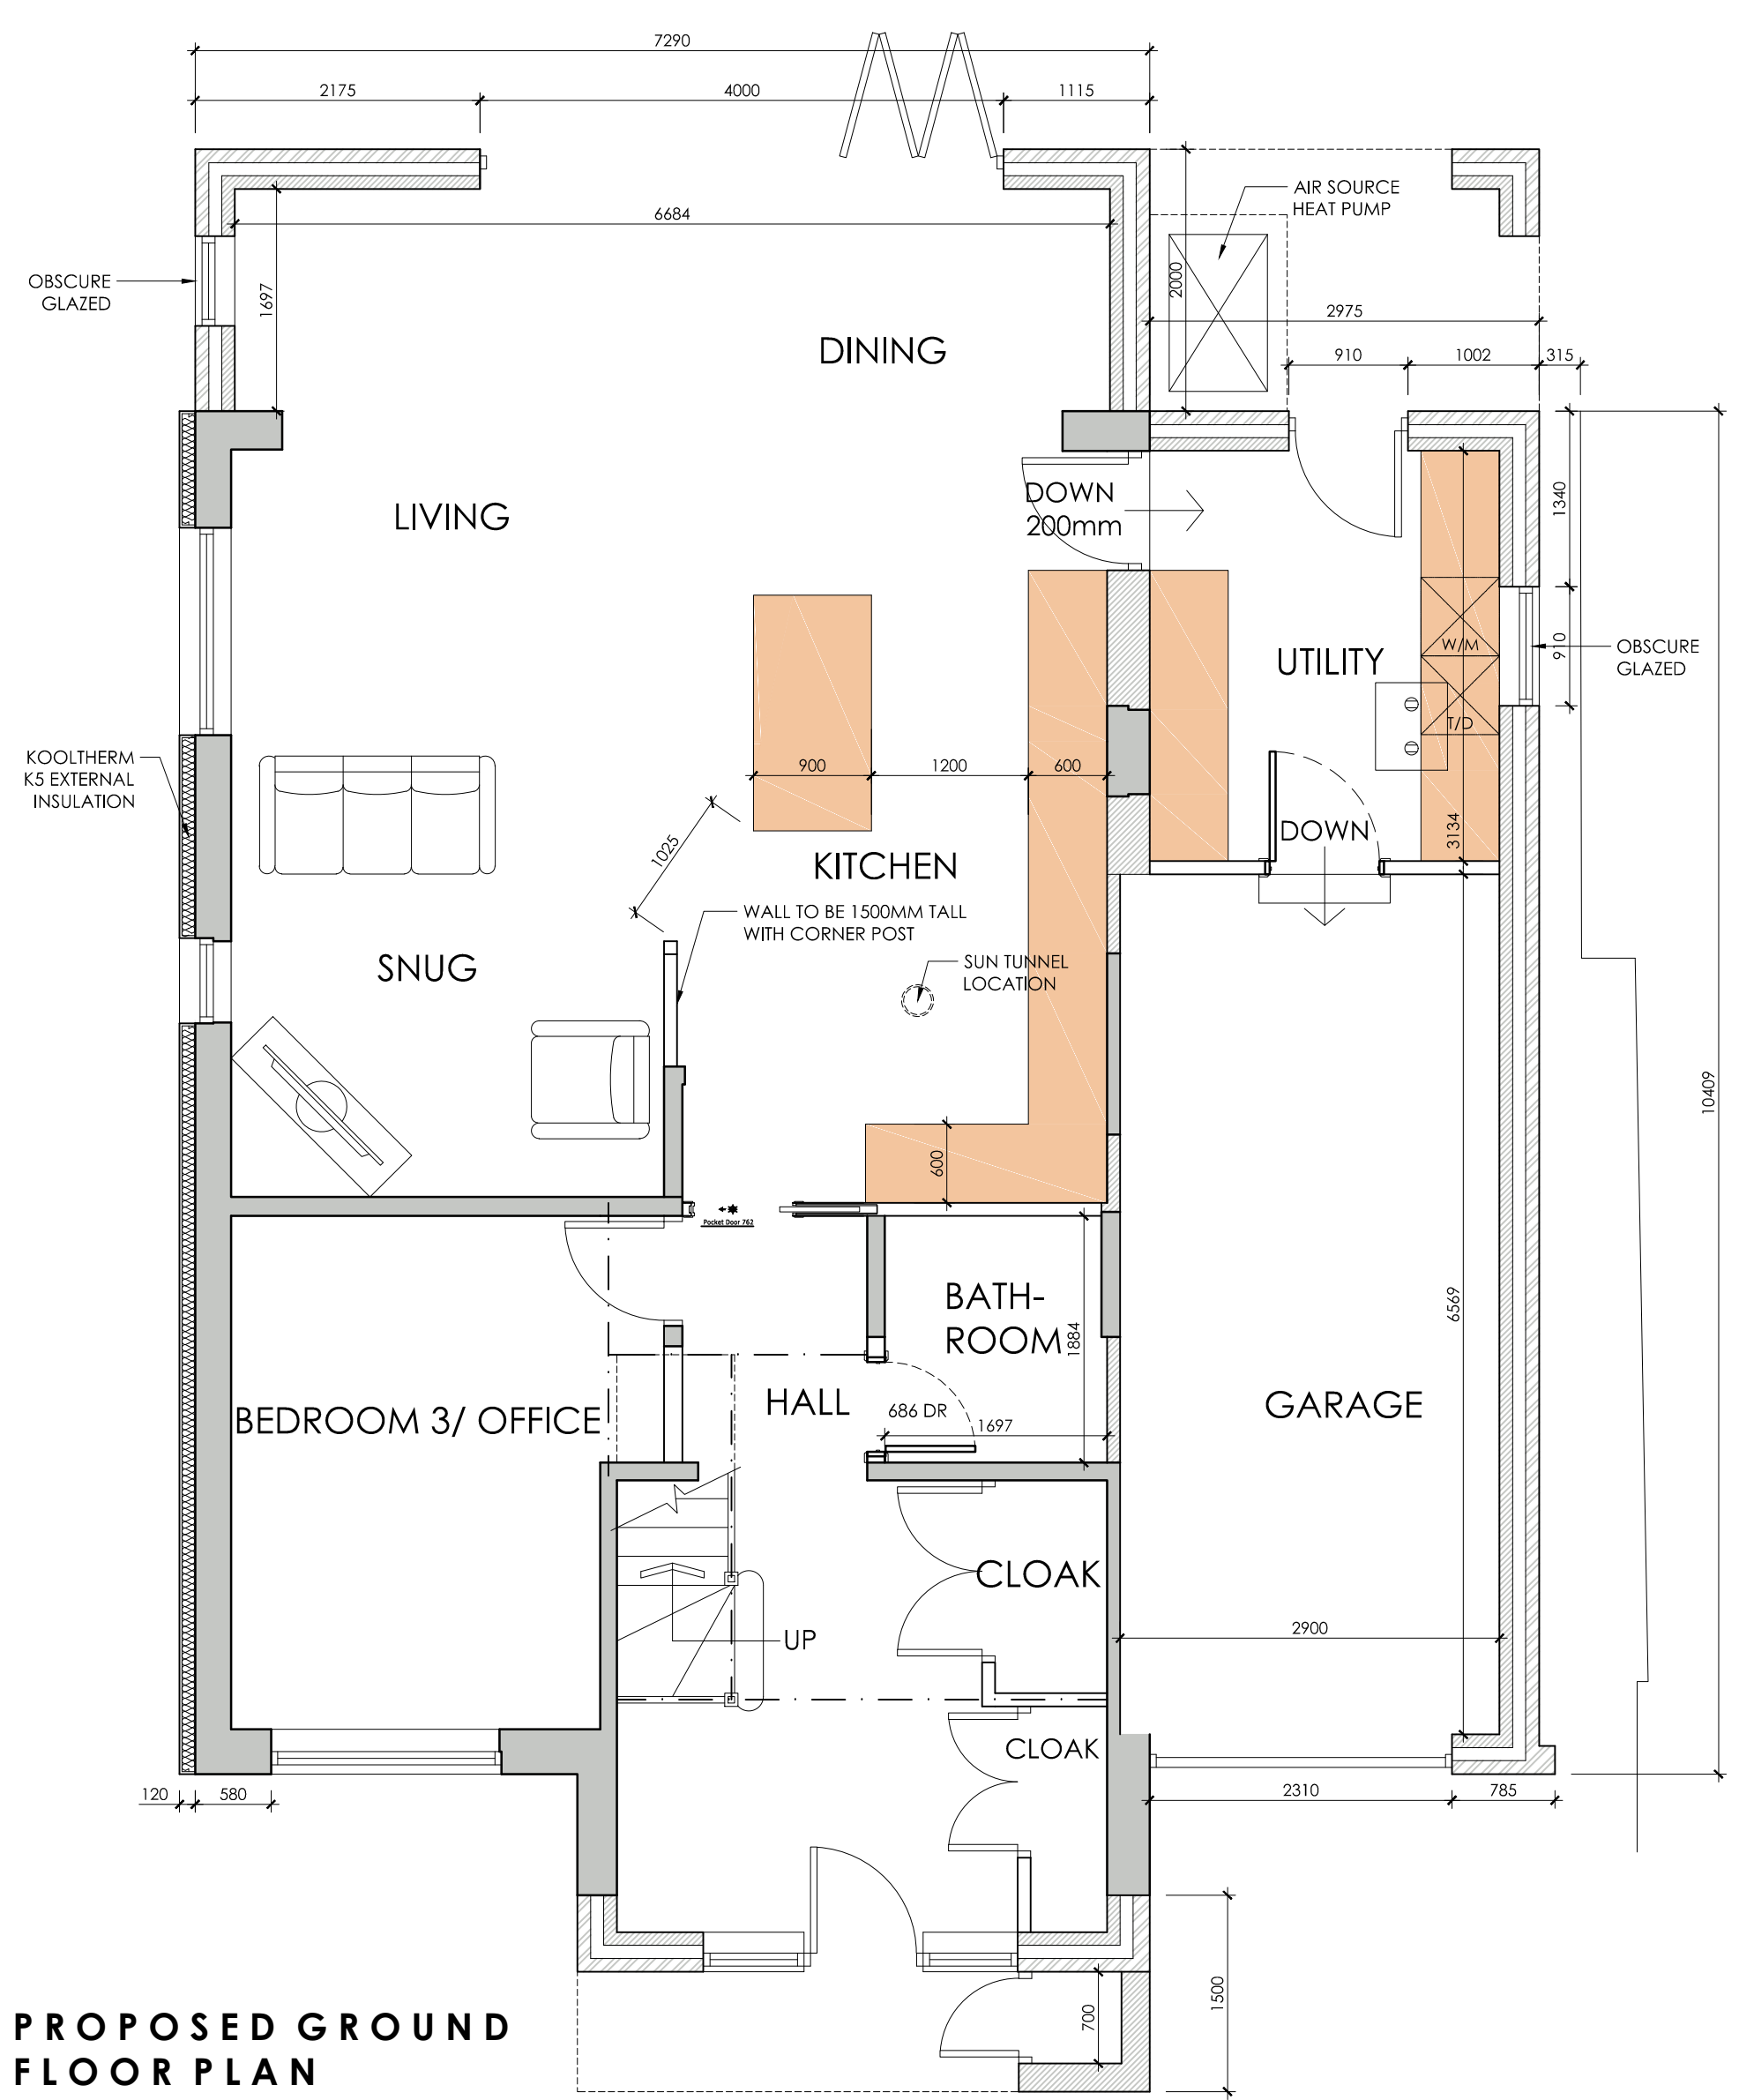


PROPOSED GROUND FLOOR PLAN
SCALE 1:50

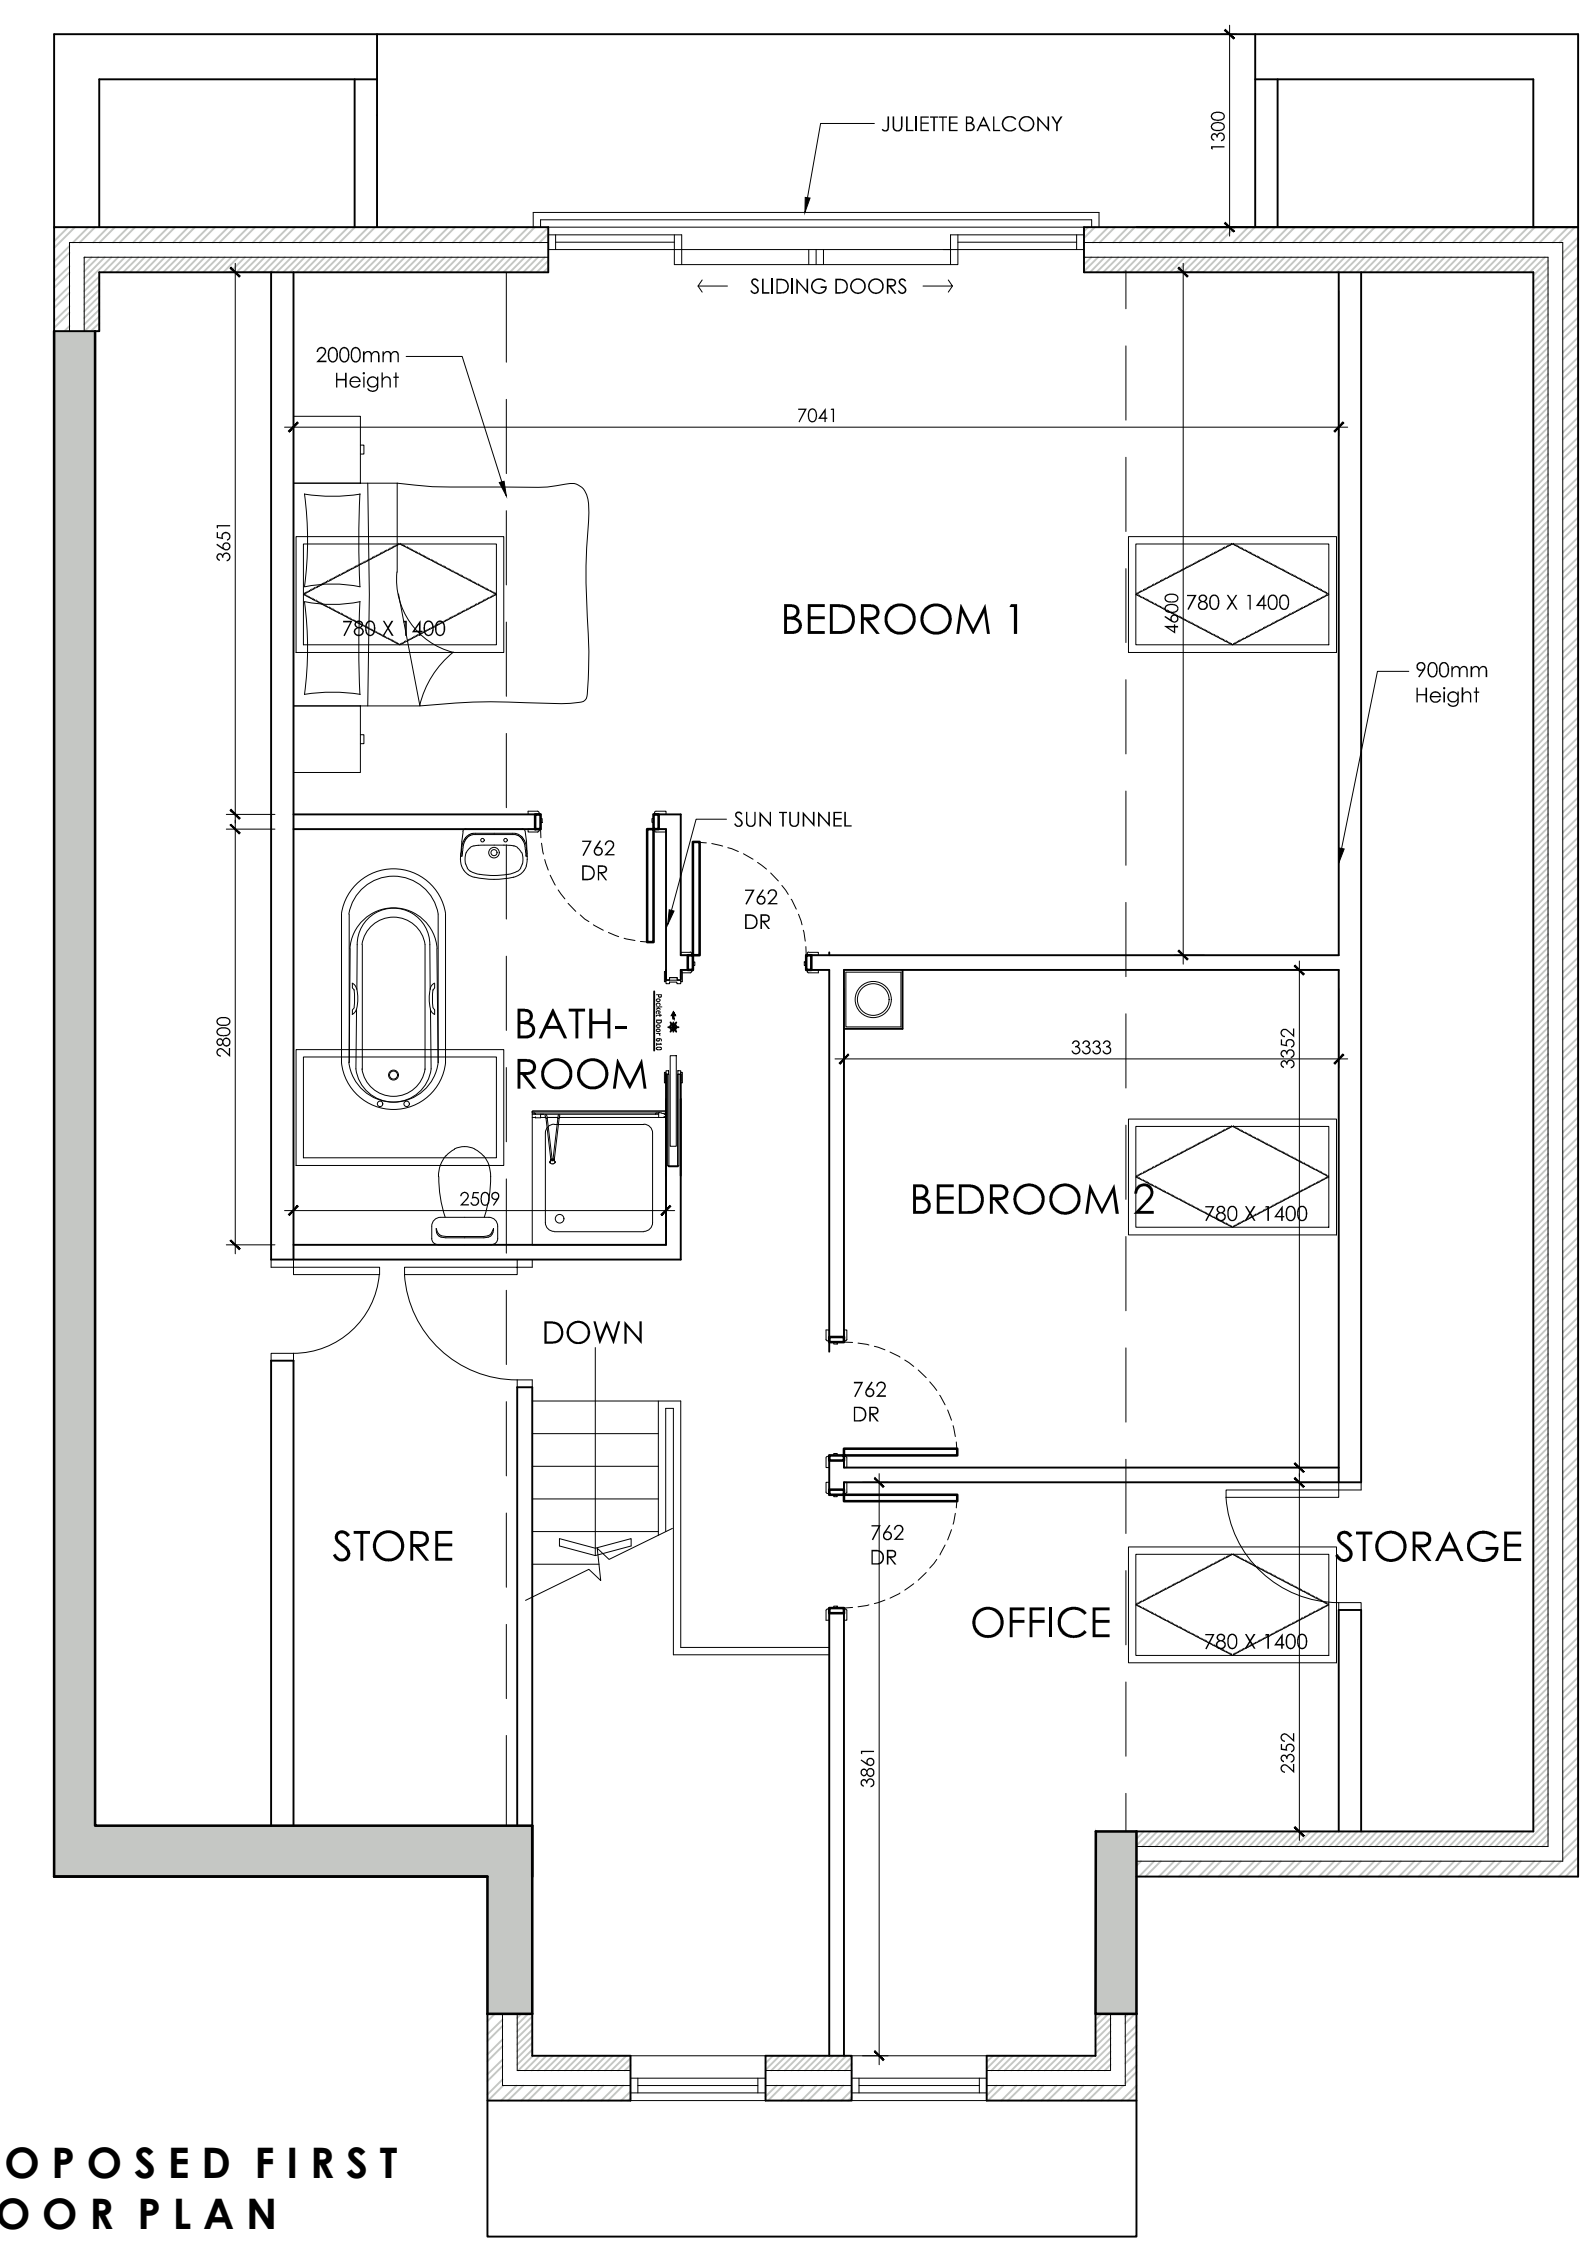

PROPOSED FIRST FLOOR PLAN
SCALE 1:50

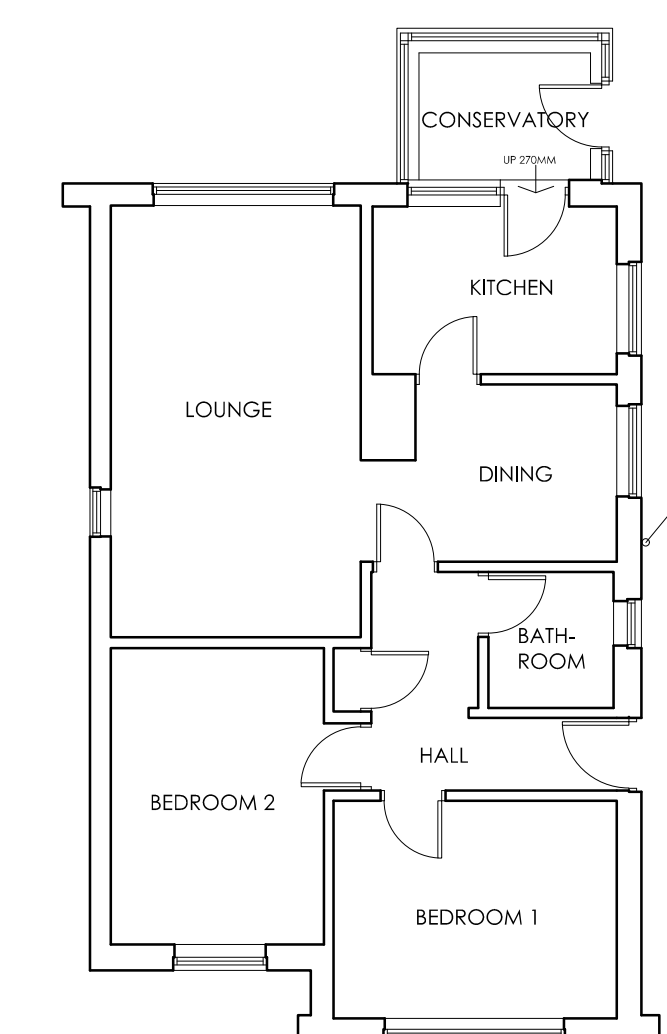

EXISTING GROUND FLOOR PLAN
SCALE 1:100

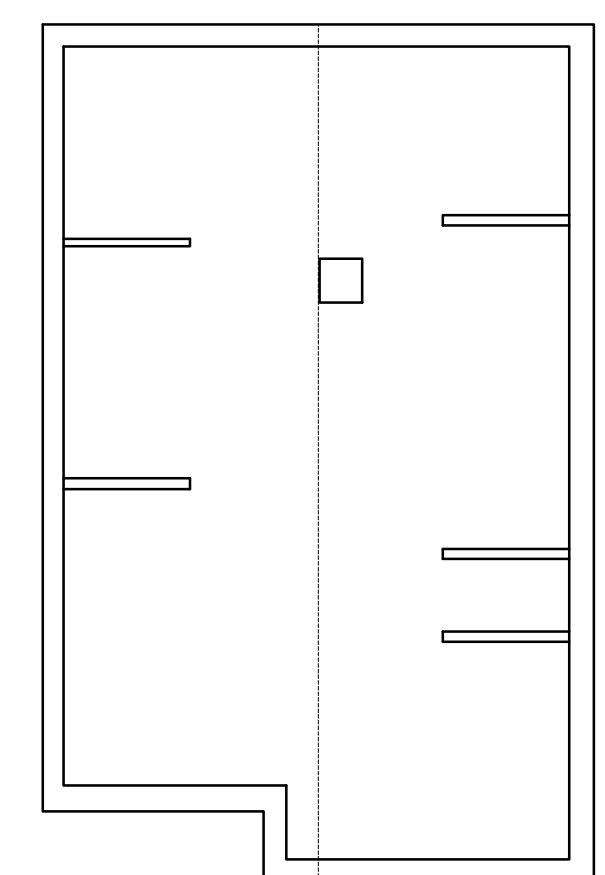

EXISTING FIRST FLOOR PLAN
SCALE 1:100

 White Agus PARTNERSHIP			OFFICE ONE, 34 VICTORIA ROAD, BARNSELEY, S70 2BU			Phone: 01226 208482		
ARCHITECTURAL SERVICES						Email: info@whiteaguspartnership.co.uk Web: www.whiteaguspartnership.co.uk		
Project. PROPOSED ALTERATIONS AT 23 CONE LANE SILKSTONE COMMON, S75 4PU				Client. MR P. LANE				
Drawing Title. PLANS AND ELEVATIONS				Date. AUGUST 2021		Scale. 1:50 & 1:100 @ A1		
				Ref. 21-066		Dwg. No. 01		
						Rev. i		
Date	Suffix	Description		Date	Suffix	Description		
29/10/2021	A	REVISED TO CLIENTS REQUIREMENTS		14/03/2022	F	REVISED TO CLIENTS REQUIREMENTS		
12/11/2021	B	REVISED TO CLIENTS REQUIREMENTS		15/03/2022	G	REVISED TO CLIENTS REQUIREMENTS		
01/12/2021	C	REVISED TO CLIENTS REQUIREMENTS		28/06/2022	H	REVISED FOR PLANNING		
08/02/2022	D	REVISED TO CLIENTS REQUIREMENTS		22/06/2022	i			
18/02/2022	E	REVISED TO CLIENTS REQUIREMENTS						