
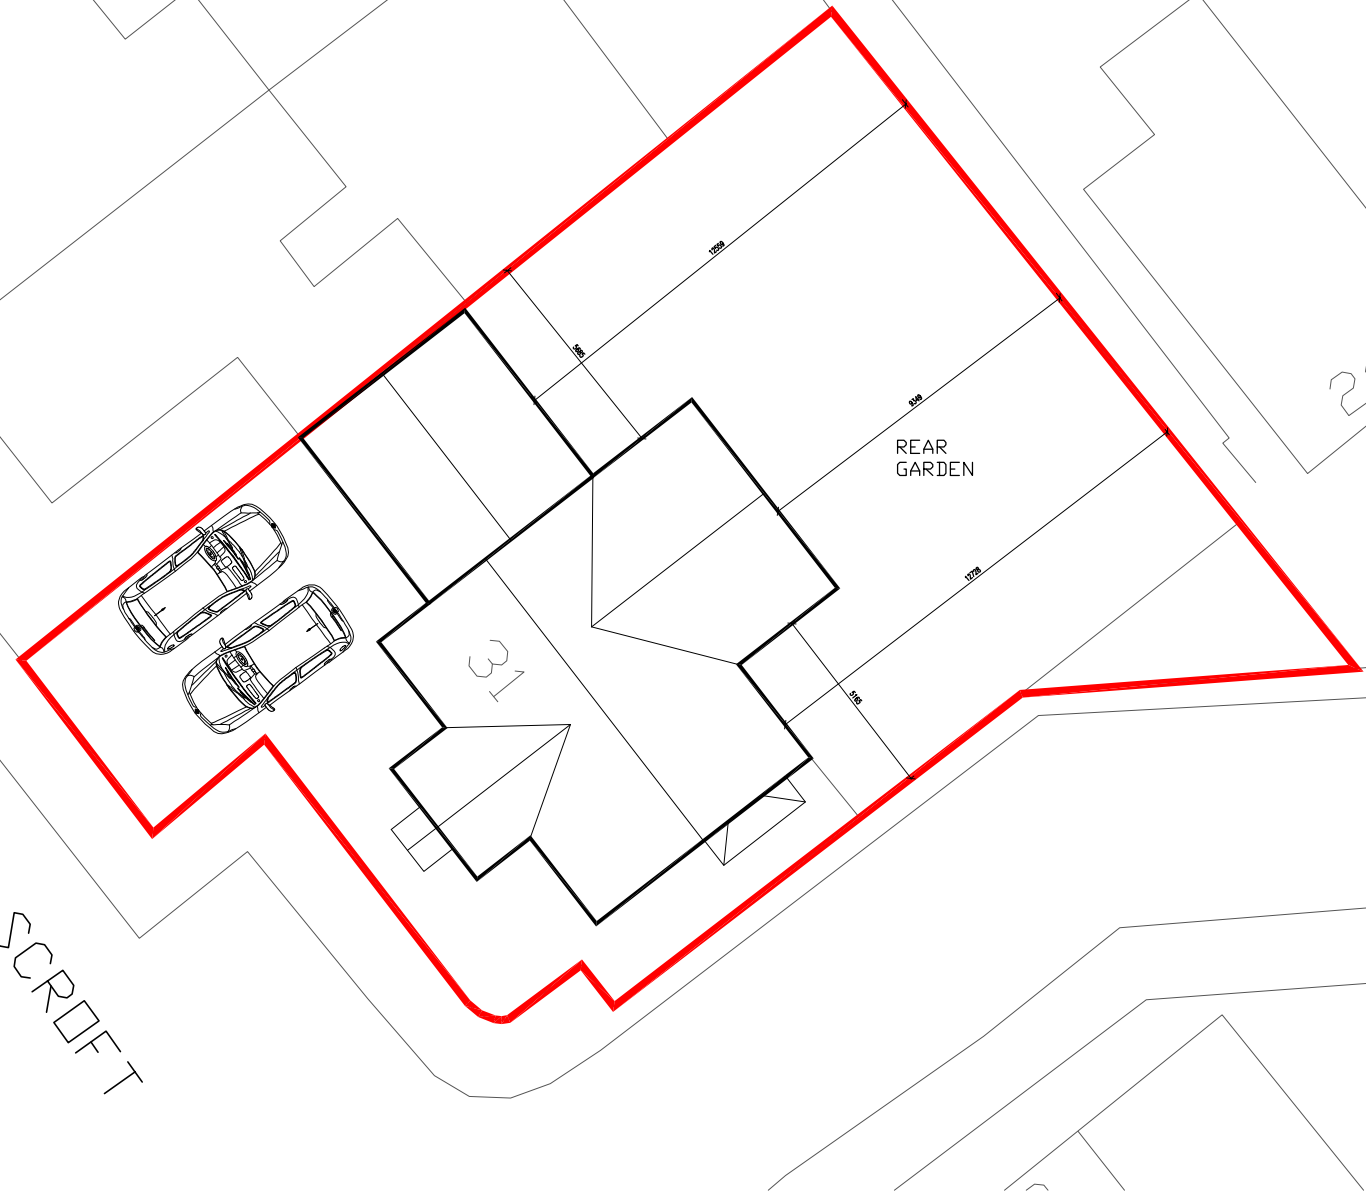


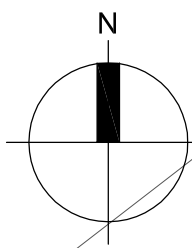

BELLSCROFT

REAR
GARDEN

31

199


198

196

195

194

1:200

 

Rev	Details	Date	By	Chk
Proposed Site Plan				
31 BELLSCROFT, WOMBWELL, BARNLEY, S73 0UZ				
 HIVE SOLUTIONS				
Dwg No: BC-001		Drawn: JB		
Date: Aug 2020		Check: H51		
Scale: 1:200 @ A4		Copyright © AI		