




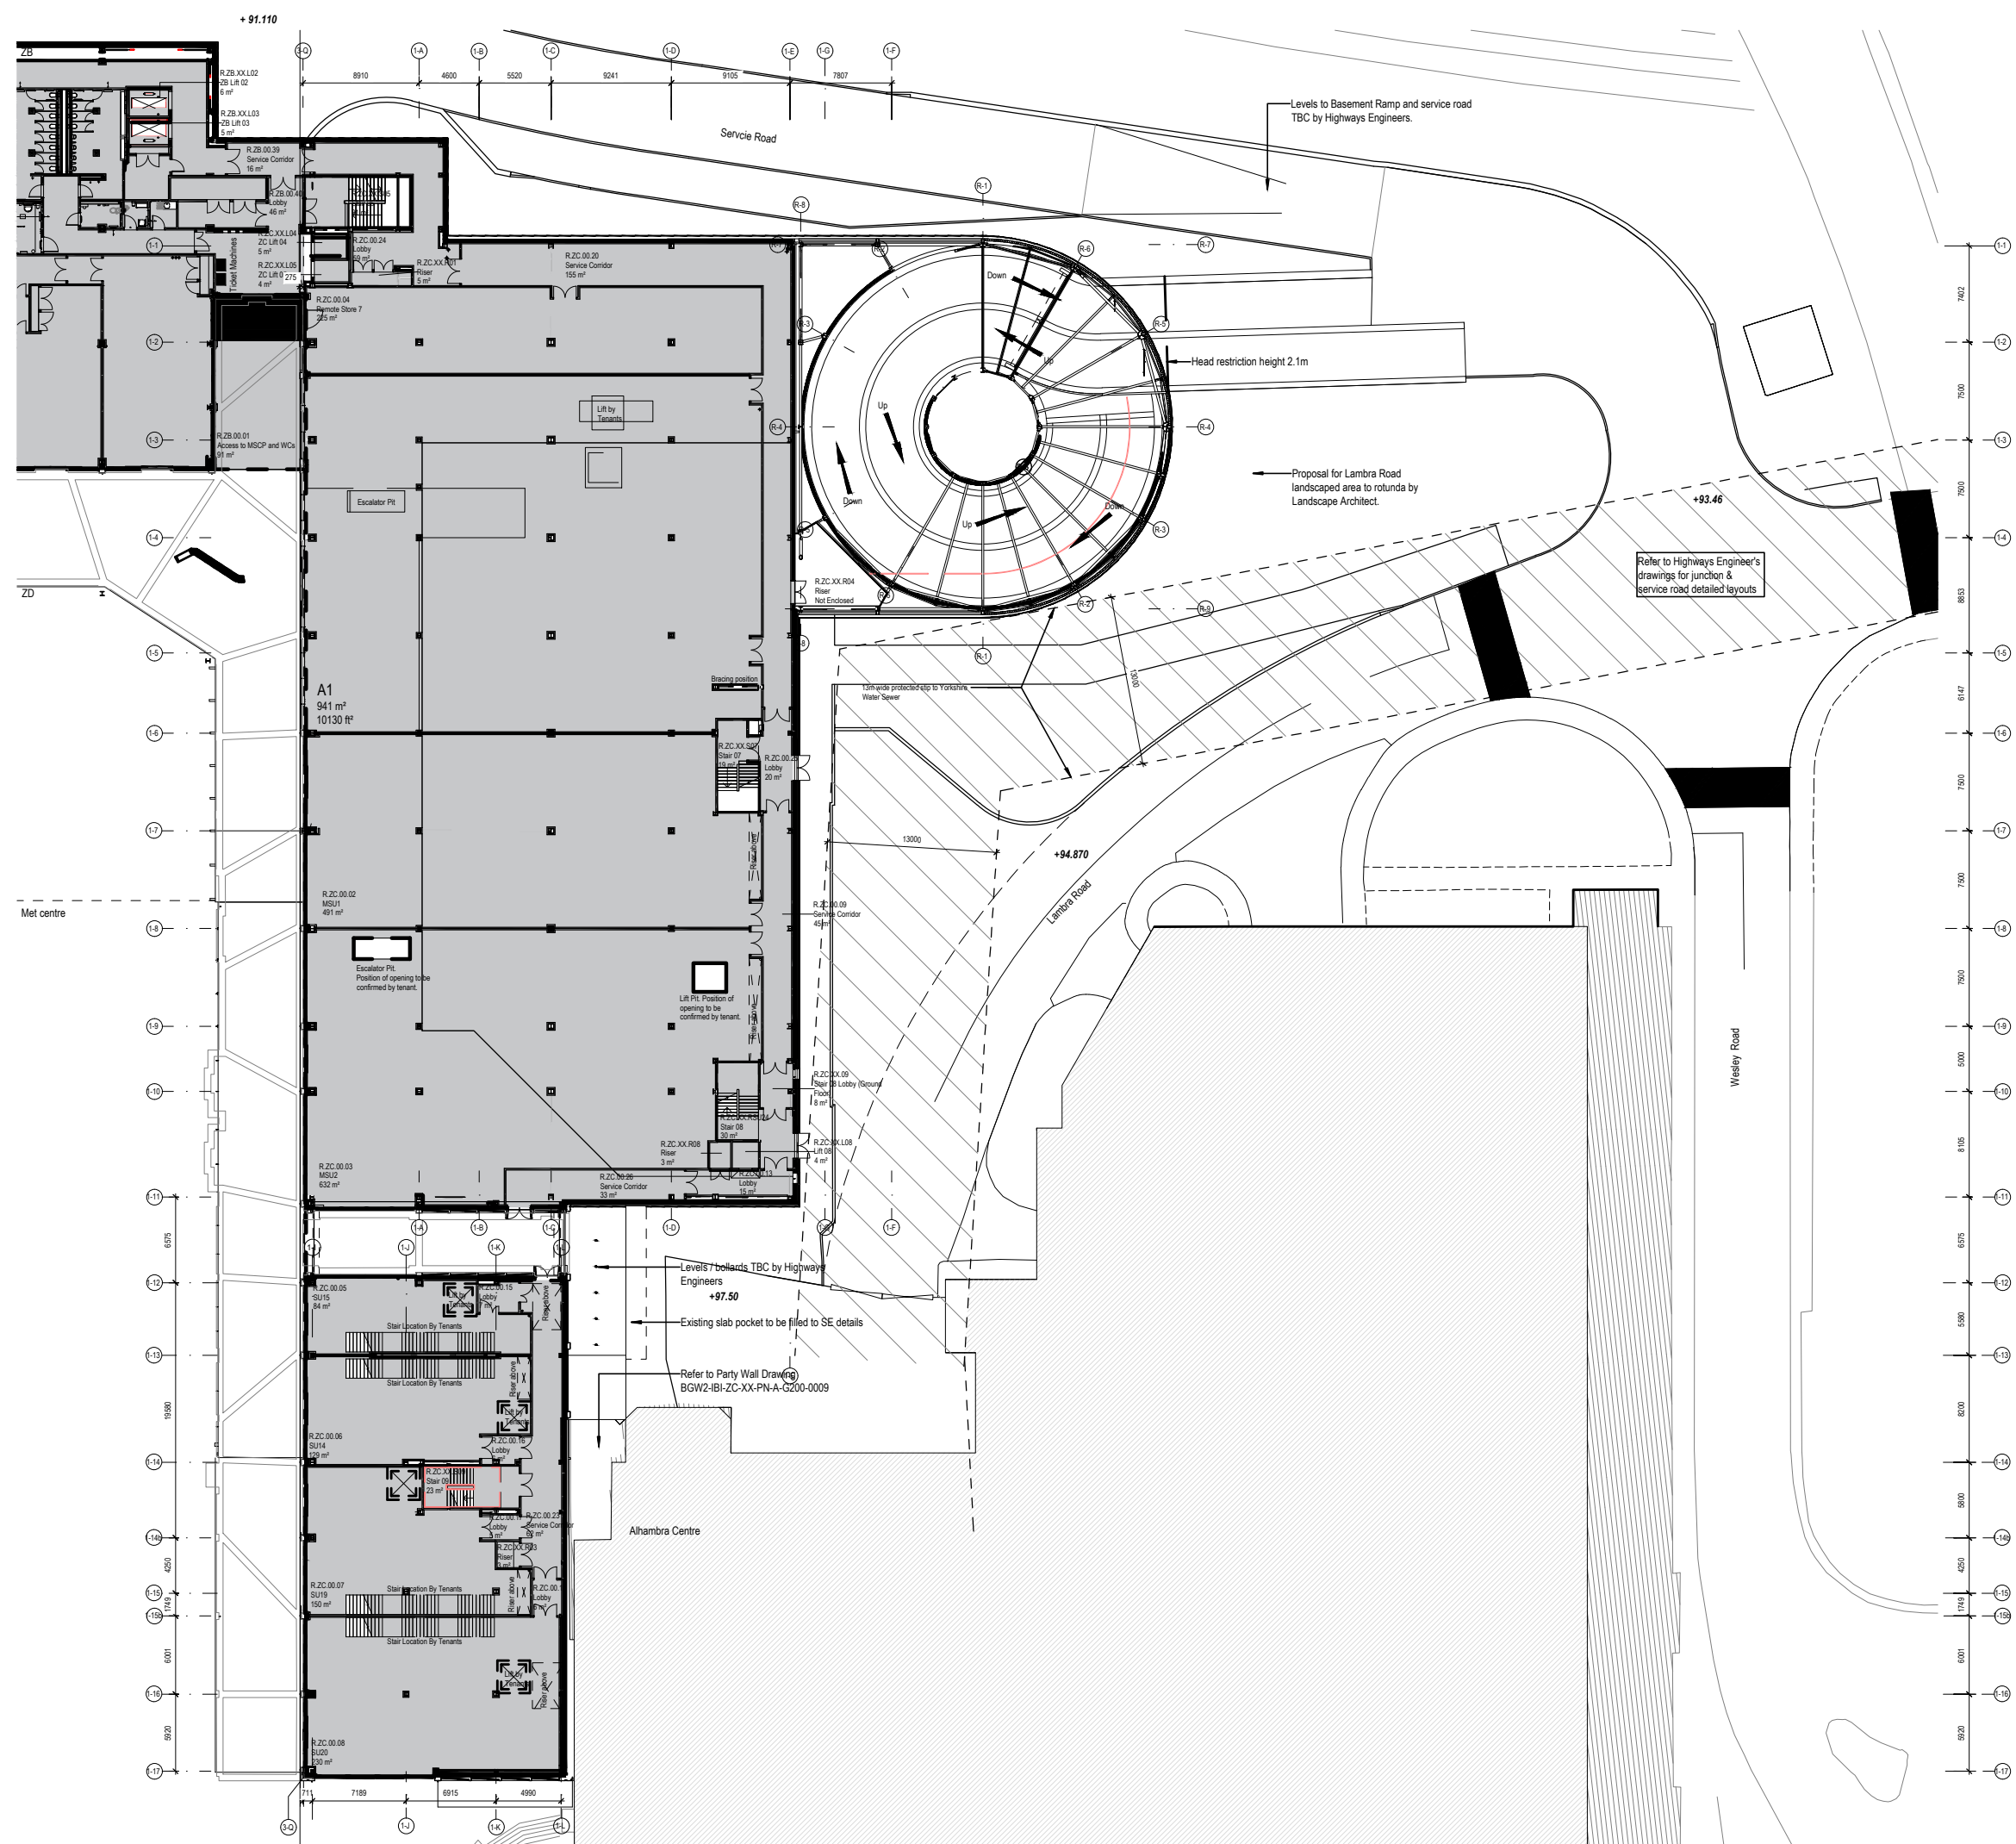

Existing Site Plan
Scale: 1:500@A1

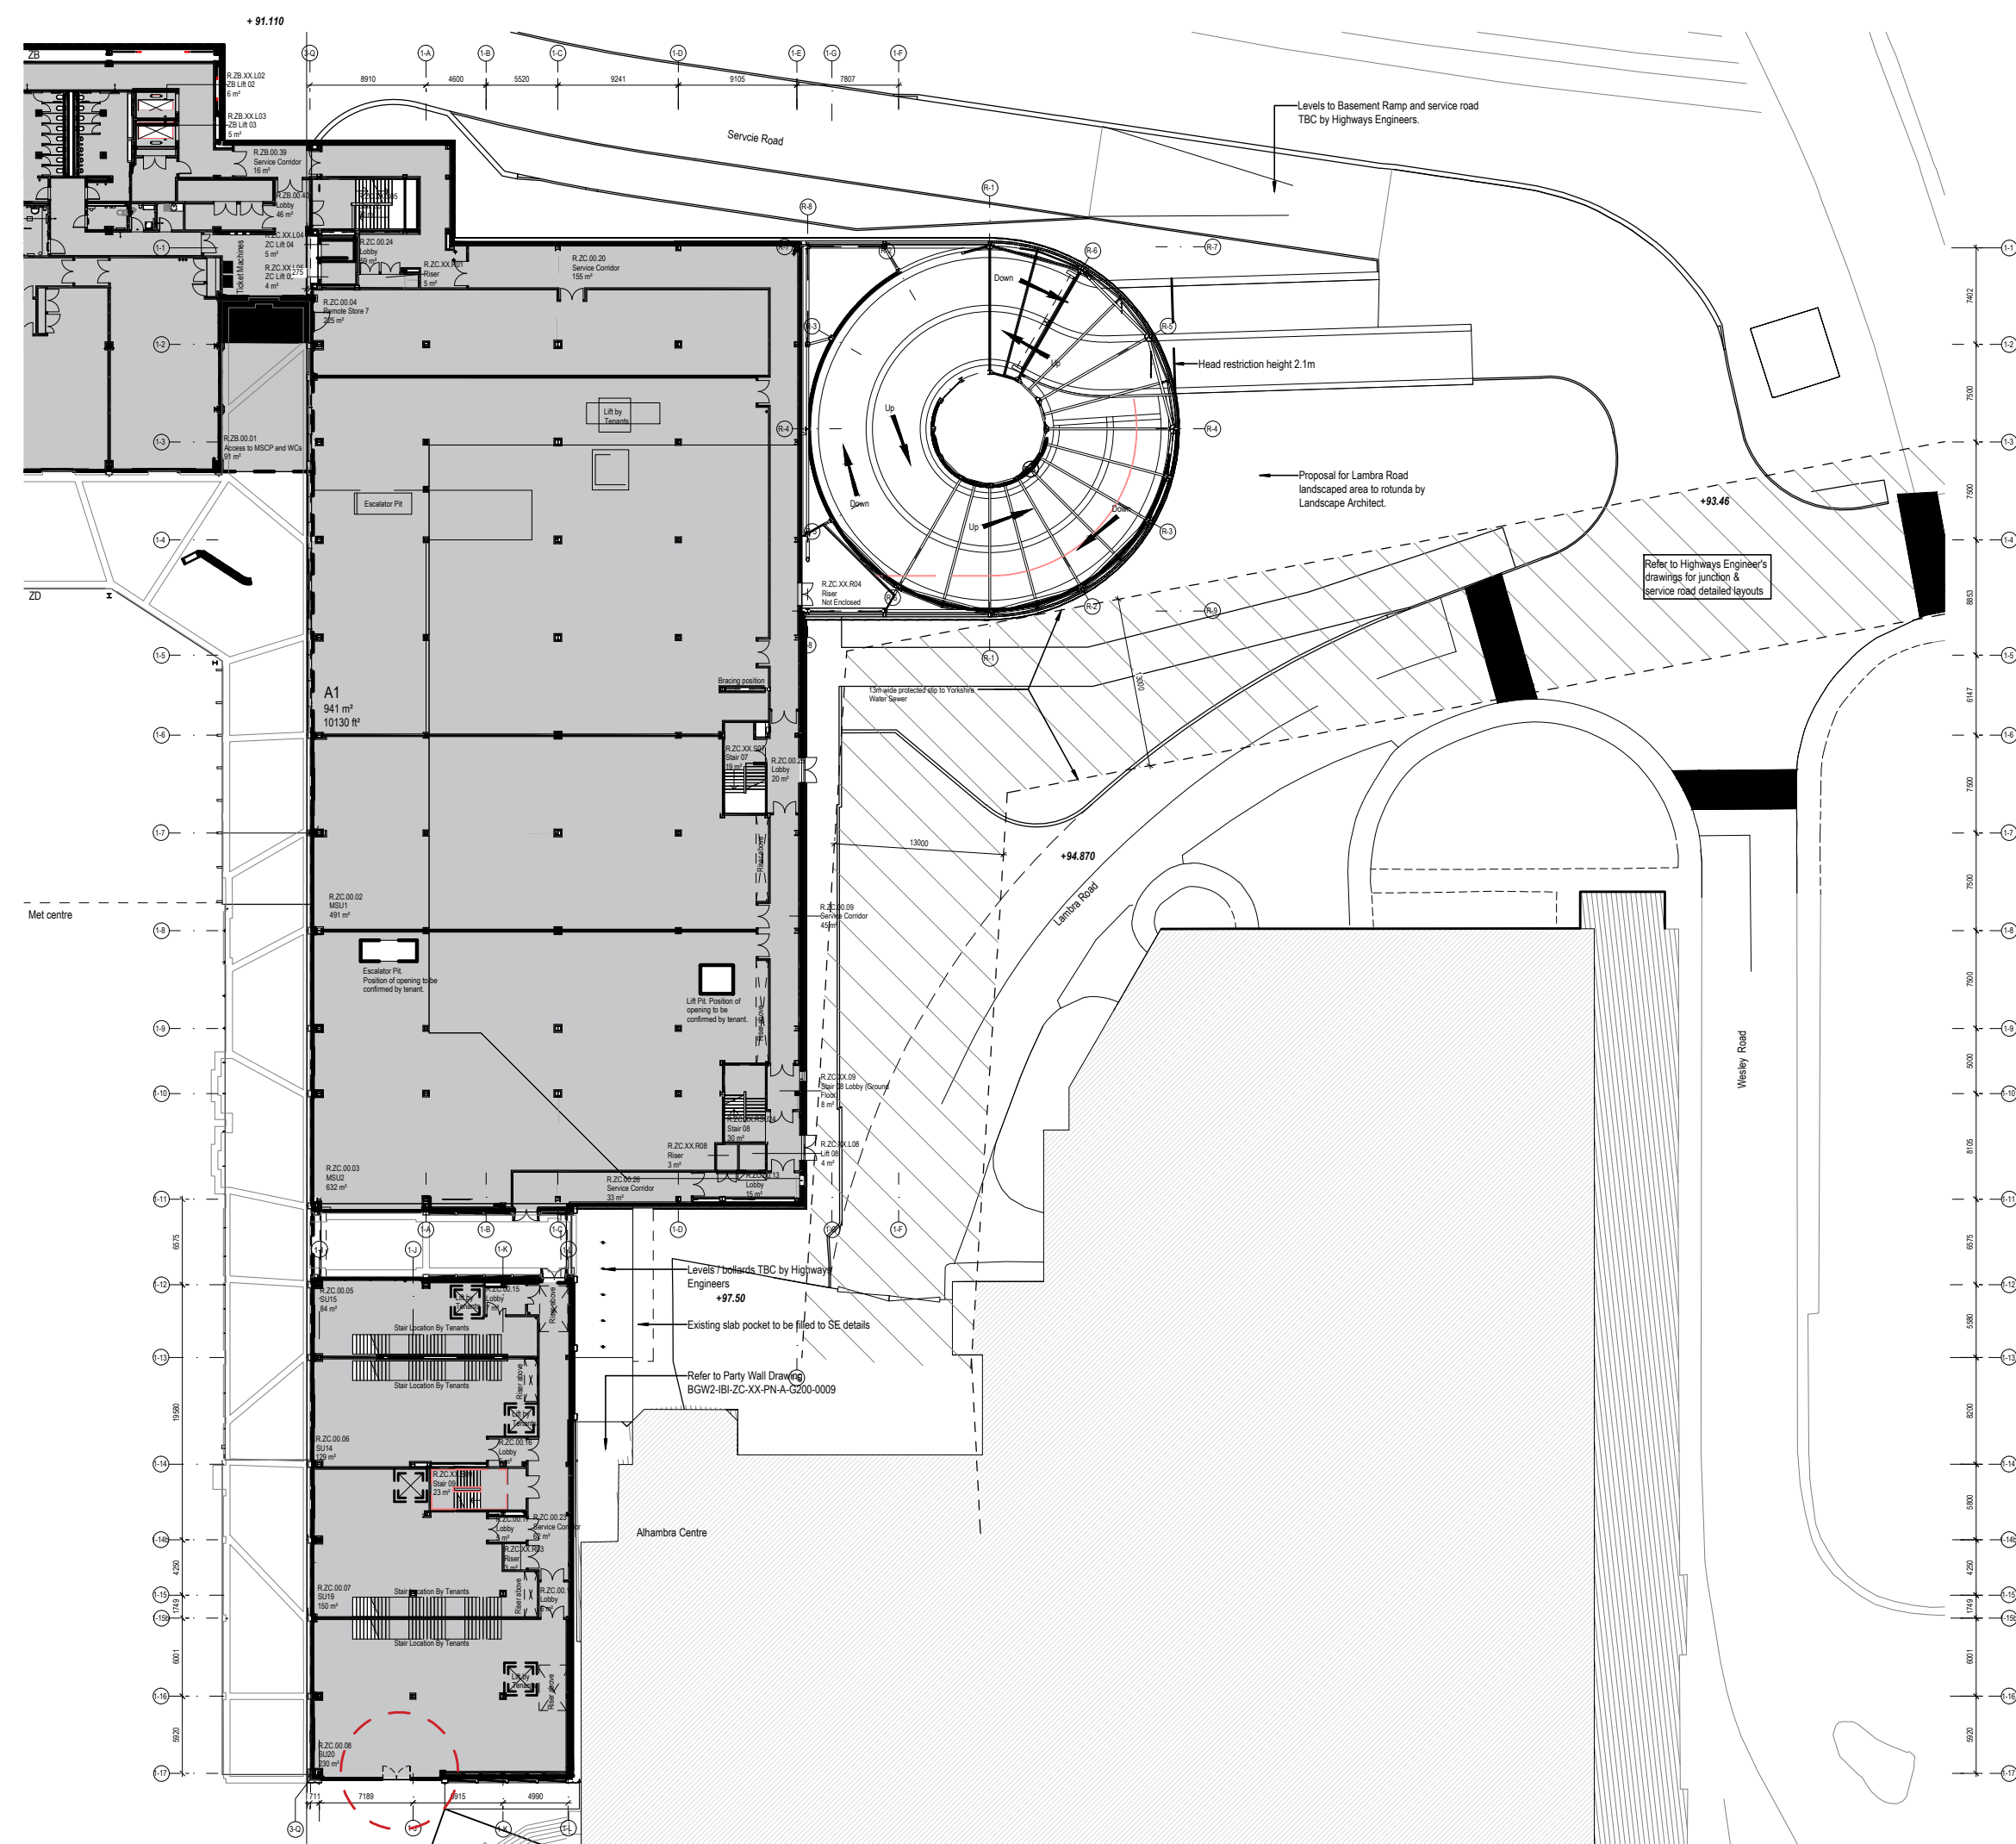

Proposed Site Plan
Scale: 1:500@A1

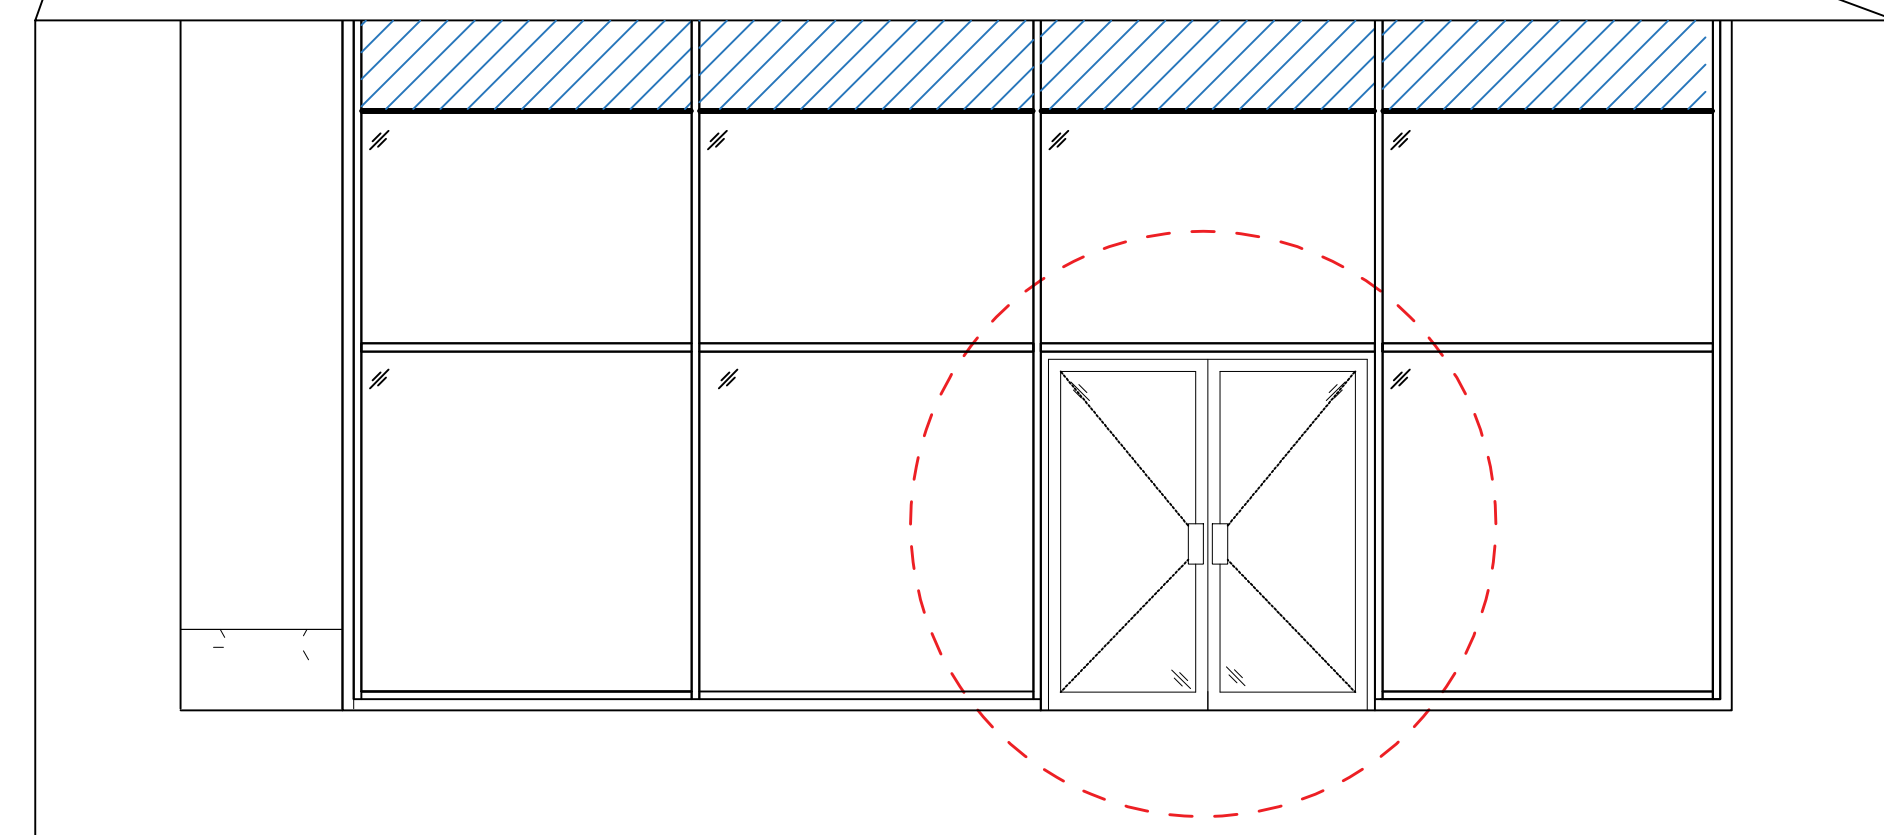

CURRENT REVISION	1a 03 JAN 22
1a 15.12 Initial Design	
BARNESLEY	16 DEC 21
UNIT 20 GLASSWORKS BARNESLEY S70 1SF	
DRG # 0.1	1:50 @ A1
SITE PLAN DETAIL	
200 COFFEE	
THE CONTENTS OF THIS DOCUMENT ARE THE PROPERTY OF 200 DEGREES ROASTERS LTD. AND MUST NOT BE COPIED OR DISTRIBUTED IN WHOLE OR PART WITHOUT FORMAL CONSENT.	