




Notes


1. proposed garage & plant room containing 1no. car parking space and 1no. bike parking space as minimum
2. solid bound driveway
3. patio/paving
4. garden area
5. parking & turning area
6. max. 1:12 gradient ramp: no surface water to be drained to Public Right of Way [PRoW]
7. stone boundary wall
8. pedestrian intervisibility splay
9. replace existing bollard
10. contrasting texture forming edge to PRoW and road e.g stone setts
11. remove existing bollard

Proposed Surface Finishes (inset @1:100):

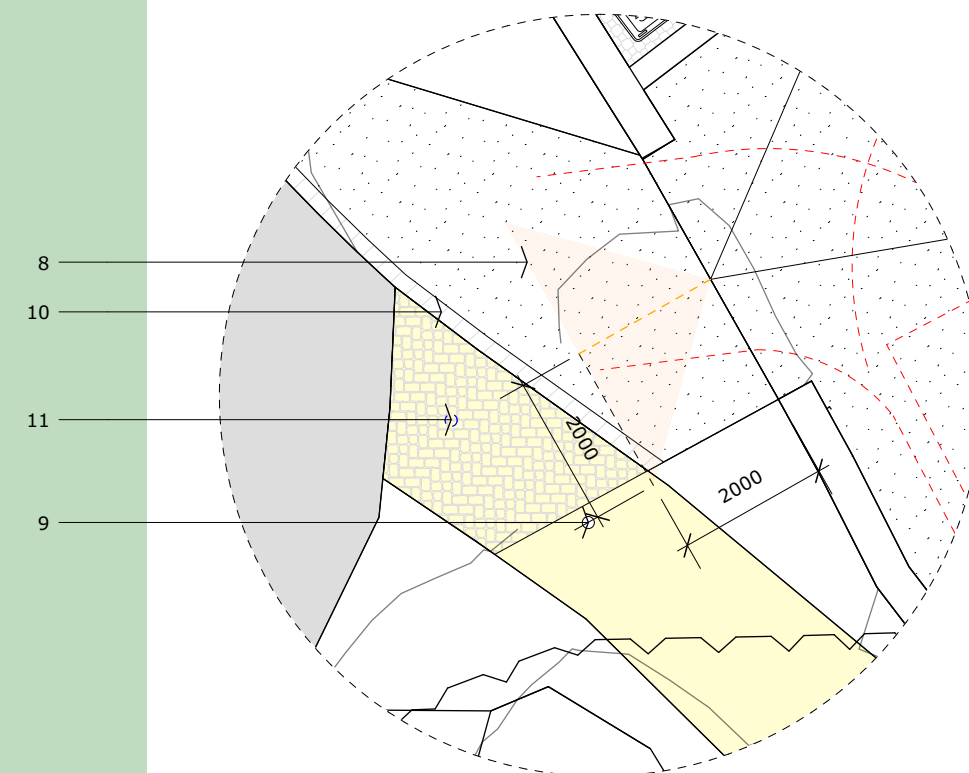

Key:

	green roof		patio/paving
	solid bound driveway		stone setts
	Public Right of Way [PRoW]		

 

HEM
ARCHITECTS

📍 Parkhead House, Carver Street,
Sheffield, S1 4FS
☎ 0114 442 0123
💻 hemarchitects.co.uk
✉ hello@hemarchitects.co.uk

Scale @ A3: 1:200

Purpose: For Information

Status: S2 Revision: P6

Drawn: LDS Checked: CT

P6 08/03/23 LDS
P5 02/08/22 CT

Green Moor

Proposed Site/Block Plan



Client: Alex Barrett

Drawing No: PT401-PTA-00-ZZ-DR-A-00102

for information
site boundary

This drawing is the copyright of HEM Architects & should not be reproduced in whole or in part without their written permission.

PT401-PTA-00-ZZ-M3-A-00101.vwx

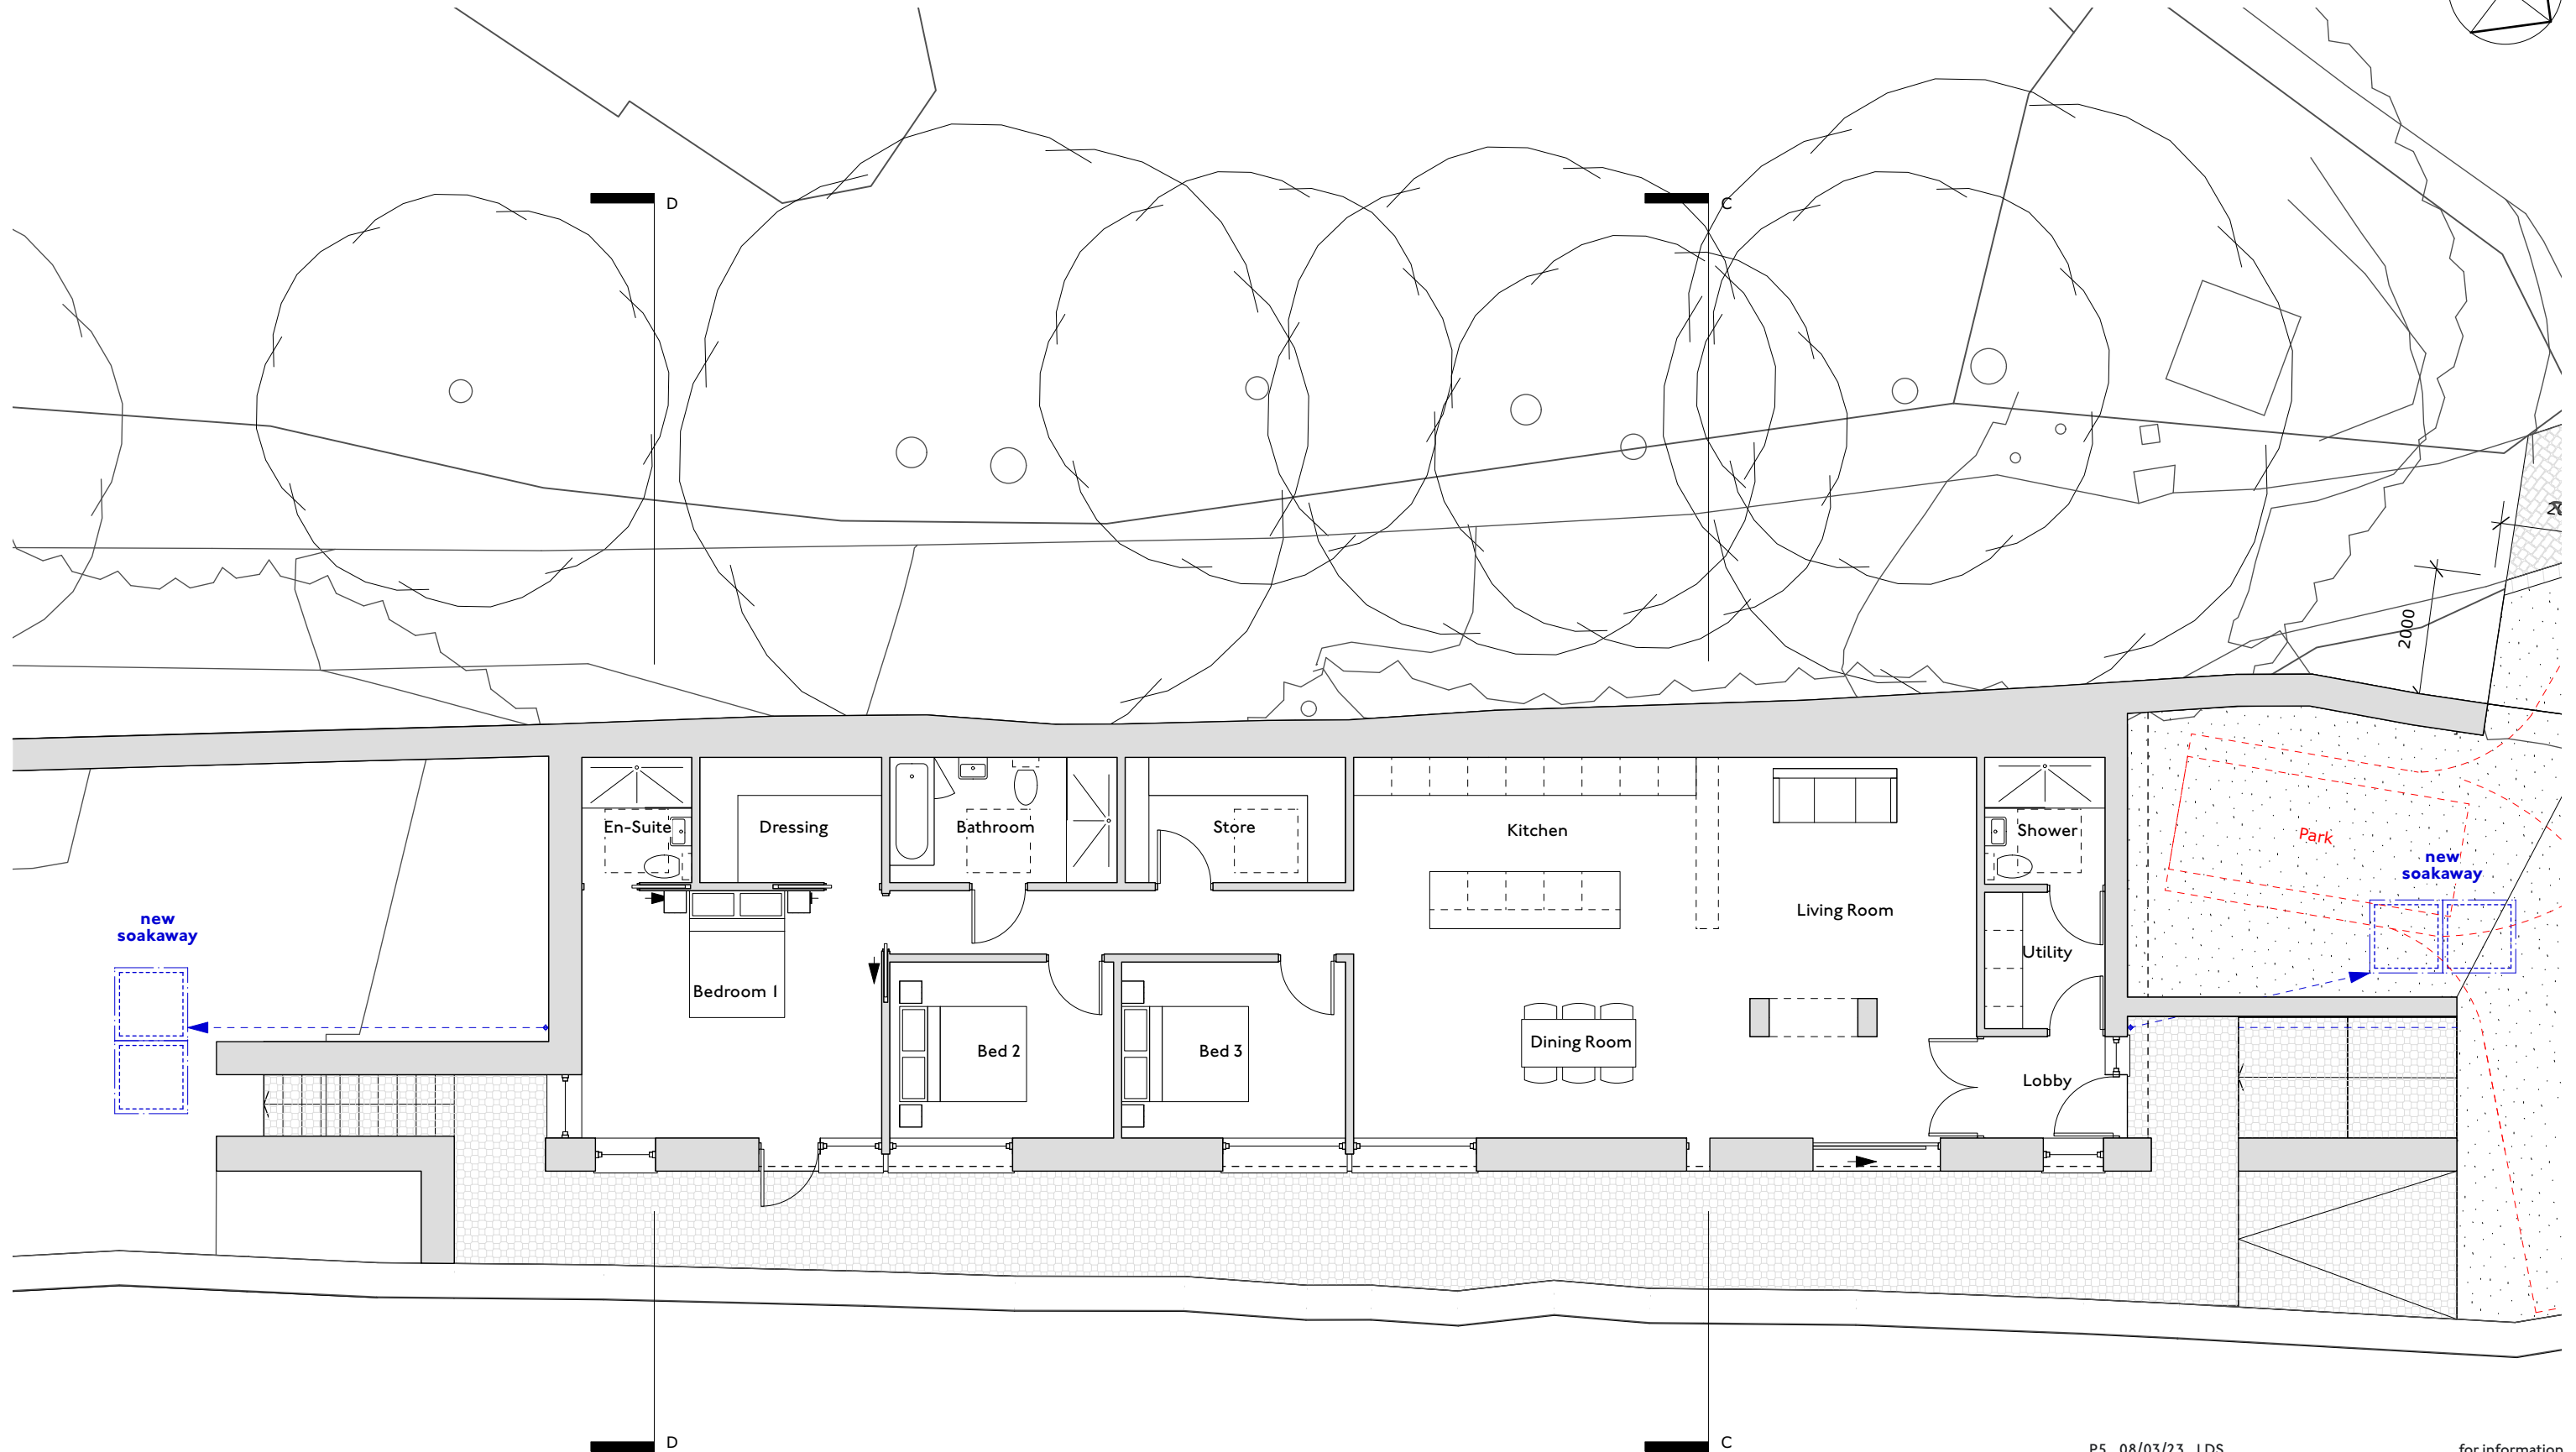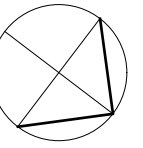

HEM
ARCHITECTS

📍 Parkhead House, Carver Street,
Sheffield, S1 4FS
☎ 0114 442 0123
💻 hemarchitects.co.uk
✉ hello@hemarchitects.co.uk

Scale @ A3: 1:100

Purpose: For Information

Status: S2 **Revision:** P5

Drawn: LDS **Checked:** CT

P5 08/03/23 LDS
P4 20/07/22 CT

for information
section lines shown

Green Moor


Proposed Floor Plan

Client: Alex Barrett

Drawing No: PT401-PTA-00-ZZ-DR-A-00103

This drawing is the copyright of HEM Architects & should not be reproduced in whole or in part without their written permission.

PT401-PTA-00-ZZ-M3-A-00101.vwx

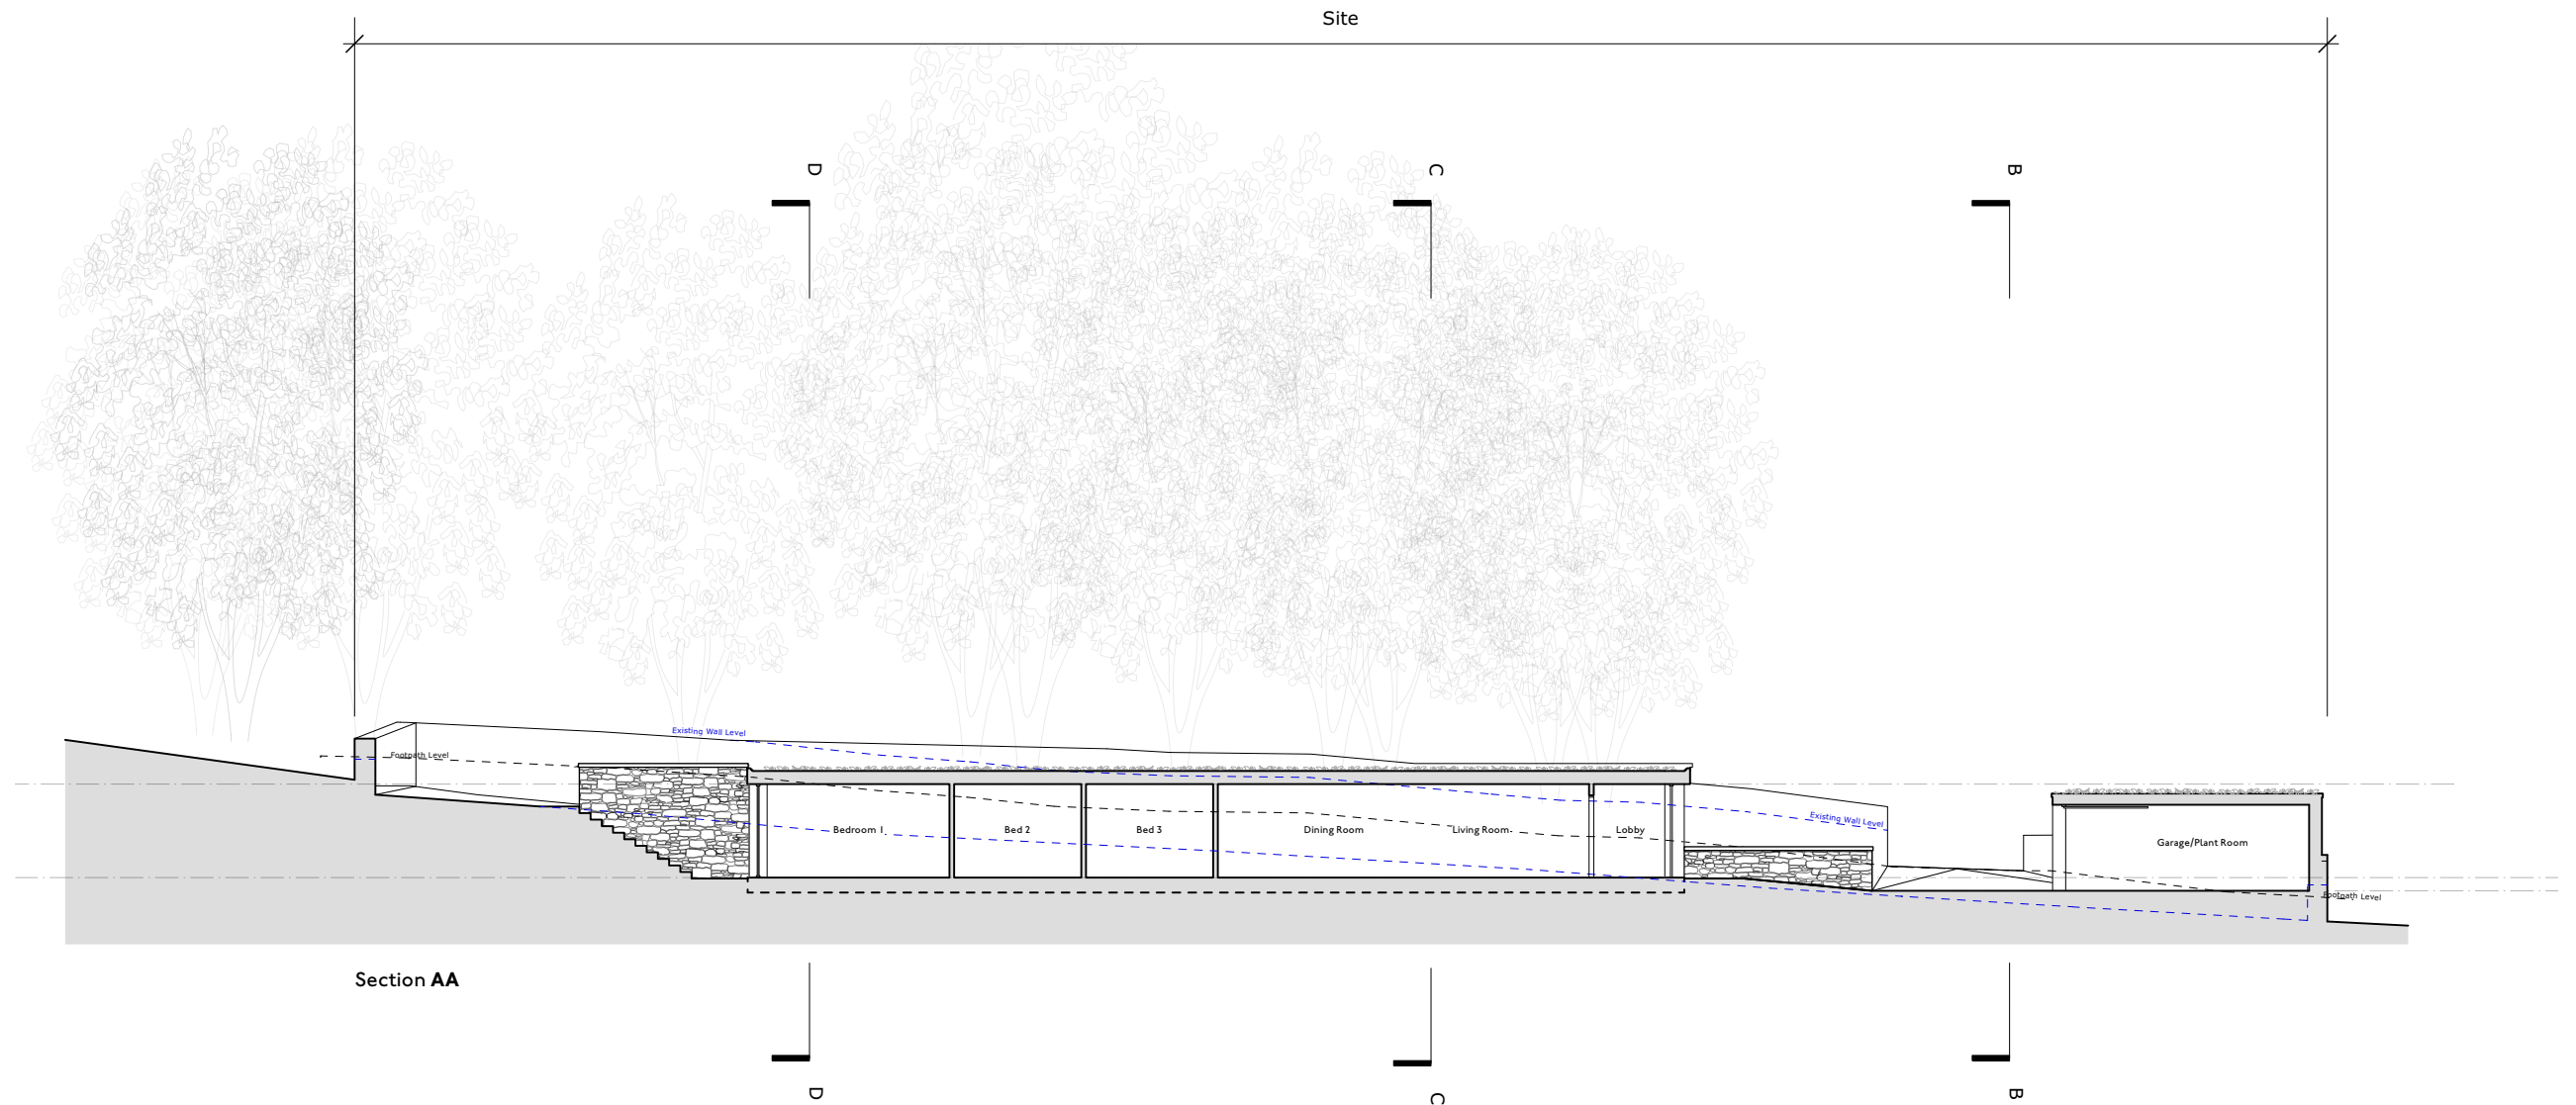

Section AA

HEM
ARCHITECTS

📍 Parkhead House, Carver Street,
Sheffield, S1 4FS
☎ 0114 442 0123
💻 hemarchitects.co.uk
✉ hello@hemarchitects.co.uk

Scale @ A3: 1:200

Purpose: For Information

Status: S2 **Revision:** P4

Drawn: LDS **Checked:** CT

P4 14/03/23 LDS
P3 29/06/22 LDS

for comment
following client comment

Green Moor


Proposed Section AA

Client: Alex Barrett

Drawing No: PT401-PTA-00-ZZ-DR-A-00110

This drawing is the copyright of HEM Architects & should not be reproduced in whole or in part without their written permission.

PT401-PTA-00-ZZ-M3-A-00101.vwx

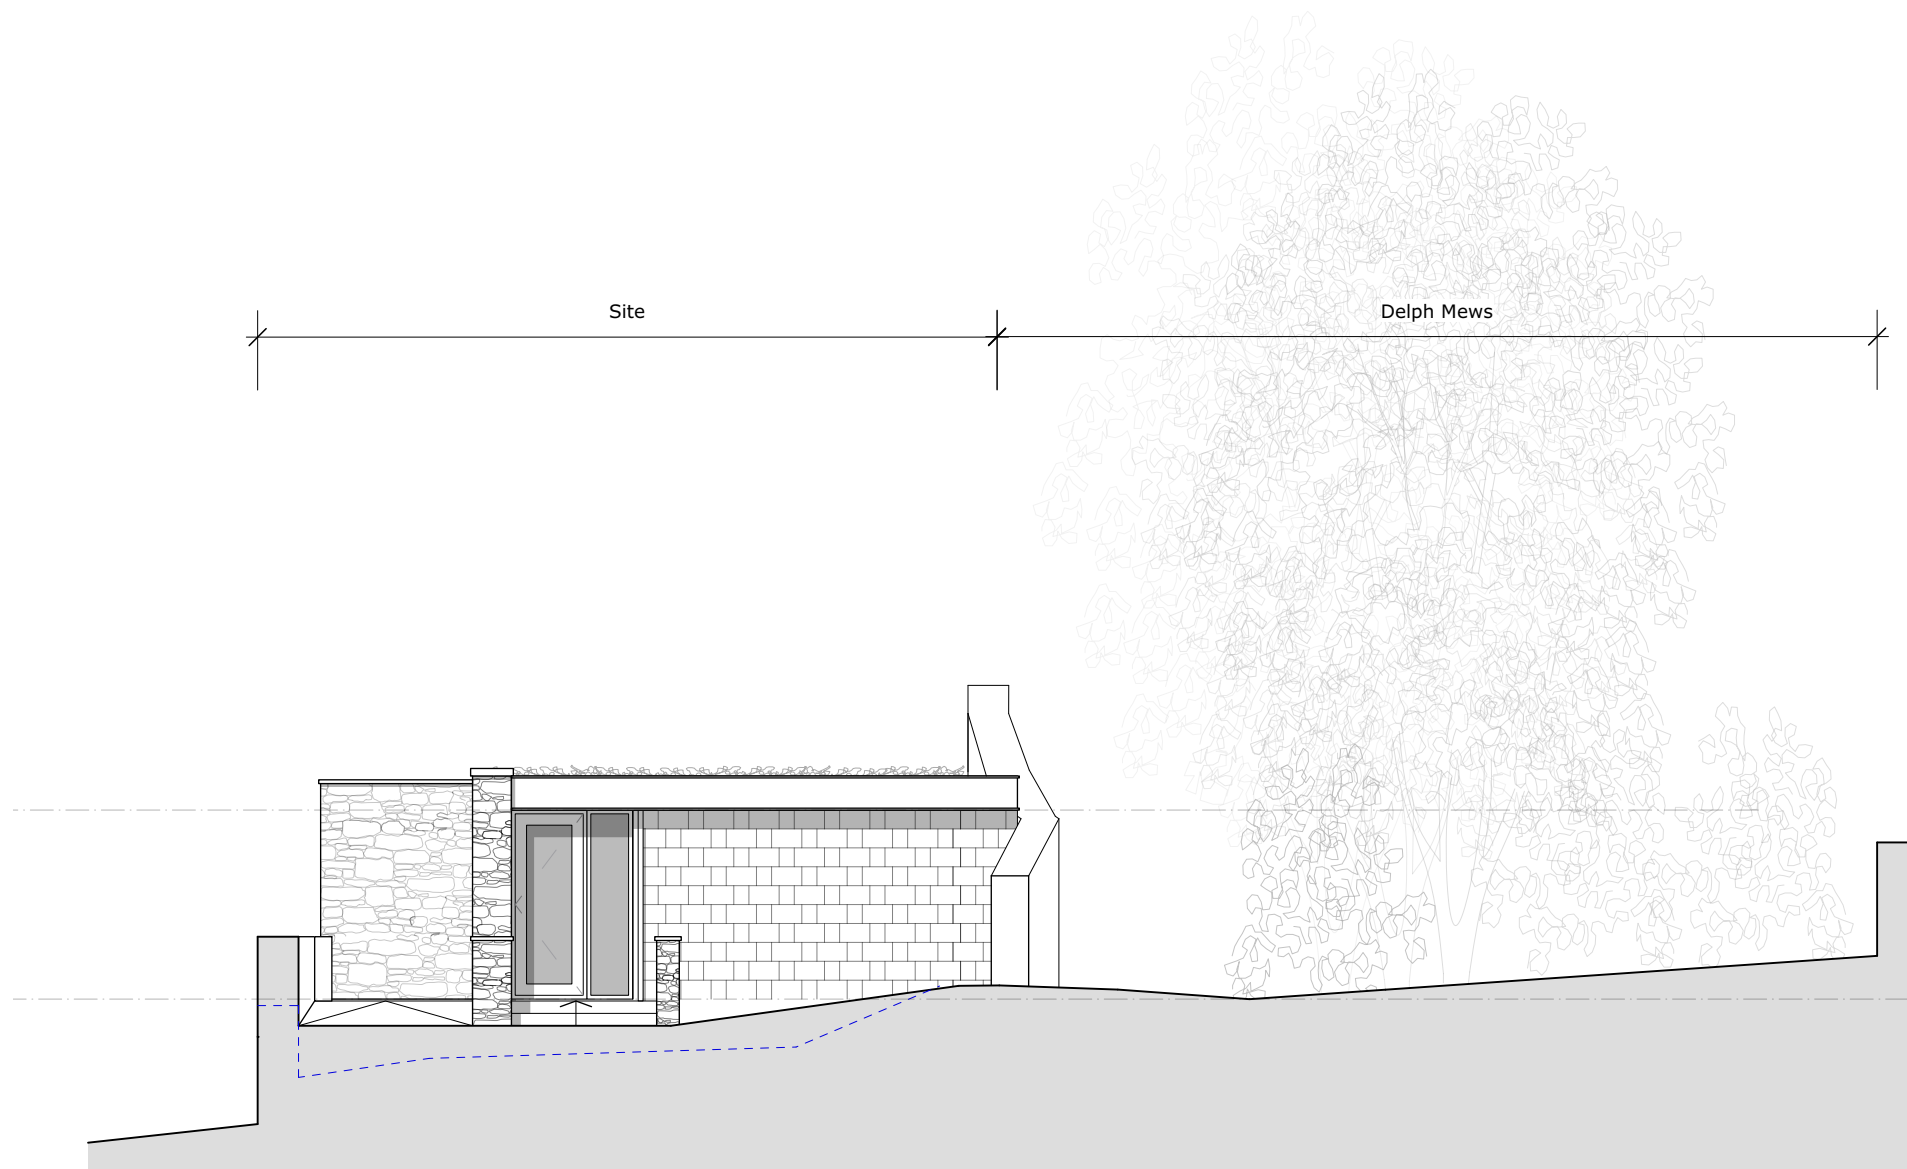

Section BB

HEM
ARCHITECTS

📍 Parkhead House, Carver Street,
Sheffield, S1 4FS
☎ 0114 442 0123
💻 hemarchitects.co.uk
✉ hello@hemarchitects.co.uk

Scale @ A3: 1:100

Purpose: For Information

Status: S2 **Revision:** P4

Drawn: LDS **Checked:** CT

P4 14/03/23 LDS
P3 29/06/22 CT

for comment
client comments

Green Moor


Proposed Section BB

Client: Alex Barrett

Drawing No: PT401-PTA-00-ZZ-DR-A-00111

This drawing is the copyright of HEM Architects & should not be reproduced in whole or in part without their written permission.

PT401-PTA-00-ZZ-M3-A-00101.vwx

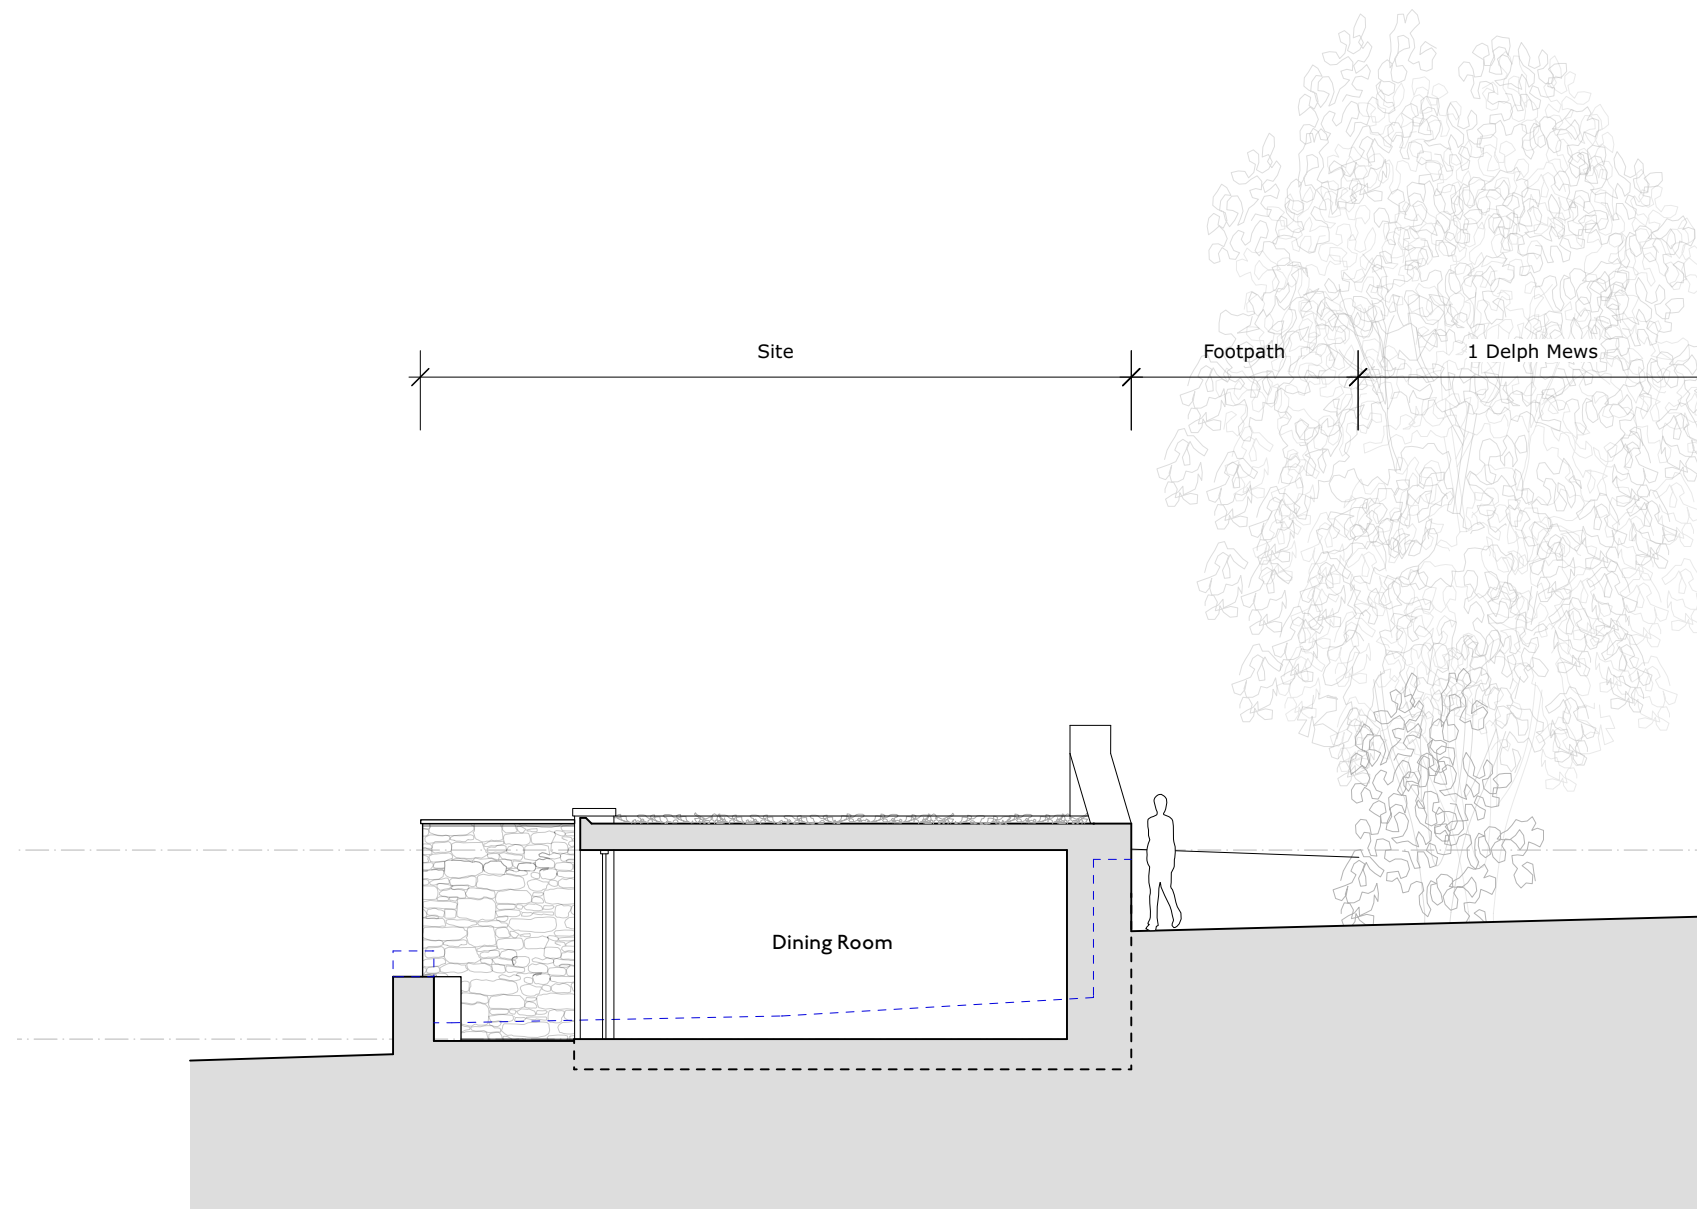

Section CC

HEM
ARCHITECTS

📍 Parkhead House, Carver Street,
Sheffield, S1 4FS
☎ 0114 442 0123
💻 hemarchitects.co.uk
✉ hello@hemarchitects.co.uk

Scale @ A3: 1:100

Purpose: For Information

Status: S2 Revision: P4

Drawn: LDS Checked: CT

P4 14/03/23 LDS
P3 29/06/22 CT

for comment
client comments

Green Moor


Proposed Section CC

Client: Alex Barrett

Drawing No: PT401-PTA-00-ZZ-DR-A-00112

This drawing is the copyright of HEM Architects & should not be reproduced in whole or in part without their written permission.

PT401-PTA-00-ZZ-M3-A-00101.vwx

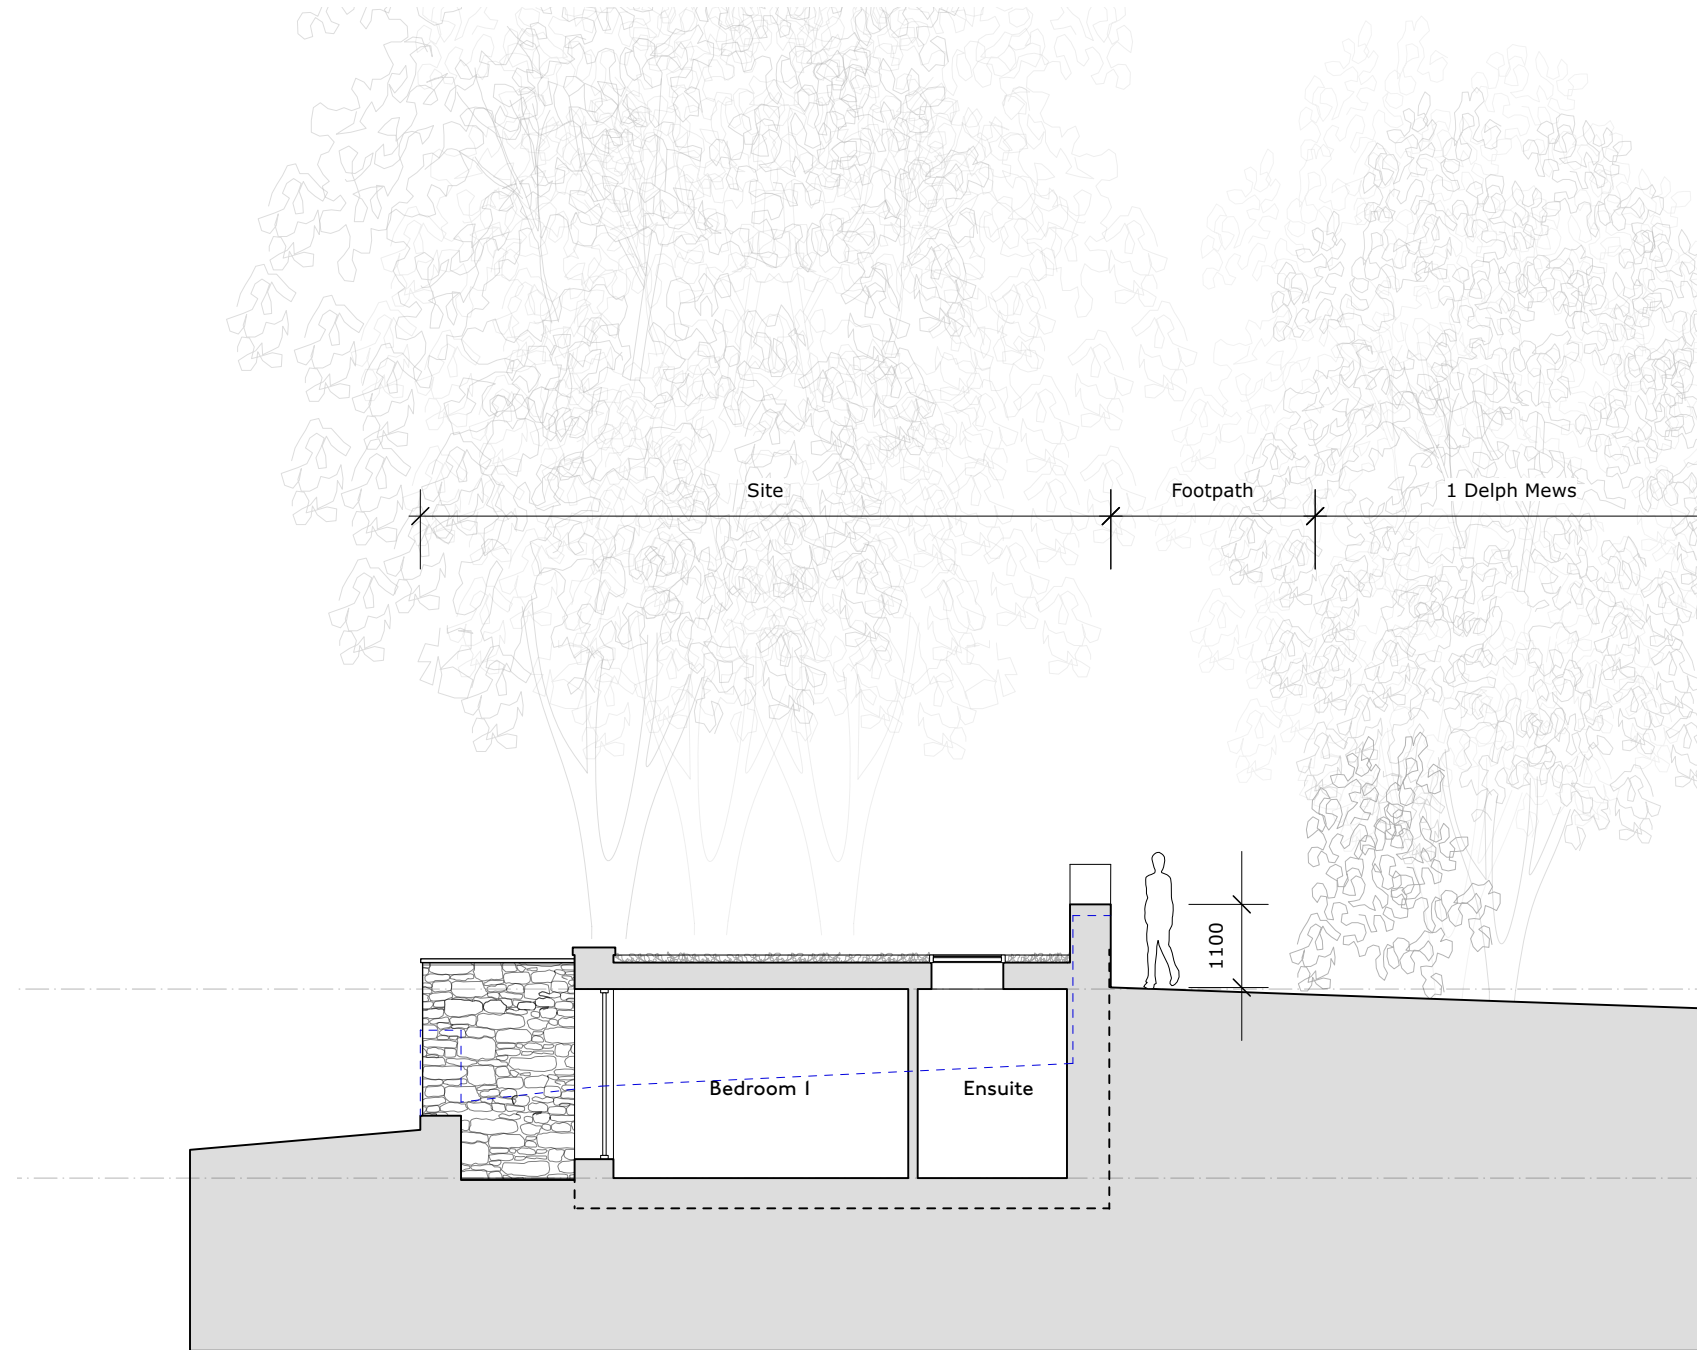

Section DD

HEM
ARCHITECTS

Parkhead House, Carver Street,
 Sheffield, S1 4FS
 0114 442 0123
 hemarchitects.co.uk
 hello@hemarchitects.co.uk

Scale @ A3: 1:100

Purpose: For Information

Status: S2 Revision: P5

Drawn: LDS Checked: CT

P5 14/03/23 LDS
 P4 20/07/22 CT

for comment
 rooflight shown

Green Moor


Proposed Section DD

Client: Alex Barrett


Drawing No: PT401-PTA-00-ZZ-DR-A-00113

This drawing is the copyright of HEM Architects & should not be reproduced in whole or in part without their written permission.

PT401-PTA-00-ZZ-M3-A-00101.vwx

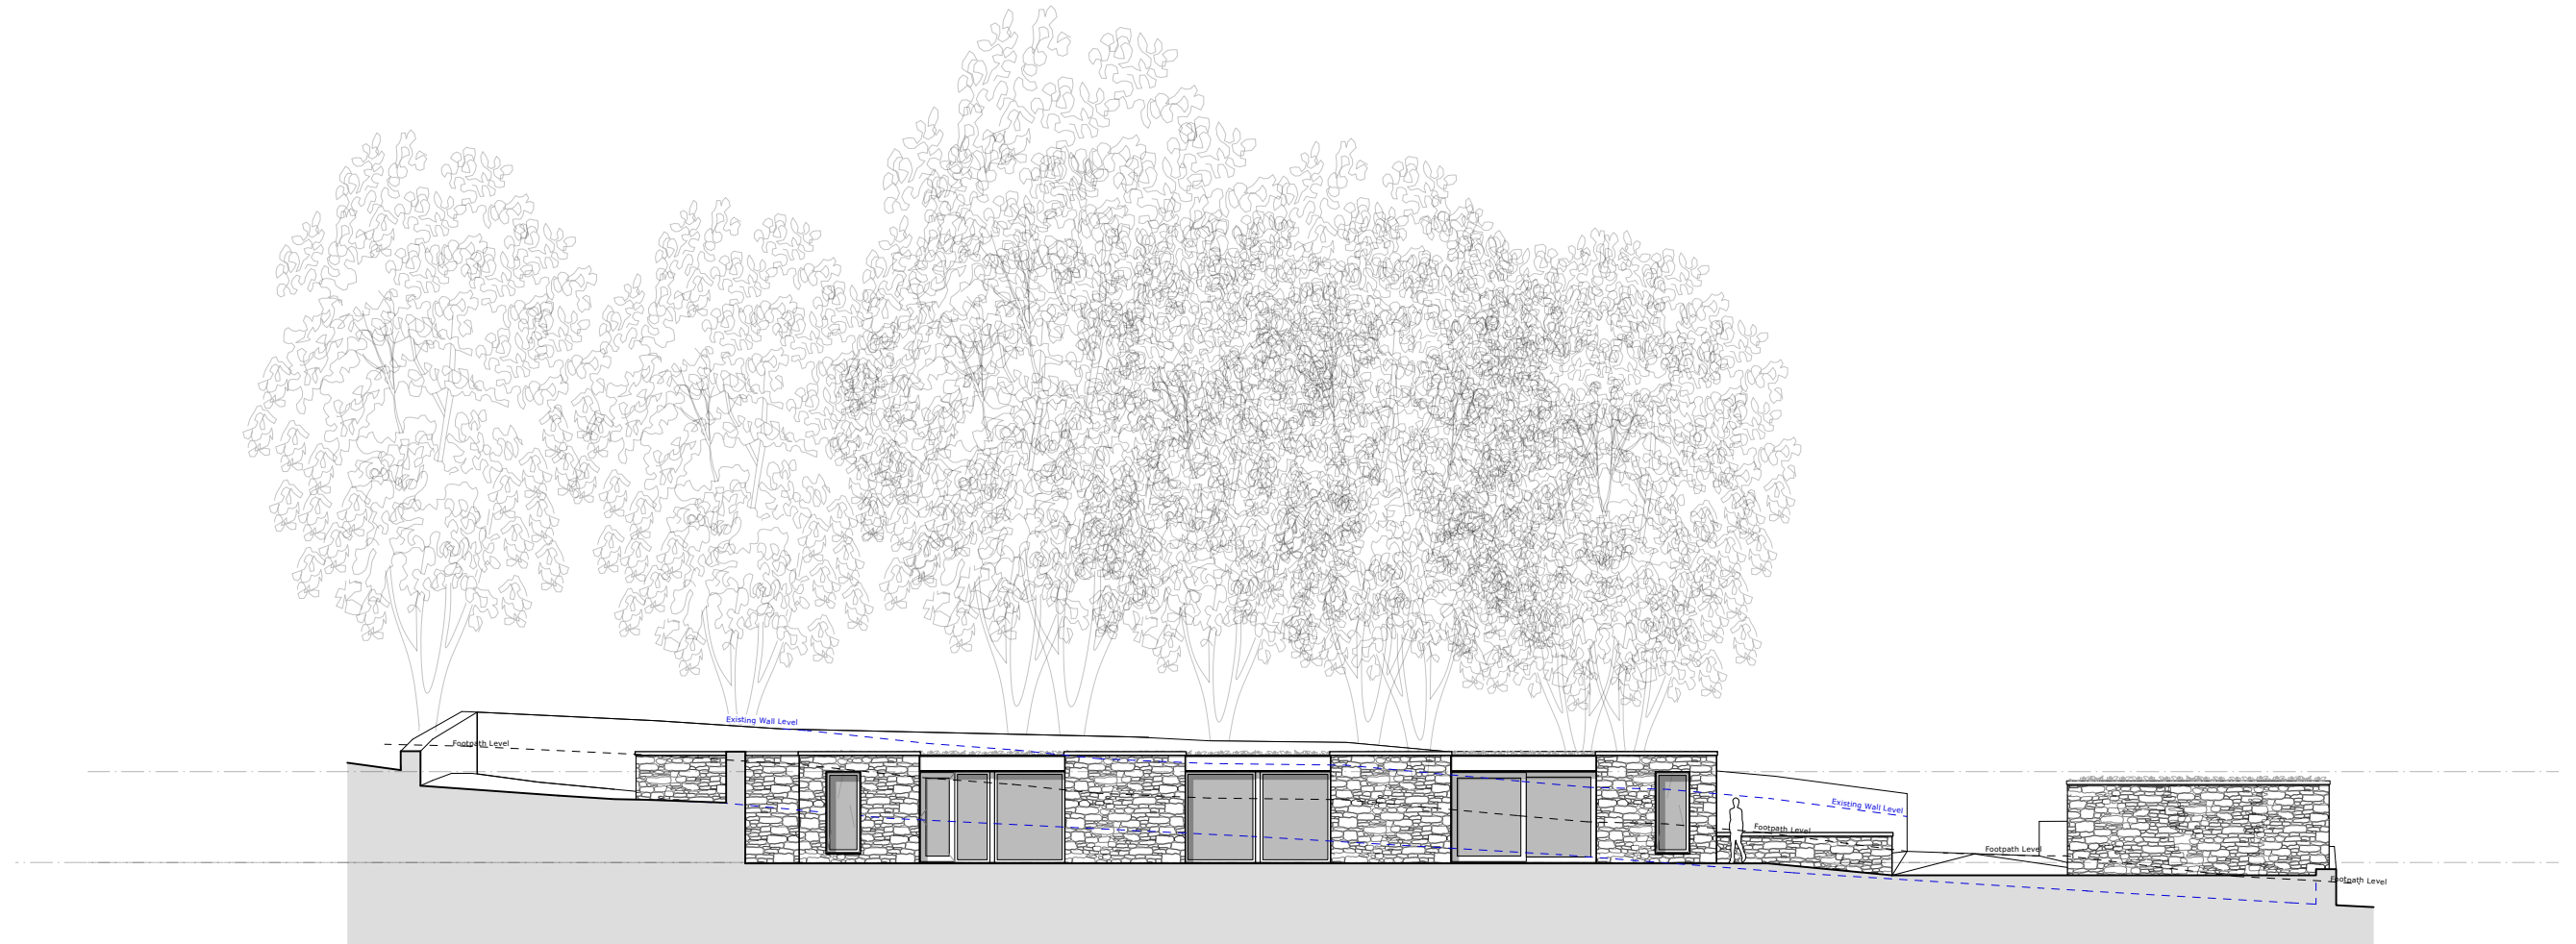

Site Elevation [Facing Dwelling]

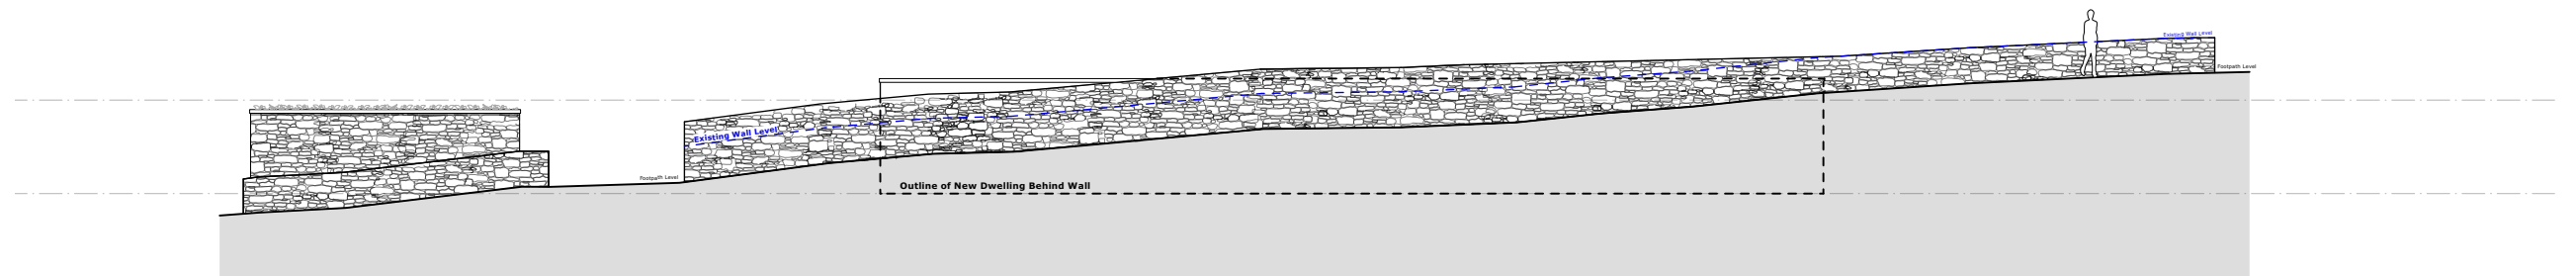

Site Elevation [From Delph Mews]

HEM
ARCHITECTS

📍 Parkhead House, Carver Street,
Sheffield, S1 4FS
☎ 0114 442 0123
💻 hemarchitects.co.uk
✉ hello@hemarchitects.co.uk

Scale @ A3: 1:200

Purpose: For Information

Status: S2 Revision: P4

Drawn: LDS Checked: CT

P4 14/03/23 LDS
P3 29/06/22 CT

for comment
client comments

Green Moor


Proposed Elevations 1

Client: Alex Barrett


Drawing No: PT401-PTA-00-ZZ-DR-A-00120

This drawing is the copyright of HEM Architects & should not be reproduced in whole or in part without their written permission.


PT401-PTA-00-ZZ-M3-A-00101.vwx

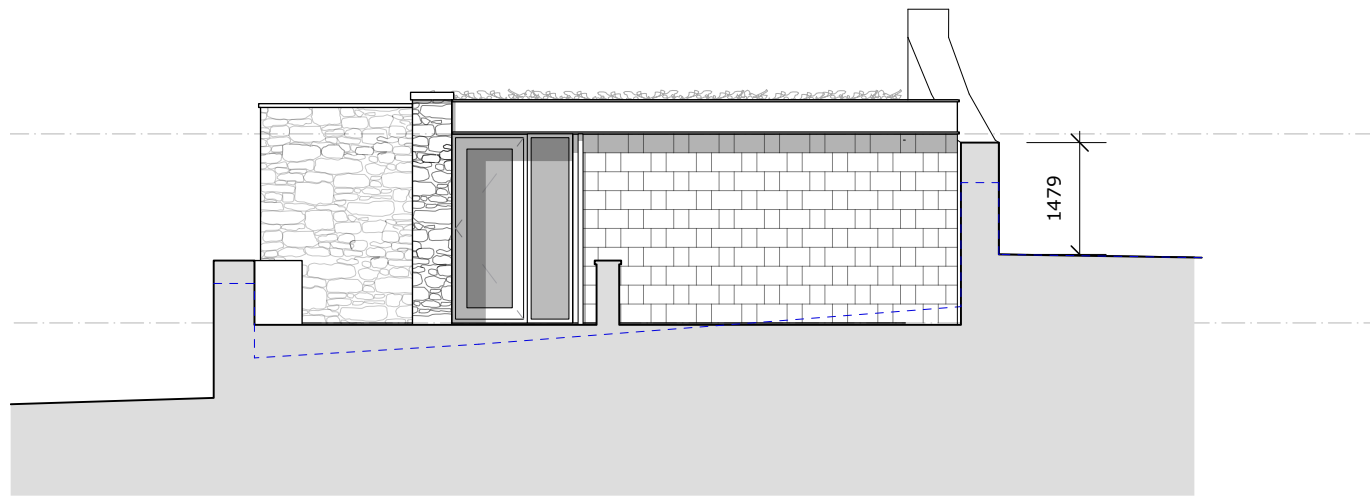

Side Elevation [Entrance]

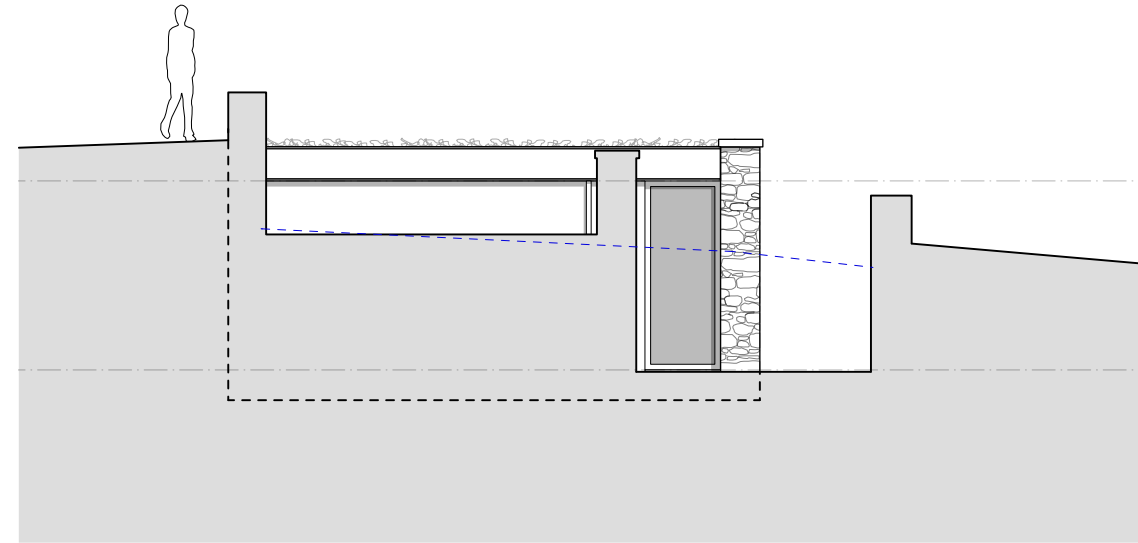

Side Elevation [Top of Site]

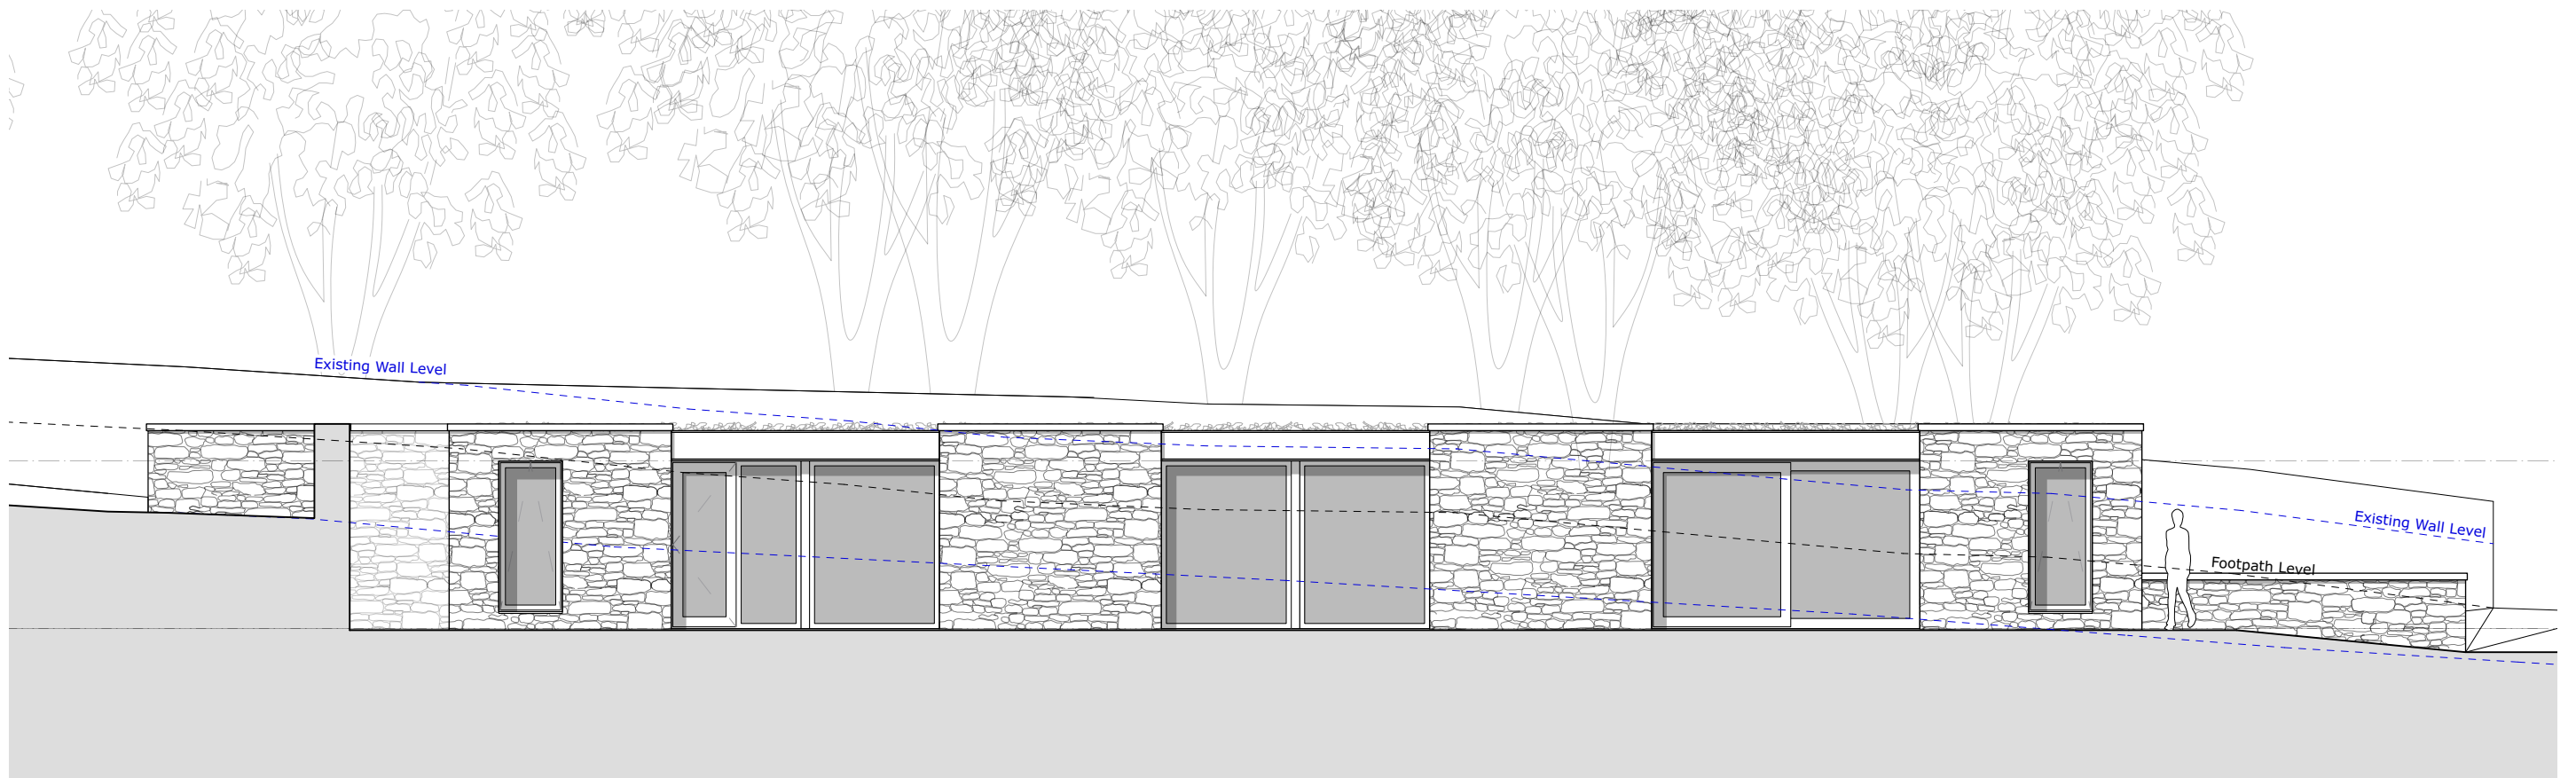

Front Elevation

HEM
ARCHITECTS

📍 Parkhead House, Carver Street,
Sheffield, S1 4FS
☎ 0114 442 0123
💻 hemarchitects.co.uk
✉ hello@hemarchitects.co.uk

Scale @ A3: 1:100

Purpose: For Information

Status: S2 Revision: P4

Drawn: LDS Checked: CT

P4 14/03/23 LDS
P3 29/06/22 CT

for comment
client comments

Green Moor

Proposed Elevations 2


Client: Alex Barrett

Drawing No: PT401-PTA-00-ZZ-DR-A-00121


This drawing is the copyright of HEM Architects & should not be reproduced in whole or in part without their written permission.

PT401-PTA-00-ZZ-M3-A-00101.vwx

Notes
1. max. 1:12 gradient ramp

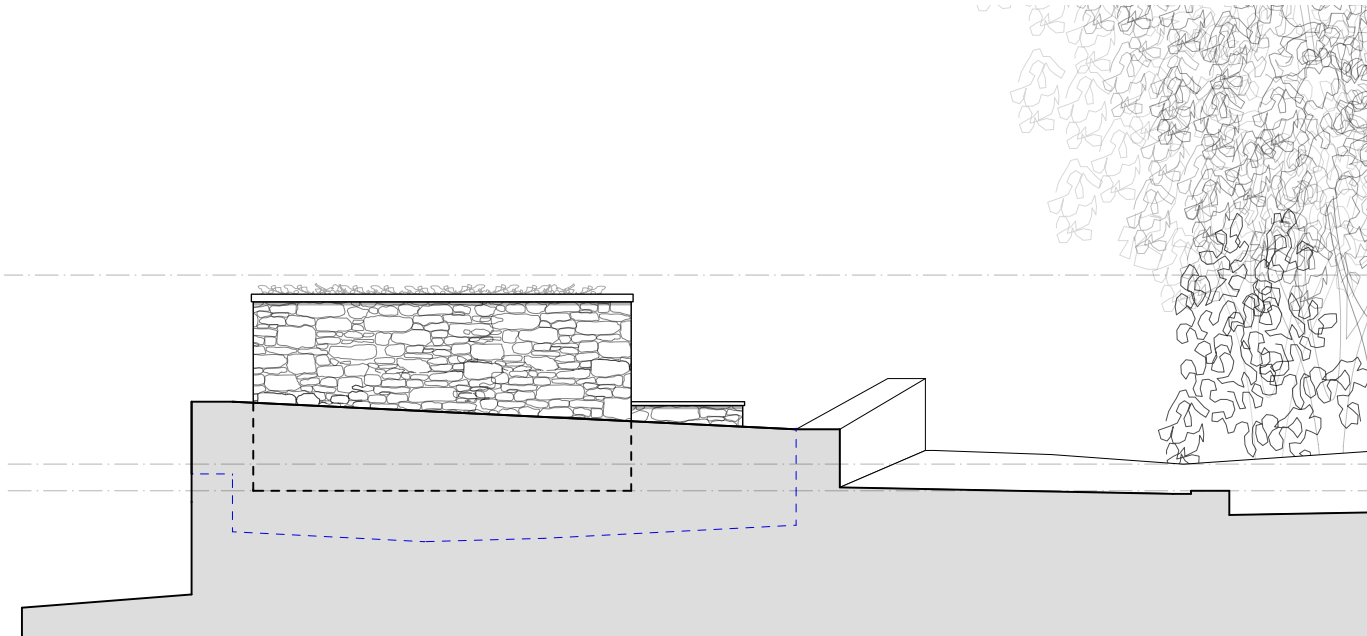

Rear Elevation [Garage]

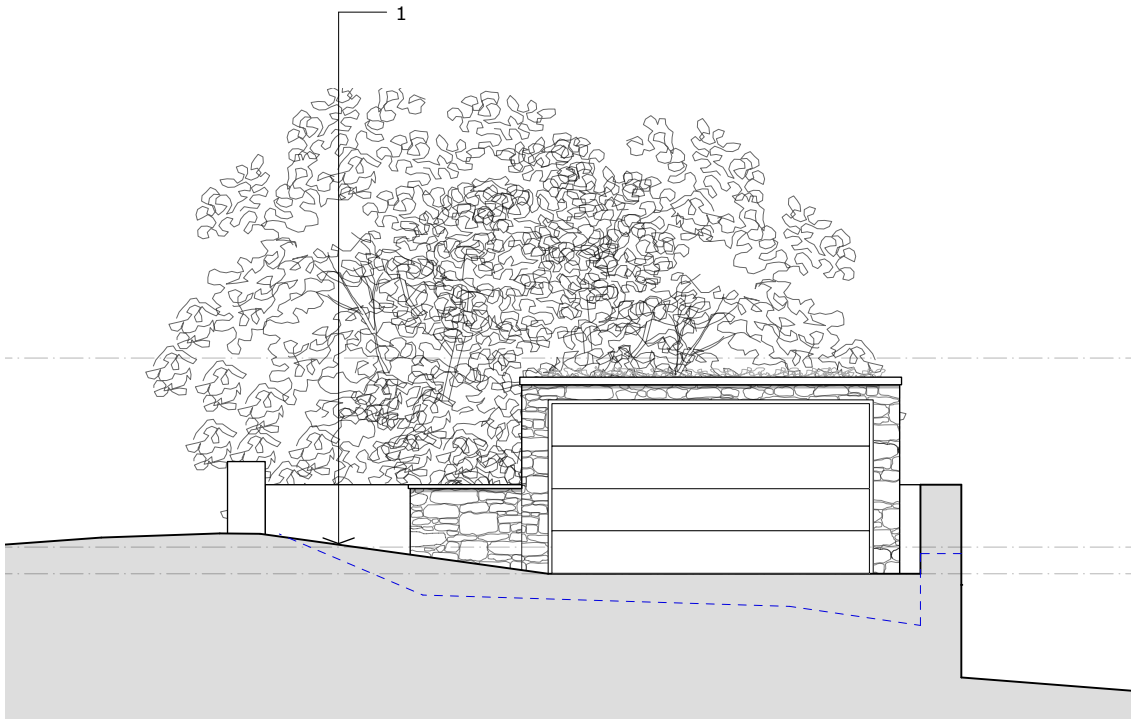

Front Elevation [Garage]

HEM
ARCHITECTS

📍 Parkhead House, Carver Street,
Sheffield, S1 4FS
☎ 0114 442 0123
💻 hemarchitects.co.uk
✉ hello@hemarchitects.co.uk

Scale @ A3: 1:100
Purpose: For Information
Status: S2 Revision: P2
Drawn: LDS Checked: CT

P2 14/03/23 LDS
PI 29/06/22 CT
for comment
preliminary issue
Green Moor
Proposed Elevations 3
Client: Alex Barrett
Drawing No: PT401-PTA-00-ZZ-DR-A-00122



HEM
ARCHITECTS

📍 Parkhead House, Carver Street,
Sheffield, S1 4FS
☎ 0114 442 0123
💻 hemarchitects.co.uk
✉ hello@hemarchitects.co.uk

Scale @ A3: NTS

Purpose: For Information

Status: S2 **Revision:** P1

Drawn: LDS **Checked:** CT

P1 16/03/23 CT

for planning

Green Moor

External CGI View

Client: Alex Barrett

Drawing No: PT401-PTA-00-ZZ-DR-A-00125

This drawing is the copyright of HEM Architects & should not be reproduced in whole or in part without their written permission.

PT401-PTA-00-ZZ-M3-A-00101.vwx