



GENERAL NOTES:

Drawing copyright of DS&L Property Consulting Ltd.

Dimensions should be checked and verified on site prior to any construction or alteration.

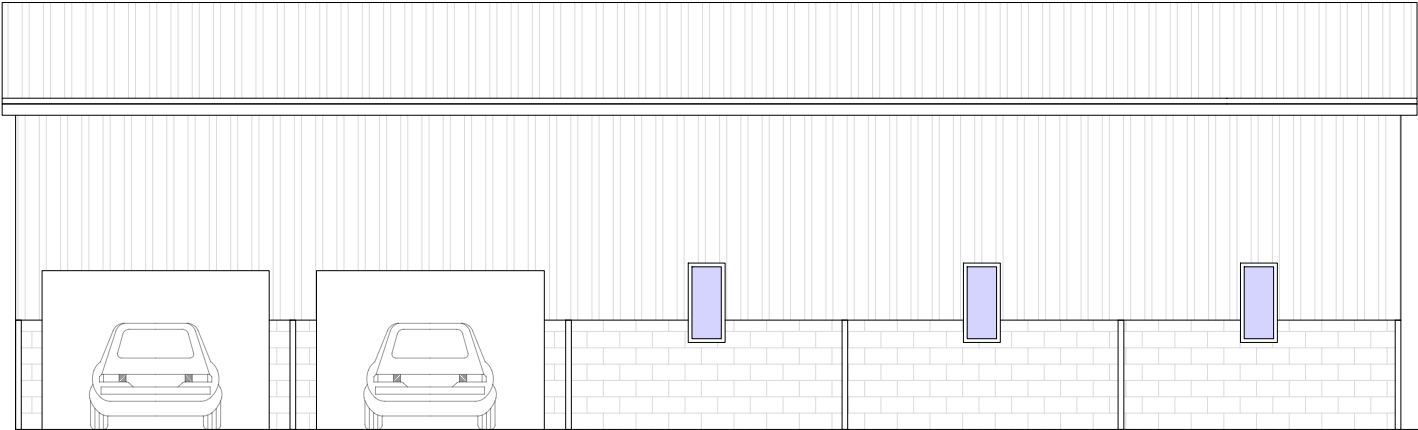


PROPOSED EAST ELEVATION

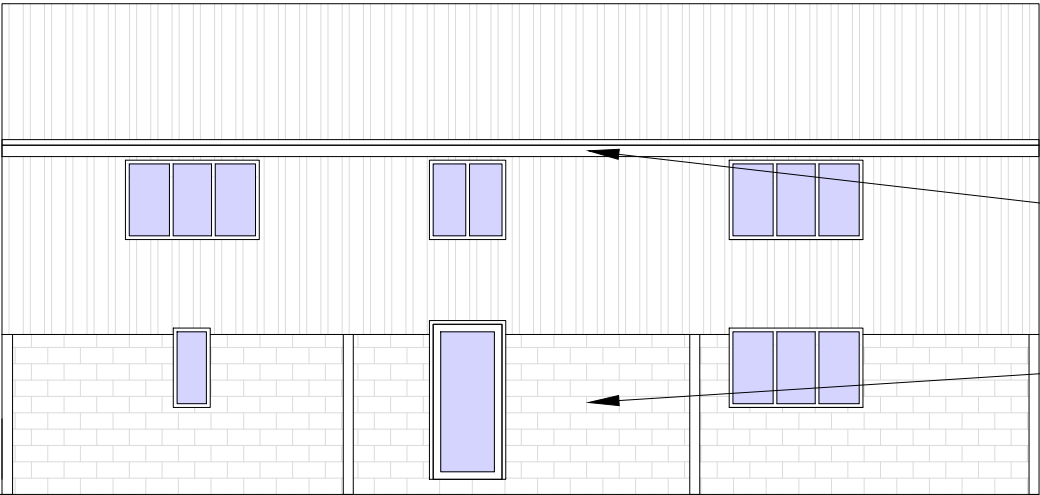


Black uPVC gutters and fascia boards

Fairfaced, external concrete blockwork. Existing blockwork to be retained

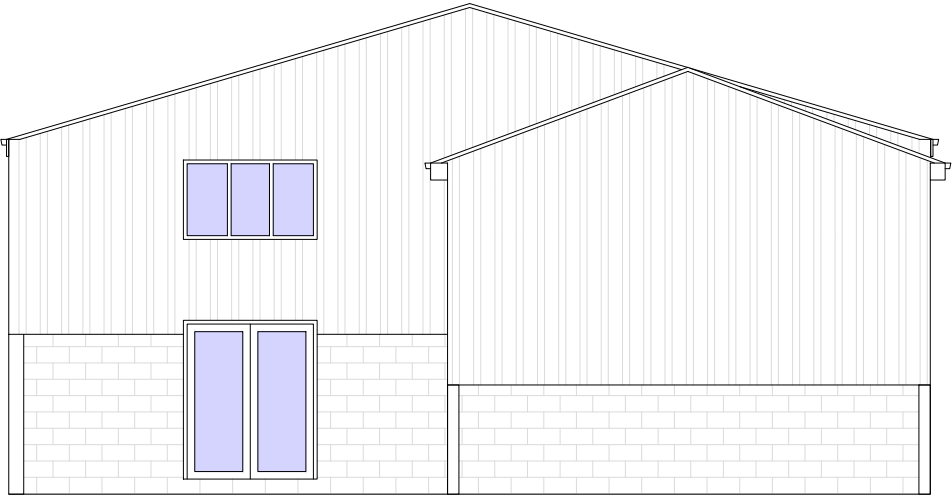


PROPOSED SOUTH ELEVATION

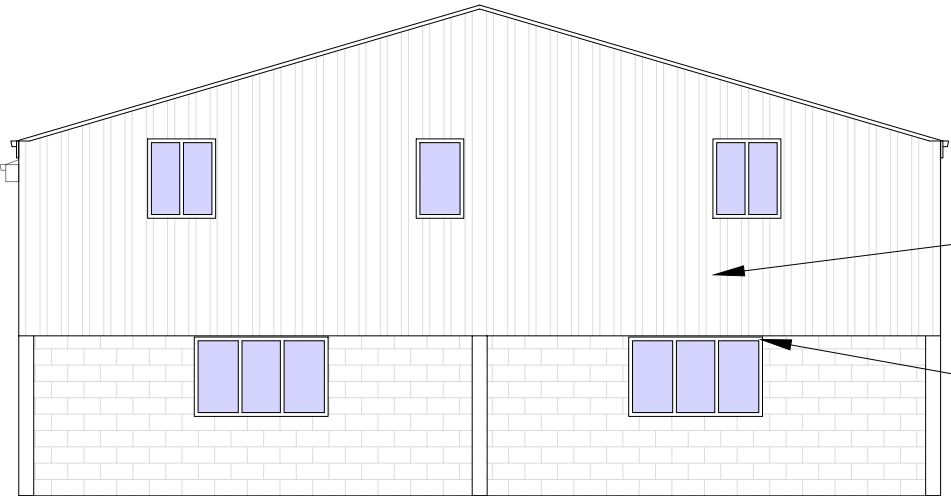


Existing corrugated sheet metal cladding. Where new cladding required, proposed cladding to match existing

Grey (RAL 7024) uPVC window and door frames

PROPOSED NORTH ELEVATION

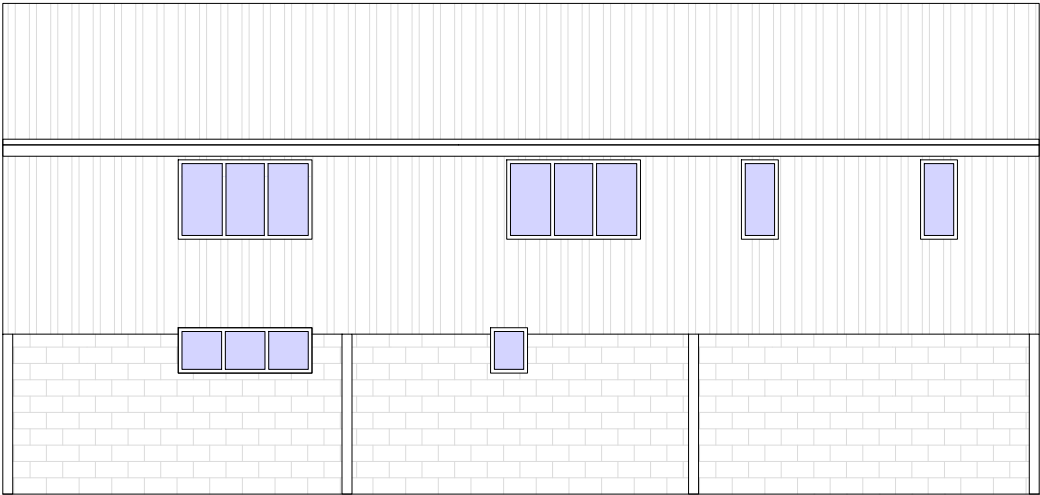

PROPOSED WEST ELEVATION

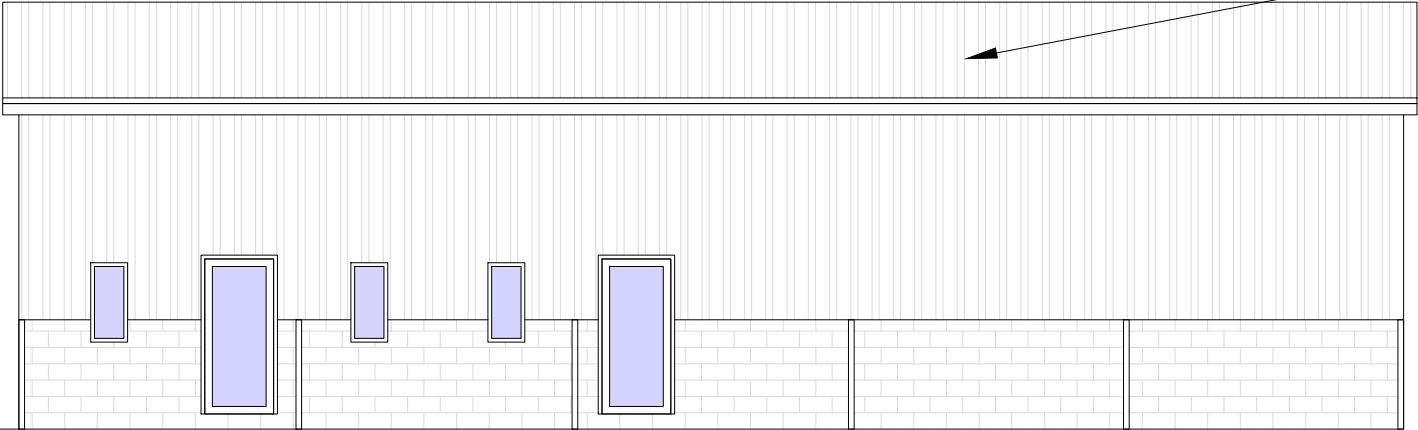

Existing corrugated sheet metal roofing. Where new roofing required, proposed roof covering to match existing

Site Address:			
Jowett Farm Building, Jowett House Ln, Cawthorne, S75 4AS			
Project:			
Class Q Barn Conversion			
Drawing title:			
Proposed Elevations			
Status:	Date:		
Planning	April 2024		
Project no:	Drawing no:	Revision:	Scale:
FP-Jow-Q	04	-	1:100@A3