


DO NOT SCALE - CONTRACTOR / SPECIALISTS TO WORK TO FIGURED
DIMENSIONS ONLY ALL DIMENSIONS AND SIZES TO BE CHECKED ON SITE AND
THE ARCHITECT IS TO BE INFORMED OF ANY DISCREPANCIES



SPOT LEVELS

231.60+ EXISTING LEVEL

231.50 + PROPOSED LEVEL

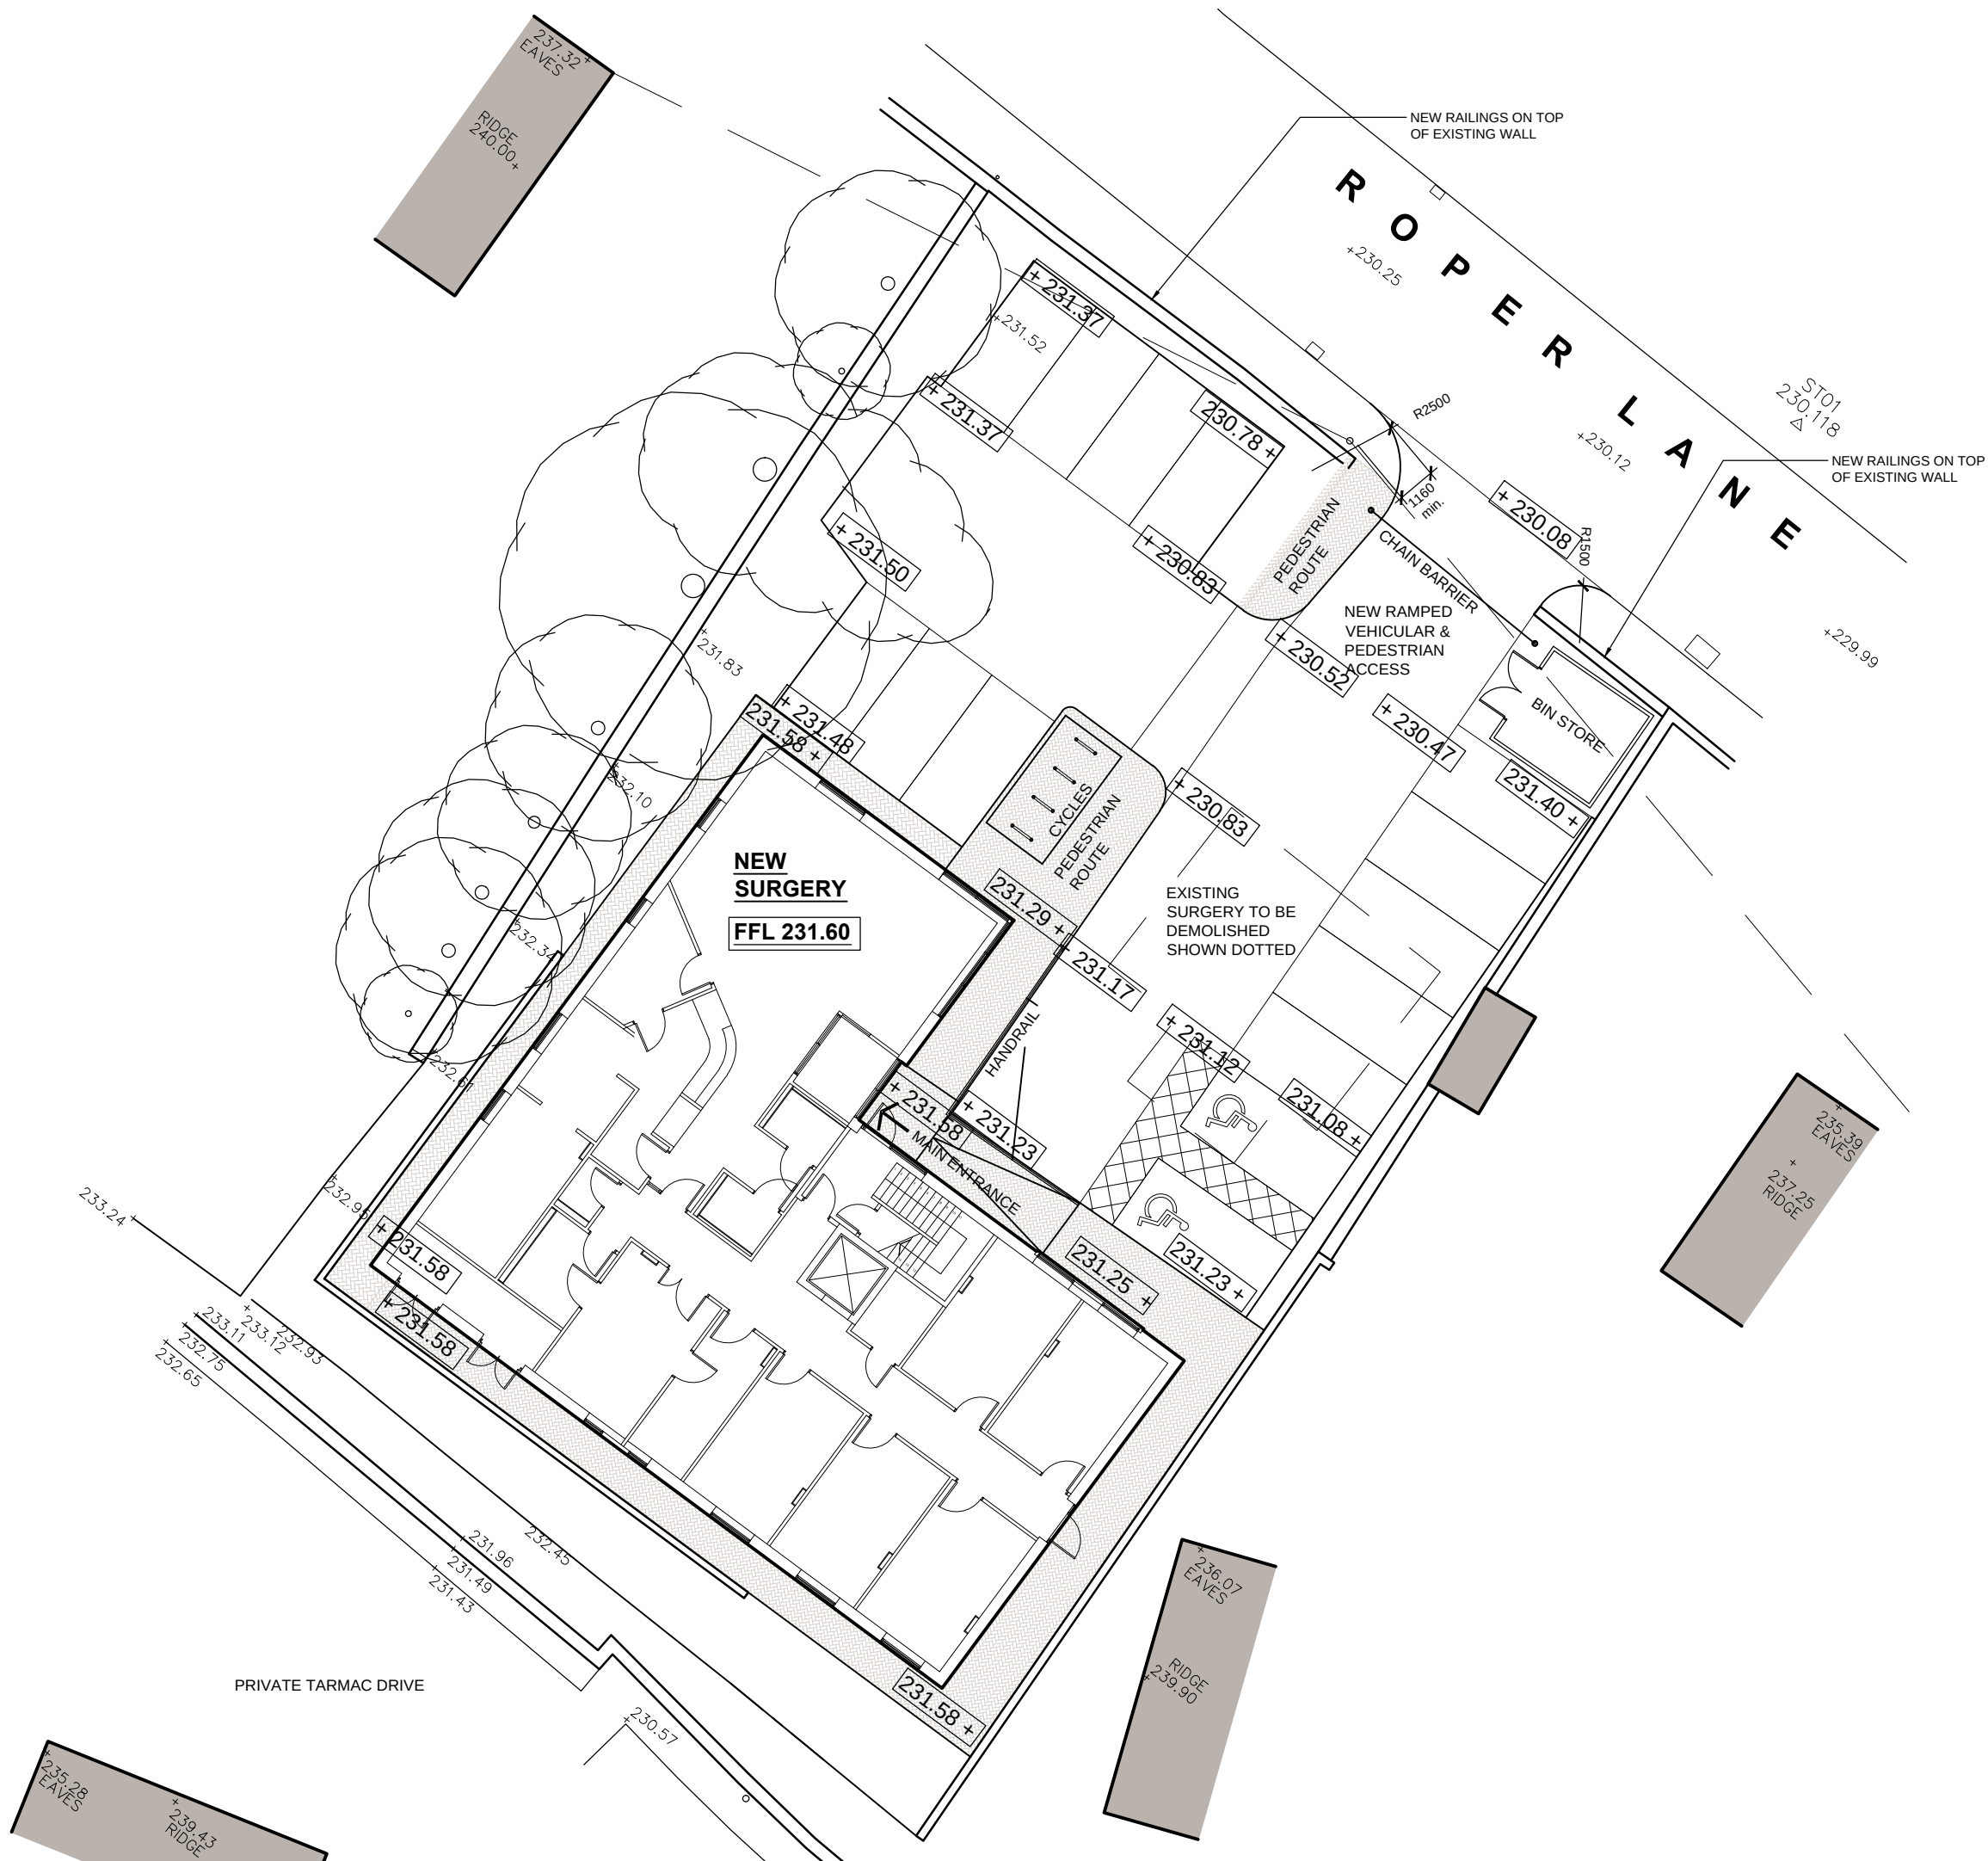

E	PARKING LAYOUT ALTERED, PAVING ADDED	04/05/11		
D	CHAIN BARRIER ADDED TO MAIN ENTRANCE	17.03.11	DL	
C	UPDATED FOR PLANNING APPLICATION	15-11-10	PL	GN
B	UPDATED TO SURVEY	05-10-10		
A	UPDATED TO LATEST FLOOR PLANS	07-09-10	DL	
Rev:	Details:	Date:	Drn:	Chk:

Status:

Client: **GPI**

Project: **THURGOLAND MEDICAL CENTRE**

Drawing: _____

PROPOSED SITE PLAN

JTP
ARCHITECTS

Telephone : (0114) 2700208
Email : mail@jtp-architects.co.uk
Web : www.jtp-architects.co.uk

Date:	Drawn:	Project No:
OCT 2010		15/694
Scale (@A3):	Checked:	Drawing No:
1:200		01E