


Drawing No.	Rev No.
MSP001 -005	A

DO NOT SCALE: Contractor to check all dimensions and report any omissions or errors

NOTES

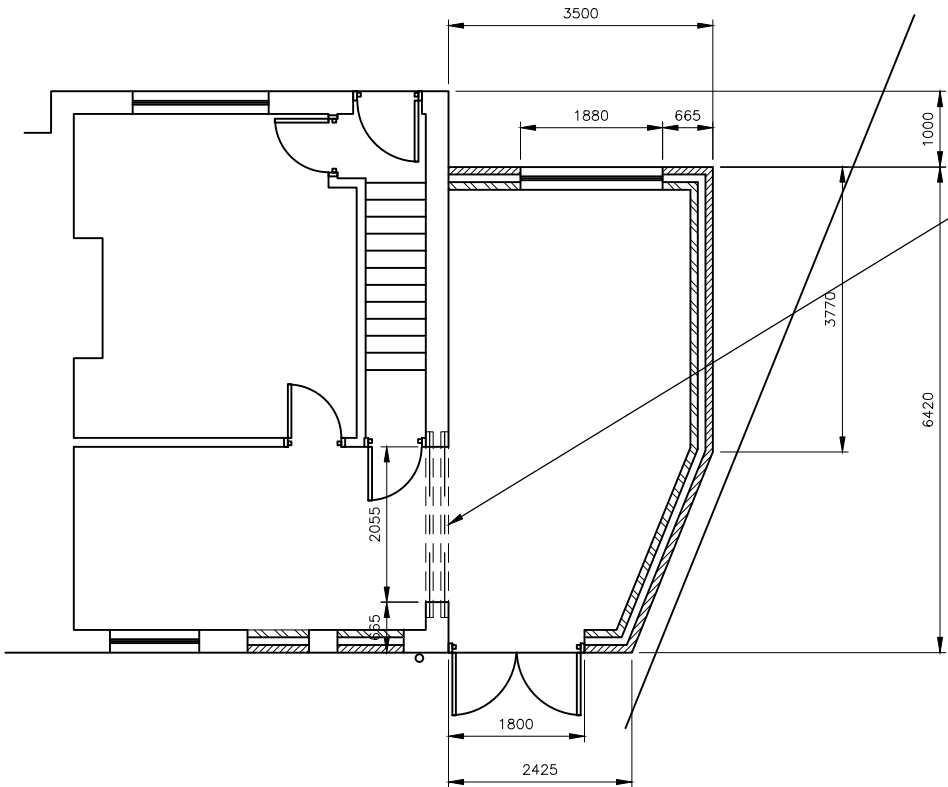


2 No. STEEL BEAMS 178 x 102 x 19UB BOLTED TOGETHER WITH SPACERS @ 600 C/CRS. BEAMS TO HAVE 30 MINUTE FIRE PROTECTION

FLOOR CONSTRUCTION

- 1. All floor joists to be grade C16, unless noted otherwise at max 600 pitch hung with joist hangers.
- 2. Strutting required to all floor joists at mid-span with clear spans less than 2.5m. Where spans are in excess of 2.5m, strutting is required at 1/3rd intervals.
- 3. Struts to be solid timber 38mm x 0.75 depth of floor joist.
- 4. V313 grade chipboard T&G flooring, 2400x600x19mm thick.

PROPOSED GROUND FLOOR PLAN
SCALE 1:100 AT A3

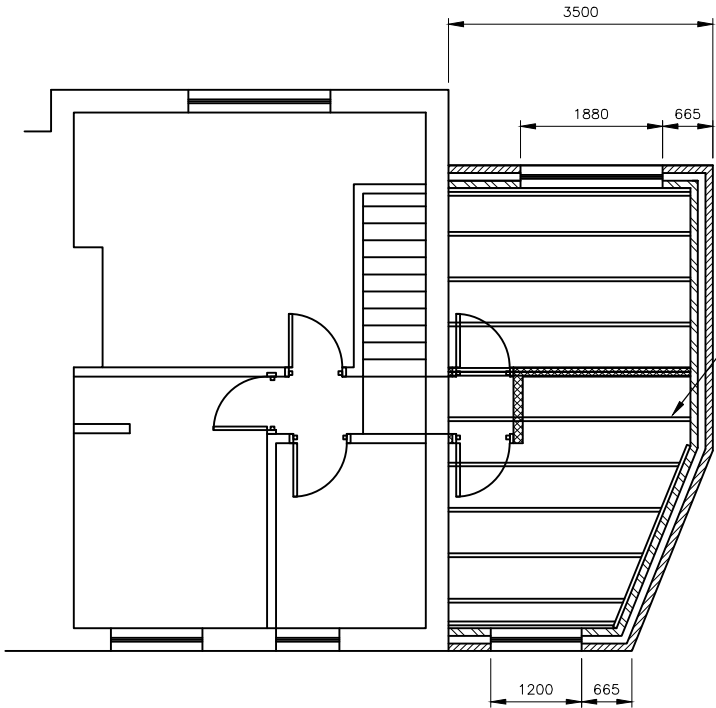

FLOOR JOISTS 50 x 220 C16 TIMBER @ 600 C/CRS

PROPOSED FIRST FLOOR PLAN
SCALE 1:100 AT A3

SURFACE WATER IS TO BE DIRECTED IN THE FIRST INSTANCE TO A EXISTING SOAK AWAYS

A	Reduced to 3.5m	JRB			04/09/15
Rev	Description	By	Chk	App	Date

JRB DESIGNS Ltd
1 Saville Road
Cudworth
Barnsley
S72 8LT
Tel: 01226 383542
Fax: 01226 380078
Mob: 07970 541192
Email: john@jrbdesigns.co.uk

This drawing is copyright. © jrbdesigns Ltd.

Client	MR. S POSKITT				
Drawing Title	CONSTRUCTION PLANS				
Address	193 FURLONG ROAD GOLDTHORPE ROTHERHAM S63 9PT				
Project Title:	PROPOSED TWO STOREY SIDE EXTENSION				
Purpose of Issue:	PLANNING				
Drawing Status	FIRST ISSUE				
Scale at A3 AS SHOWN	Drawn By JRB	Date 07/07/2015			
Checked By	Date 07/07/2015	Approved By	Date 07/07/2015	Revision	
Project No. MSP001	Drawing No. 005	Revision A			
APPROVAL ☒ INFORMATION ☐ TENDER ☐ CONTRACT ☐ CONSTRUCTION ☐					