


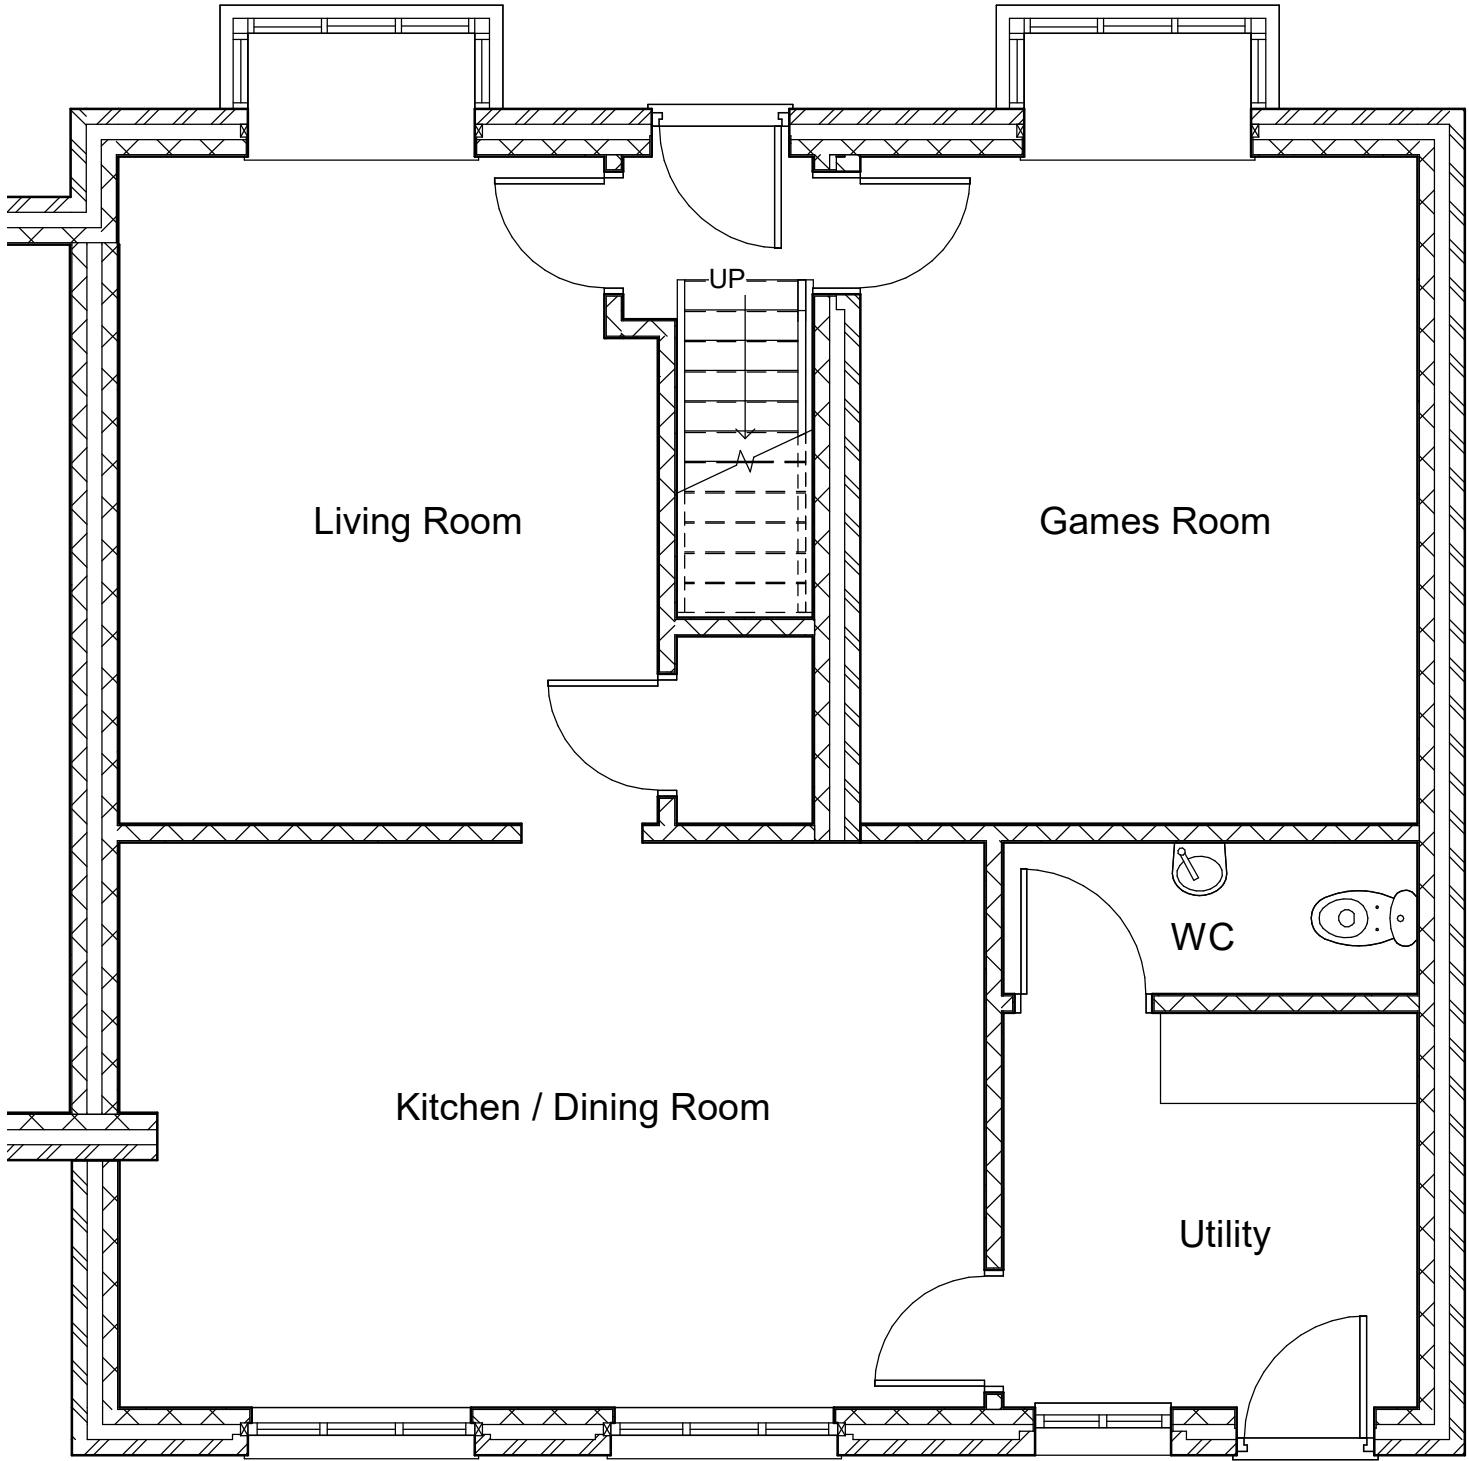

1

PROPOSED GROUND FLOOR
1 : 50

						Client Jackie Downing	Job Title Proposed Side and Rear Extension with Double Detached Garage to No. 2 Park Ave, Barnsley.	 E2A Designs 5 Woodroyd Gardens Barnsley, S. Yorks, S73 0HB 0789 406 5744	Drawing Title Proposed Ground Floor Plan		
									Drawing Status PLANNING		
	Job No 426		Drawing No P-04		Issue -						
	Planning Issue										
Issue	Date	By	Chkd	Appd							