
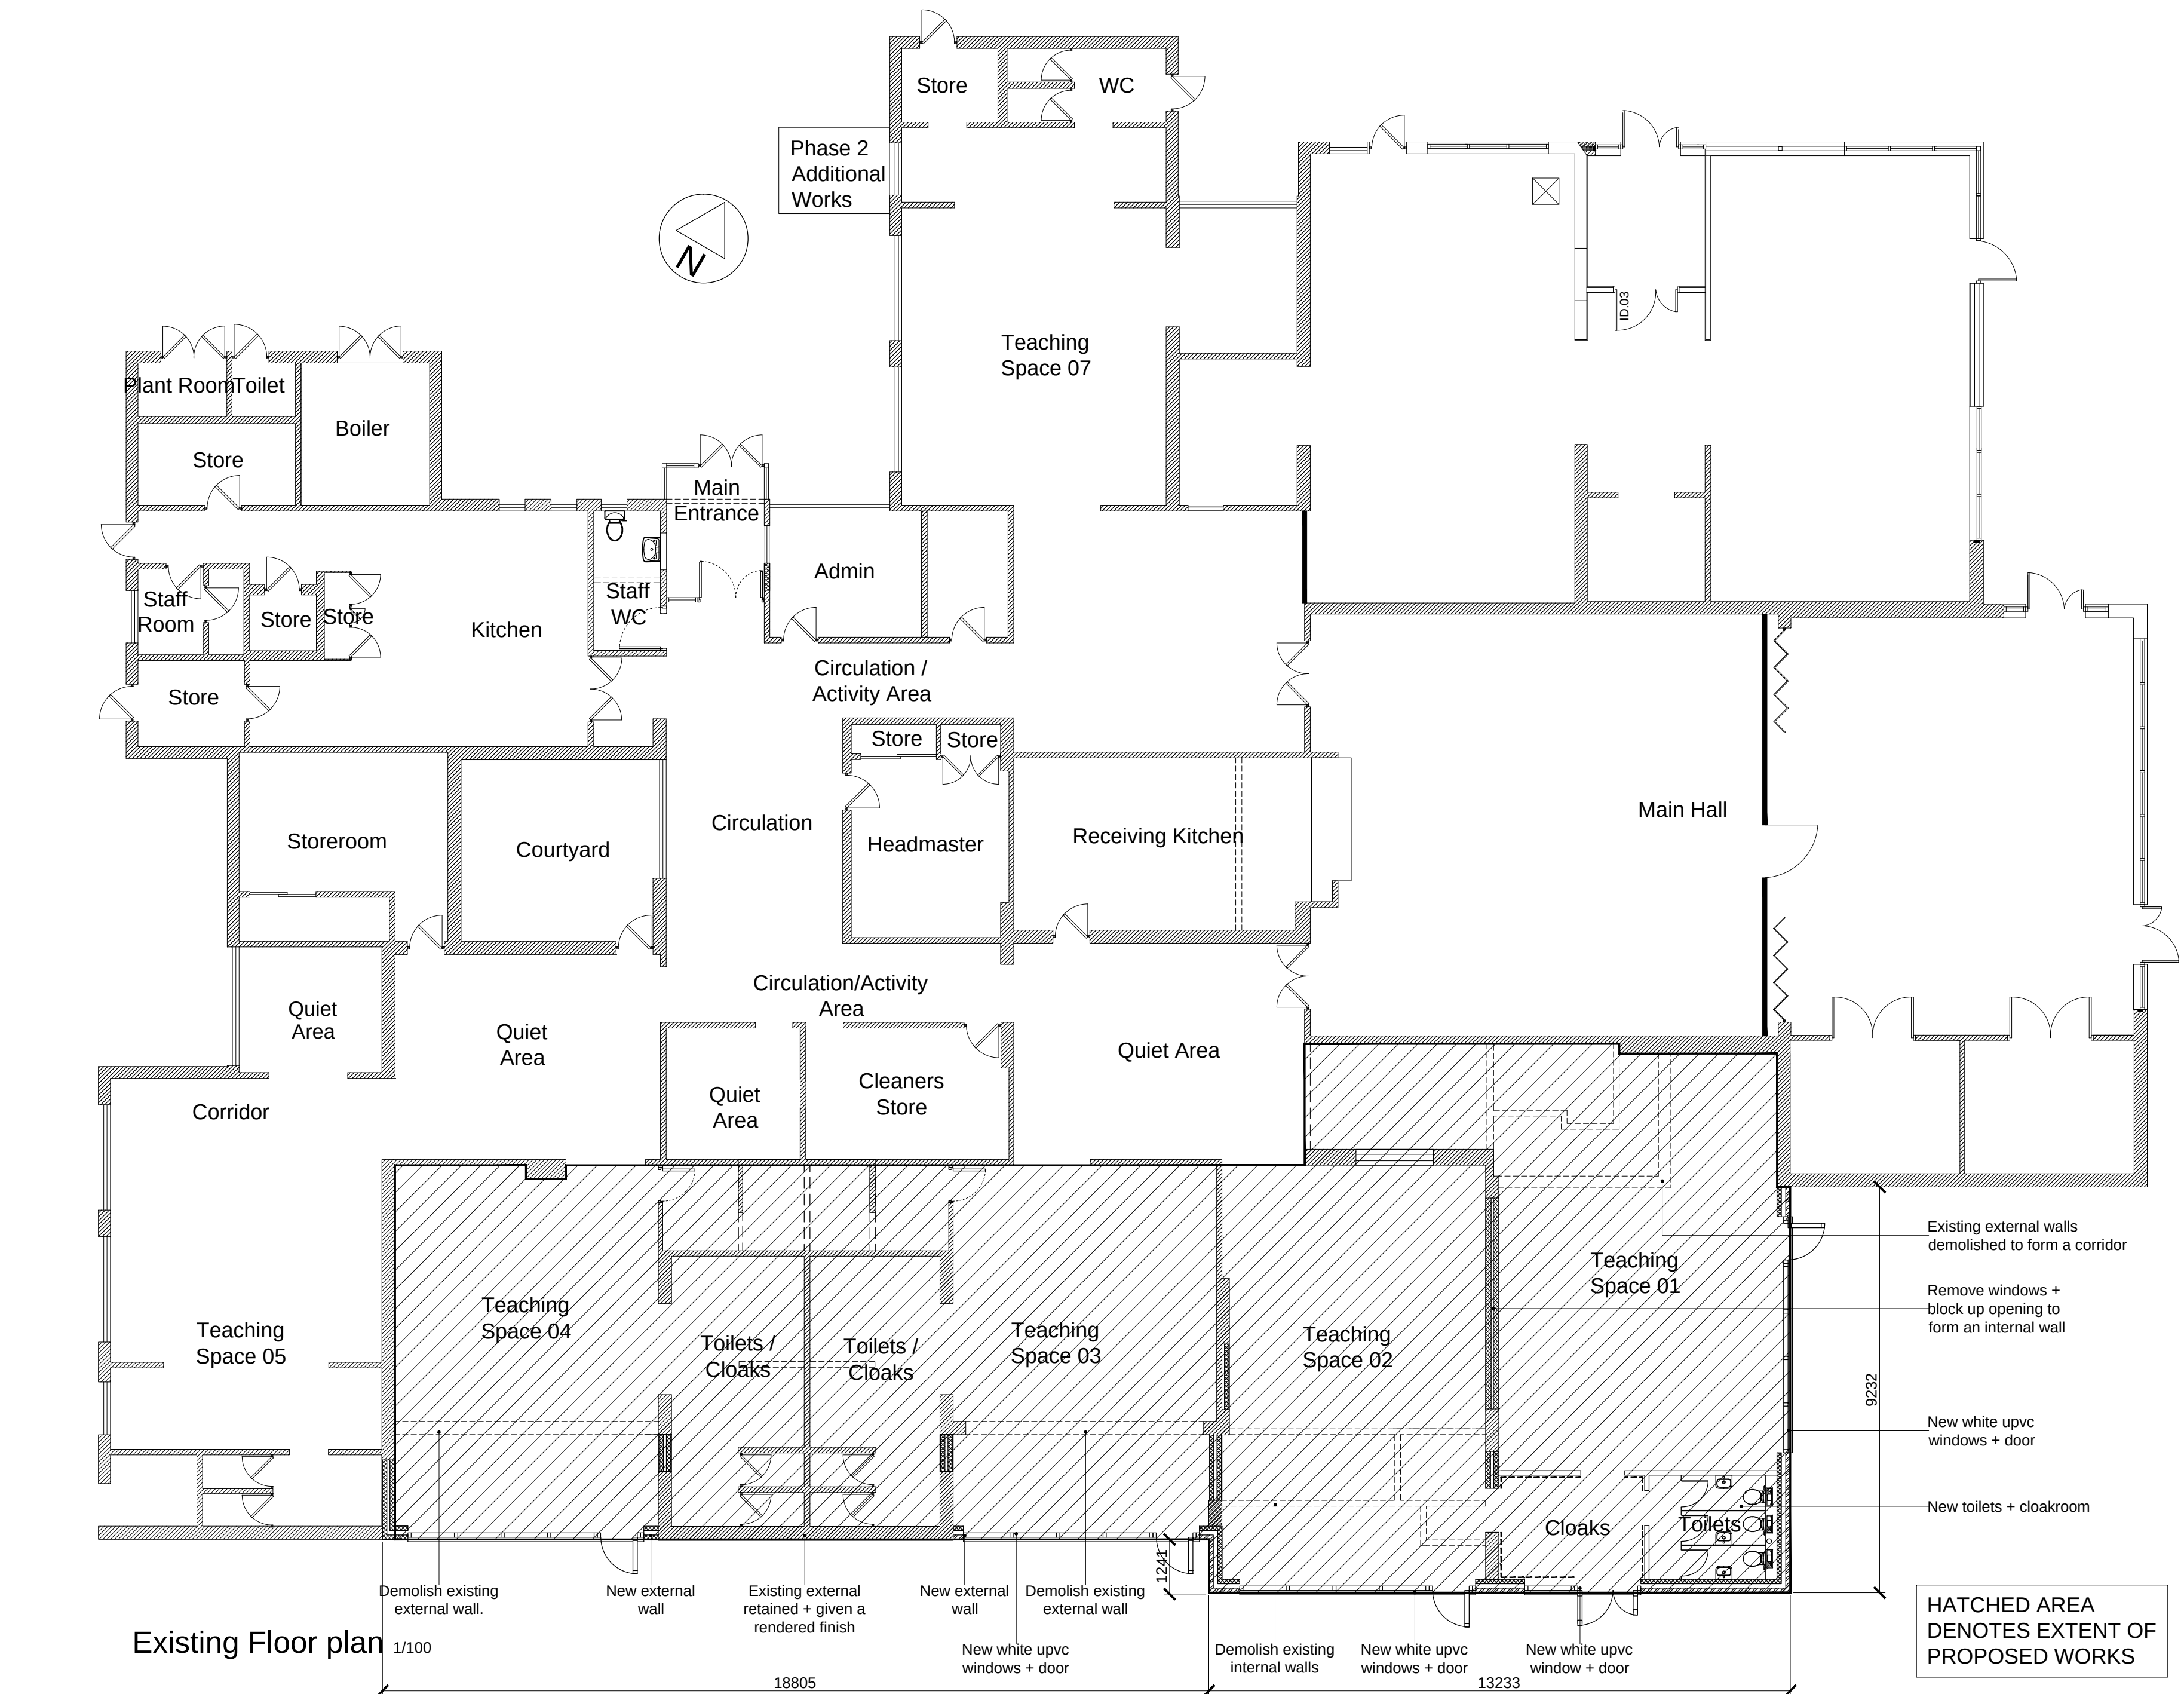


St John The Baptist CE (VA) School, Penistone
Proposed 2no. Classrooms + 2no. Extensions to Existing Classrooms

PBCHUD 2015.00248.000

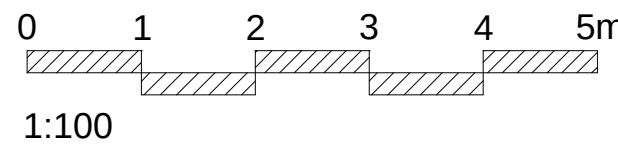

Notes

Rev	Description	Date	Dr by	App by
original by		date created		Approved by
TCL		27/11/2015		

AHR Building Consultancy Ltd
Norwich Union House
High Street
Huddersfield
HD1 2LF
United Kingdom

T +44(0)1484 537411
F +44(0)1484 530332
E huddersfield@ahr-global.com
www.ahr-global.com

client	The School Governors c/o The Diocese of Sheffield St John the Baptist CE (VA) School, Penistone		
project	Junior School Site 2 no. New Classrooms + Extensions to 2 no. Existing		
drawing	Proposed Floor Plan + Elevations		

project number	2015_00248_000	scale	1/100 @ A1	@A1
drawing number		rev	issue status	PLANNING

This drawing is to be read in conjunction with all related drawings. All dimensions must be checked and verified on site before commencing any work or producing shop drawings. The originator should be notified immediately of any discrepancy. This drawing is copyright and remains the property of AHR.