



OUTLINE OF BUILDING
TO BE REMOVED.

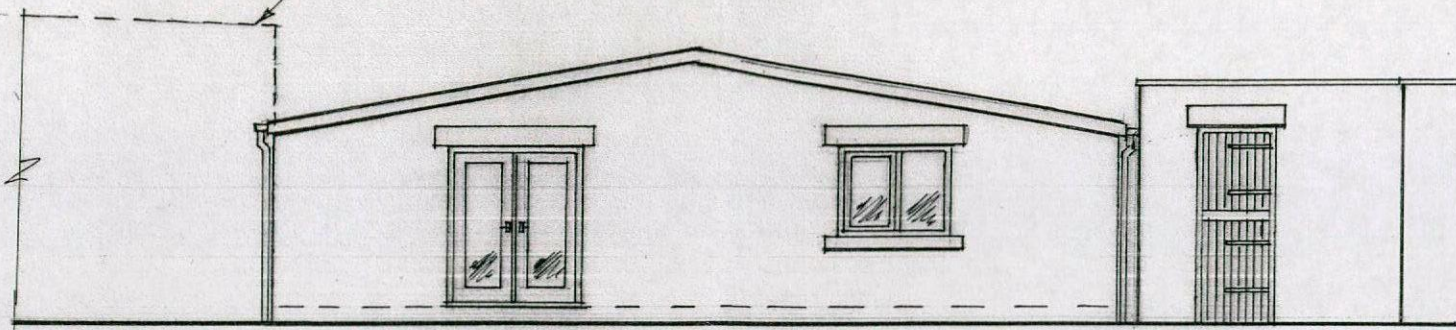


Proposed Front Elevation

ROOF COVERING TO BE DARK GREY TILES / SHEETS
TO REPLACE EXISTING CORRUGATED CEMENT FIBRE SHEETS

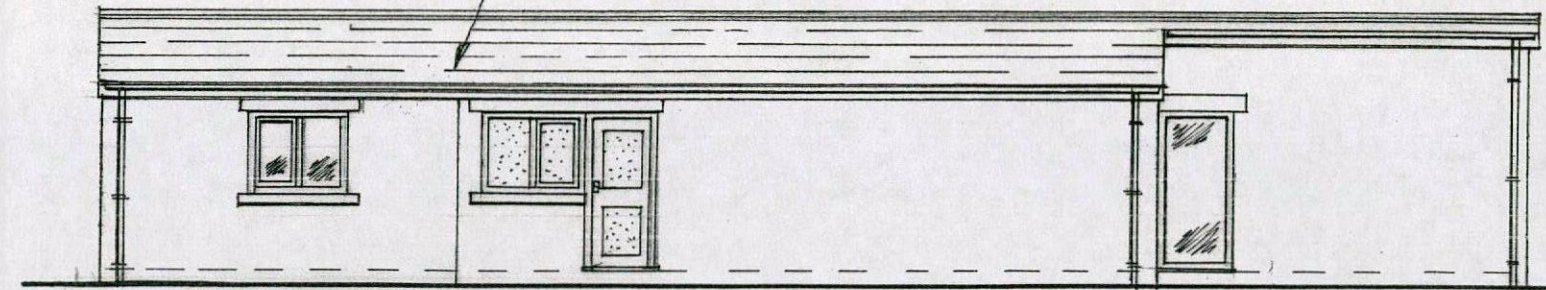


Proposed Side Elevation

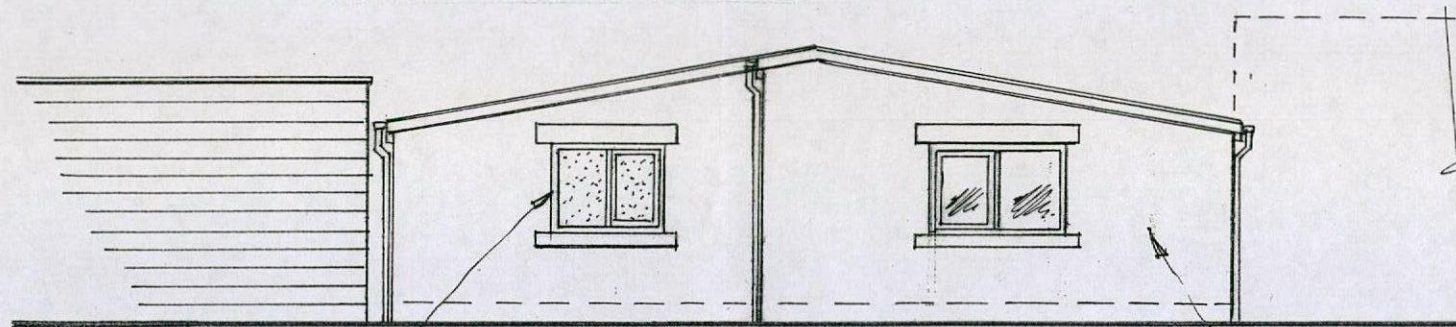


WINDOW & DOOR FRAMES TO BE
PVC OR TIMBER TO APPROVAL OF L.P.A.

Proposed Rear Elevation

EXTERNAL WALLS TO BE FINISHED WITH
RENDERED BLOCKWORK WITH NATURAL STONE
HEADS & SILLS UNLESS OTHERWISE AGREED WITH L.P.A.

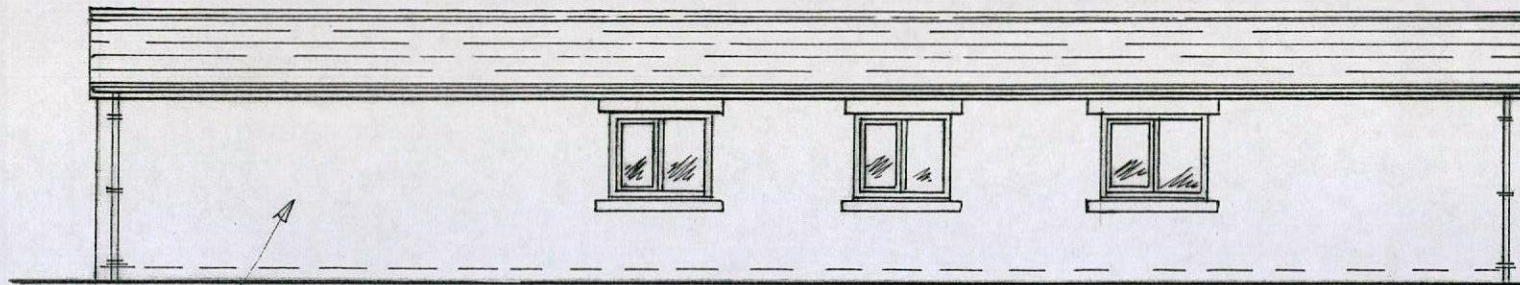

Proposed Side Elevation

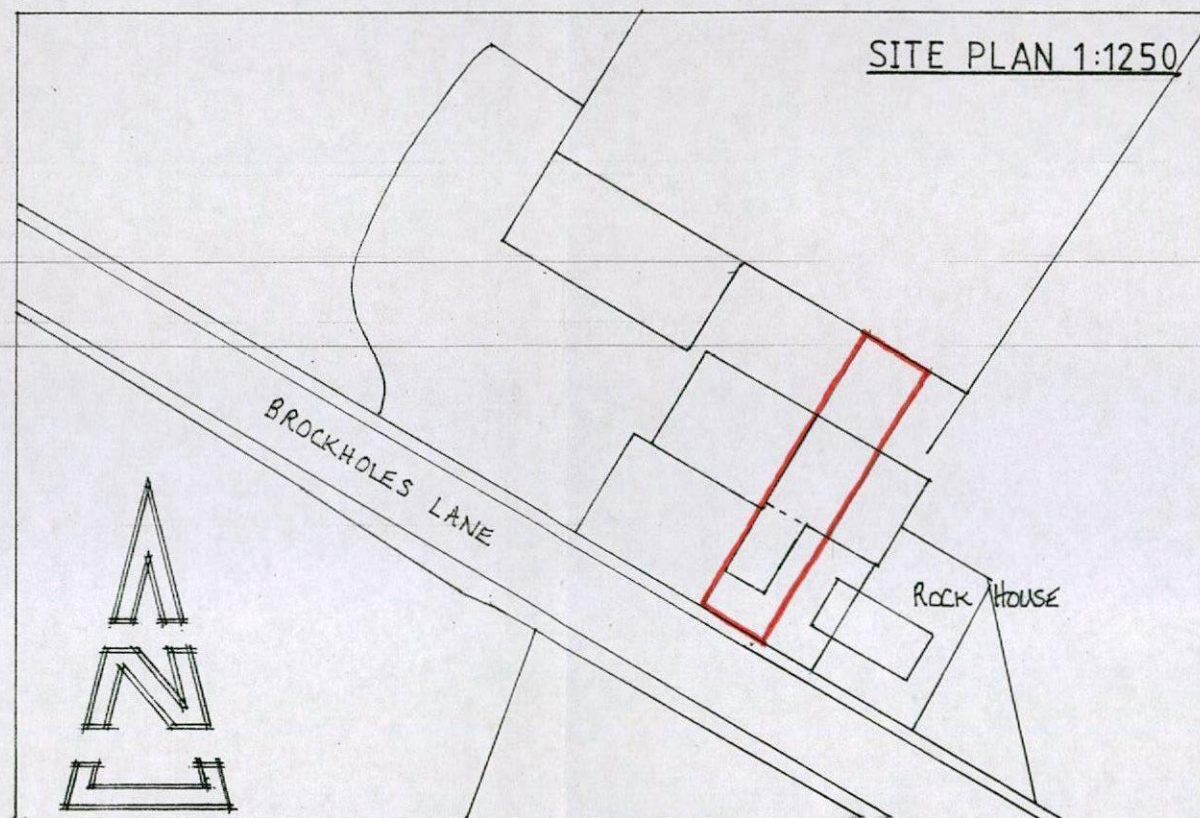

Simon Elliott Associates
Planning & Project Management Consultants

Elliott House, 24 Beely Road,

Oughtibridge, Sheffield S35 0FD

Telephone: 0114 2864318 / Mob: 07957 271144

Client(s):

Title: ROCK HOUSE FARM
BROCKHOLES LANE, CUBLEY.
'BARN' CONVERSION - PROPOSED ELEV'NS.

Drawn By: SE

Plan Scale: 1:100

Date: AUG 2014

Drawing No. SEA/713/002

Revisions: