




NOTES
DO NOT SCALE FROM THIS DRAWING.
It is the Contractor's responsibility to check all governing dimensions and verify all dimensions on site before commencing any work or making any shop drawings.
This drawing is to be read in conjunction with schedules of work, specifications, bills of quantities and other relevant information. Any discrepancies are to be reported to the Project Architect.
Work and materials are to be in accordance with the Building Regulations and to comply with the relevant British Standards.
This drawing is copyright of Mark Brotherton Ltd and should not be reproduced in whole or part without their written permission.

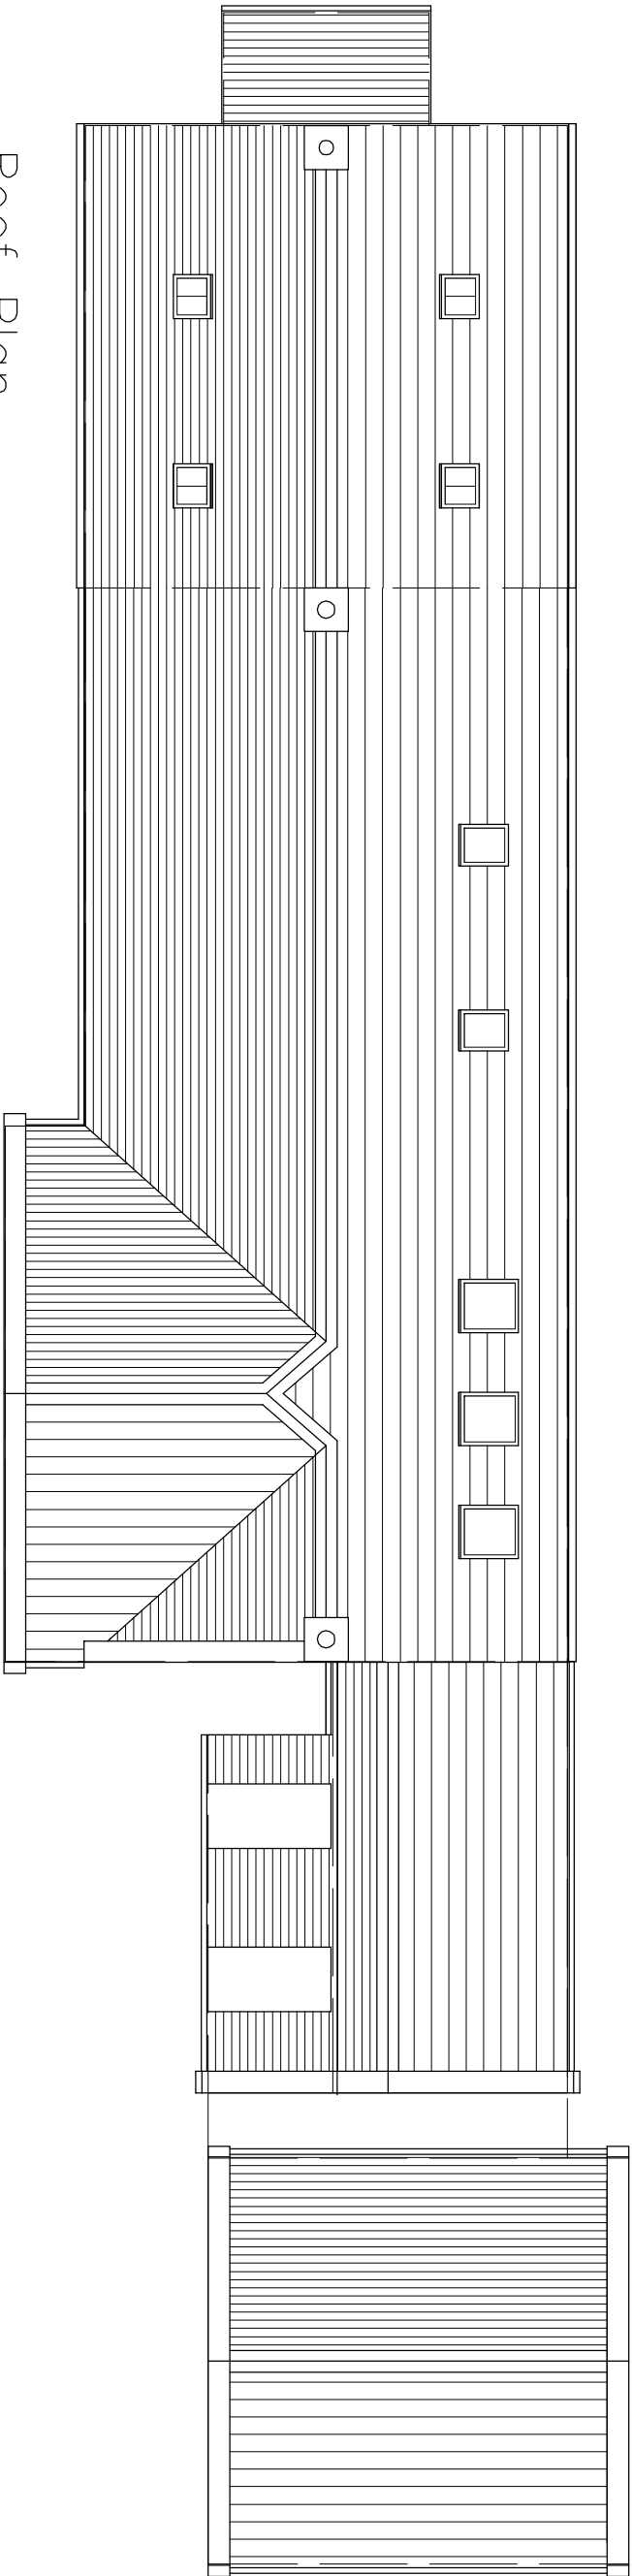

Roof Plan

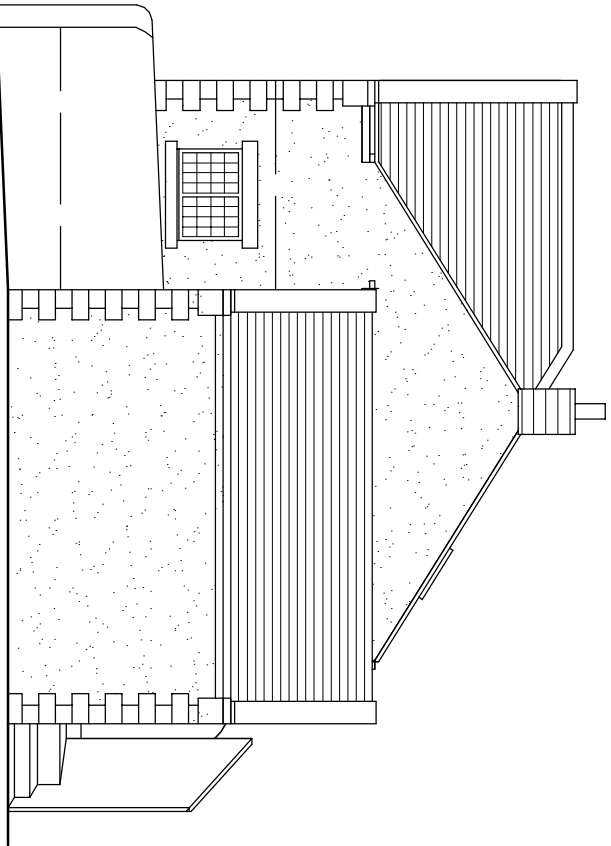

North East Elevation

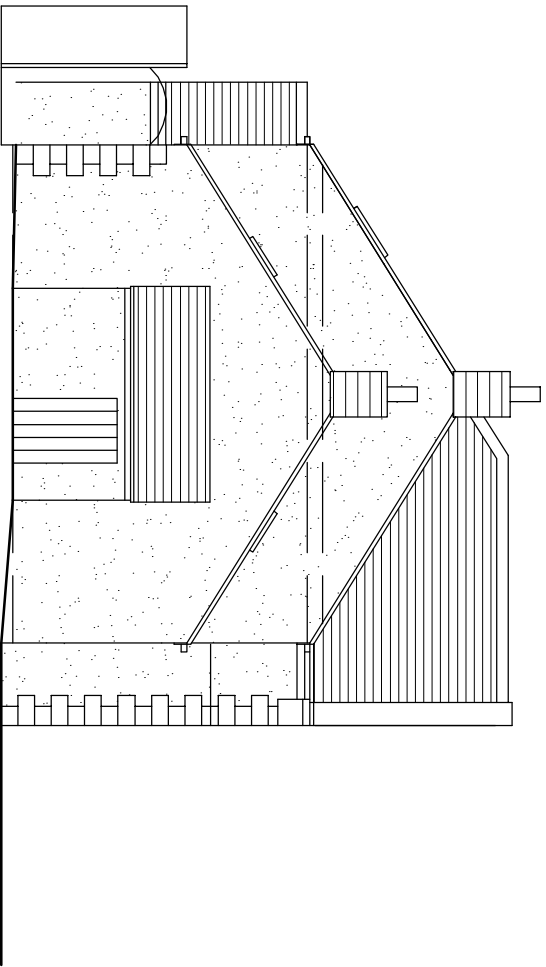

South West Elevation

Rev:	Date:	Notes:
------	-------	--------

Mark Brotherton Ltd

Chartered Architect

FOX COTTAGE, WHITLEY ROAD, WHITLEY
WPT3 0LU
TEL/FAX: 01924 489231
emailmba@tynworld.co.uk

Client: Mr & Mrs Bowser		
Project: Rosemount Cottage, High Hoyland, Extension & Alteration		
Drawing: Existing Elevations & Roof Plan		
Date:	Scale:	Rev:
November 2010	1:100	
Drawing No:	1013/102	