


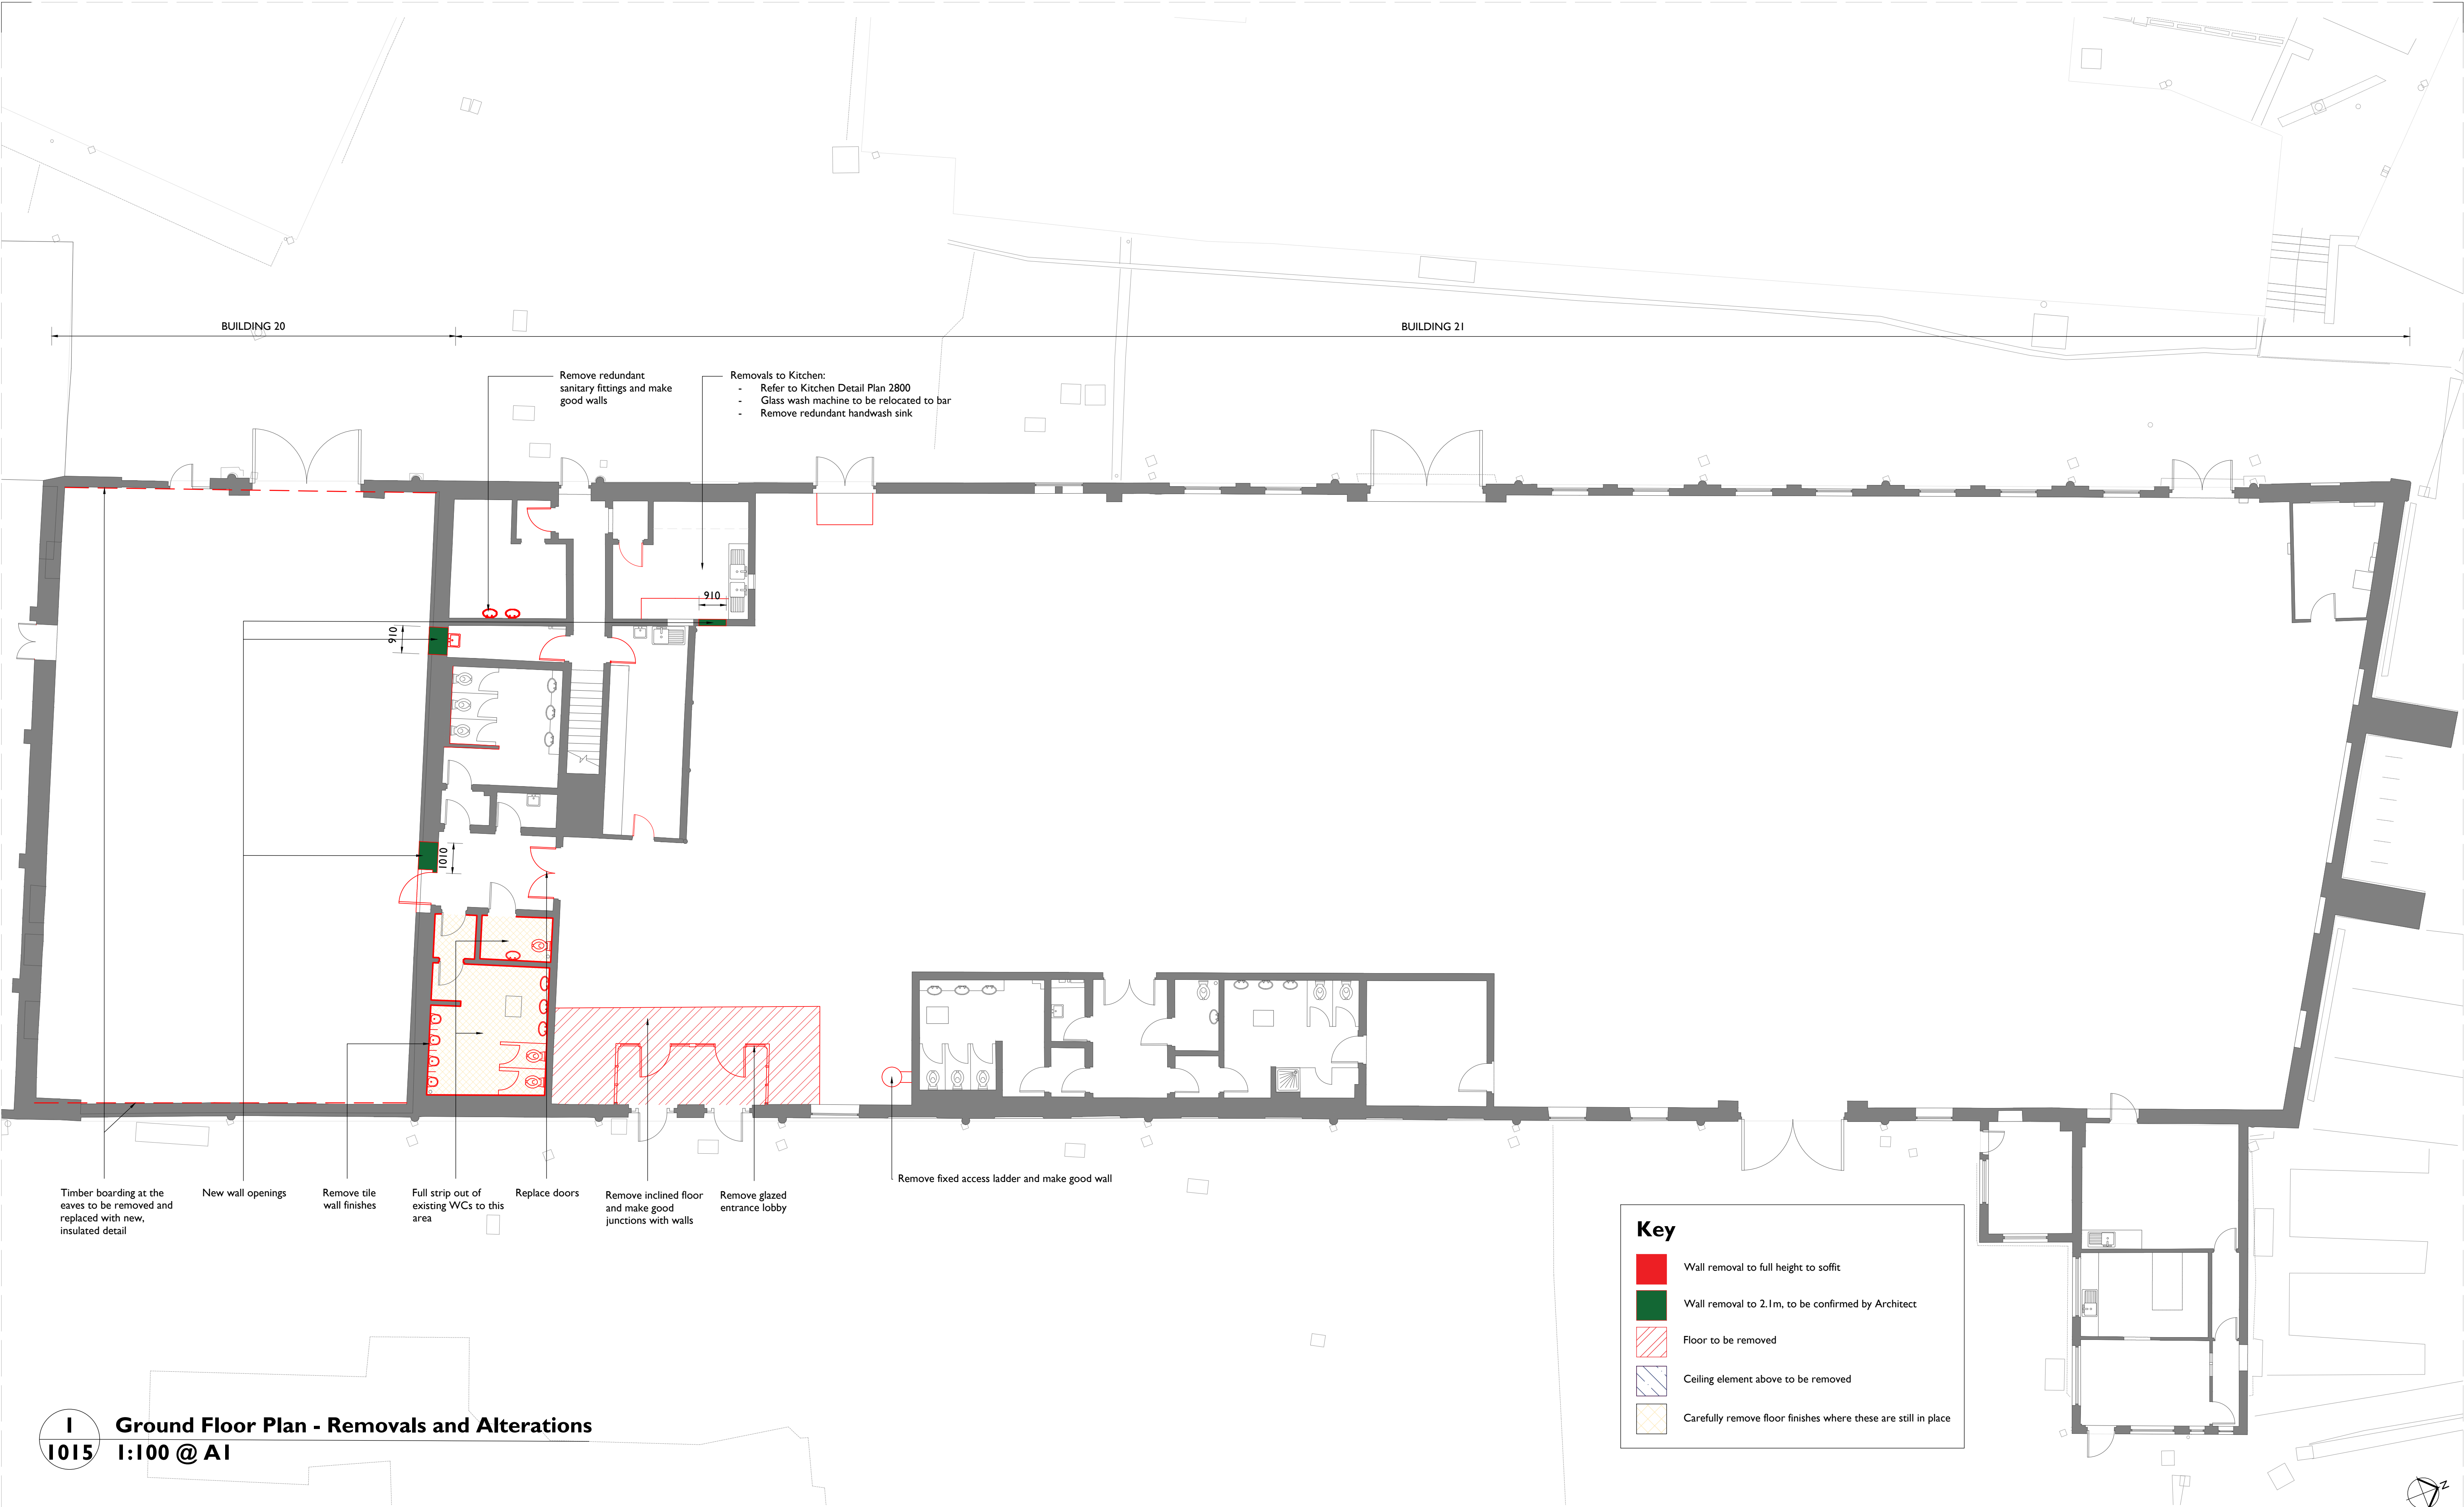

I **Ground Floor Plan - Removals and Alterations**
1015 1:100 @ A1

Notes:

22/09/2023 17:34:19

Drawings are based on survey data and may not accurately represent what is physically present.

Do not scale from this drawing. All dimensions are to be verified on site before proceeding with the work.

All dimensions are in millimeters unless noted otherwise.

Purcell shall be notified in writing of any discrepancies.

Key Plan
not to scale

Notes

- Refer to M&E information for extent of M&E strip out
- Assume all walls are masonry unless stated otherwise

REV	DATE	BY	CHK	DESCRIPTION
C01	22/09/2023	TW	TW	.

CLIENT
Barnsley MBC

JOB NUMBER
241992

PROJECT
Elsecar - Forging Ahead

TITLE
**Building 20 & 21 - Ground Floor
Removals and Alterations**

SIZE
AIL

SCALE

LAST REVISED
22/09/2023

DRAWN
TW

CHECKED
TW

REV
C01

SUITABILITY/REASON FOR ISSUE
A - Tender

DRAWING NUMBER
EFAS-PUR-20-GF-DR-A-1015

The Liquor Store, The Chocolate Works, Bishopthorpe Road, York YO23 1FT
© PURCELL 2019. PURCELL ® IS THE TRADING NAME OF PURCELL ARCHITECTURE LTD.