


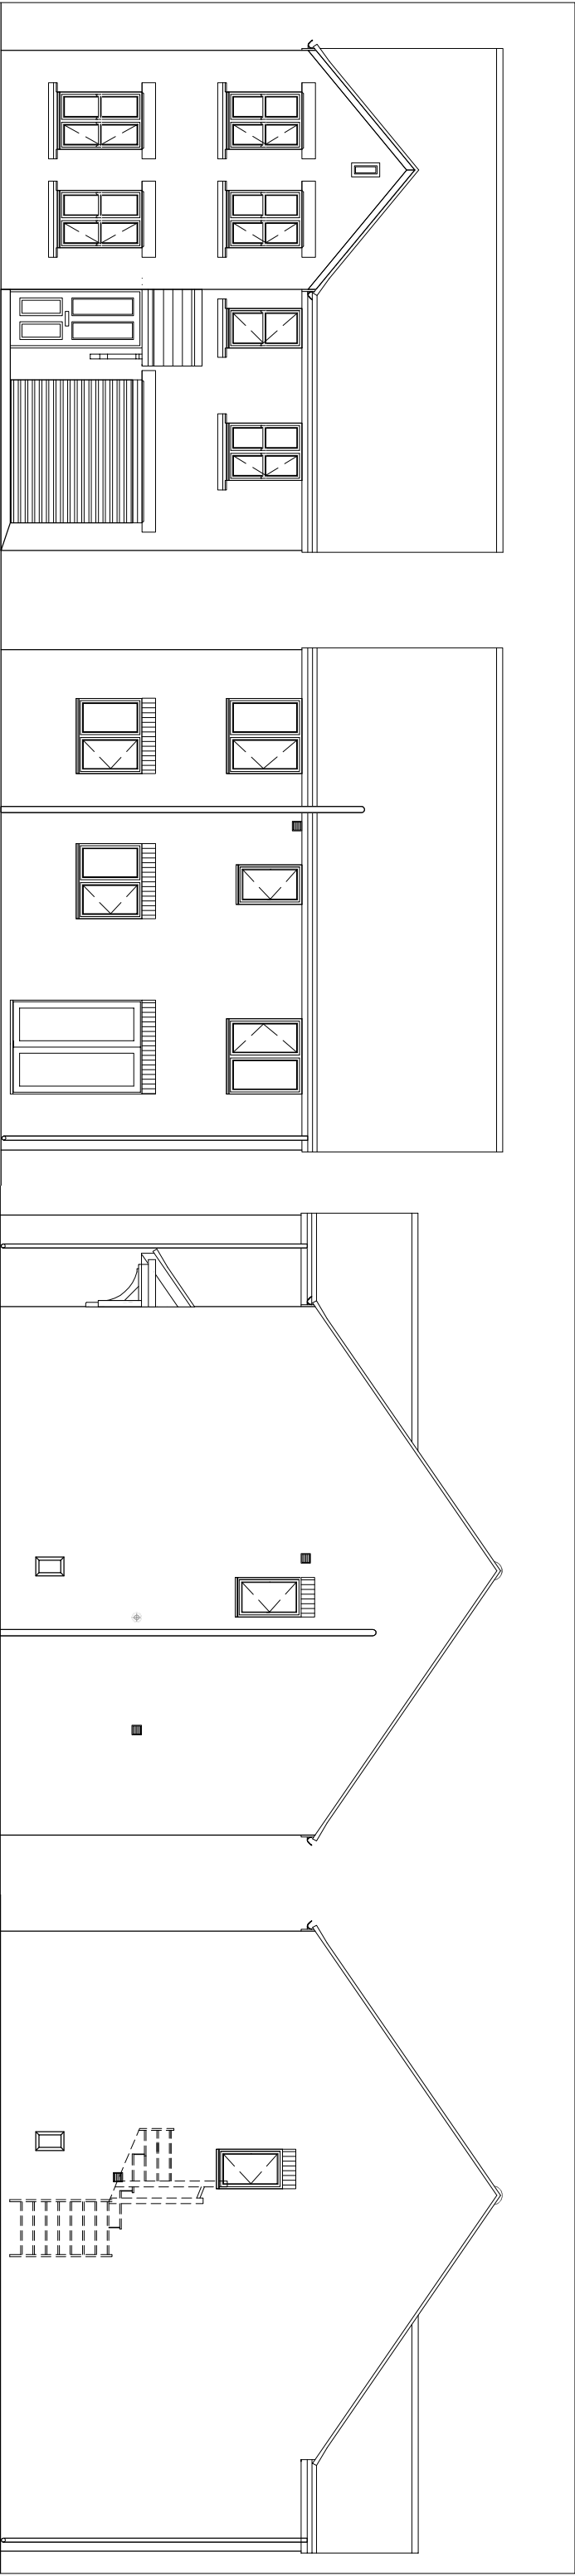


Front Elevation


Rear Elevation

Side Elevation

Side Elevation

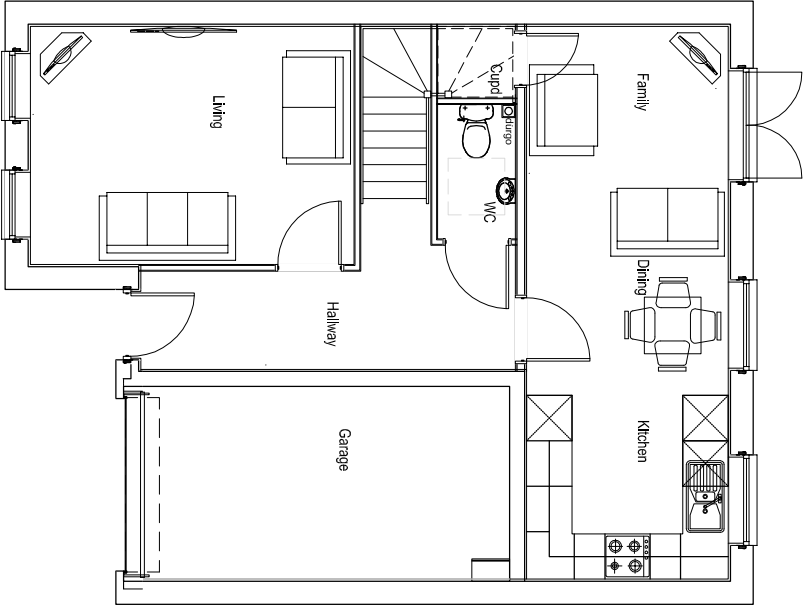

Ground Floor Plan

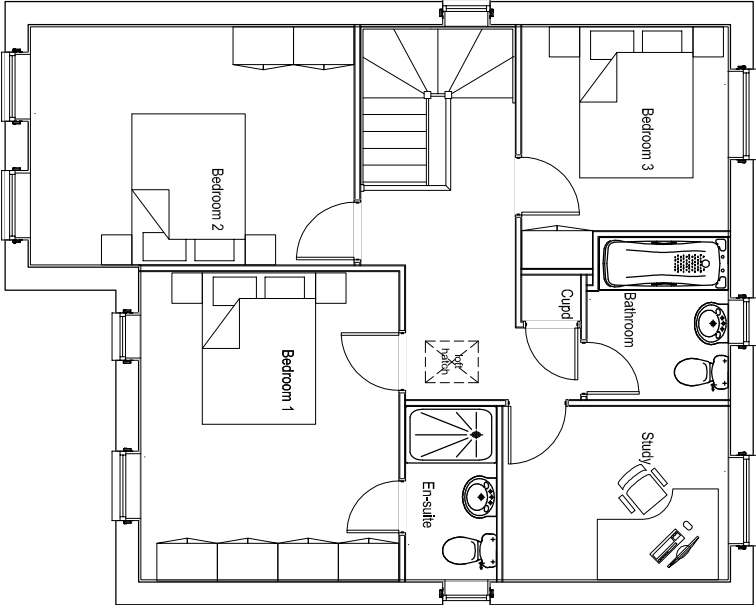

First Floor Plan



Persimmon Homes West Yorkshire
Tel: 0113 2409726
Fax: 0113 2409867
3 Hepton Court,
York Road,
Leeds,
LS9 8PW

KENDAL - OP		
Drawing Number	1190-KEN-OPV	Scale
Drawn By	DRH	FEB 14