


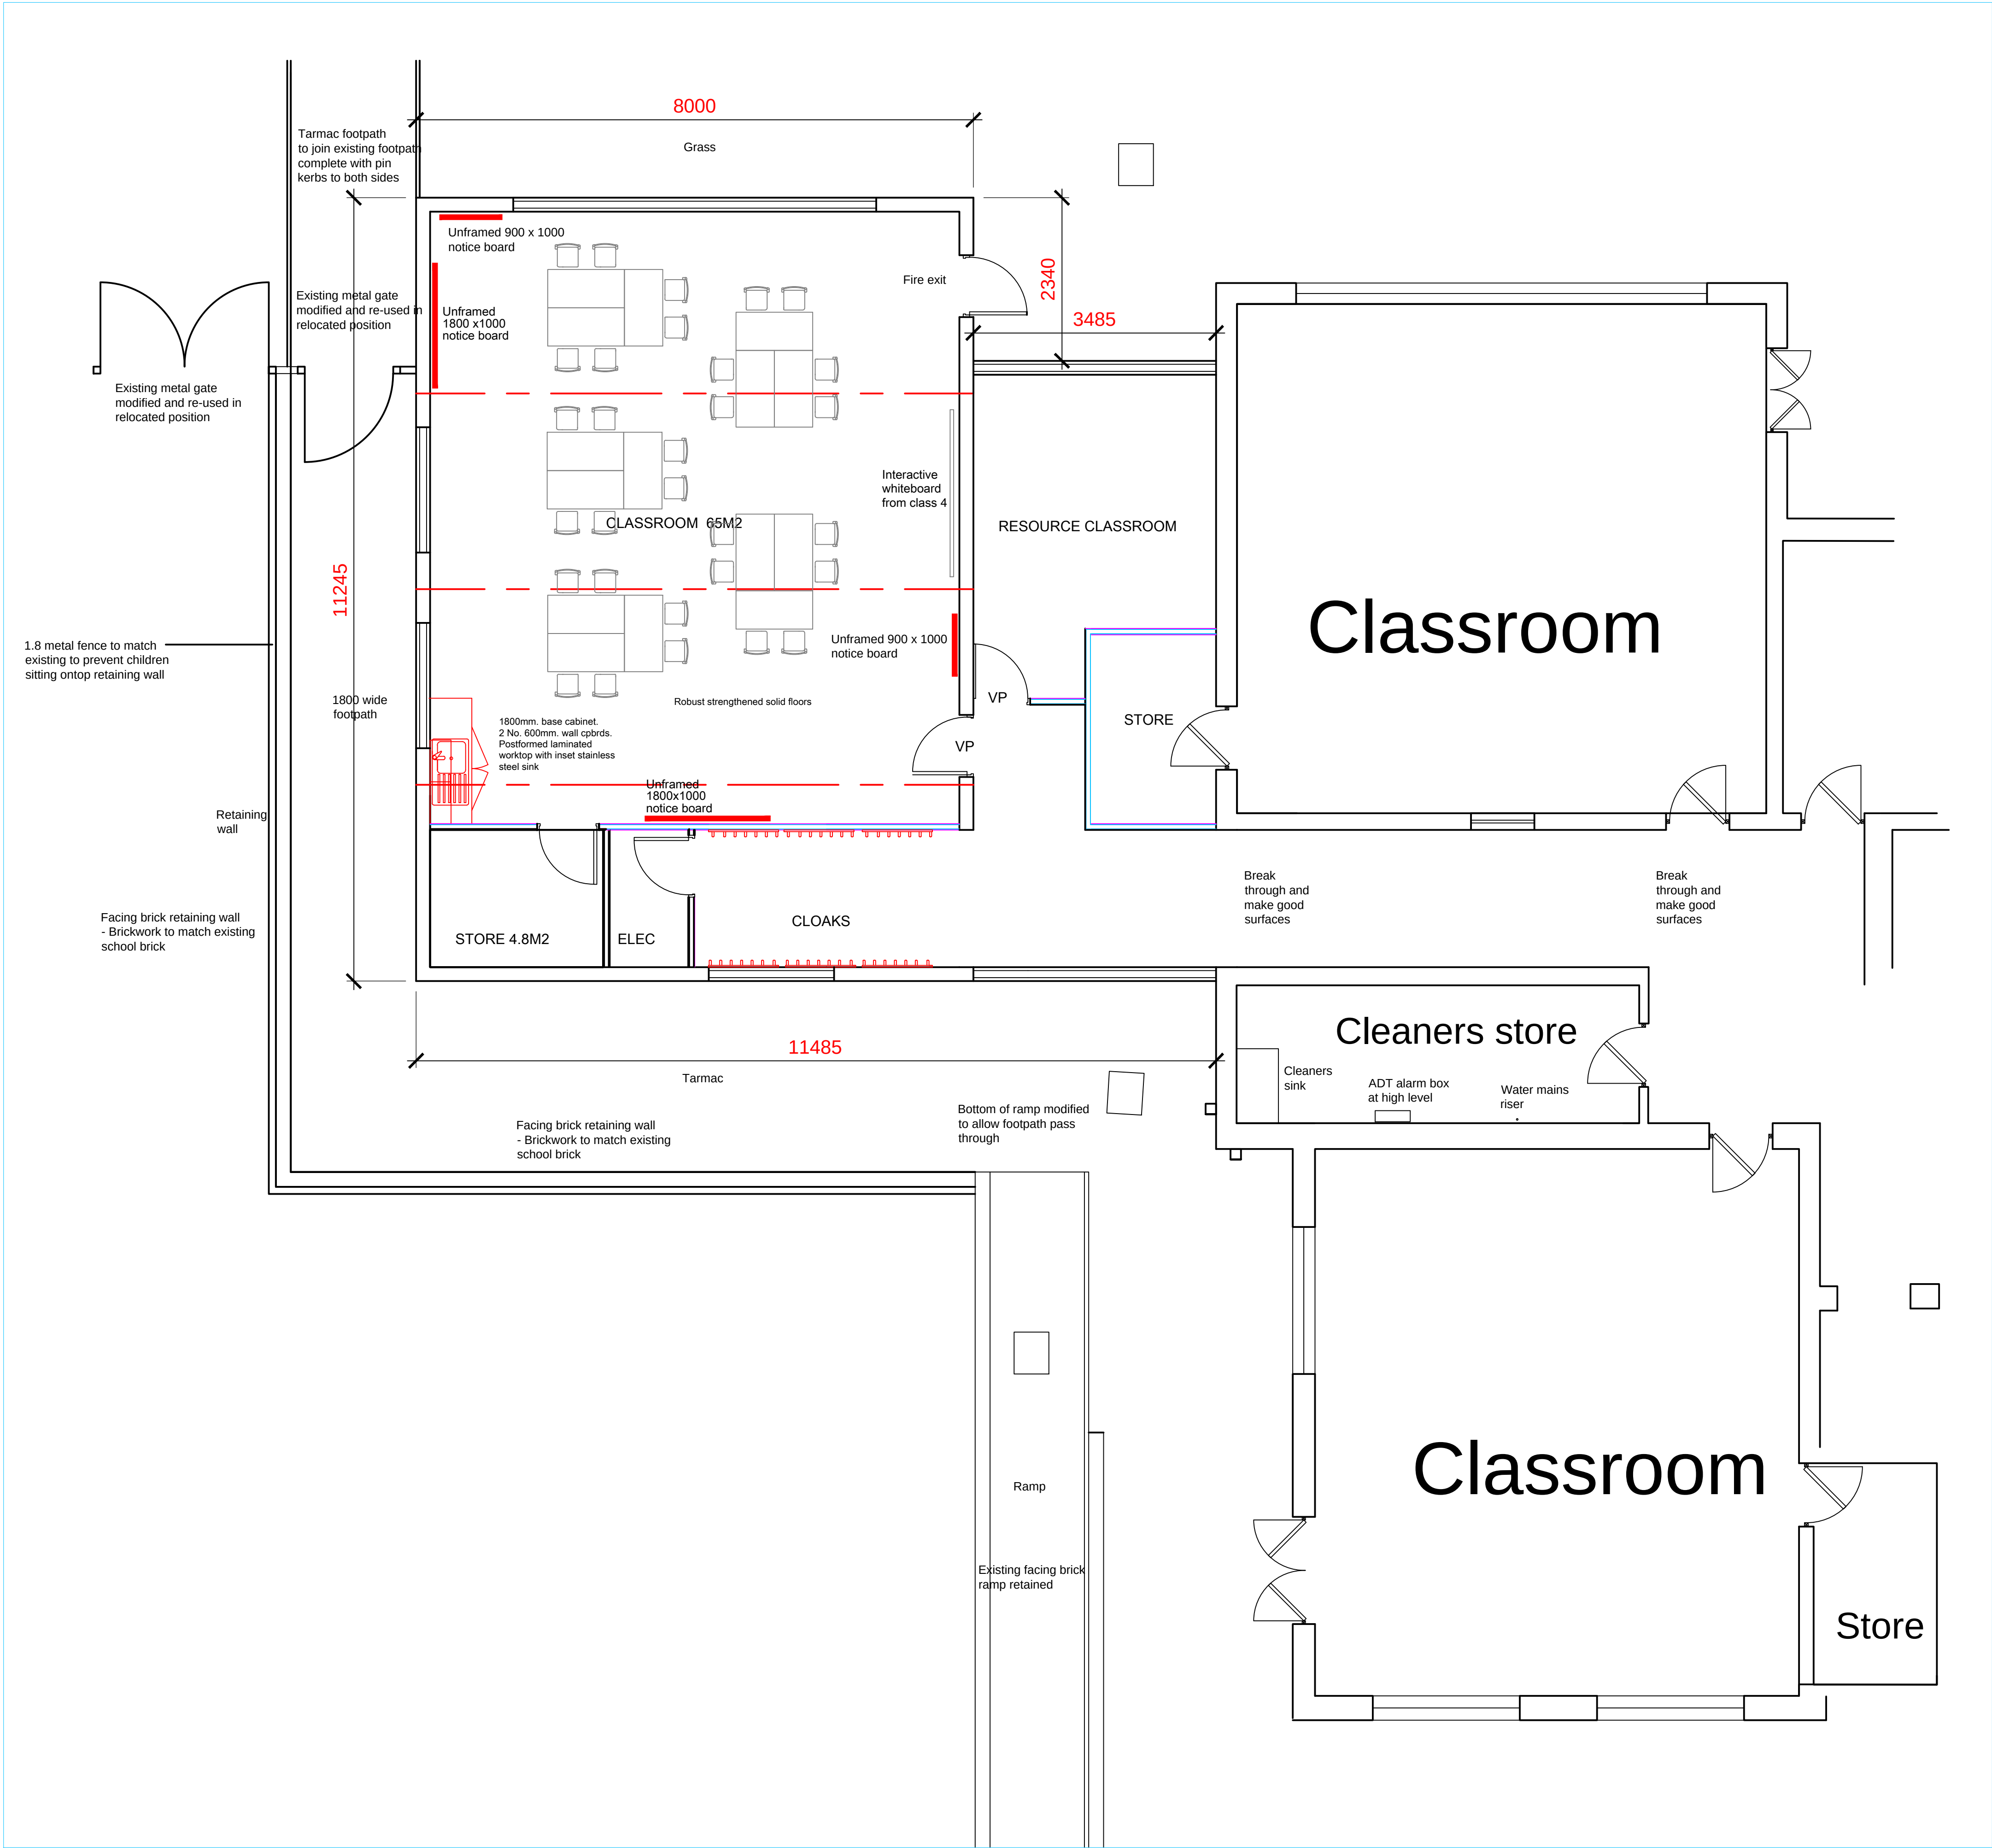

KEY PLAN

NOTES:

This drawing is produced for use in this project only and may not be used for any other purpose. NPS Property Consultants Ltd accept no liability for the use of this drawing other than the purpose for which it was intended in connection with this project as recorded on the title block fields 'Purpose for Issue' and 'File Status Code'.

This drawing may not be reproduced in any form without prior written agreement.

Do not scale from the drawing, use written dimensions only.

REVISED BY:				DATE:				CHECKED BY:				DATE:			
SCALE BAR															
PURPOSE OF ISSUE															
FILE STATUS CODE															
© COPYRIGHT NPS GROUP															A1
Ordnance Survey mapping reproduced by permission of & Controller of HM Stationery Office Crown Copyright. Ordnance Survey Licence No: 100022264															
				NPS Property Consultants Ltd GATEWAY PLAZA SACKVILLE STREET, BARNSELEY SOUTH YORKSHIRE, S70 9GG TEL: 01226 774605 FAX: 01226 774399 EMAIL: barnsley@nps.co.uk Head Office: Lancaster House, 16 Central Avenue, St Andrews Business Park, Newick, NP1 9BH. Tel: 01683 756000 Fax: 01603 756001 Other Office locations can be found on our website: www.nps.co.uk											
Property Design and Management Services															
CLIENT EDUCATION															
PROJECT SUMMER LANE PRIMARY SCHOOL															
TITLE CLASSROOM EXTENSION AND INTERNAL ALTERATIONS PROPOSED FLOOR PLAN															
SCALES 1:50				DATE 16/04/2015				DRAWN PH				CHECKED			
FILE / DRAWING NAME															
PROJECT NR 17-16-1-1026				ZONE -		LEVEL A		TYPE DR		ROLE X		UNIQUE NR 002		REV CODE	